THE BASS HOUSE

DIAGRAM 'A'



FRONT ELEVATION

DIAGRAM 'B'

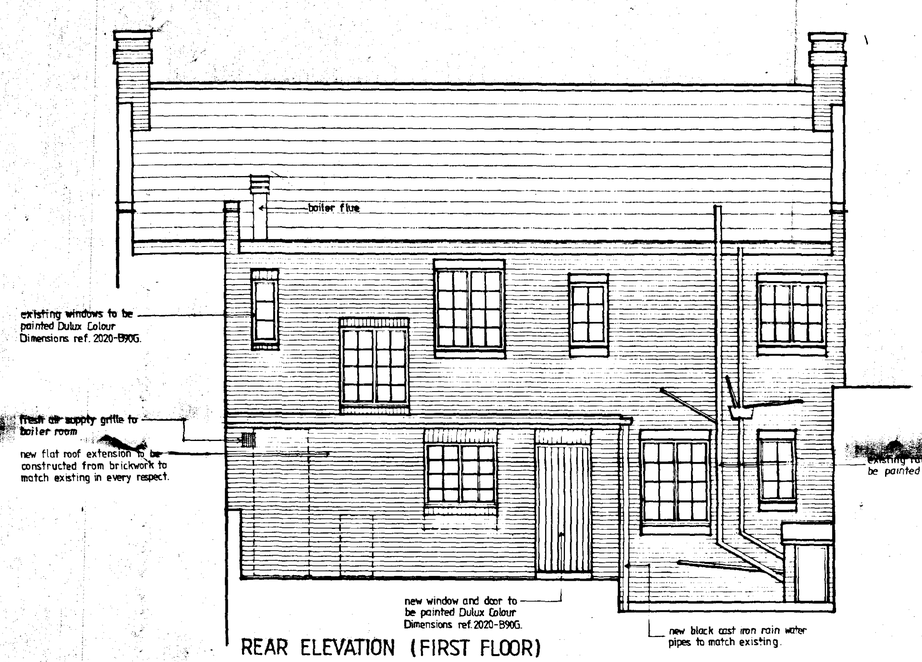

REAR ELEVATION (FIRST FLOOR)

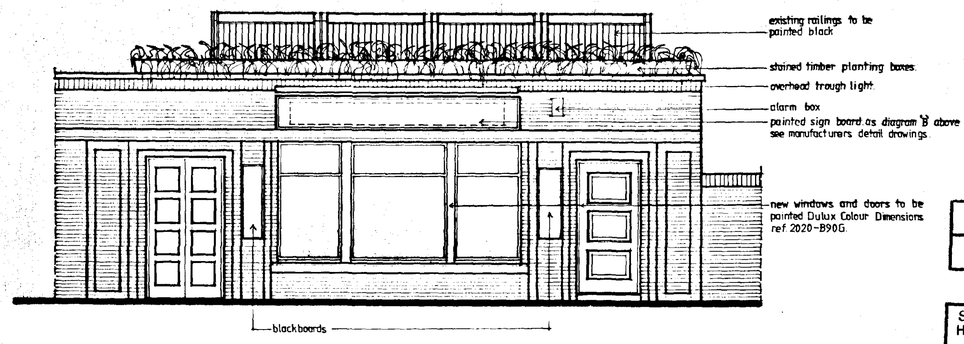

REAR ELEVATION (GROUND FLOOR)

AMENDED PLAN
Ref. A1

SOUTH HOLLAND DC
HOUSING & PLANNING
15 FEB 1999
Ref: 1069/98

REV B - LOGO AMENDED TO READ 'THE BASS HOUSE'. (11.2.99)GG.
REV A - GROUND FLOOR WINDOWS TO FRONT ELEVATION AMENDED (21.12.98)GG.

Big Blue

CLIENT
PUNCH TAVERNS

DRG. NO.
129-98-005 B.

PROJECT
BASS HOUSE
NEW ROAD
SPALDING

DRG. TITLE
PROPOSED ELEVATIONS

SCALE 1:50 DATE OCT. 1998

Address 31-32 Saltwell View Gateshead Tyne and Wear NE8 4NT
Phone 0191 4210061 Fax 0191 4210062 Email bigbluedesign@yahoo.com
DO NOT SCALE OFF THE DRAWINGS

THE HOUSE

DIAGRAM 'A'

THE HOUSE

DIAGRAM 'B'



FRONT ELEVATION

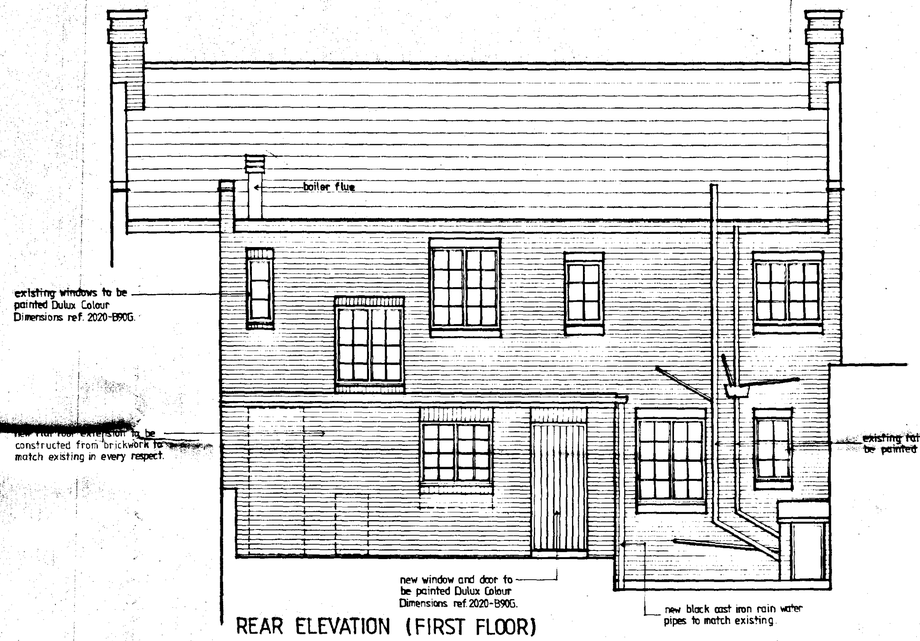

REAR ELEVATION (FIRST FLOOR)

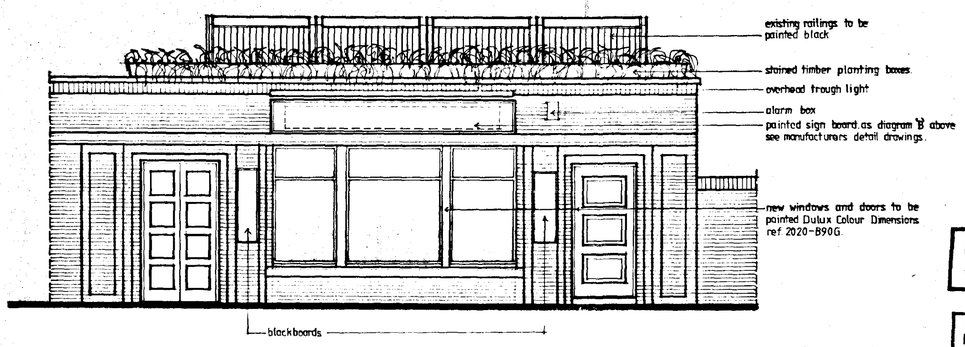

REAR ELEVATION (GROUND FLOOR)

DETERMINED PLAN

SOUTH HOLLAND DC HOUSING & PLANNING
29 OCT 1998
Ref: 1064/98

Big Blue

CLIENT
PUNCH TAVERNS

DRG. NO.
129-98-005

PROJECT
BASS HOUSE
NEW ROAD
SPALDING

DRG. TITLE
PROPOSED ELEVATIONS

SCALE 1:50 DATE OCT. 1998

Address 31-32 Saltwell View Gateshead Tyne and Wear NE8 4NT
Phone 0191 4210061 Fax 0191 4210062 Email bigbluedesign@yahoo.com
DO NOT SCALE OFF THE DRAWINGS



FRONT ELEVATION

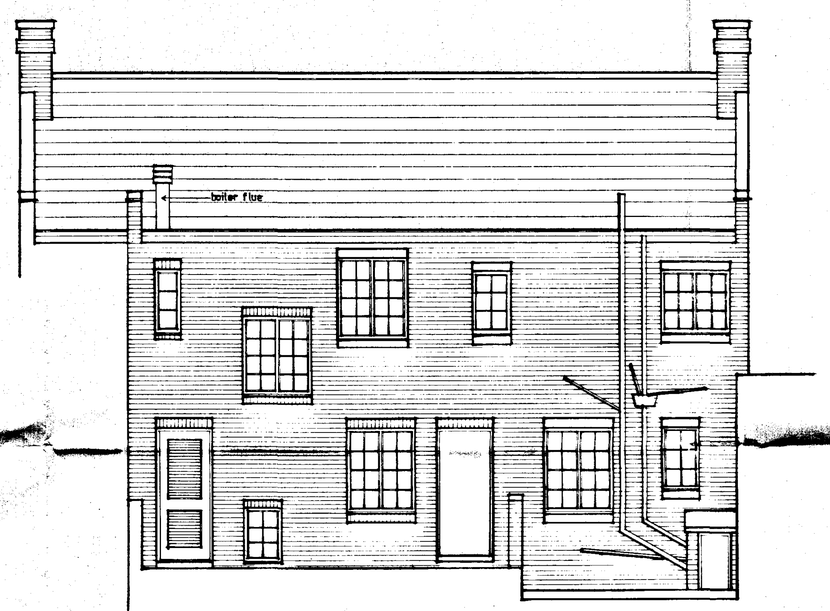

REAR ELEVATION (FIRST FLOOR)

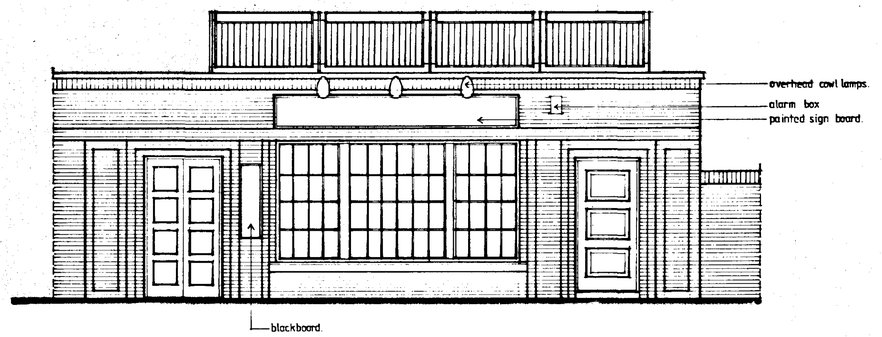

REAR ELEVATION (GROUND FLOOR)

DETERMINED PLAN

SOUTH HOLLAND DC HOUSING & PLANNING

29 OCT 1998

Ref: 1064/98

Big Blue

CLIENT
PUNCH TAVERNS

PROJECT
BASS HOUSE
NEW ROAD
SPALDING

DRG. NO.
129-98-003

DRG. TITLE
EXISTING ELEVATIONS

SCALE 1:50 DATE OCT. 1998

Address 31-32 Saltwell View Gateshead Tyne and Wear NE8 4NT
Phone 0191 4210061 Fax 0191 4210062 Email bigbluedesign@yahoo.com
DO NOT SCALE OFF THE DRAWINGS

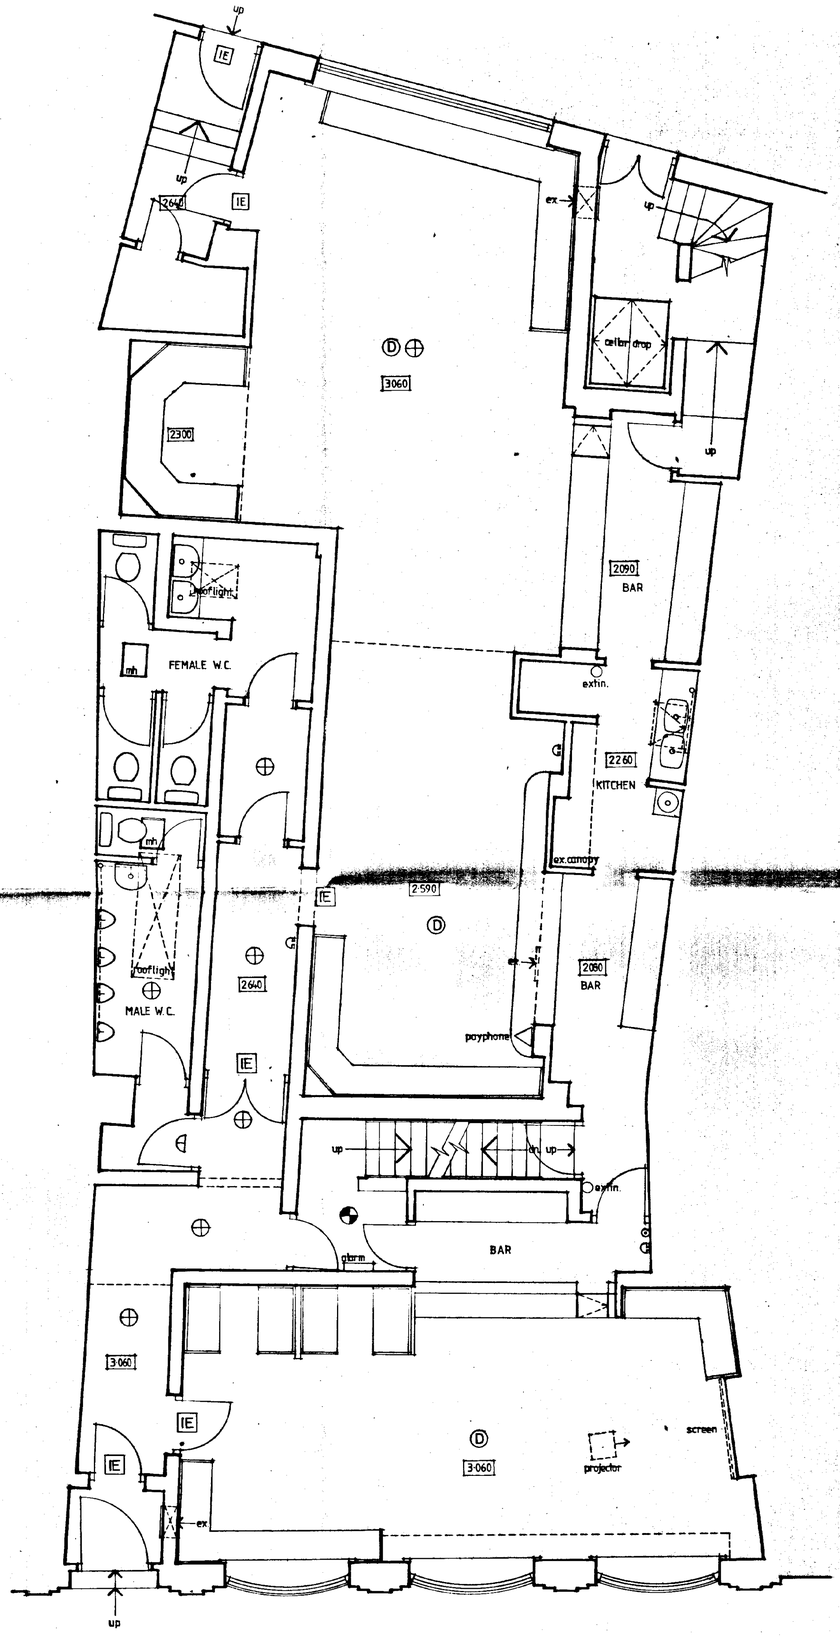

GROUND FLOOR

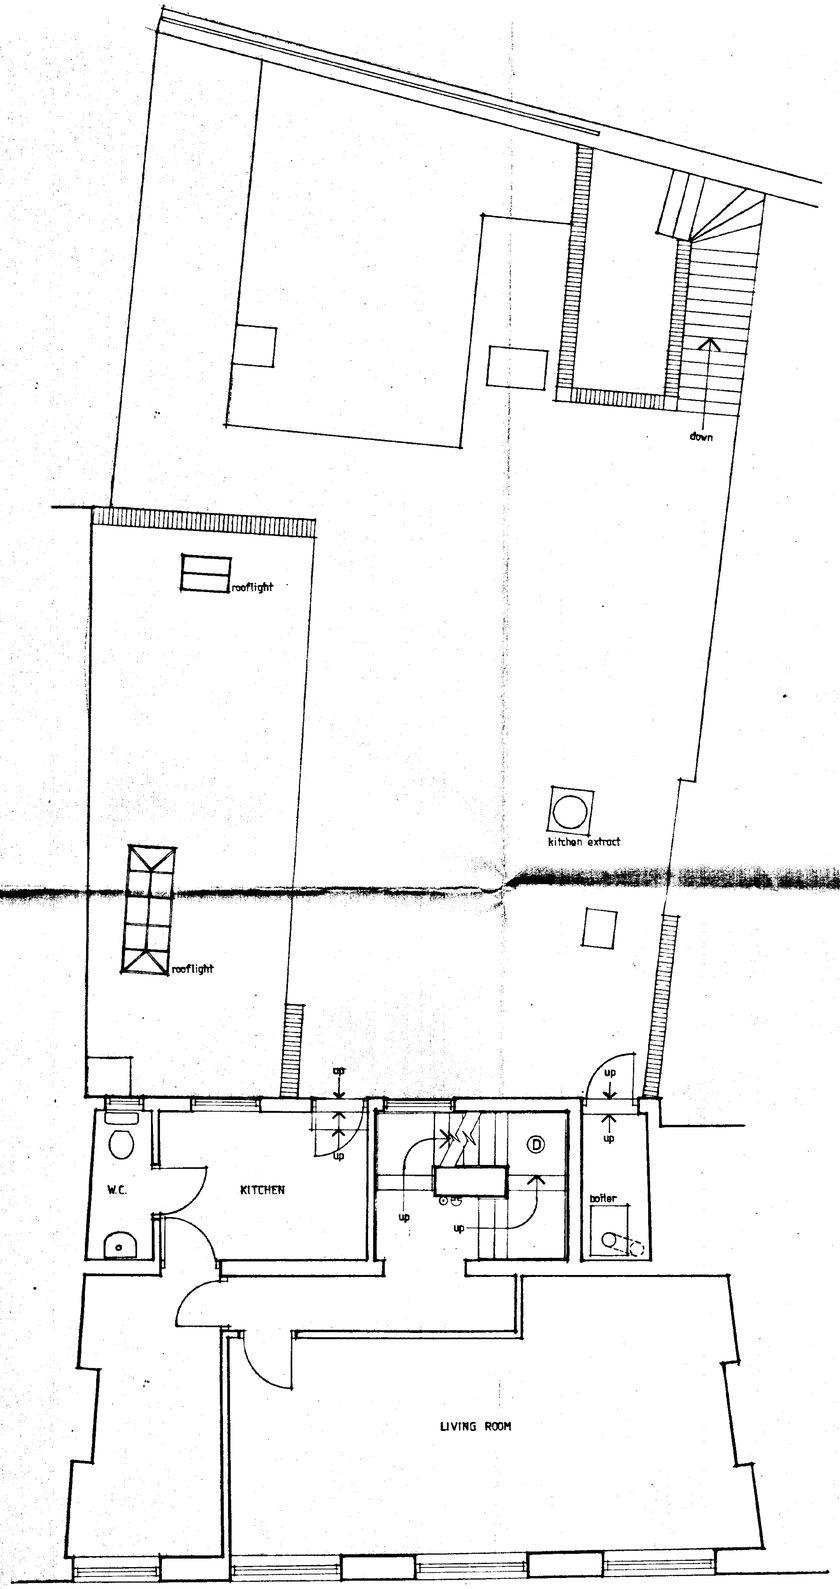

FIRST FLOOR (ACCOMMODATION)

DETERMINED PLAN

SOUTH HOLLAND DC
HOUSING & PLANNING
29 OCT 1998
Ref: 1064/98

Big Blue

CLIENT
PUNCH TAVERNS

PROJECT
BASS HOUSE
NEW ROAD
SPALDING

DRG. NO.
129-98-001 /

DRG. TITLE
EXISTING PLANS

SCALE 1:50 DATE OCT. 1998

Address 31-32 Saltwell View Gateshead Tyne and Wear NE8 4NT
Phone 0191 4210061 Fax 0191 4210062 Email bigbluedesign@yahoo.com
DO NOT SCALE OFF THE DRAWINGS

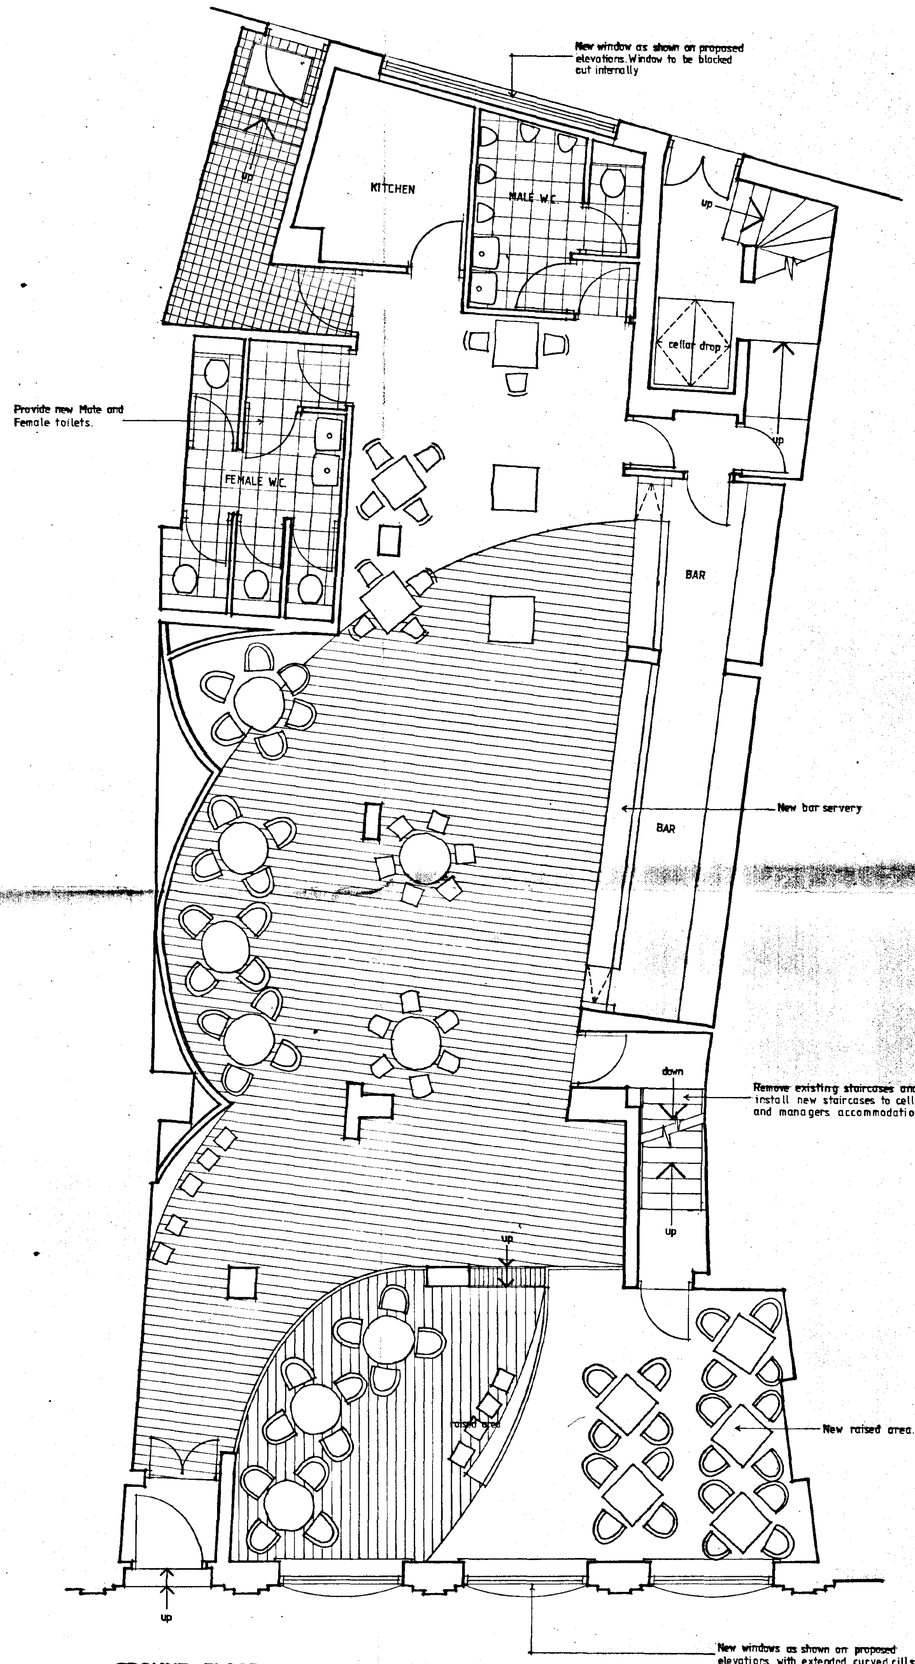

GROUND FLOOR

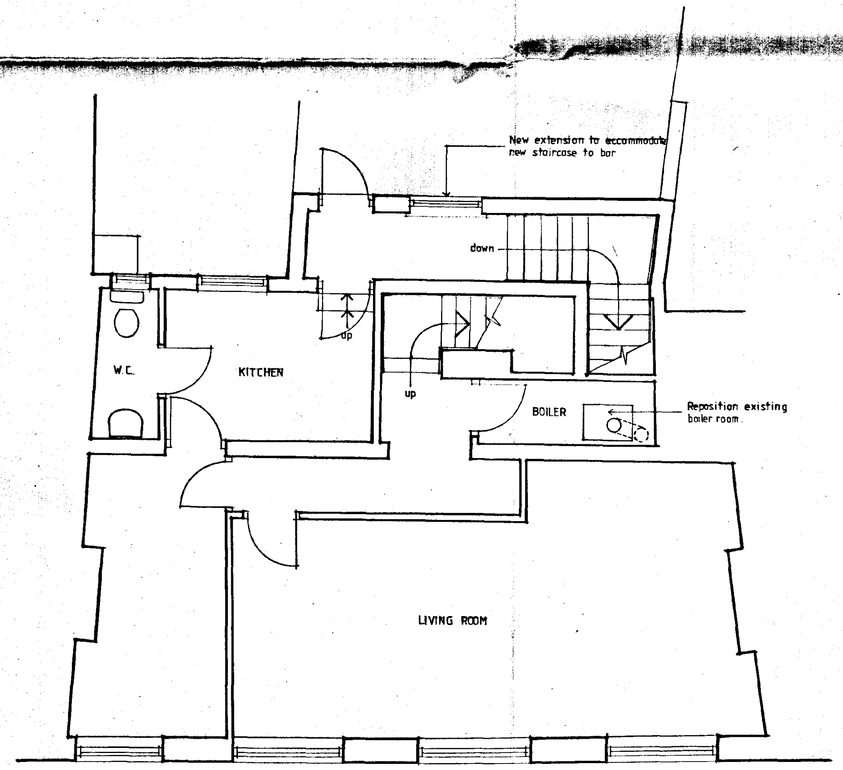

FIRST FLOOR

DETERMINED PLAN

SOUTH HOLLAND DC
HOUSING & PLANNING
29 OCT 1998
Ref: 1064/98

Big Blue

CLIENT
PUNCH TAVERNS

PROJECT
BASS HOUSE
NEW ROAD
SPALDING

DRG. NO.
129-98-002 B

DRG. TITLE
PROPOSED PLANS

SCALE 1:50

DATE OCT.1998

Address 31-32 Saltwell View Gateshead Tyne and Wear NE8 4NT