

SOUTH HOLLAND D.C.
PLAN DEPT
08 NOV 1994
REF. 1067/94

L.C.C.
- 1 NOV 1994
HIGHWAYS & PLANNING DEPARTMENT


DETERMINED
PLAN

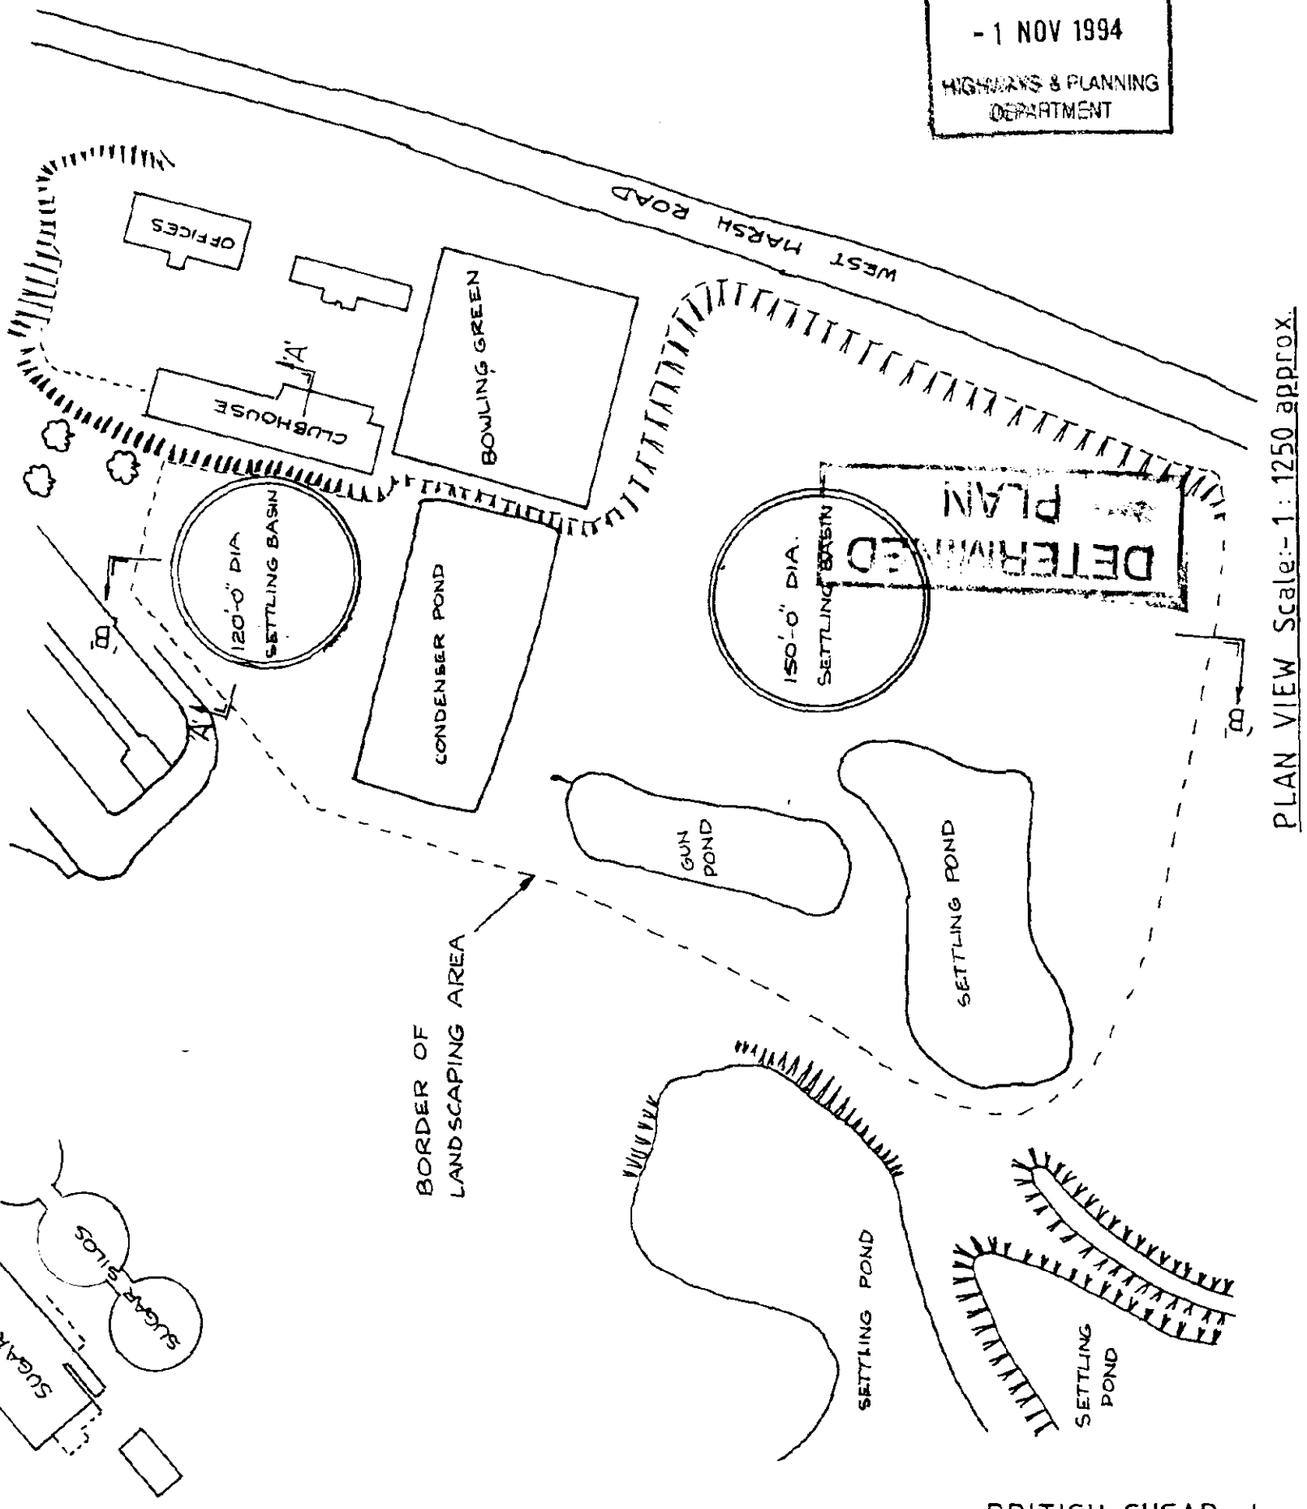

PLAN VIEW Scale:- 1: 1250 approx.

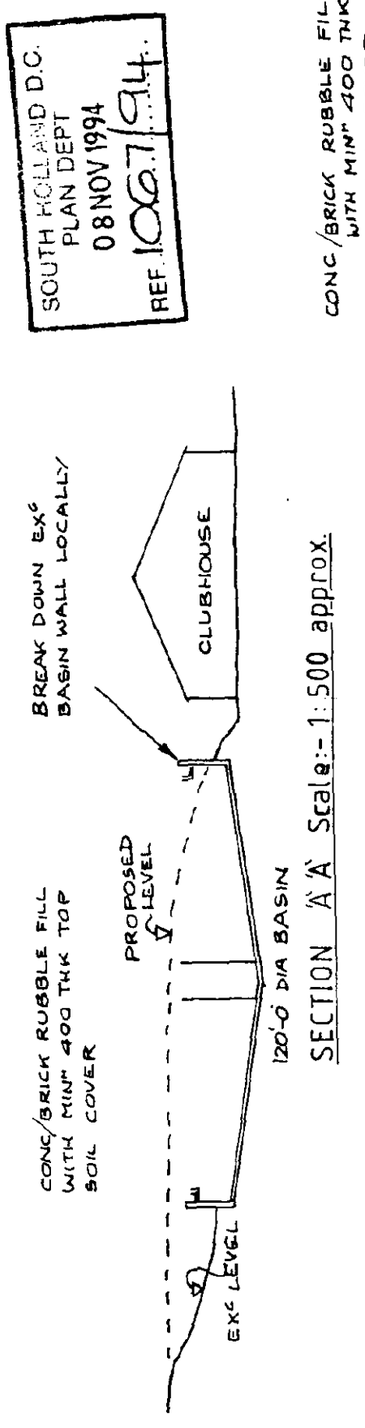

SECTION 'A' 'A' Scale:- 1:500 approx.

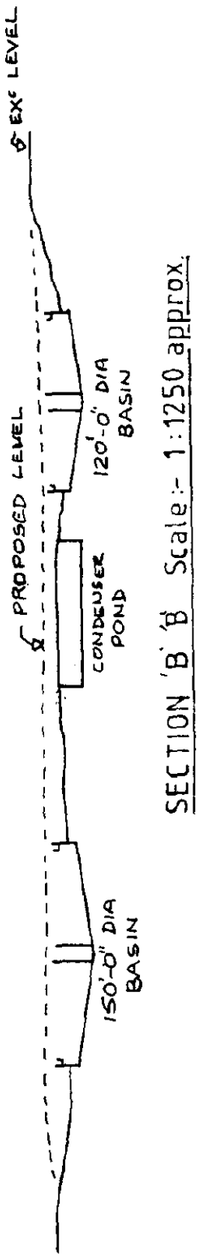

SECTION 'B' 'B' Scale:- 1:1250 approx.

Drawn:- A. C. G.
26-10-94

PROPOSED LANDSCAPING at SPALDING Sugar Factory

BRITISH SUGAR p.l.c.
King's Lynn Factory
SK 2408

L.C.C.
- 1 NOV 1994
HIGHWAYS & PLANNING DEPARTMENT

SOUTH HOLLAND D.C.
PLAN DEPT
08 NOV 1994
REF 1067/94

DETERMINED PLAN

BRITISH SUGAR p.l.c.
Spalding Factory

Reproduced from Ordnance Survey map
TF 2425-2525. TF 2625-2725
TF 2424-2524. TF 2624-2724
with permission of the Controller of
H.M.S.O. Crown copyright reserved.

Marsh Farm

SPALDING

TF 2425-2525 TF 2625-2725
TF 2424-2524 TF 2624-2724

SCALE 1:2500 (40 inches)