



B

A

**DETERMINED
PLAN**

SOUTH HOLLAND DC
HOUSING & PLANNING
30 OCT 1998
Ref: 1069/98


A1



C

D

Sign A

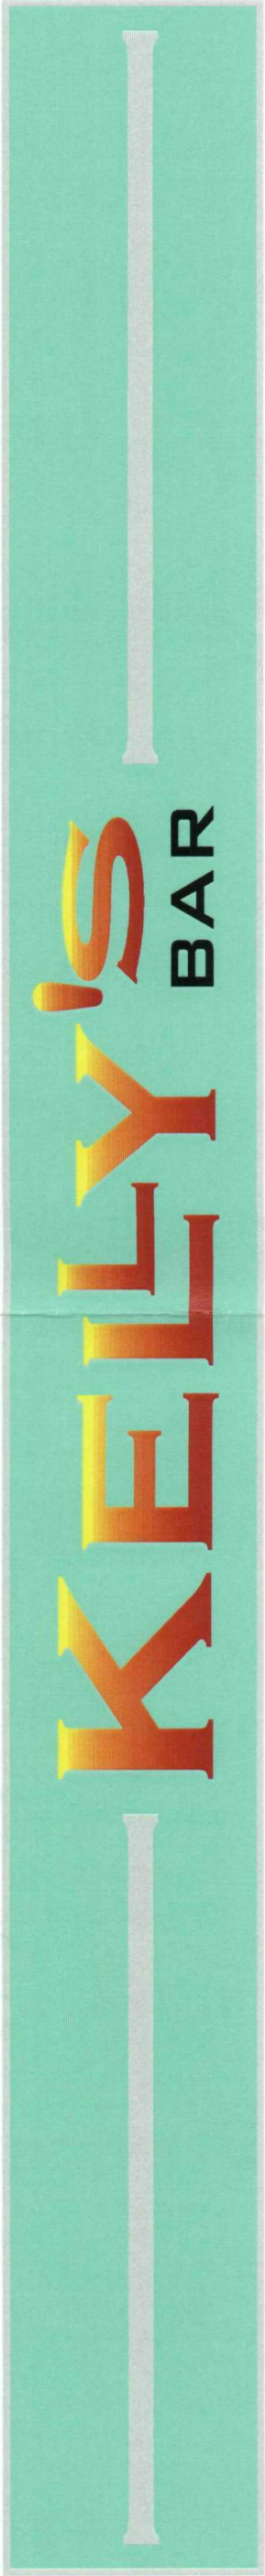

A 7500mm X 750mm Approx
A1 9500mm X 750mm Approx

SIGNAGE SPECIFICATION

Construction: Sheet Aluminium
Moulding: Aluminium Bullnose
Text (Application): Signwritten
TYPEFACE...
Housename: Copperplate
Secondary: Bank Gothic
COLOUR DETAILS...
Ground: Dulux 2030-B50G
Moulding: Dulux 1502-B
Coachingline: N/A
House Name: Dulux 0060-Y10R - 1080-Y70R
2080-Y80R
House Name Shadow: N/A
Secondary Text: Black
Secondary Text Shadow: N/A
SEE QUOTE FOR DETAILED SPECIFICATION.


SIGN A 2 No Single sided fascia sign constructed from aluminium having face decorated display
ILLUMINATION: 2 No Trough lights finished black
BRACKETWORK: N/A.

SIGN B 1 No Double sided projecting sign having full colour face decorated display complete with gibbet and decorative scroll work
ILLUMINATION: 2 No Trough lights.
BRACKETWORK: N/A.

SIGN C 3 No single sided amenity signs constructed from aluminium complete with chalkboard area.
ILLUMINATION: N/A.
BRACKETWORK: N/A.

SIGN D Acid etch effect window vinyl to 4 window area as indicated on elevations.
ILLUMINATION: N/A.

Sign B scale 1:20

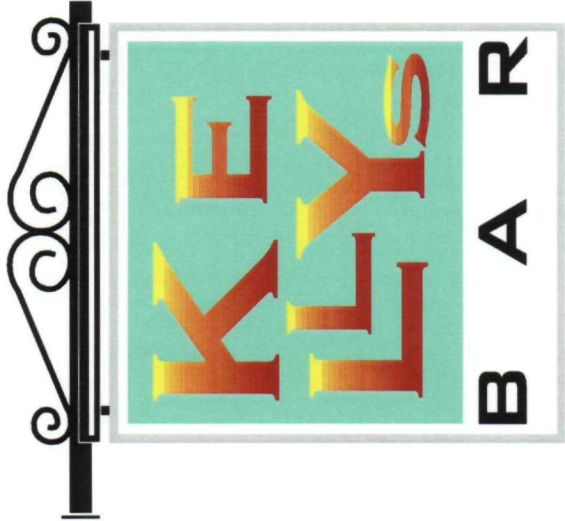

Approx 1200mm X 1100mm



Sign C scale 1:10



Approx 800mm X 450mm

Sign D scale 1:20

