




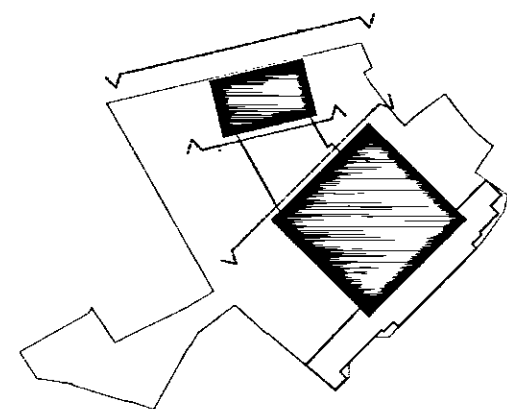


- NOTE
- 1) SITE LEVELS TO BE CONFIRMED
  - 2) BRICK INFILLS TO WESTLODE STREET IN ABEYANCE

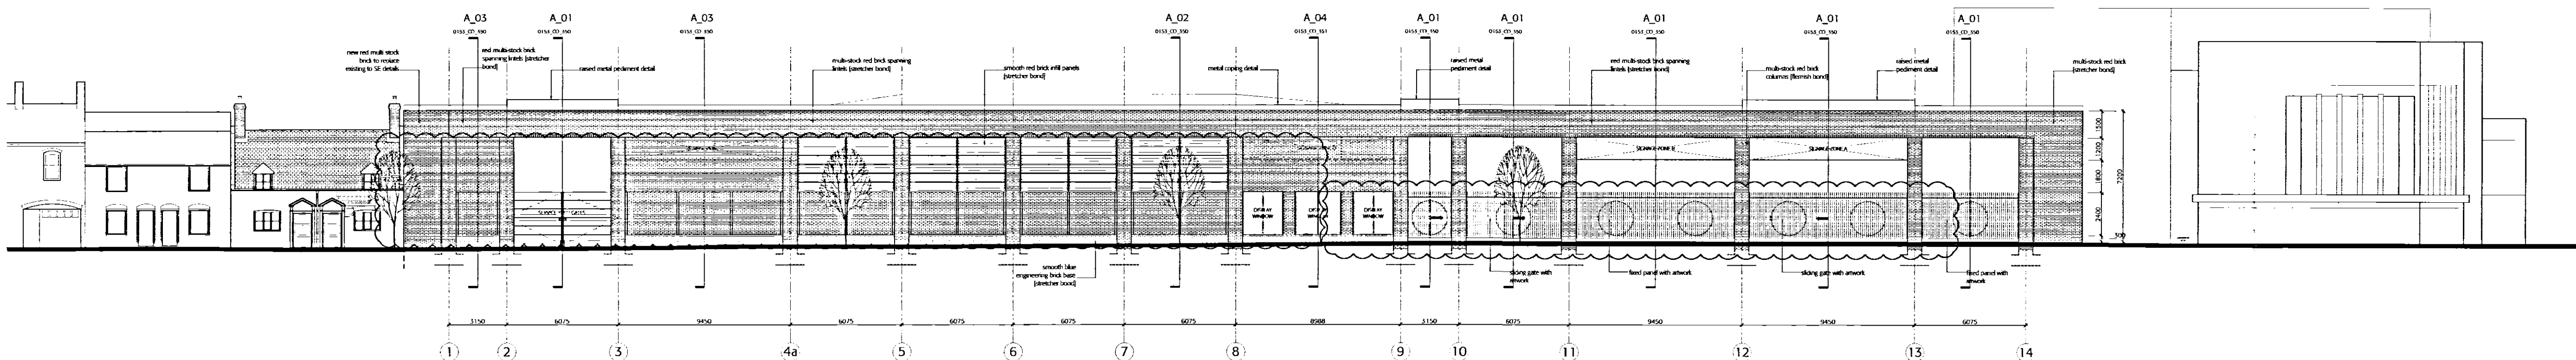

NORTH ELEVATION - to Westlode Street

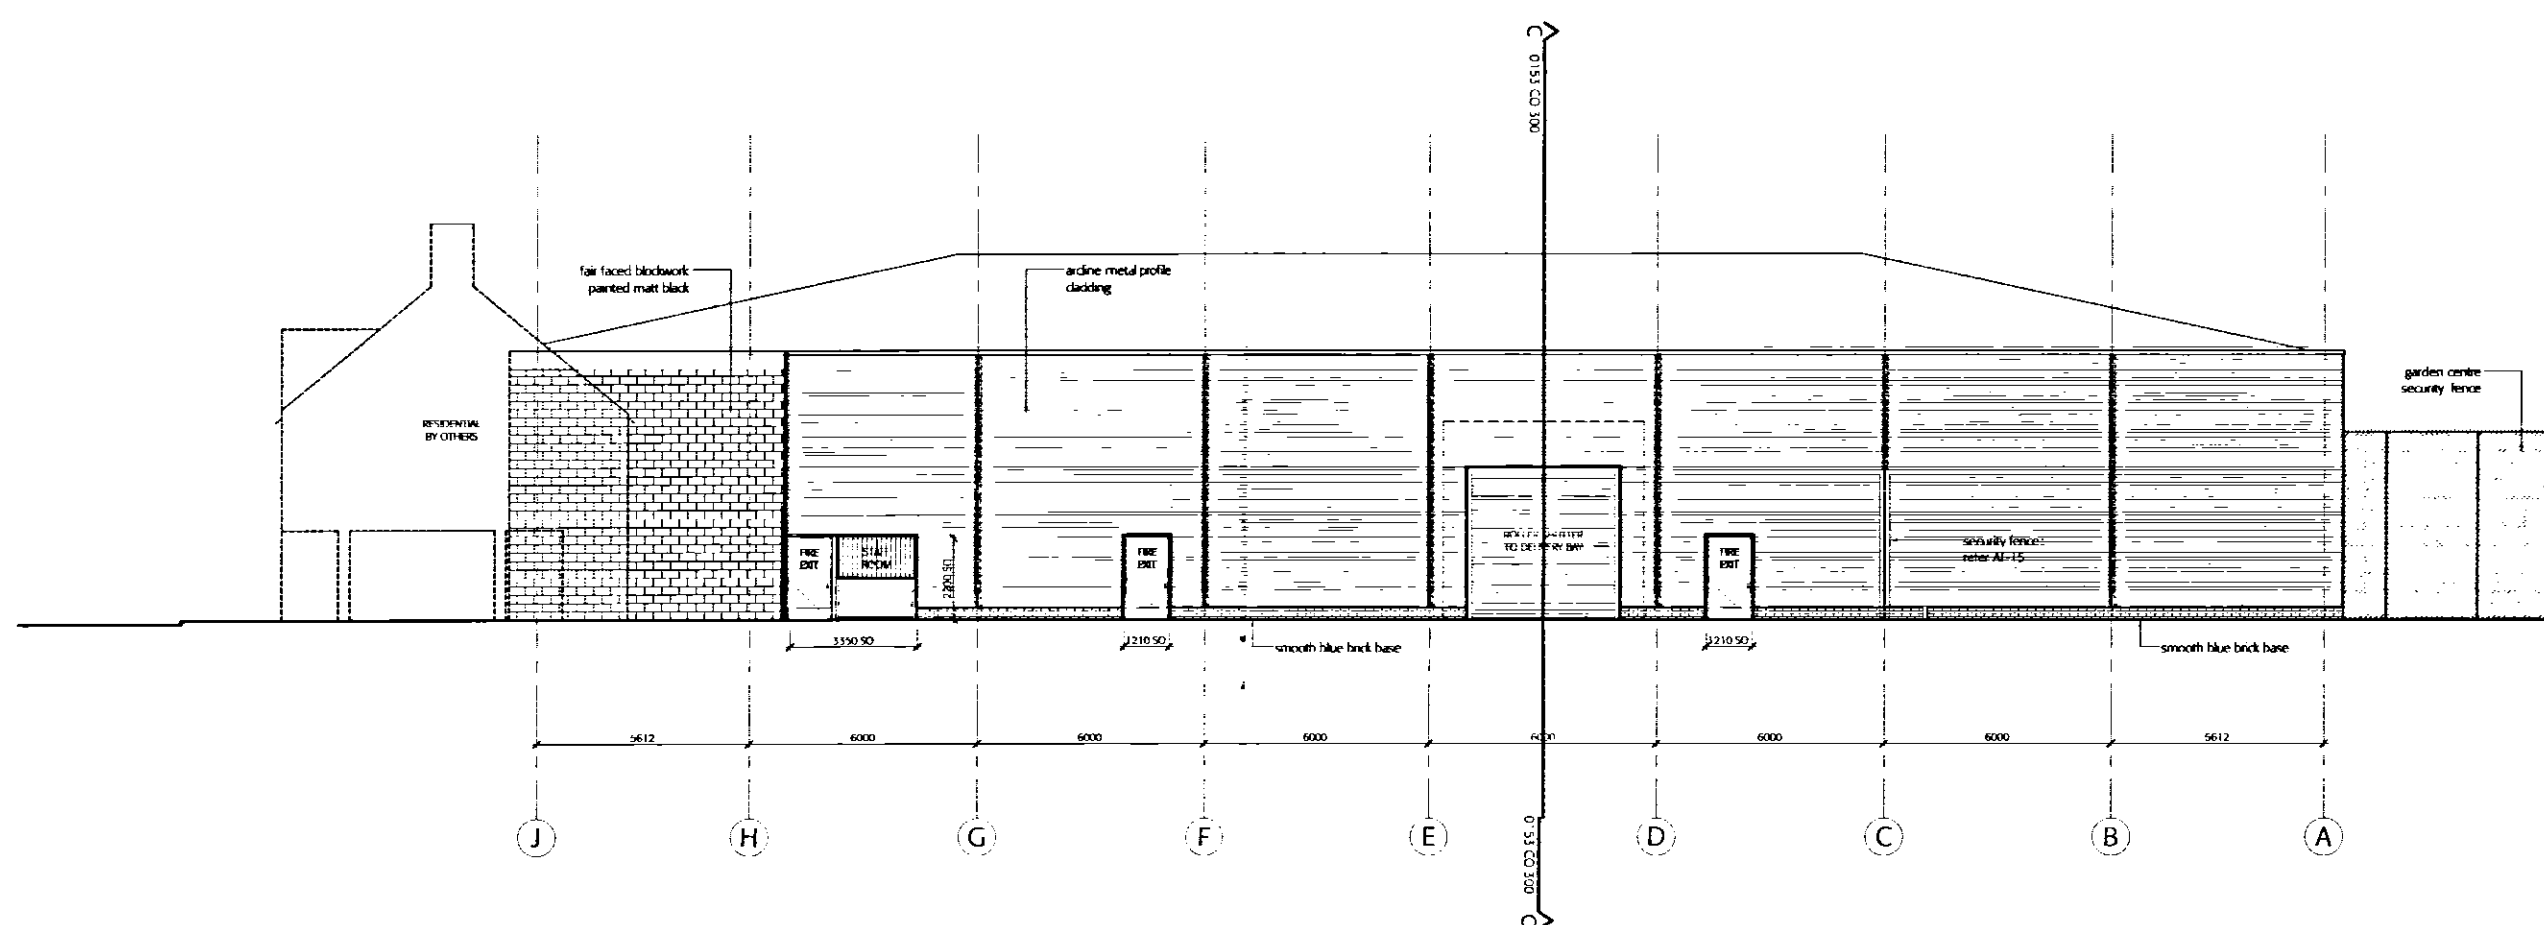

HB UNIT EAST ELEVATION - to Service Yard

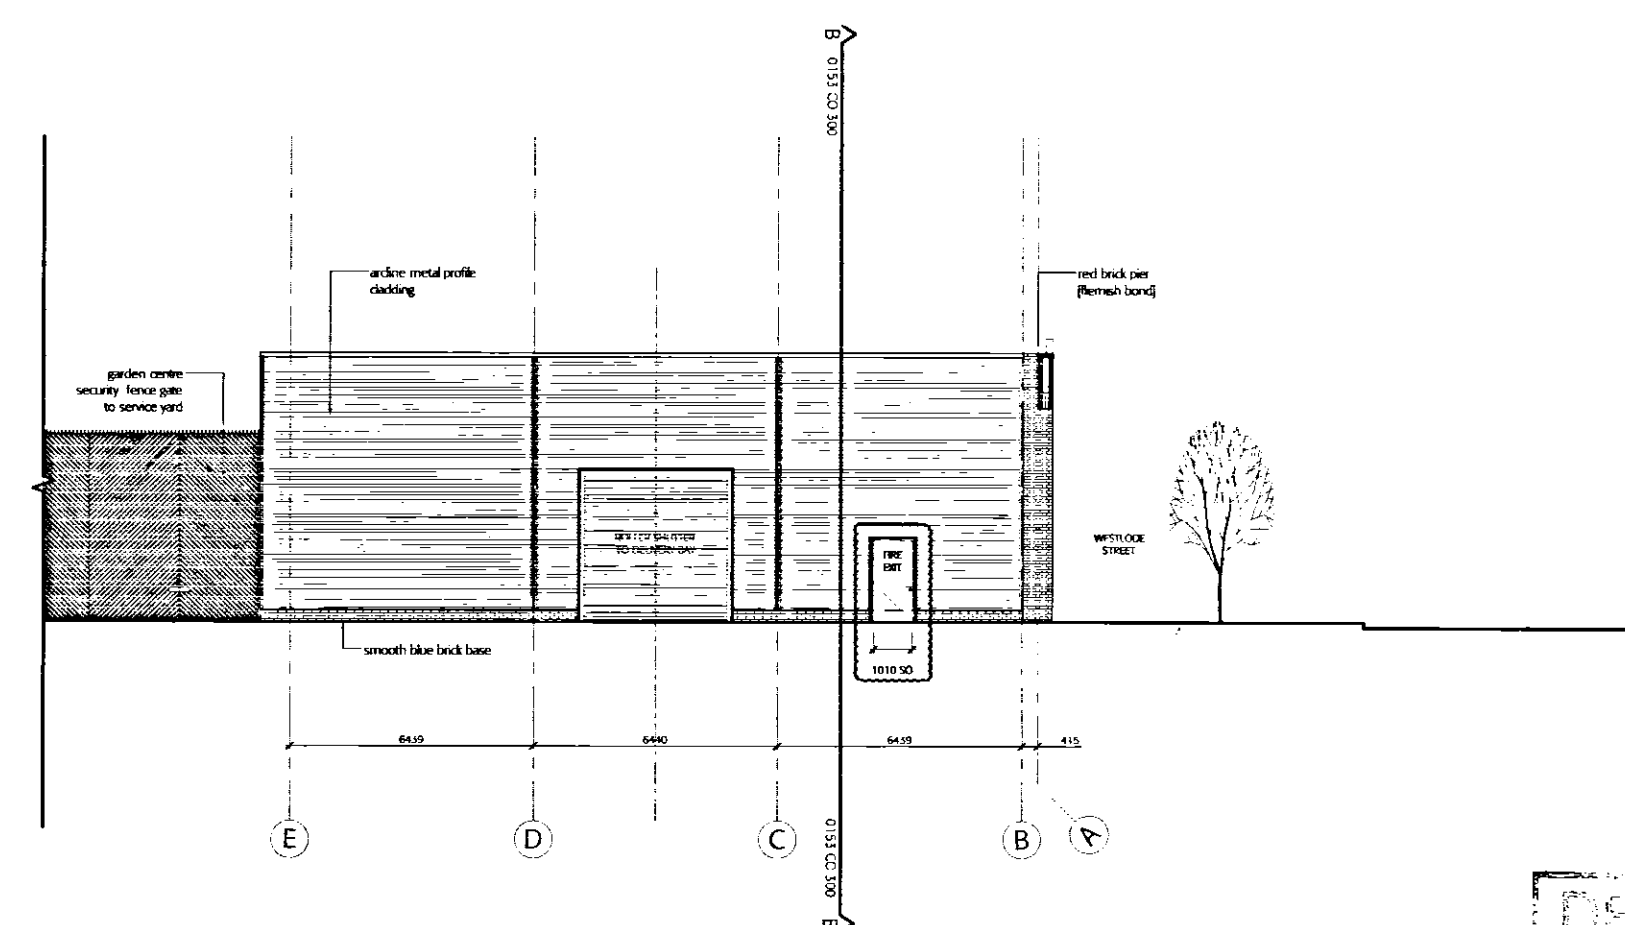

CR UNIT EAST ELEVATION - to Service Yard

SHDC  
PLANNING & DEVELOPMENT  
- 2 AUG 2006  
Ref. 1070/06

## DESIGN INTENT

| Revision | Date     | Details                                                   |
|----------|----------|-----------------------------------------------------------|
| C        | 26.07.06 | Elevation updated to approved scheme                      |
| B        | 17.05.06 | CR Fire exit dim added                                    |
| A        | 06.04.06 | Coordinated with structural grids<br>Cable design updated |

This drawing is not to be scaled. Any errors or discrepancies should be reported to the architect as soon as they are discovered. All information ©2006 Black Architects Limited. Subject to Statutory Approval.

|                                                                                       |   |                  |                |
|---------------------------------------------------------------------------------------|---|------------------|----------------|
|  | <b>Black</b><br>100-110 Tottenham Street<br>London EC3A 6AF<br>T +44 (0) 20 7893 2515<br>F +44 (0) 20 7893 2516<br>W <a href="http://www.black-architects.com">www.black-architects.com</a> |                  |                |
| 70 Westlode Street<br>Spalding<br>Bride Hall Developments Ltd                         |   |                  |                |
| General Layout<br>Elevations                                                          |   |                  |                |
| Drawn<br>SB                                                                           | Checked<br>SB   | Date<br>15.12.05 | Scale<br>1:200 |
| Project<br>0153                                                                       | Reference<br>CO   | Number<br>201    | Revision<br>C  |