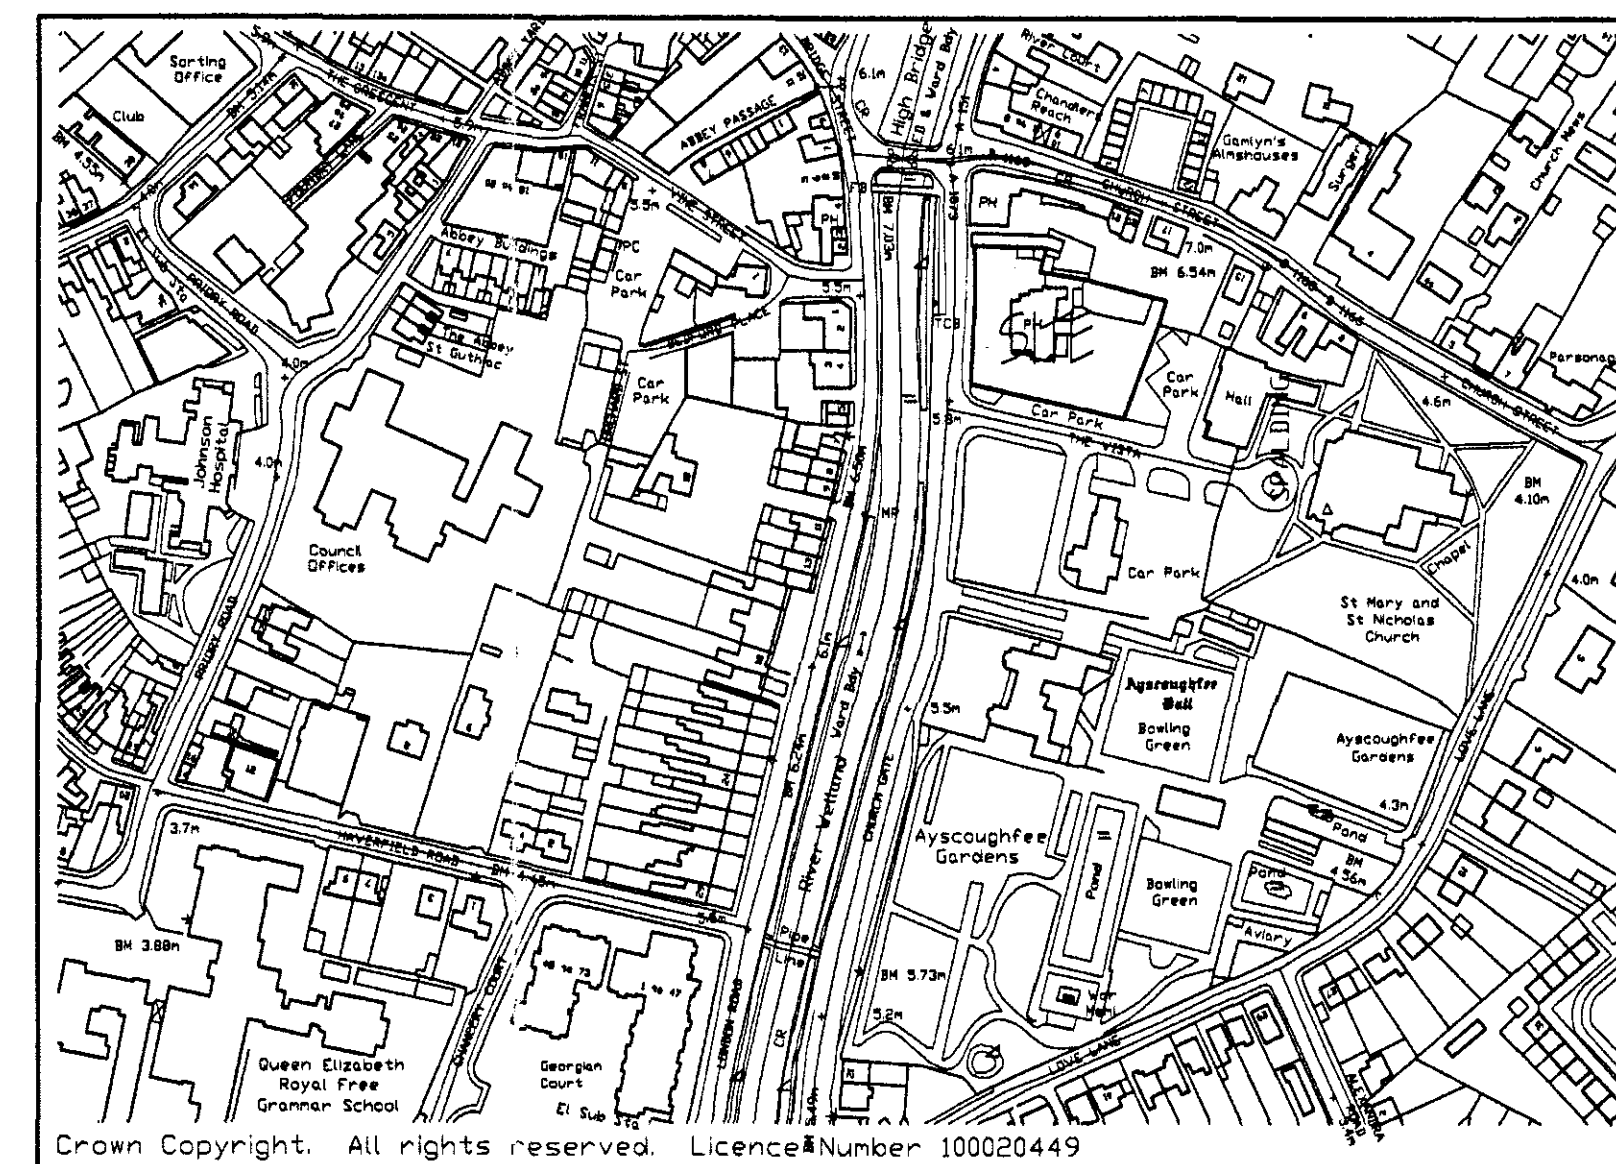


[illegible]

LANDSCAPING, TREE AND SHRUB PLANTING

New trees are to be a variety of the following

small architectural trees : -

A- CRAB APPLE (MALUS EVERESTE) STANDARD

B- FLOWERING CHERRY (PENDULA RUBRA) STANDARD?

all planting to be in accordance with BS 4428: 1989 and ammendment no. 1 (1991)

all trees to be planted with minimum 600mm plastic mulch mat and to be staked, tied and tubed

1/3 to 1/2 bag of peat free and shrub planting compost to be incorporated into backfill for each tree hole

PLANTING AREAS (SHRUBBERY) -

PLANT NAME & SPECIFICATION (for planting season) Oct-Mar only

Berberis Thunbergii - Transplant 1 + 2 450-600mm high

Cotoneaster Franchetti - Transplant 1+1 450-600mm high

Hedera Helix 'Hibernica' - 300-450mm spread, 9cm.pct., minimum of

3 no. breaks

Ligustrum Ovalifolium 'Aureum' - 300-450mm high, 3L pot

Lonicera Pileata - 300-450mm spread. 3L pot

Prunus Lusitanica - 450-600mm high. 3L.pot

Prunus 'Otto Luyken' - 300-450mm spread, 3L pot

Puracantha 'Soleil D'Or' - 450-600mm high. 3L pot.

Rosa Rugosa 'Frau Dagmar Hastrup' - 300-450mm high. Bare root.

Rubus Cockburnianus - 600-900mm high. 3L pot.

Rubus Tridel Benenden - 450-600mm high, 3L pot

N.B: AFTER PLANTING 65MM DEEP LAYER OF MEDIUM GRADE

BARK MULCH TO BE APPLIED.

of

**DEFERRED
PLAN**

Base root
Fict. A2

3rd

10707
 - 4 DEC 1957
 Planning & Development

G	CHANGES IN CHARGES APPLIED		NOV 2007
F	CREDIT ADVIS.		AUG 2007
E	NO LATE FEES APPLIED AND CHARGES		JULY 2007
D	CHARGES TO BILLS TO 5		NOV 2006
C	CHARGES FOR PAYMENT		SEP 2006
B	UPDATED FOR PAYMENT RELATION		JULY 2006
A	DRIVE POSITION CHANGED		JULY 2006

ref: revision date

G. R. MERCHANT

LENG AMIGE FWR

**ARCHITECTURAL, STRUCTURAL
AND LAND DRAINAGE
CONSULTANTS**

**Unit 4, Wrights Mews
12A Park Road, Holbeach,
Spalding, Lincs. PE12 7EE
Tel: 01406 490800
Fax: 01406 425744
E-Mail: G. R. Merchant @ Merchant. F
Co. UK**

Project
RESIDENTIAL DEVELOPMENT AT
BULL & MONKEY P.H.
SPALDING
LINES

Client
DGM PROPERTIES LTD

Drawing

BLOCK PLAN & LOCATION PLAN

Job Ref.	Drawing No.
1049/04	246

Date	Drawn
JUN 2006	JPW

Scales
1/200 1/2500

DO NOT SCALE FROM THIS DRAWING

[illegible]