



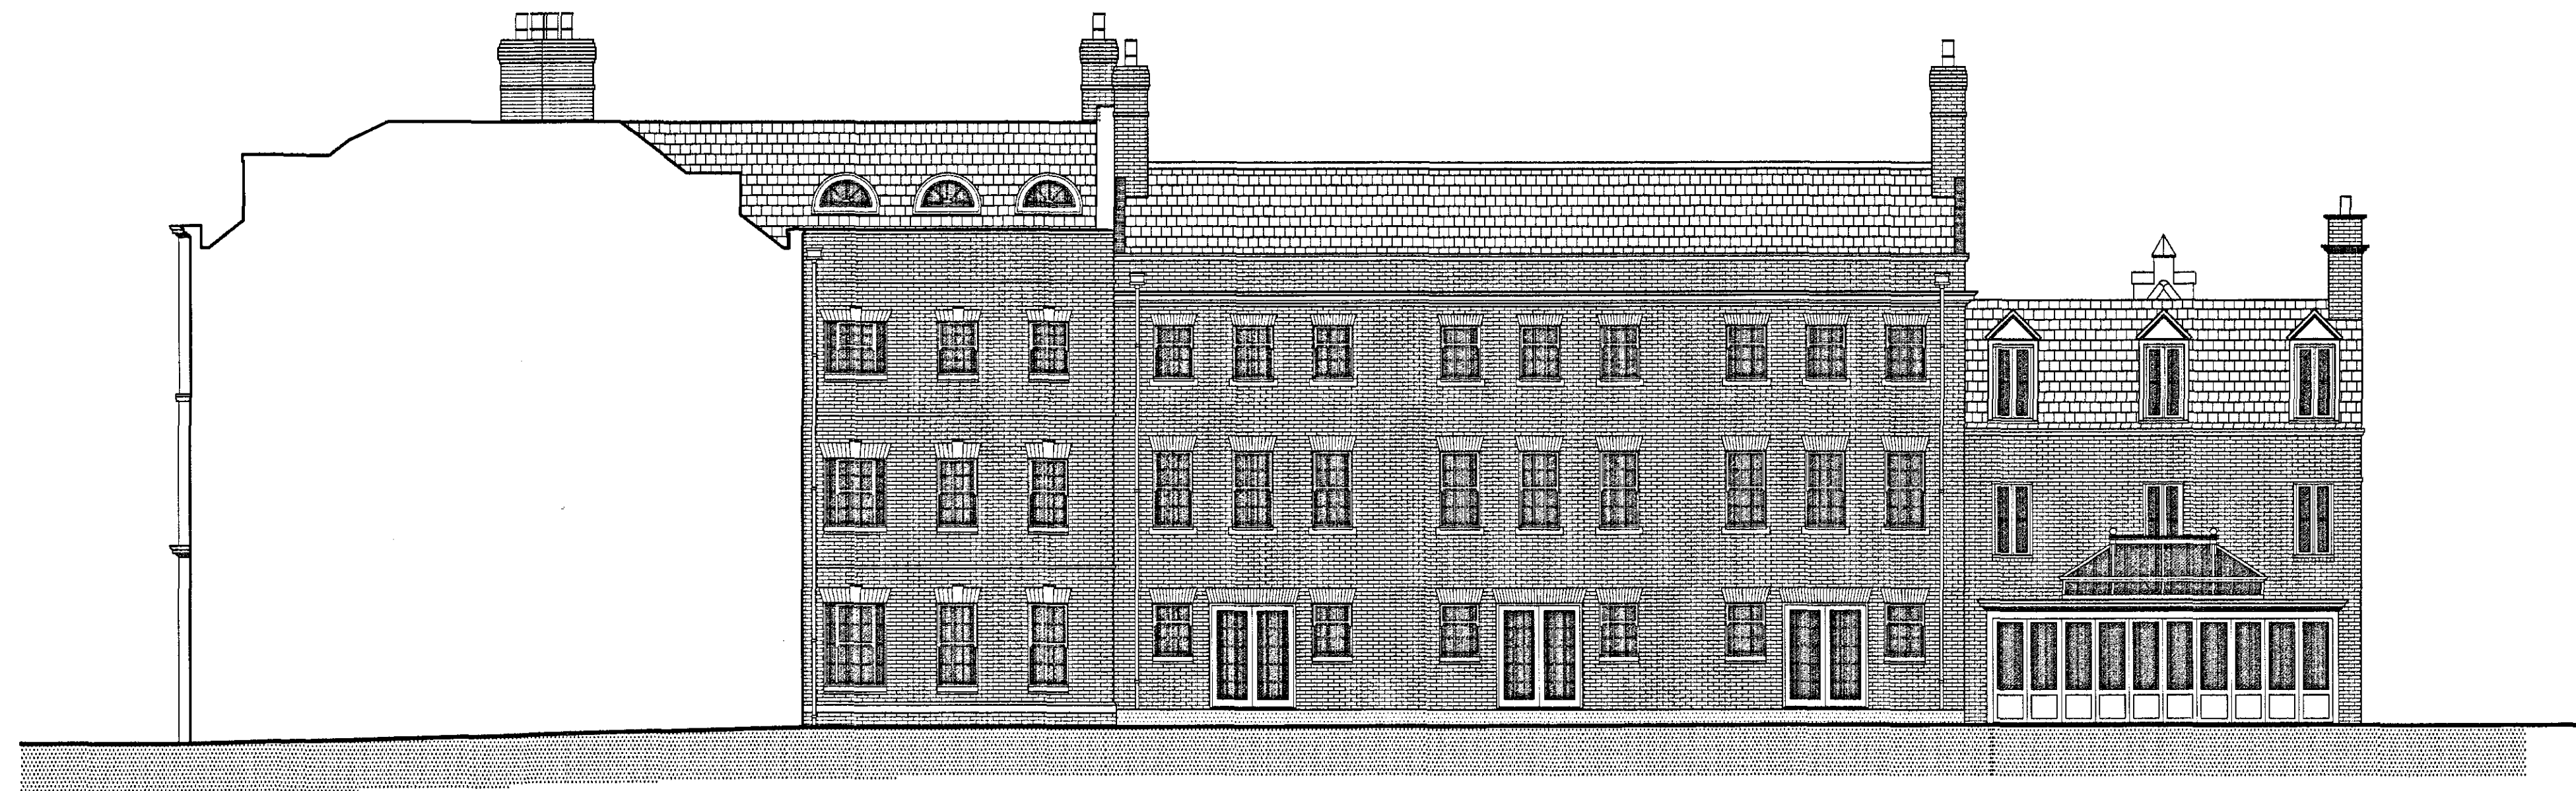

EASTERN ELEVATION SHOWING REAR OF HOUSES 1 TO 3 AND INFILL HOUSE

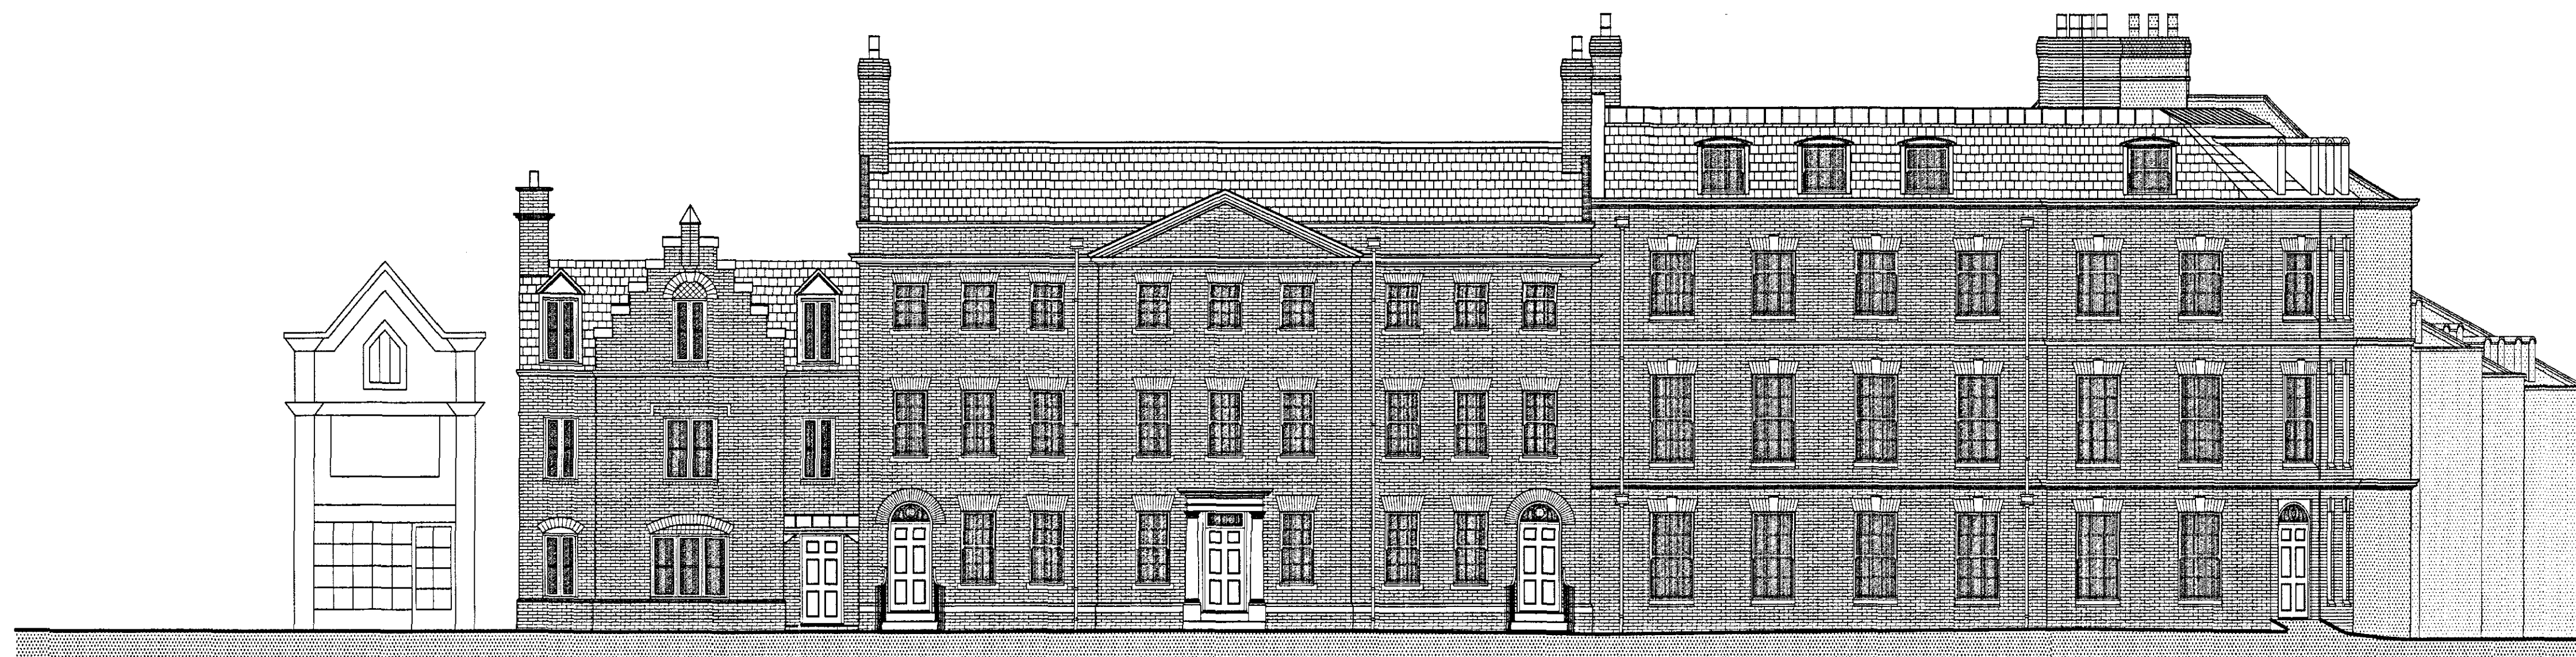

WESTERN ELEVATION

|                                           |          |           |
|-------------------------------------------|----------|-----------|
| C. CHANGES BY CON. OFFICER AND PM         |          | NOV 2007  |
| D. DETAILING RECD                         |          | JULY 2007 |
| A. SHEDDING CADS INCREASED IN SHEETNESS   |          | JULY 2007 |
| CORRECTION AND CORRECTIONS ALPHABETICALLY |          | JULY 2007 |
| ref                                       | revision | date      |

**G. R. MERCHANT**  
I. ENG AMICE FIWO  
ARCHITECTURAL, STRUCTURAL  
AND LAND DRAINAGE  
CONSULTANTS  
Unit 4, Wrights Mews  
12A Park Road, Holbeach,  
Spalding, Lincs. PE12 7EE  
Tel: 01406 480800  
Fax: 01406 480874  
E-Mail: G. R. Merchant @ Merchant. FS.  
Co. UK

Project  
RESIDENTIAL DEVELOPMENT AT  
BILL & MONKEY P.H.  
SPALDING  
Lincs

Client  
DGM PROPERTIES LTD.

Drawing  
WESTERN & EASTERN ELEVATIONS

Job Ref. 1049/04 Drawing No. 55C

Date JULY 2007 Drawn JPW

Scales  
1/100

**DO NOT SCALE FROM THIS DRAWING**  
This drawing is copyright and may not be altered, reproduced or used for any other purpose  
without the prior written consent of the Architect. All details shown on this drawing are based  
upon typical site conditions related to the area. No responsibility can be accepted for abnormal  
conditions which may be discovered during construction or otherwise. The Architect is not  
responsible for design amendments which may be considered. Site visit surveys are recommended in respect of foundations  
to establish specific site conditions before foundation work is commenced. The drawing is limited in the  
amount of information contained and does not purport to contain a full specification of the works. It is  
intended for the purpose of obtaining Planning / Building Regulations approval. The drawing must not be  
used as a contract document alone. The works will not be supervised or inspected on site by G R  
Merchant or any representative thereof. It is the client's responsibility to ensure that the works are  
completed in accordance with the specification and to ensure that the works are completed in accordance  
with the Building Regulations. The Employer / Client shall ensure that the selected contractor is competent with  
and accepts all measures necessary to achieve compliance with health and safety legislation for  
Building and Work places. The Employer / Client is advised that should the works need to  
comply with the Construction Design and Management Regulations an independent Planning  
Supervisor will be required. The works shall comprise of all that is shown on the drawing and details.  
Works that may not specifically be shown but may be reasonably inferred as necessary to carry out the  
works shall be deemed to be included. It is the client's and others responsibility to be aware of the  
Party Wall Act, Act 1996, when building in close proximity to adjoining neighbour boundaries.