
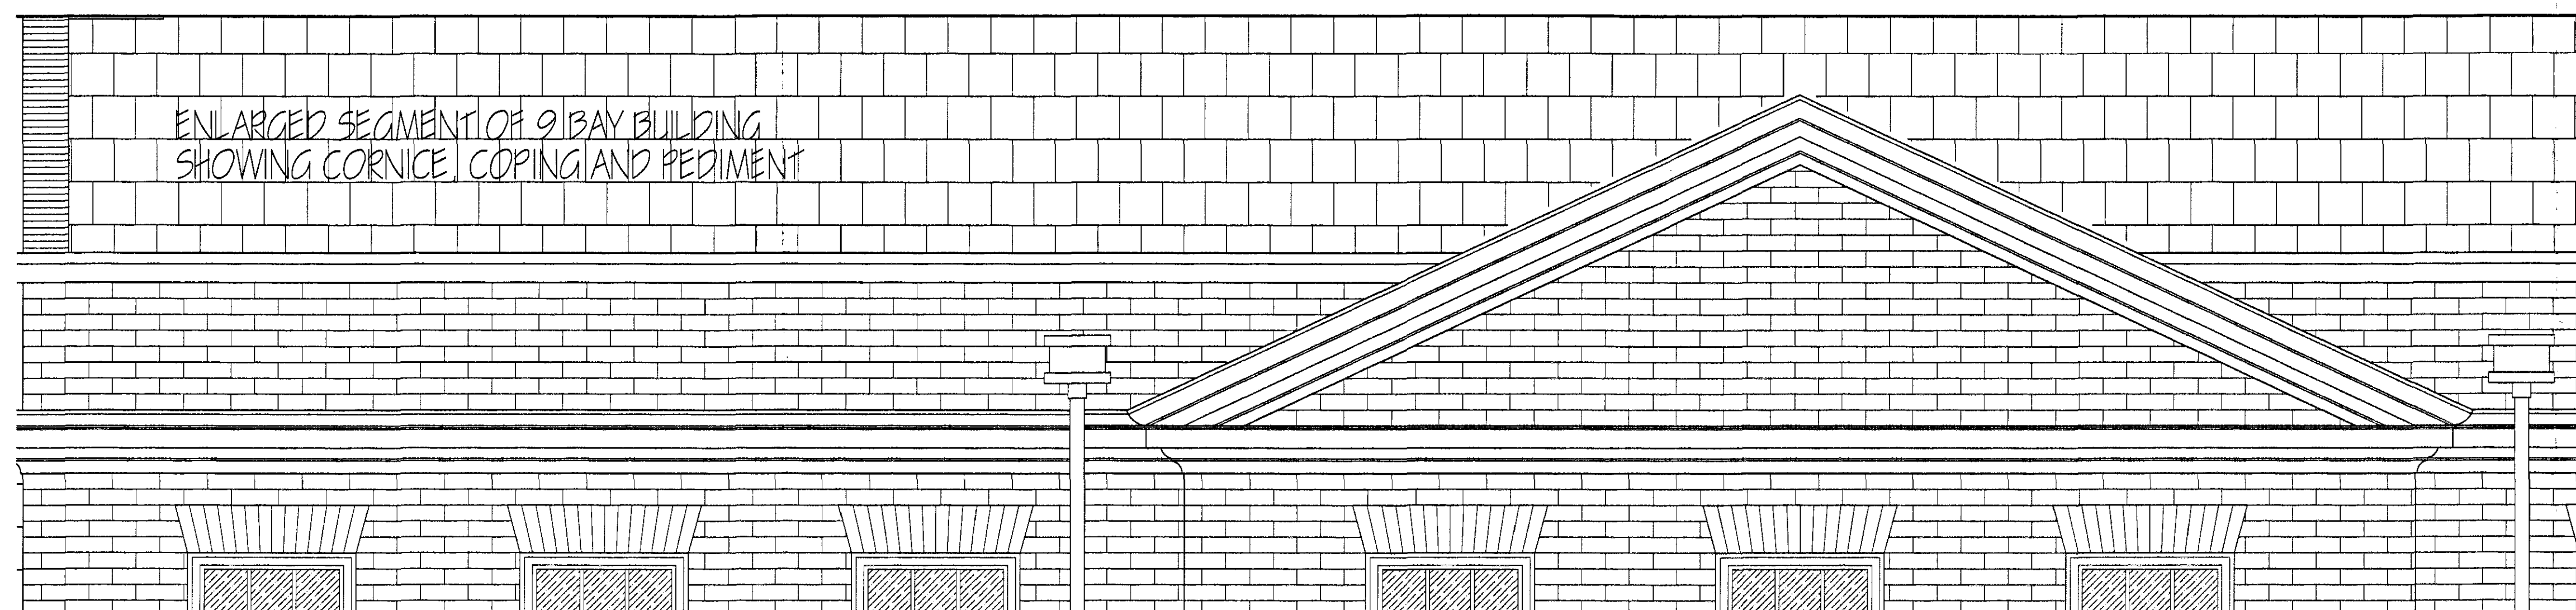
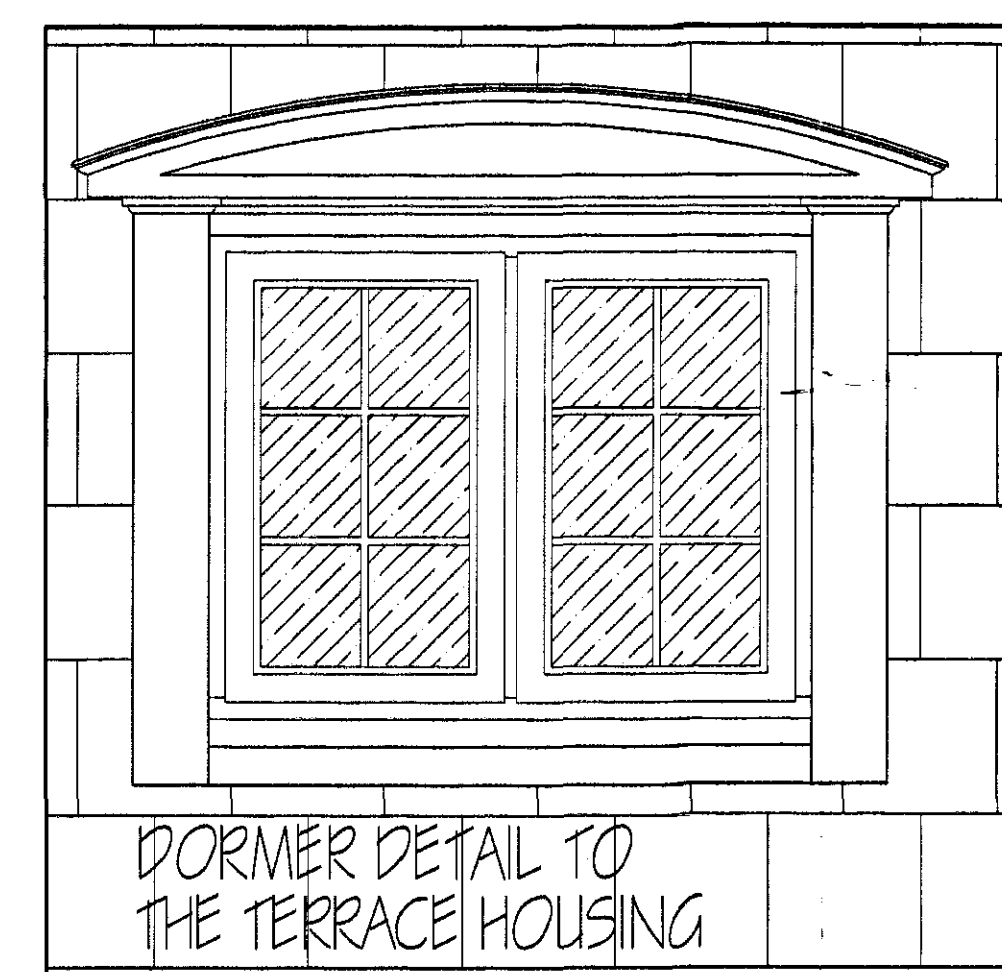
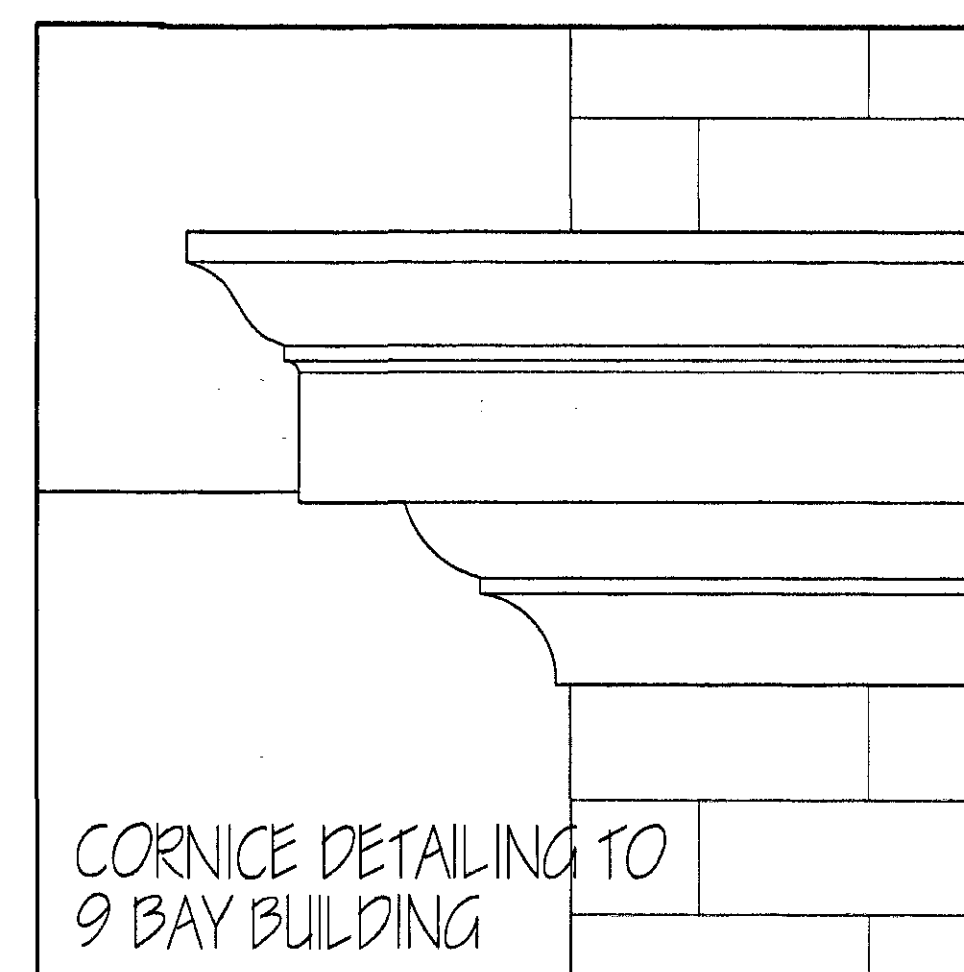
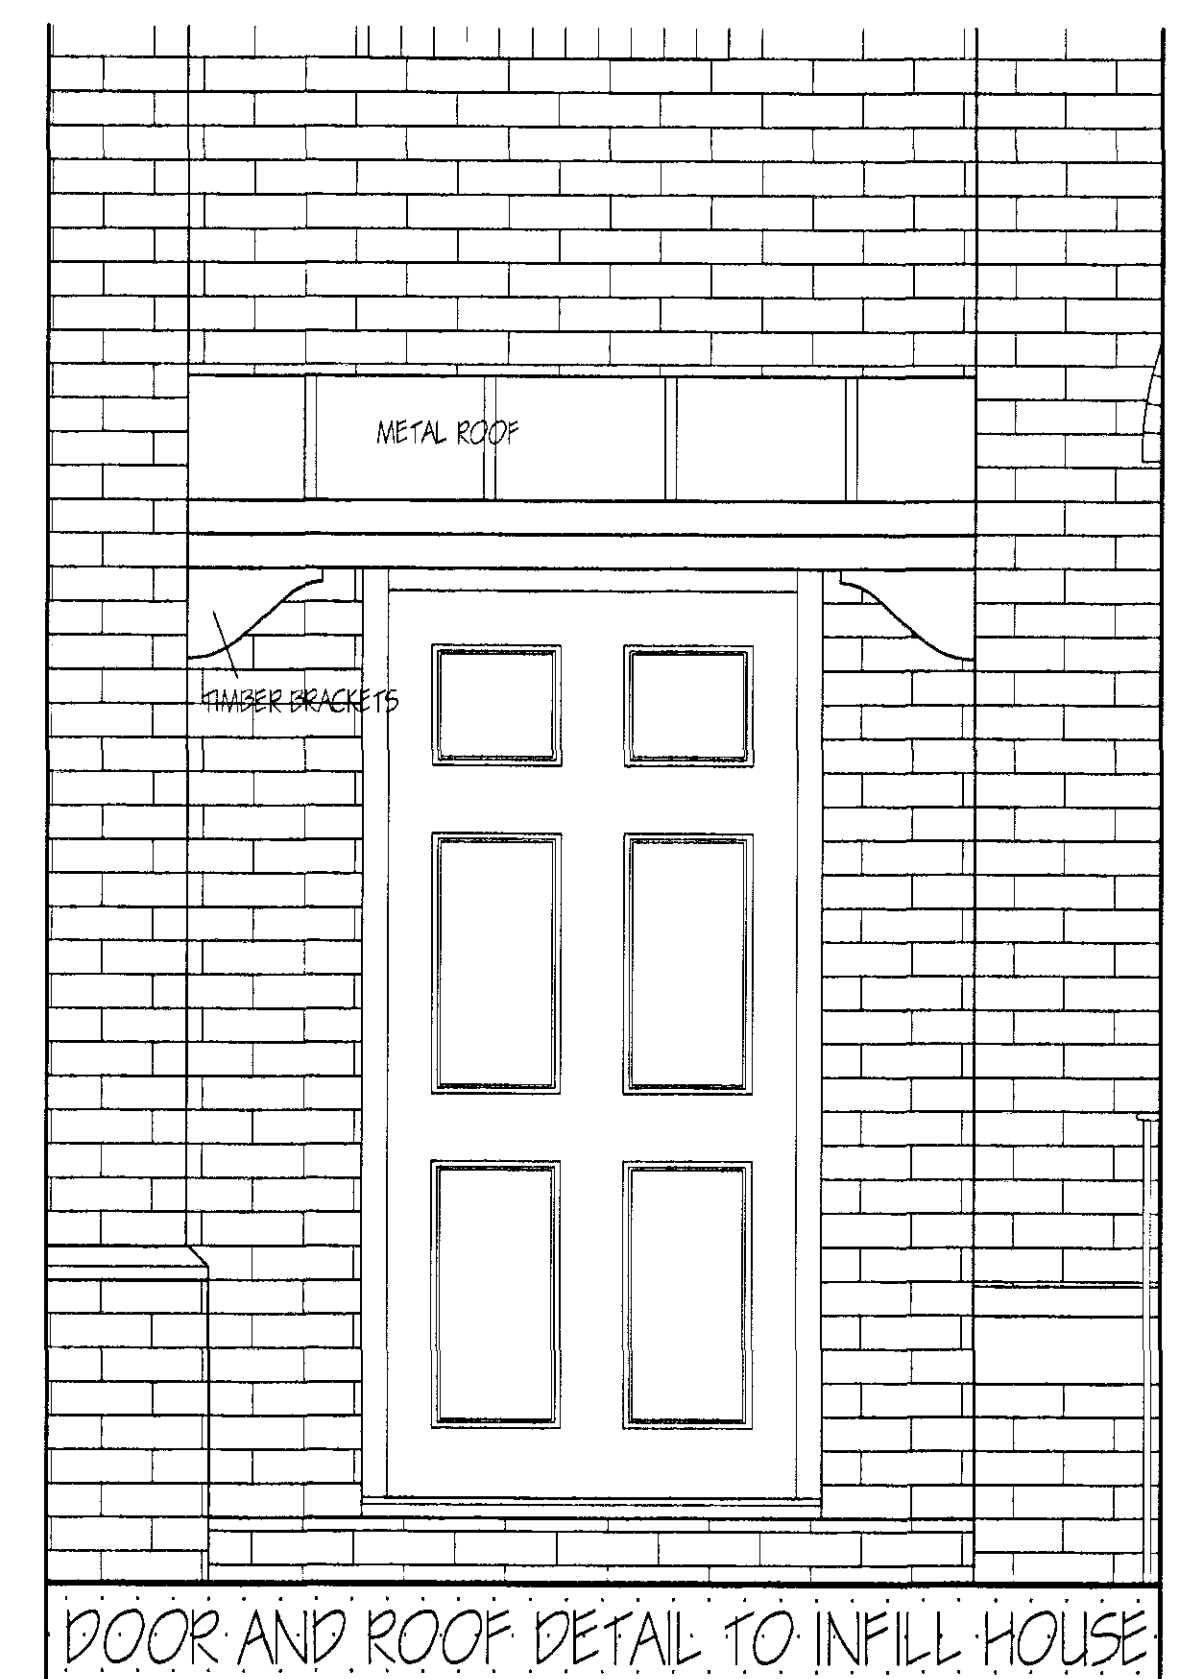
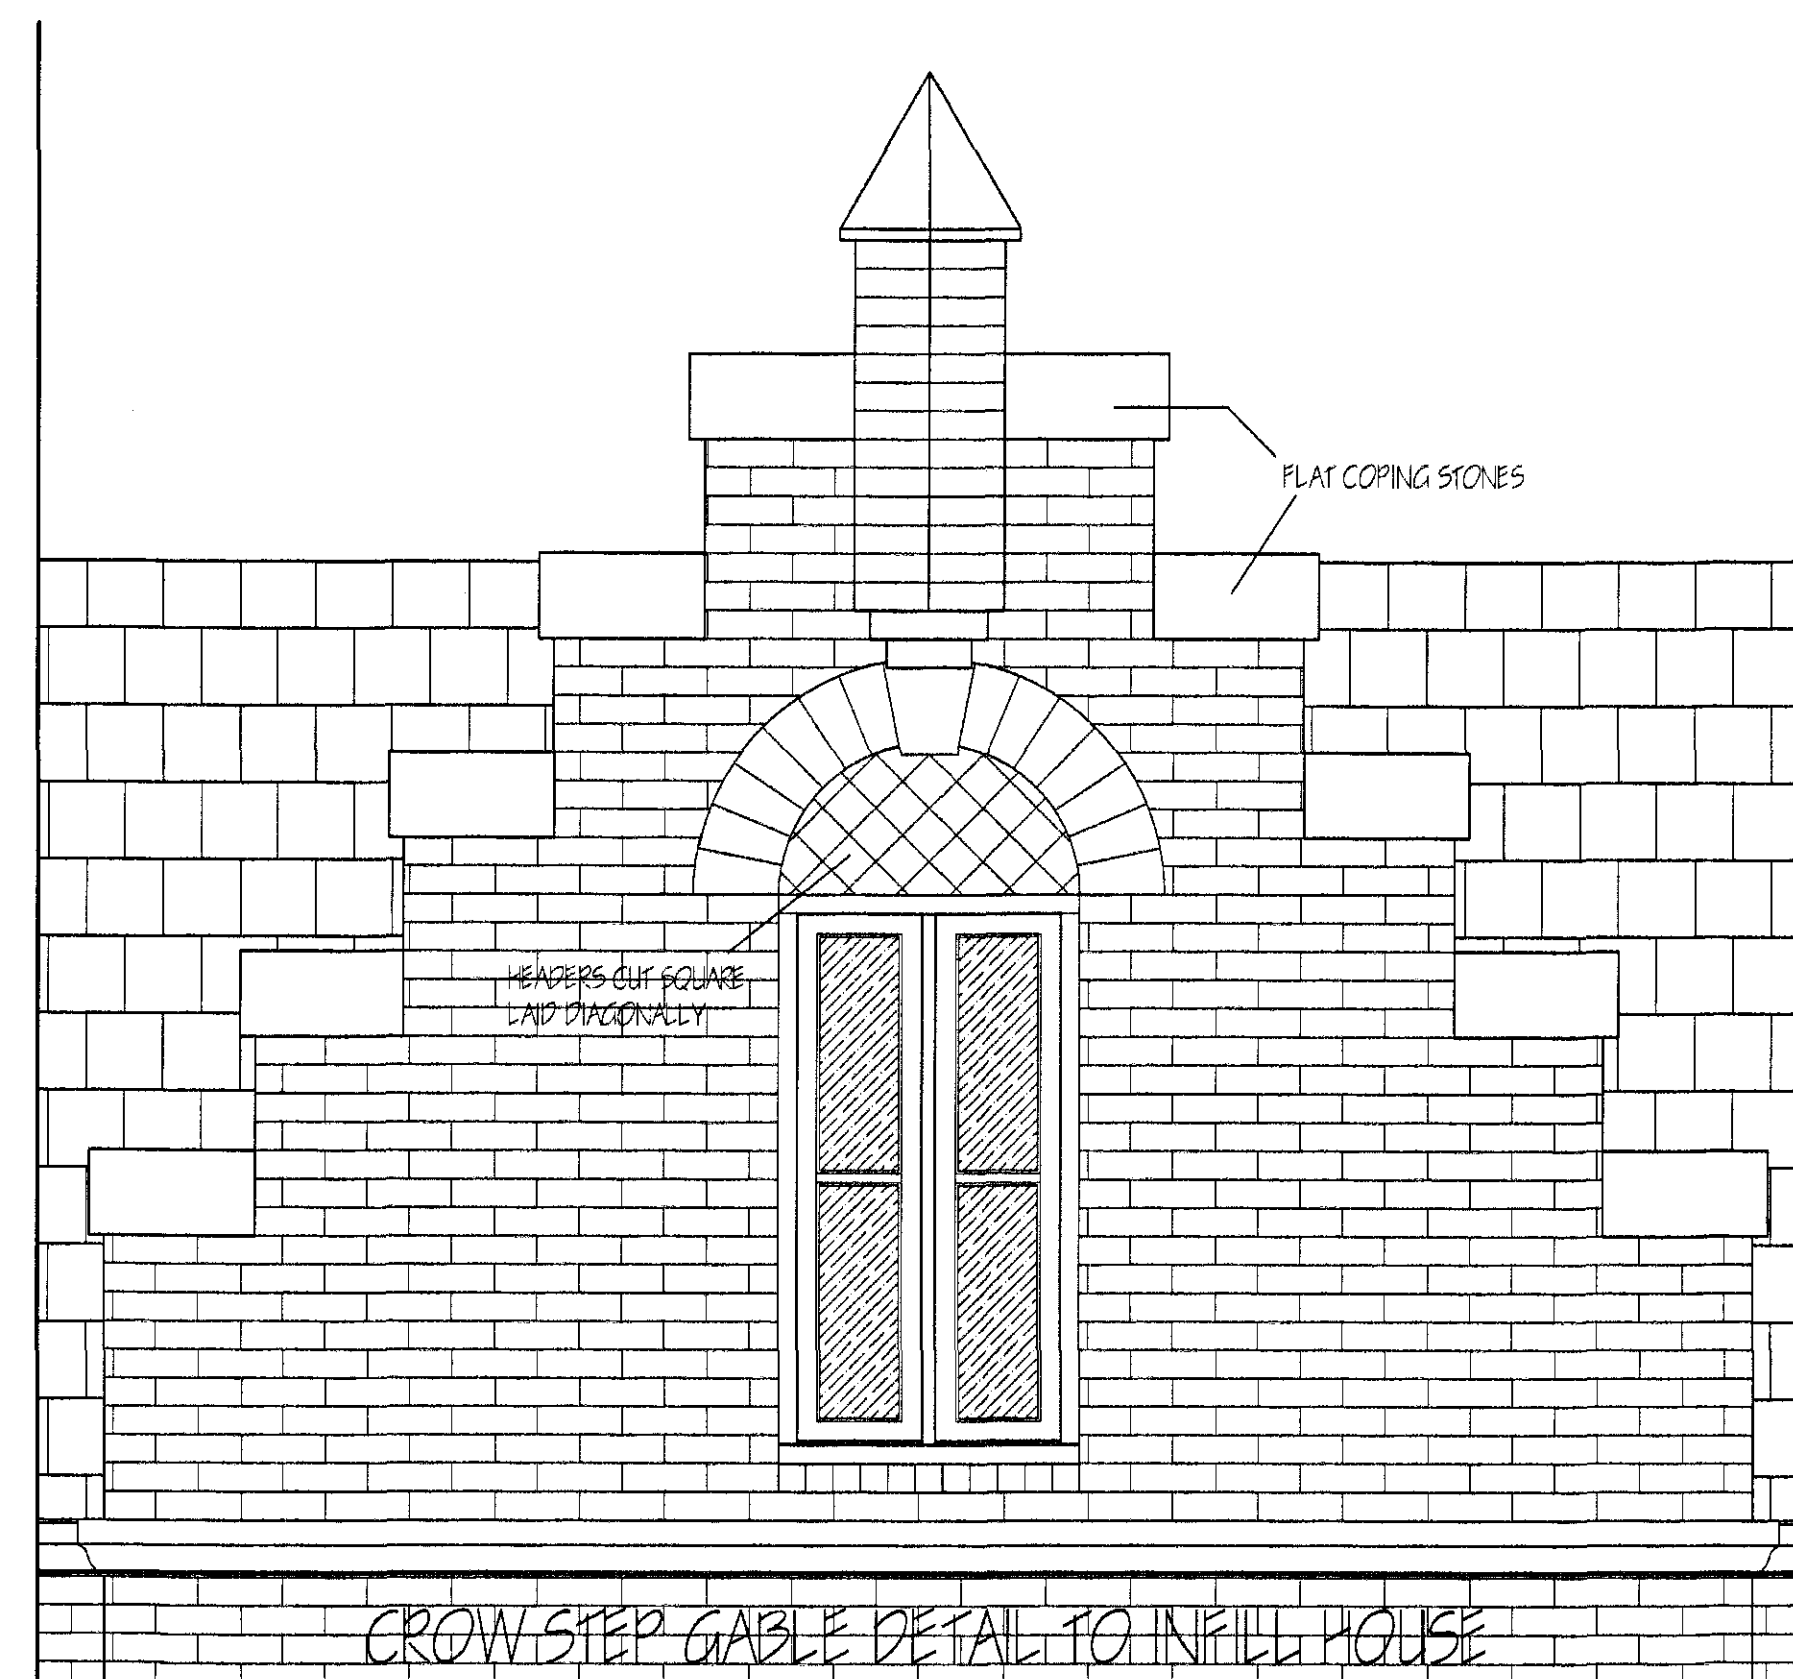


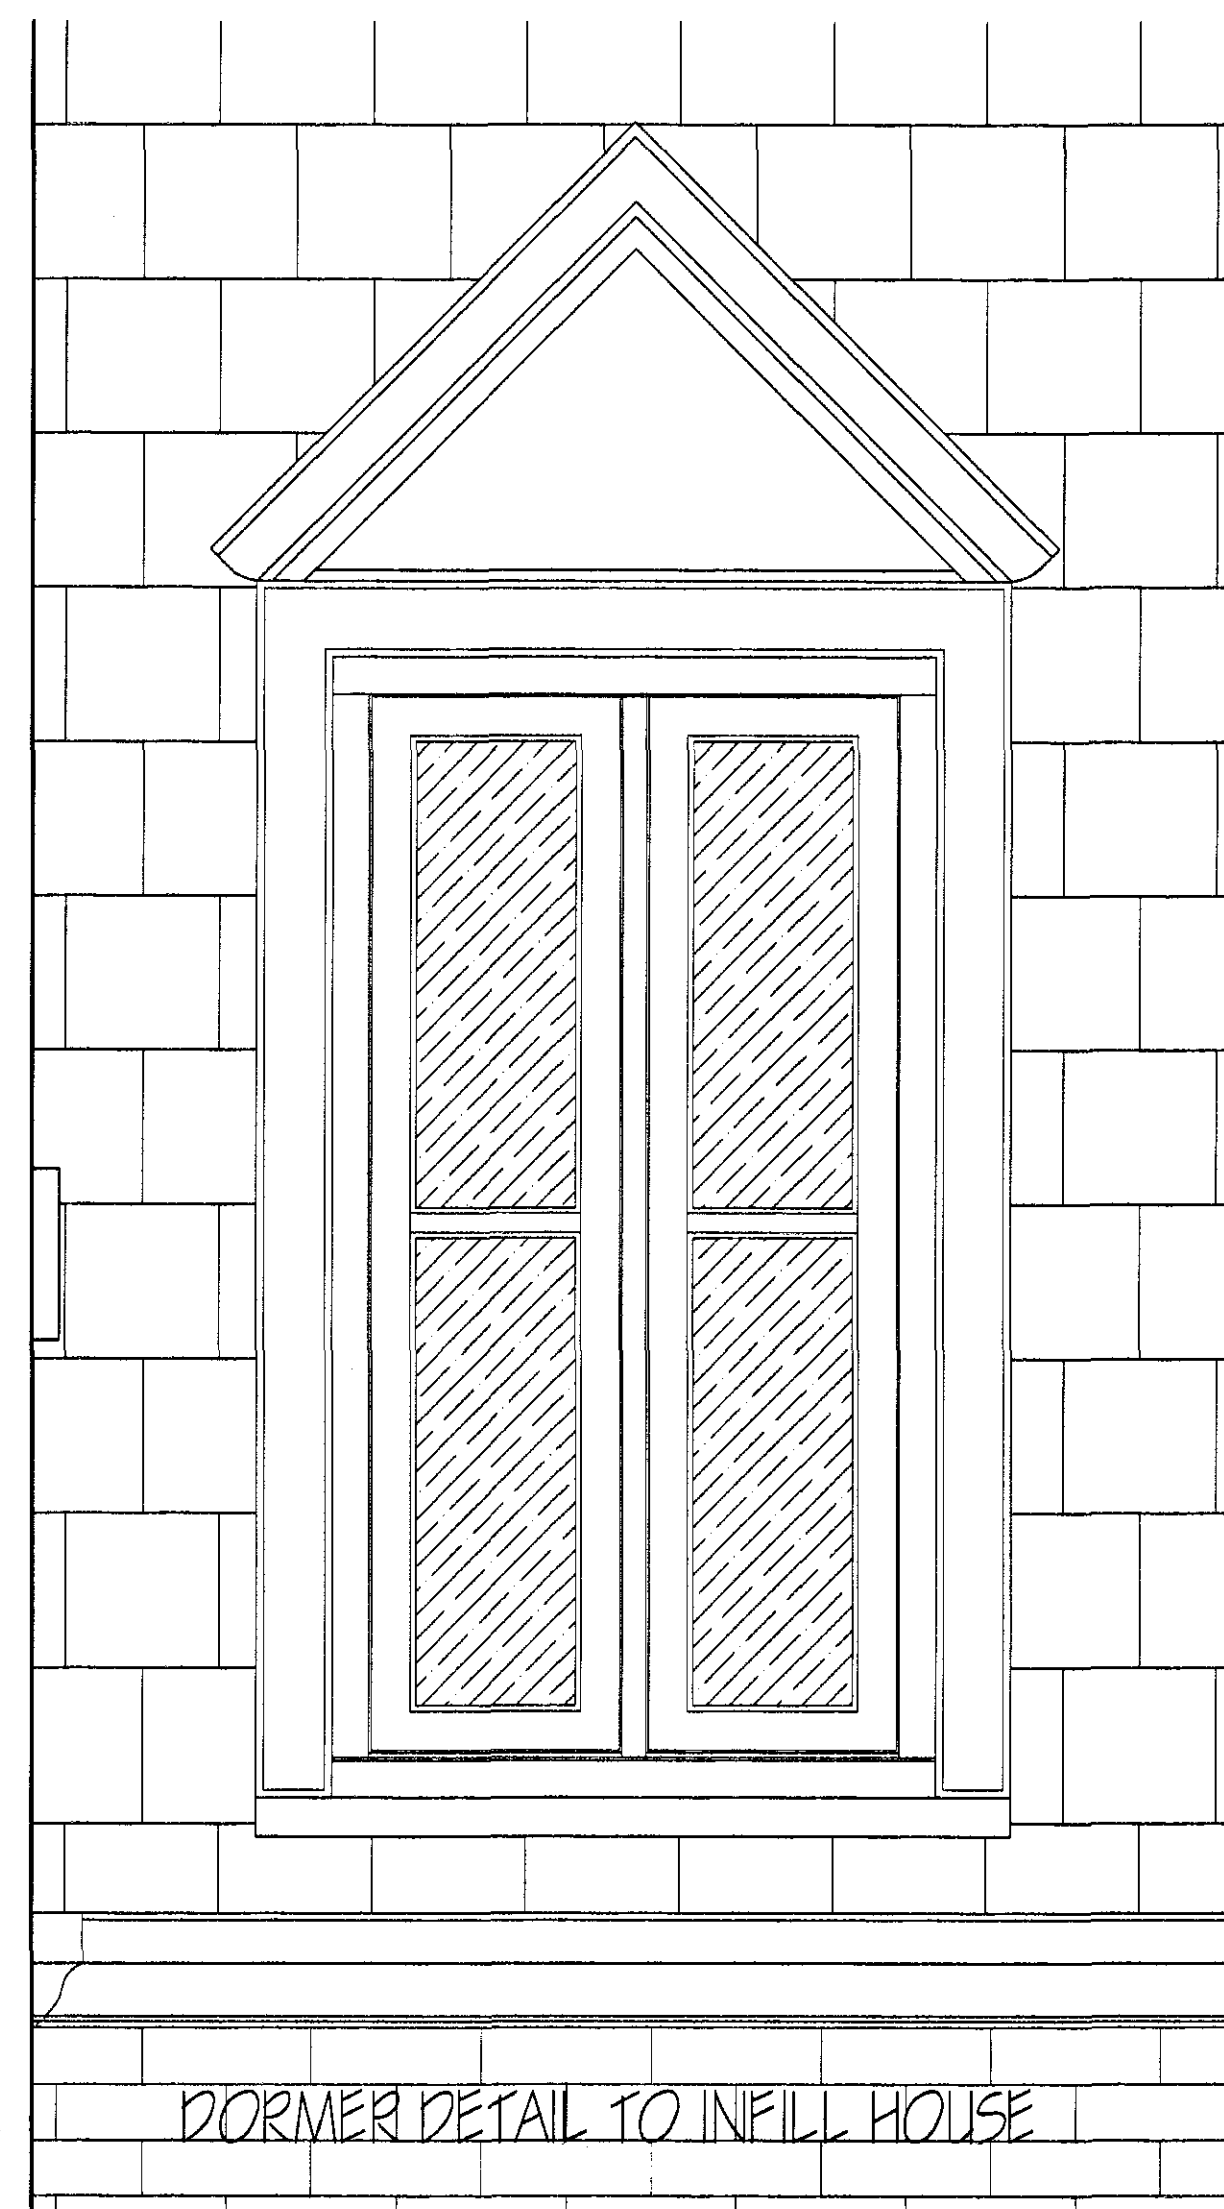

A	CHANGE 5 BY CON. OFFICER & E-1	NOV 2007
ref:	revision	date

Ref: 11/10/2000 10:53:34

G. R. MERCHANT

I.ENG AMICE FIWO

**ARCHITECTURAL, STRUCTURAL
AND LAND DRAINAGE
CONSULTANTS**

Unit 4, Wrights Mews
12A Park Road, Holbeach,
Spalding, Lincs. PE12 7EE
Tel: 01406 480800
Fax: 01406 488744
E-Mail: G. R. Merchant @ Merchant. FS.
Co. UK



Project
RESIDENTIAL DEVELOPMENT AT
BULL & MONKEY P.H.
SPALDING
LINES

Client
DGM PROPERTIES LTD.

Drawing

ENLARGED DETAILS
SHEET 1

Job Ref. 1049/04	Drawing No. 58A
---------------------	--------------------

Date	Drawn
JULY 2007	JPW

Scales	1/10 1/20 1/5
--------	---------------

[illegible]

Ref. A2