



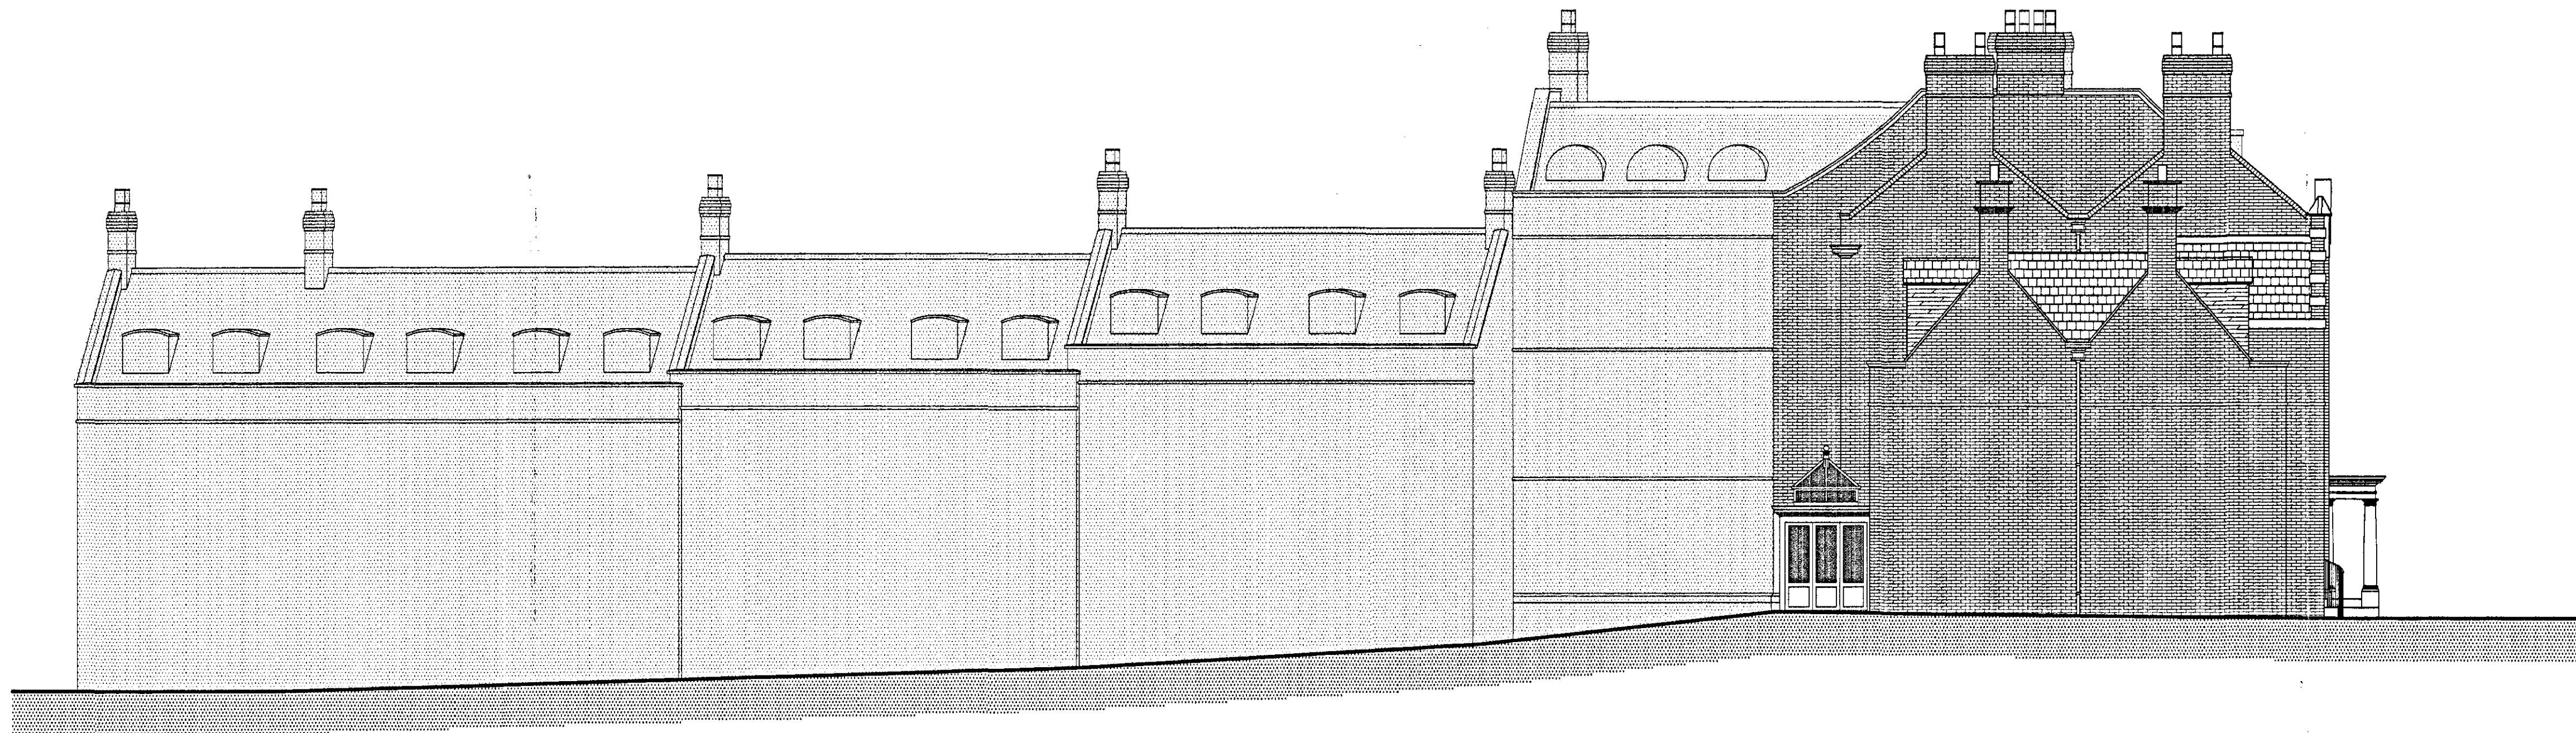

NORTHERN ELEVATION SHOWING END OF HOUSE 1

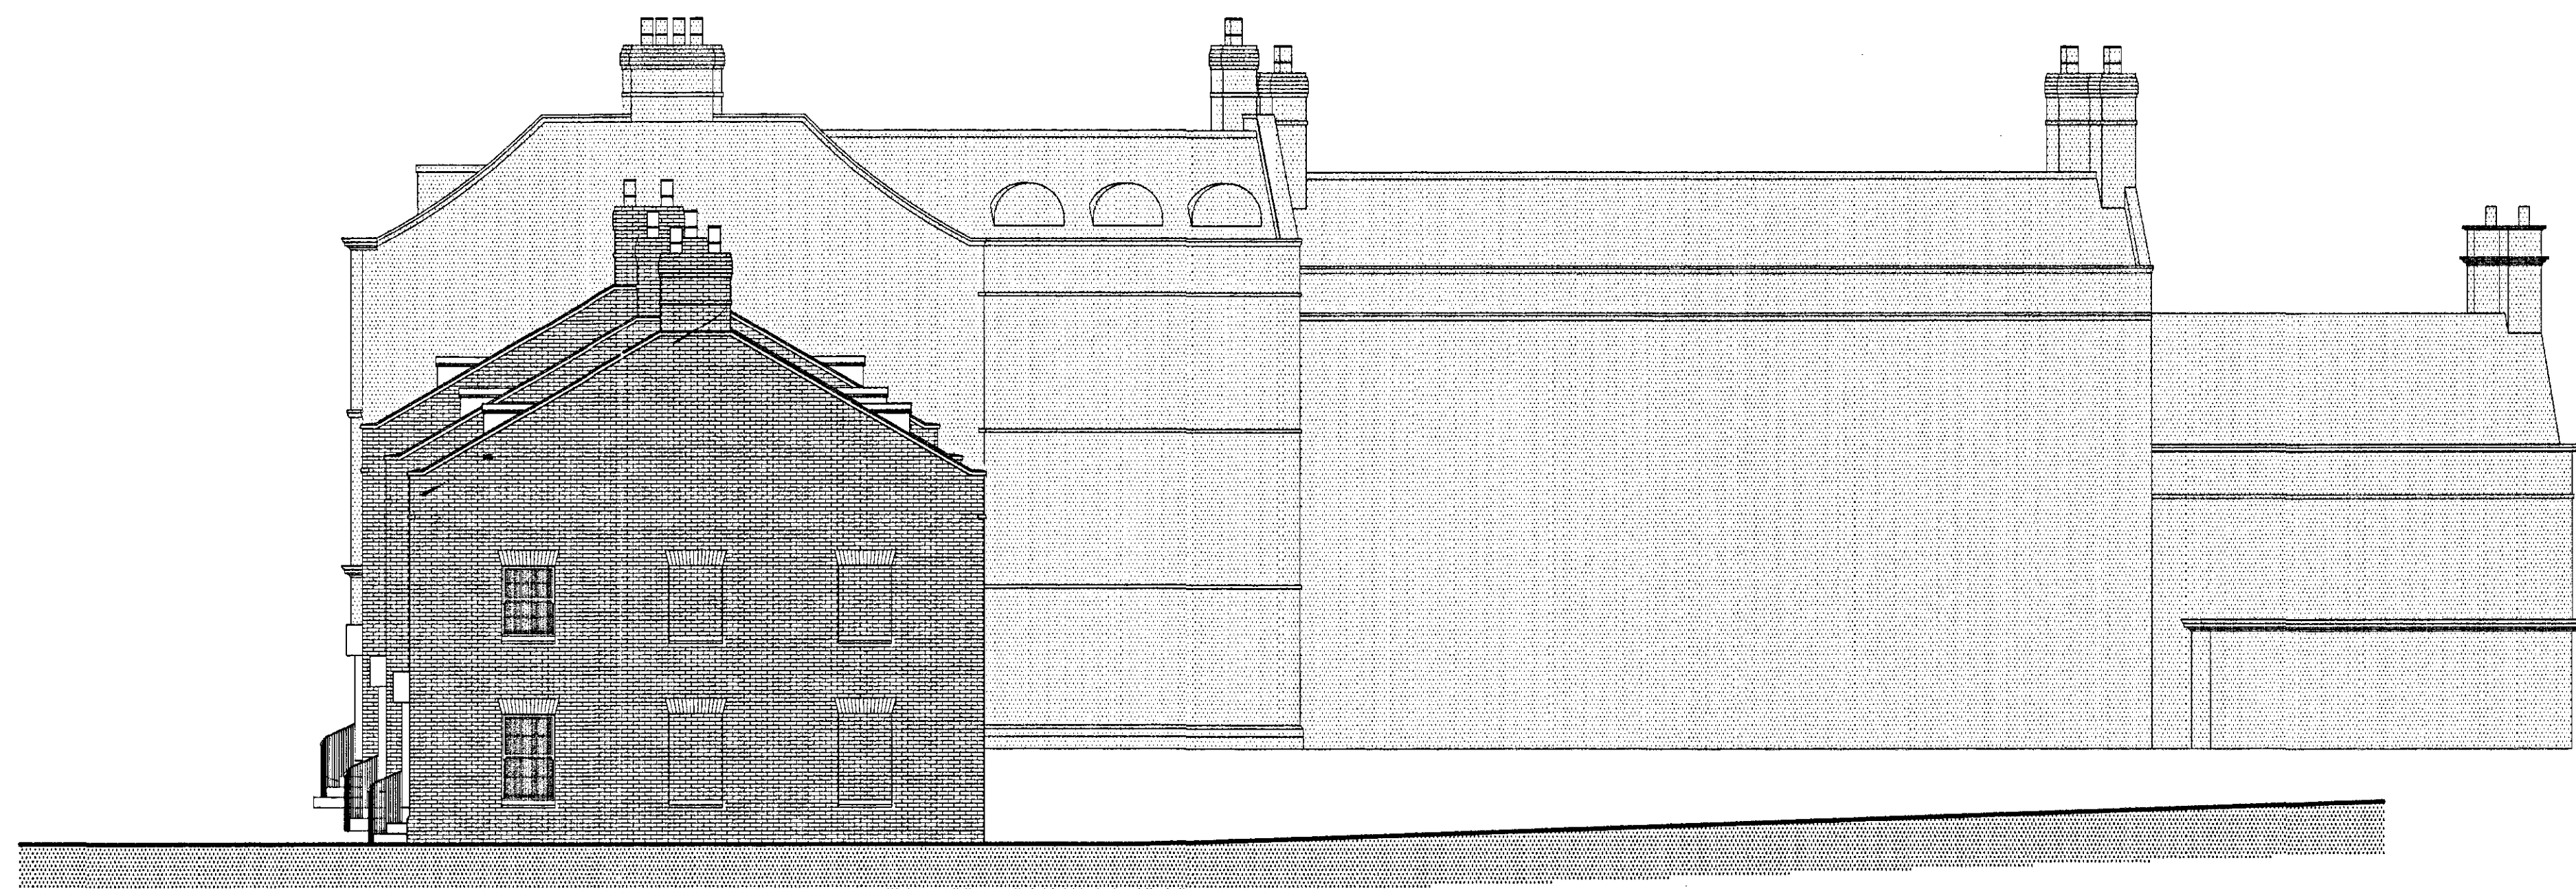

EASTERN ELEVATION SHOWING END OF HOUSE 21

ref.	revision	date
B	CHANGES BY CONCEPT AND E4	NOV 2007
A	STEPPED GABLE INCREASED IN STEEPNESS	JULY 2007
	CORNER AND CORNER ALIGNED	

G. R. MERCHANT
I. ENG AMICE FIWO
ARCHITECTURAL, STRUCTURAL
AND LAND DRAINAGE
CONSULTANTS
Unit 4, Wrights Mews
12A Park Road, Holbeach,
Spalding, Lincs. PE12 7EE
Tel: 01408 490800
Fax: 01408 428744
E-Mail: G. R. Merchant @ Merchant. FB.
Co. UK

Project
RESIDENTIAL DEVELOPMENT AT
BULL & MONKEY P.H.
SPALDING
Lincs

Client
DGM PROPERTIES LTD.

Drawing
ELEVATIONS SHOWING END OF
BUILDINGS TO NORTH AND EAST

Job Ref. 1049 / 04 Drawing No. 57B

Date JULY 2007 Drawn JPW

Scales
1/100

DO NOT SCALE FROM THIS DRAWING
The drawing is copyright and may not be altered, traced, photographed or used for any other purpose other than that for which it is issued. The drawing is issued to the client for their use only and is not to be used for any other purpose. All details shown on this drawing including foundations are based upon typical site conditions related to the area. No responsibility can be accepted for abnormal conditions which may be discovered during construction unless reported to the Architect so that design amendments may be considered. Site not surveys are recommended in respect of foundations to establish specific site conditions before foundation work is undertaken. The drawing is limited in the amount of information contained and does not purport to contain a full specification of the works. It is issued for the purpose of obtaining planning, Building Regulation approval. The drawing must not be used as a contract document alone. The works shall be supervised or inspected on site by G. R. Merchant or any representative named in the contract or their appointed agent. No responsibility is accepted for any representation, substitution of materials, adherence to specification, variations to contract etc. All materials to be used unless otherwise stated are to be supplied and installed etc. to be used fitted and installed etc. in strict accordance with manufacturer's instructions and relevant code of practice. Materials shall conform to appropriate British standard specification or BS, otherwise of European code equivalent. The Employer / Client shall ensure that the selected contractor is competent with and adopts all measures necessary to achieve compliance with health and safety legislation for Building and Work places. The Employer / Client is advised that should the works need to comply with the Construction Design and Management Regulations an independent Planning Supervisor will be required. The works shall comprise of all that is shown on the drawing and details. Works that may not specifically be shown but may be necessary to complete the works or carry out the works shall be deemed to be included. It is the job / land owners responsibility to be aware of the Party Wall Act, Act 1996 when building in close proximity to adjoining neighbours boundaries.

AMENDED PLAN
Ref. A2