
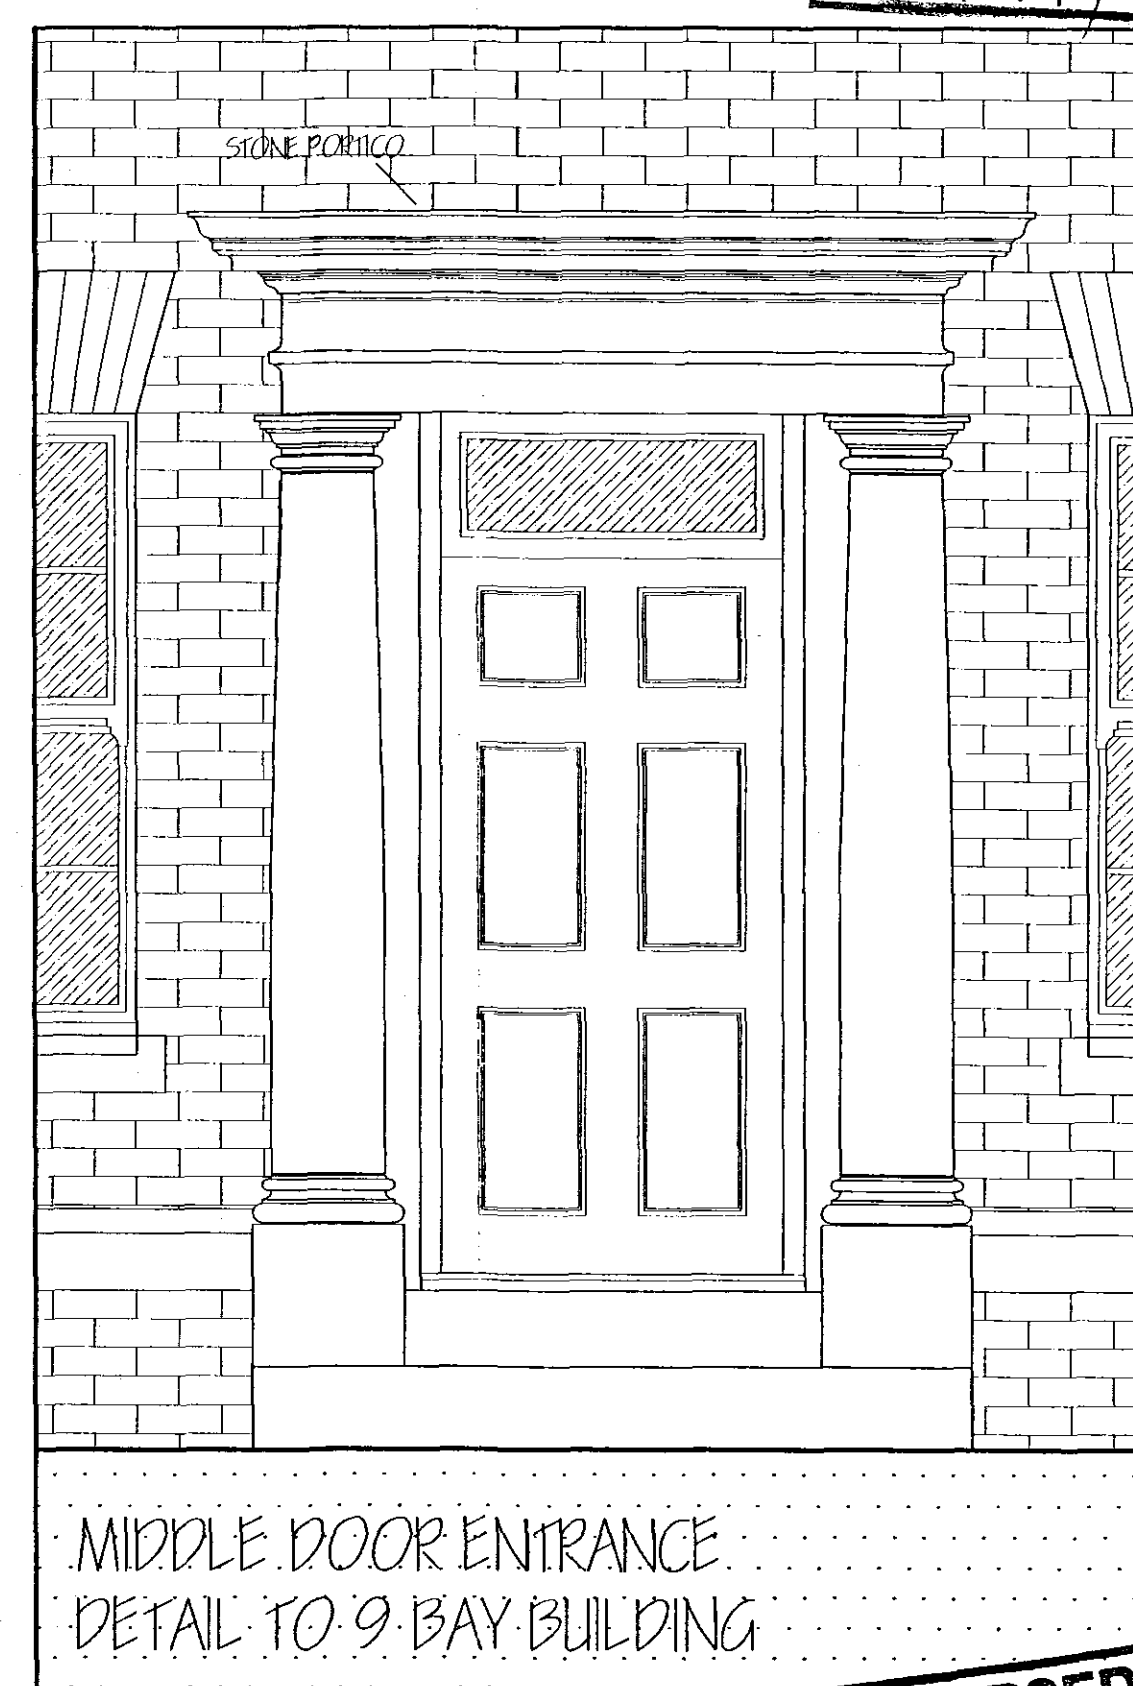
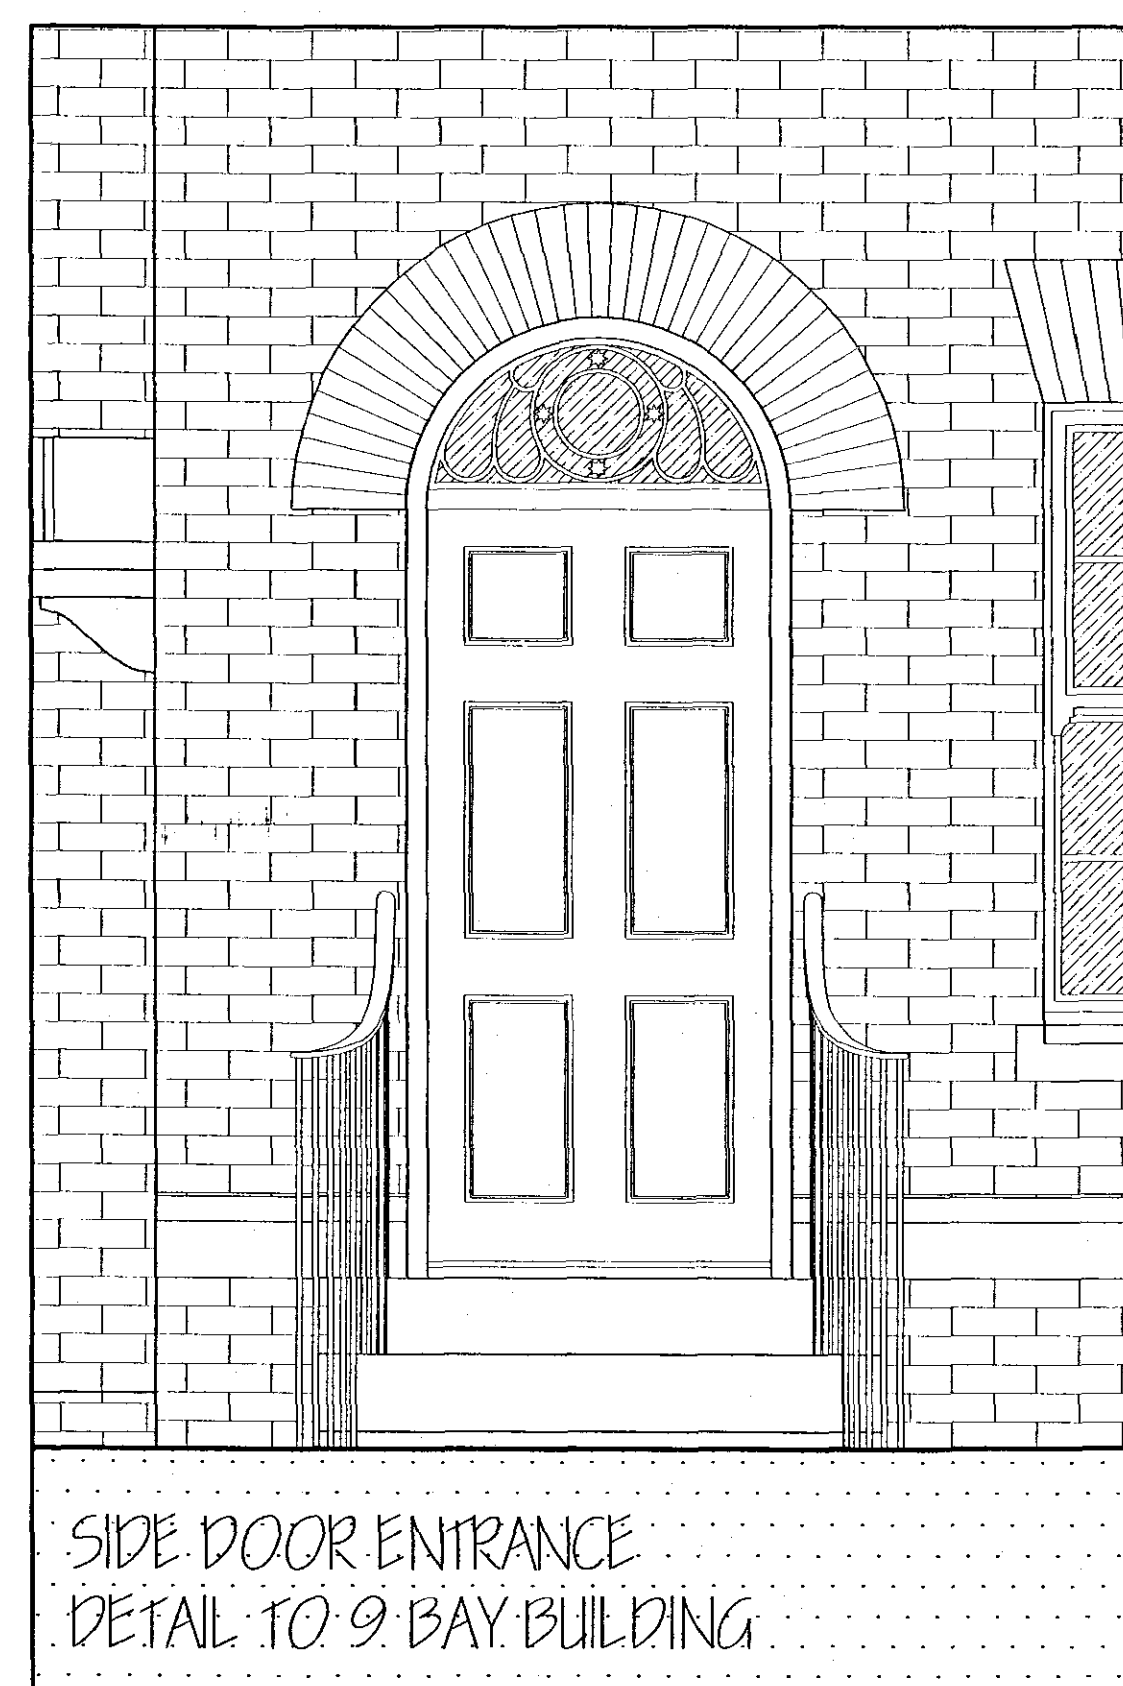
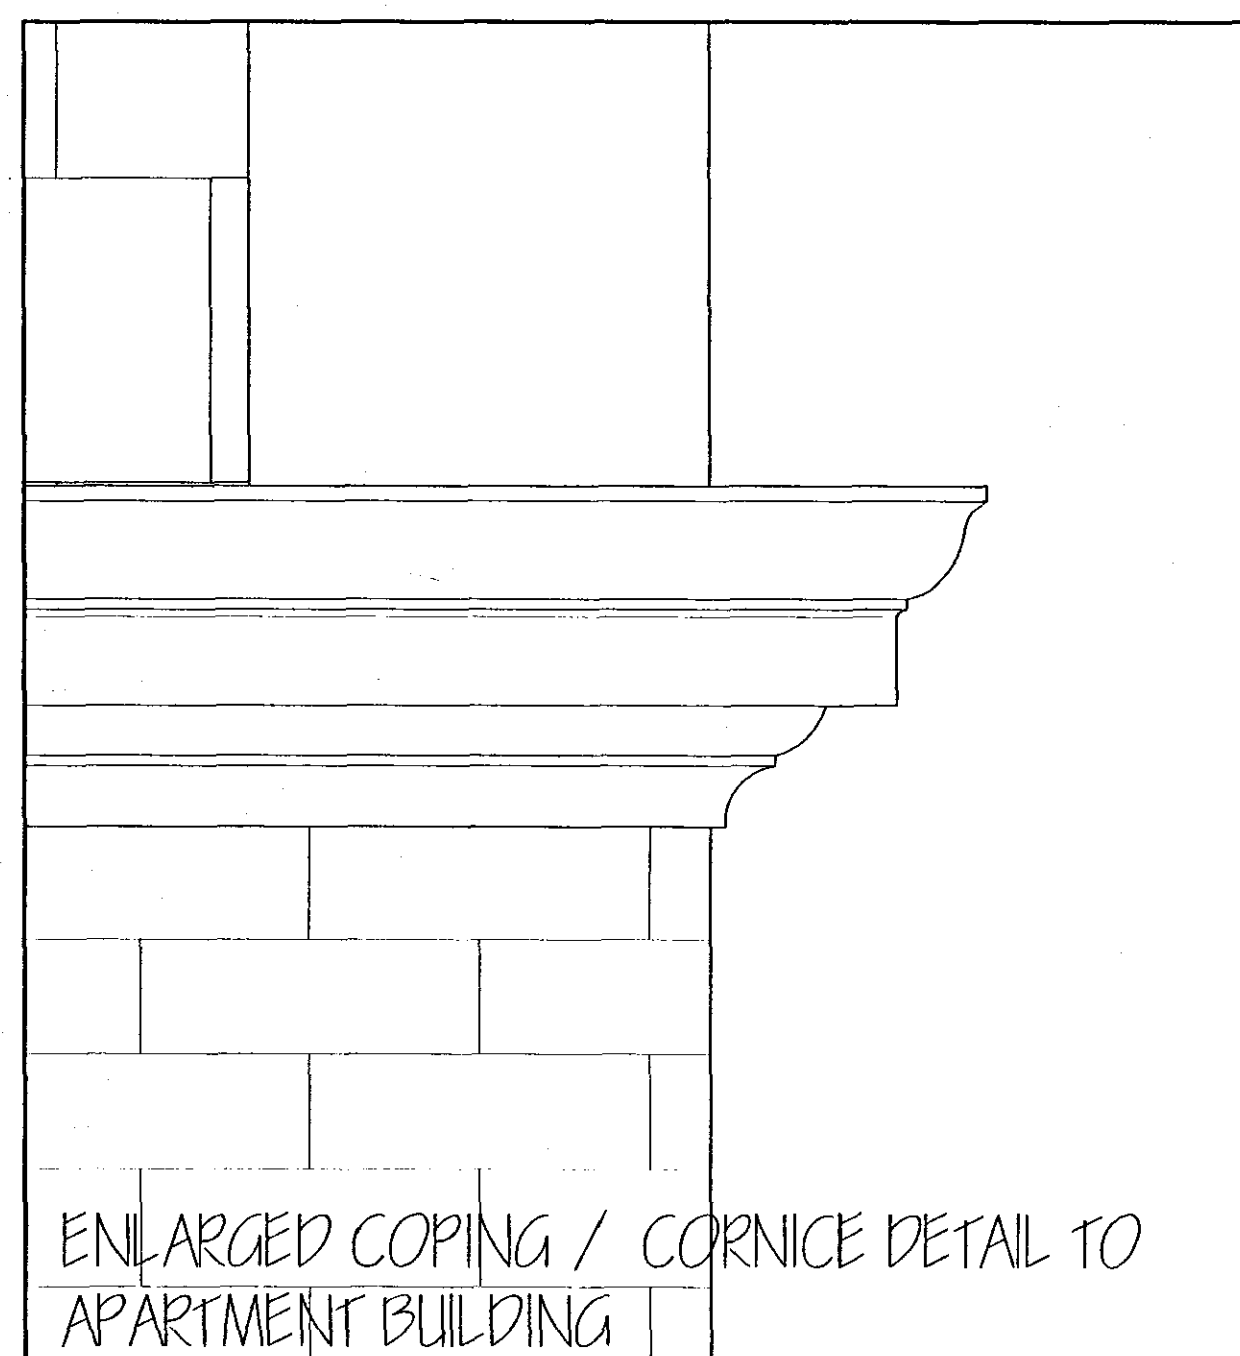
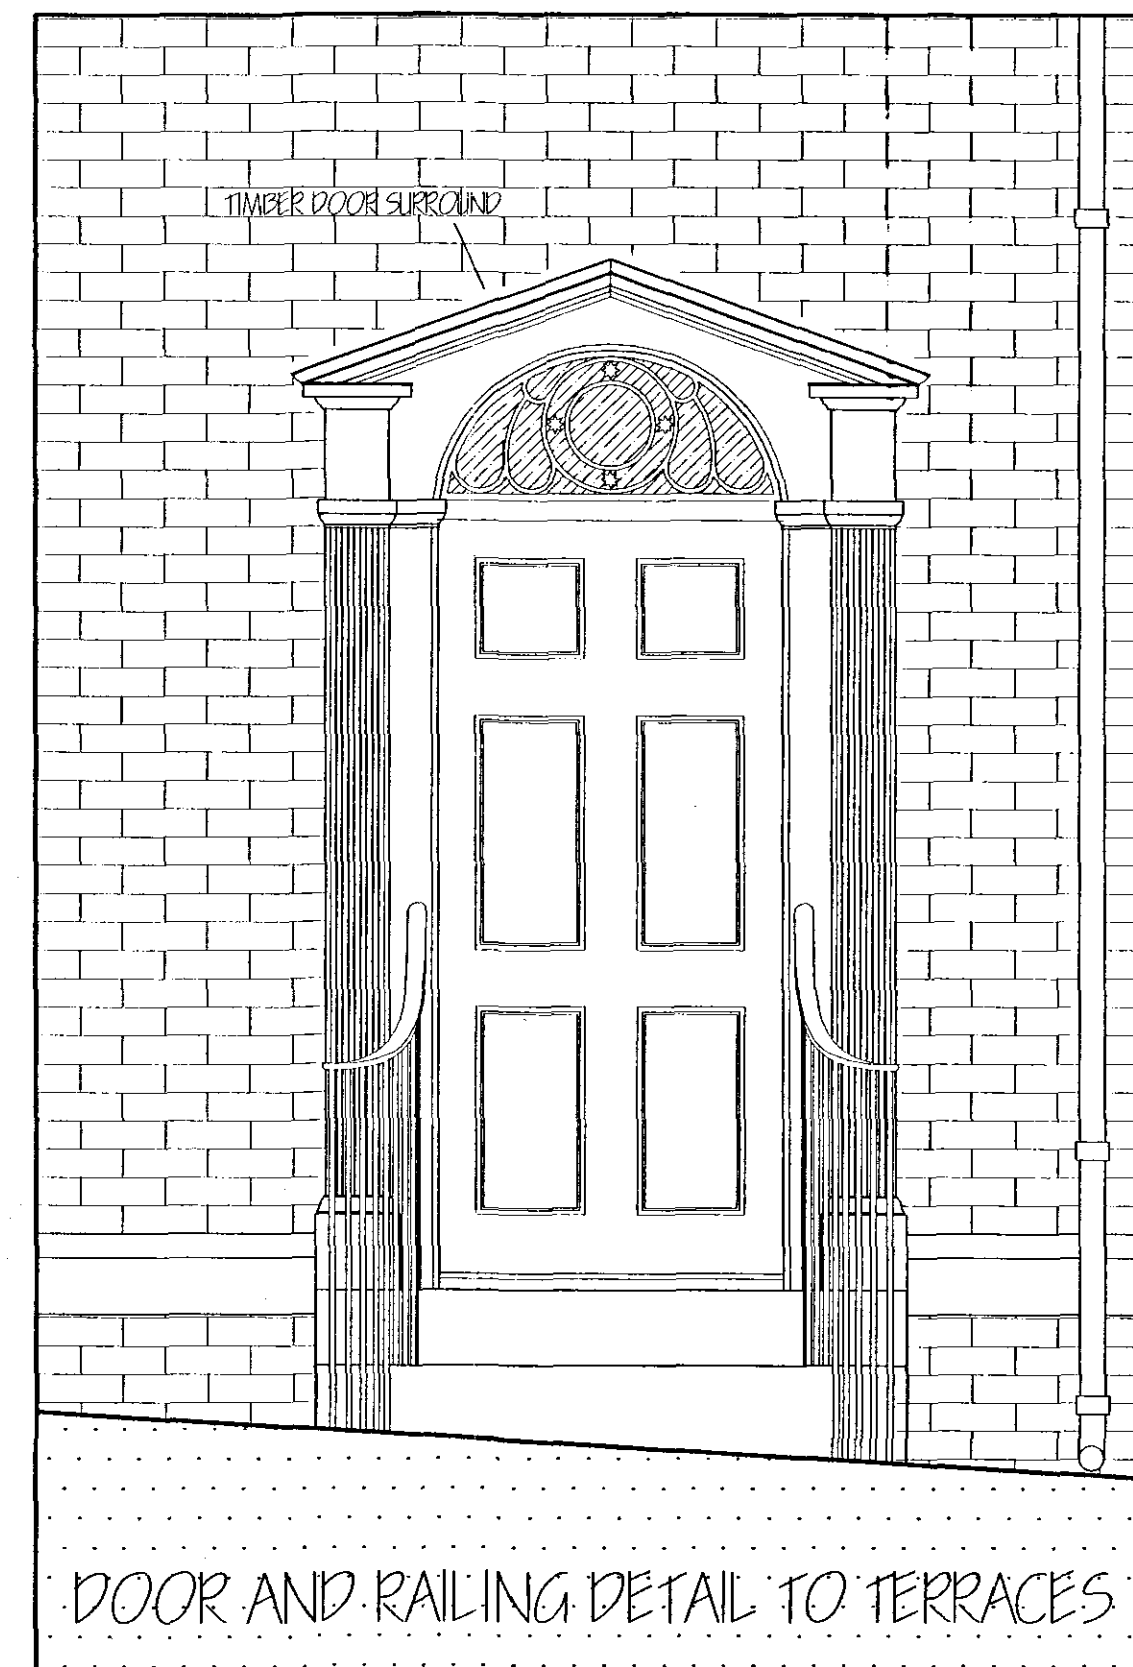
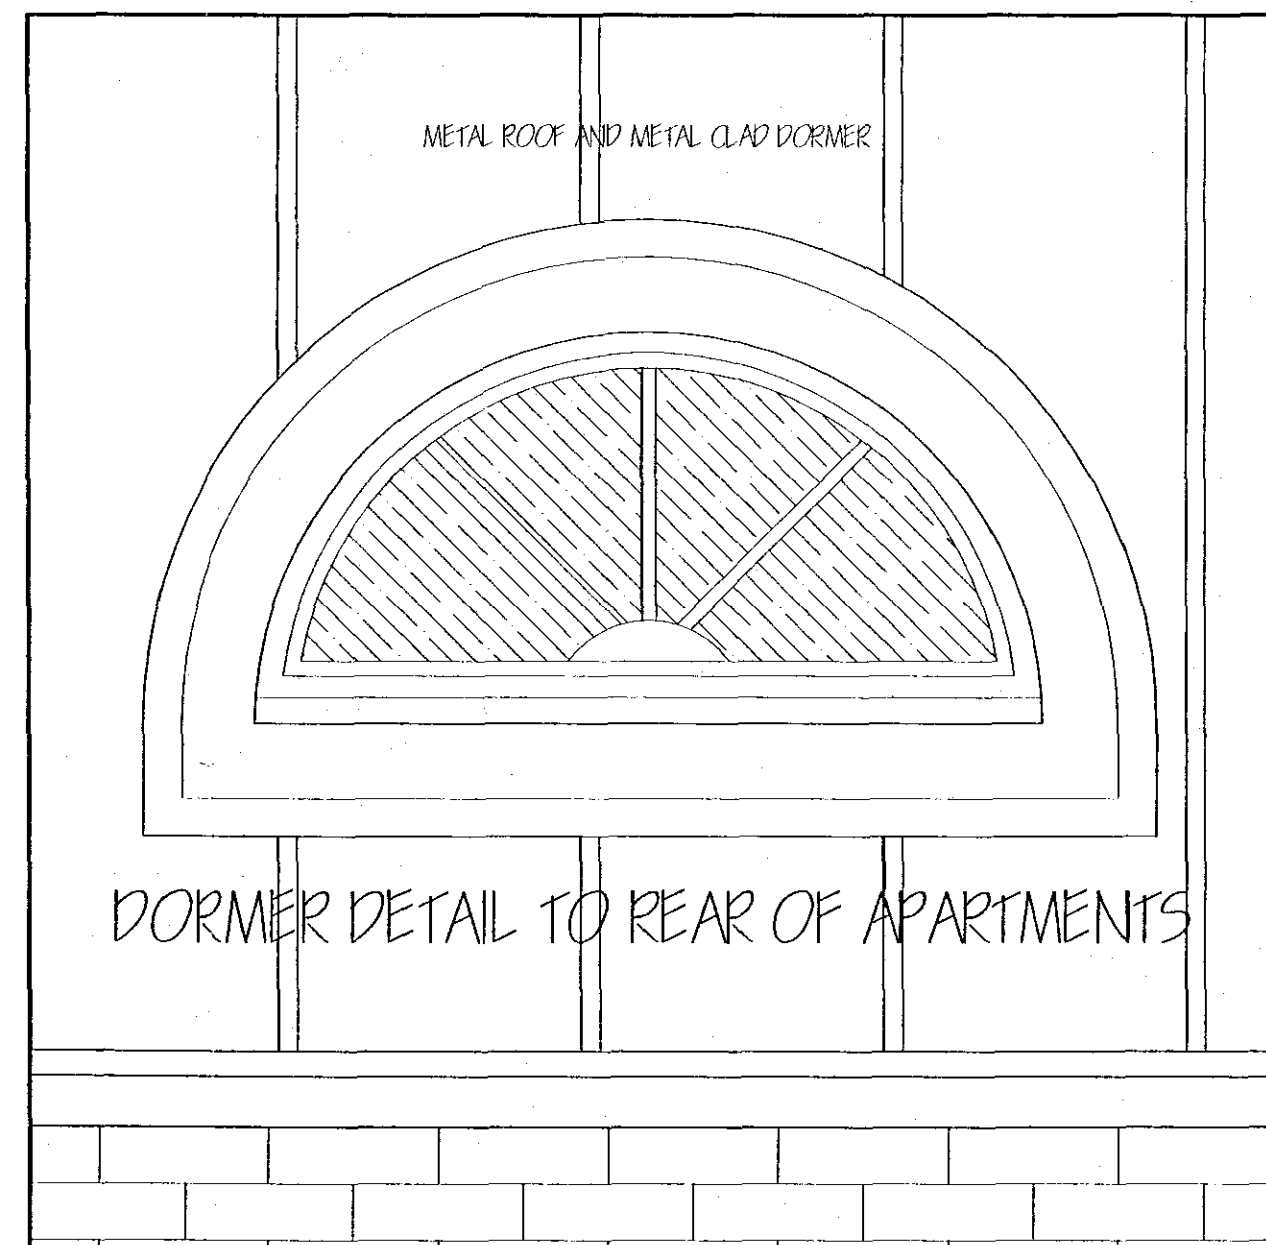
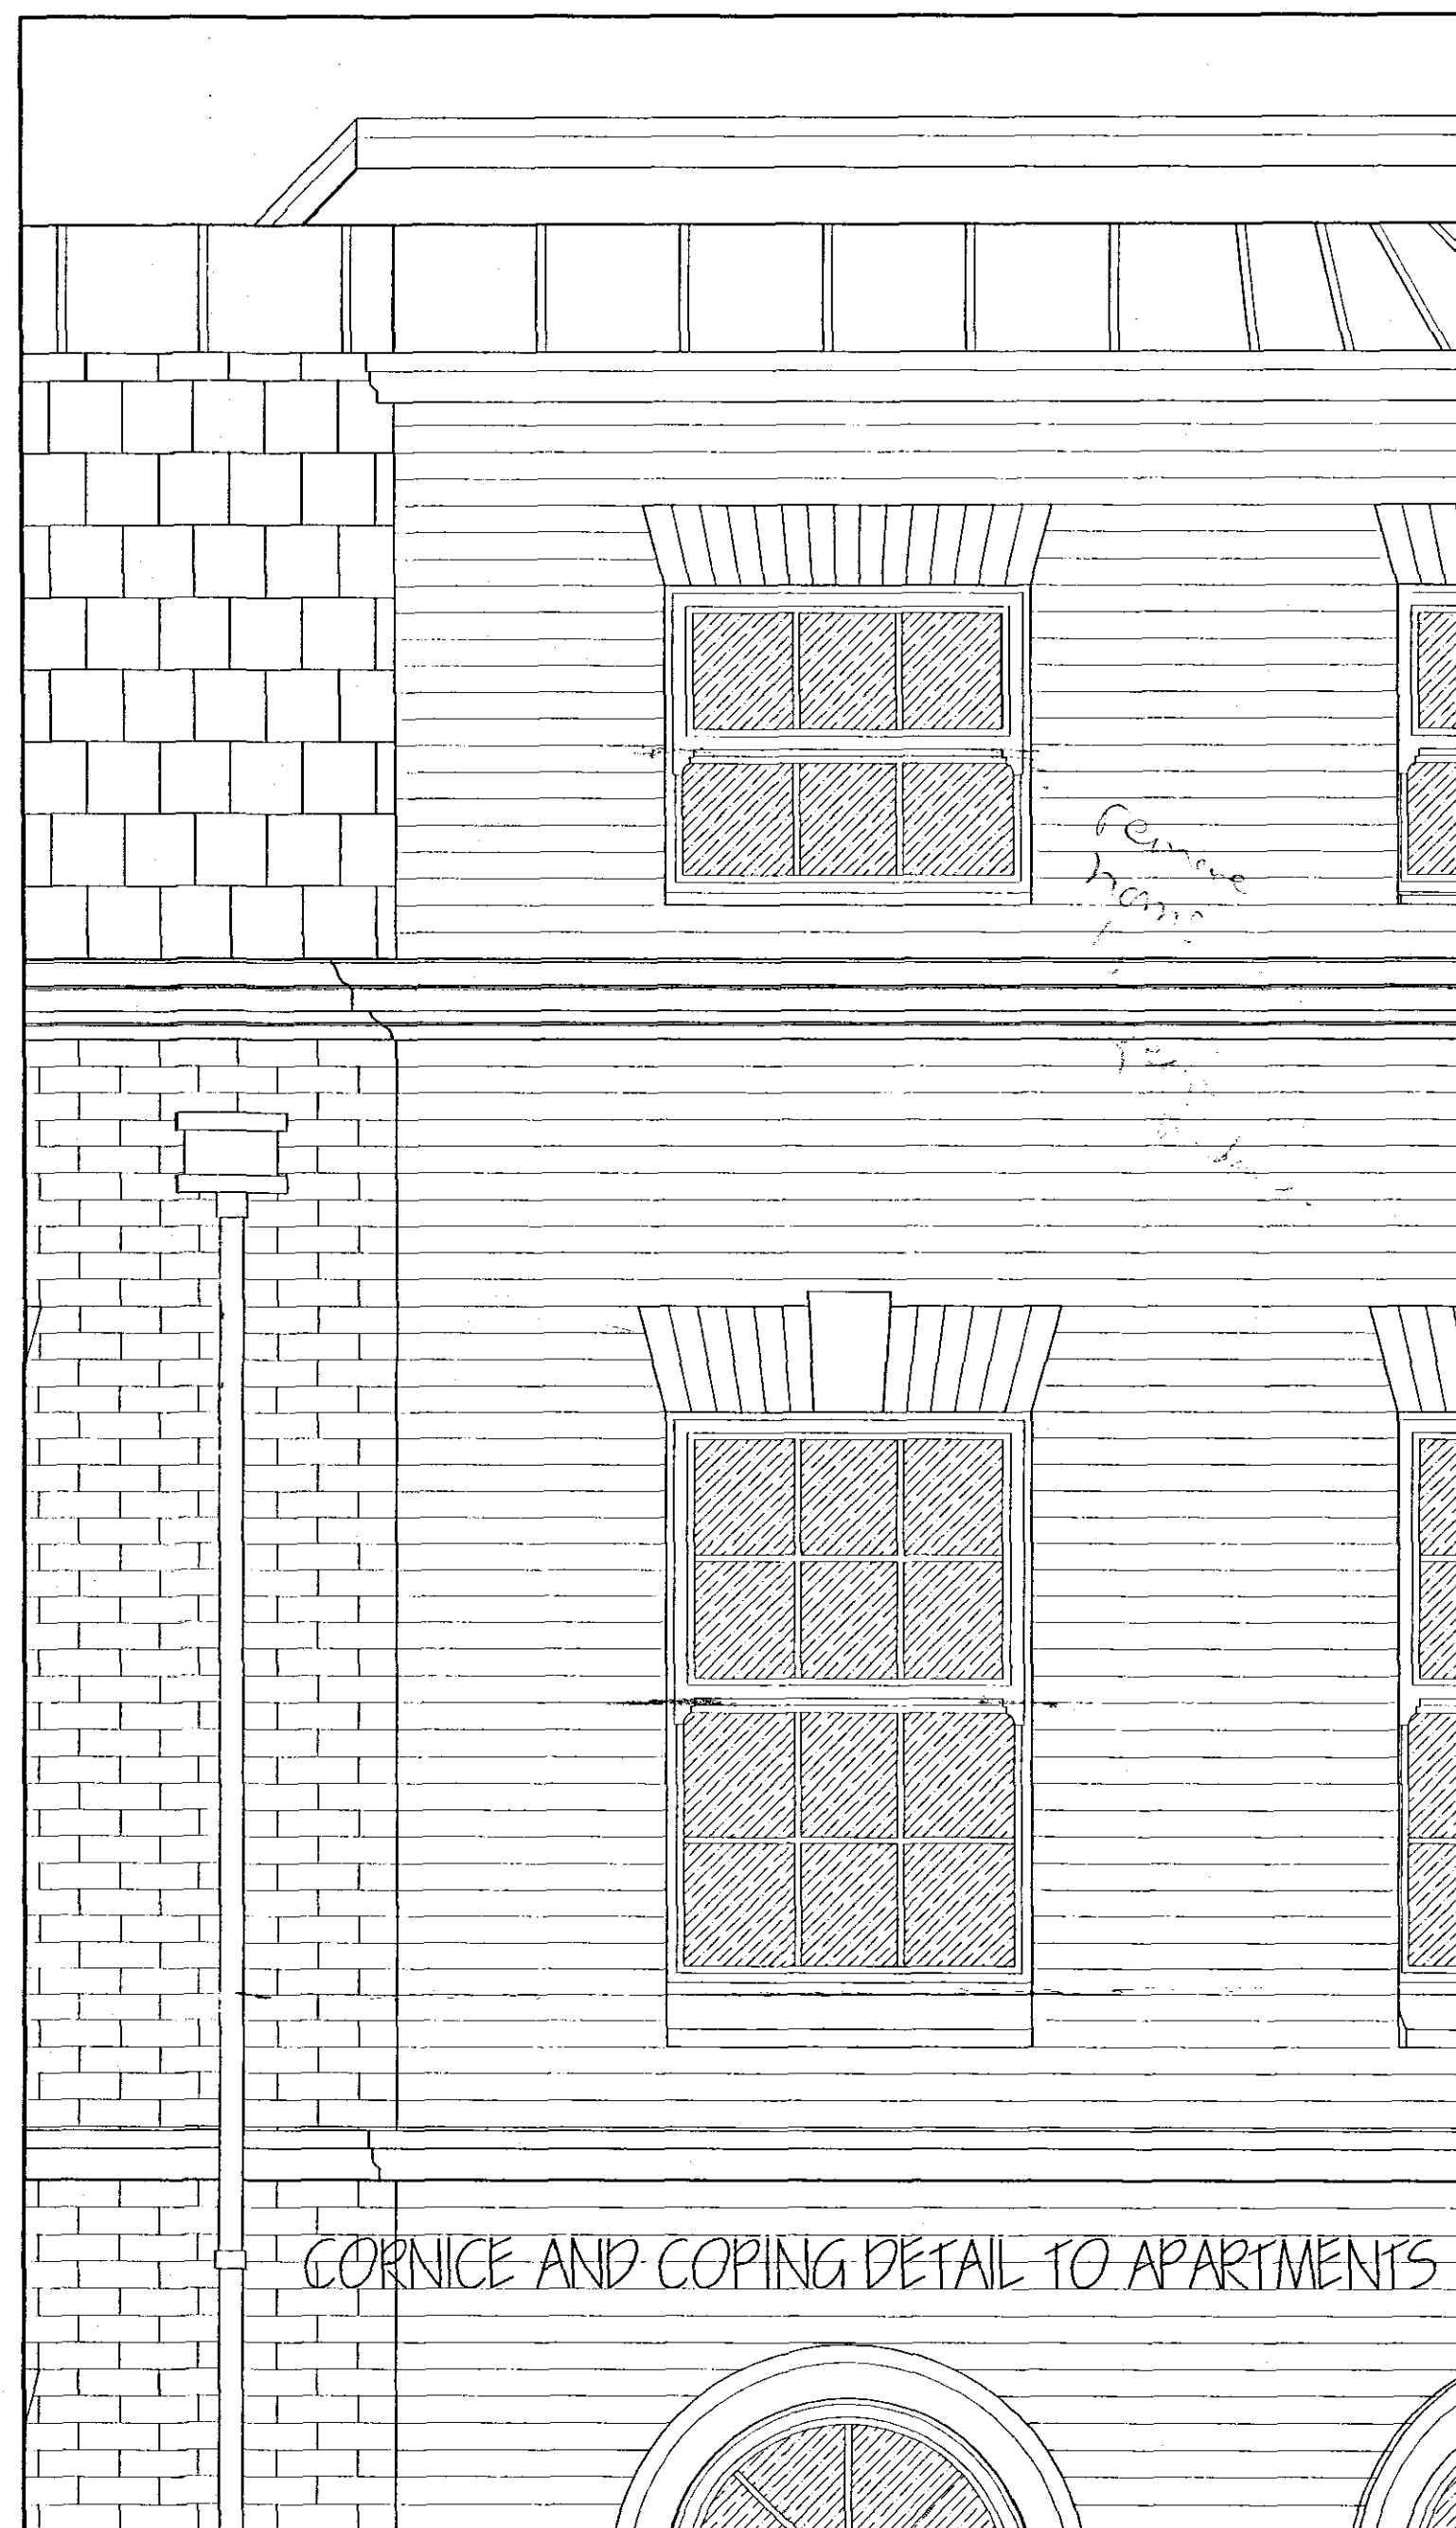


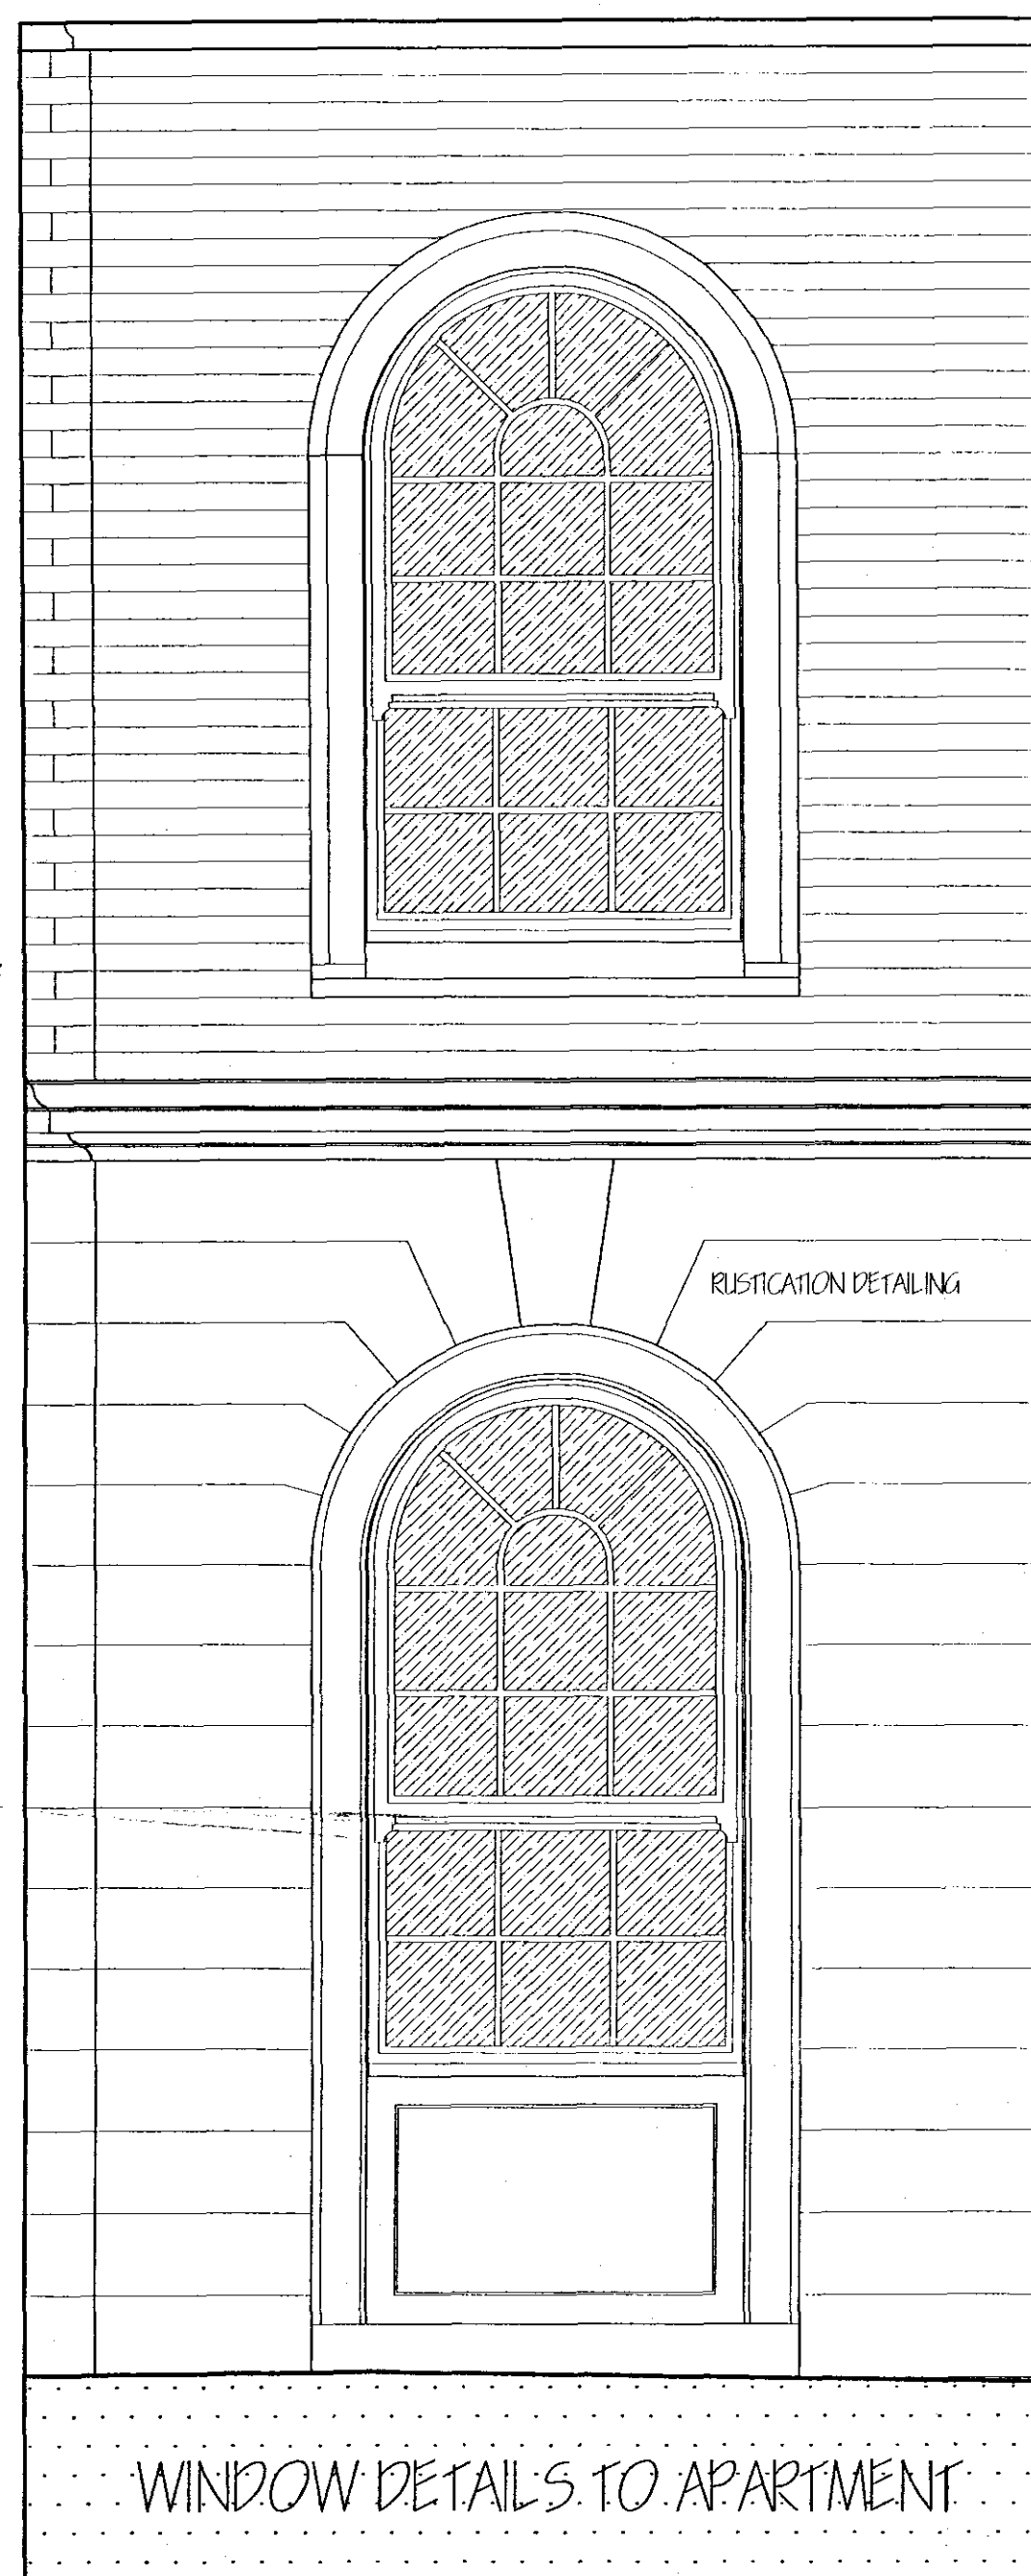

SHDC
Planning & Development
- 3 AUG 2007
Ref: 1070107

[illegible]