



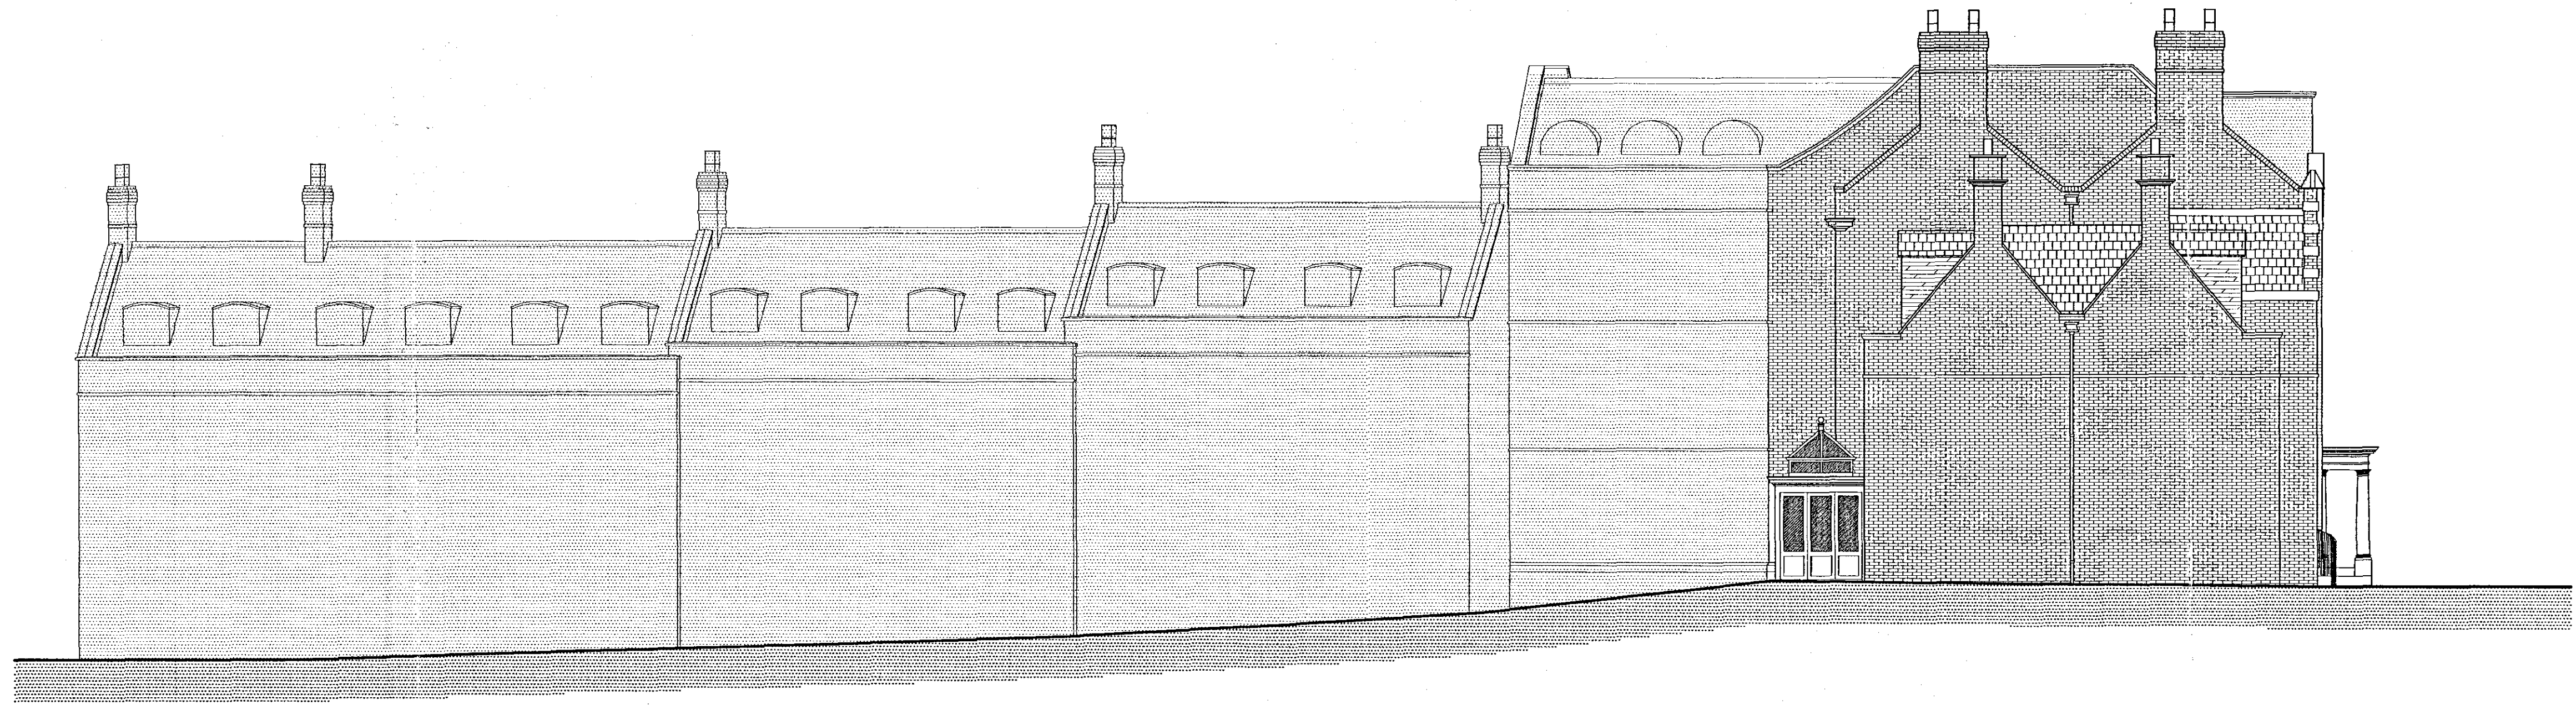

NORTHERN ELEVATION SHOWING END OF HOUSE 1

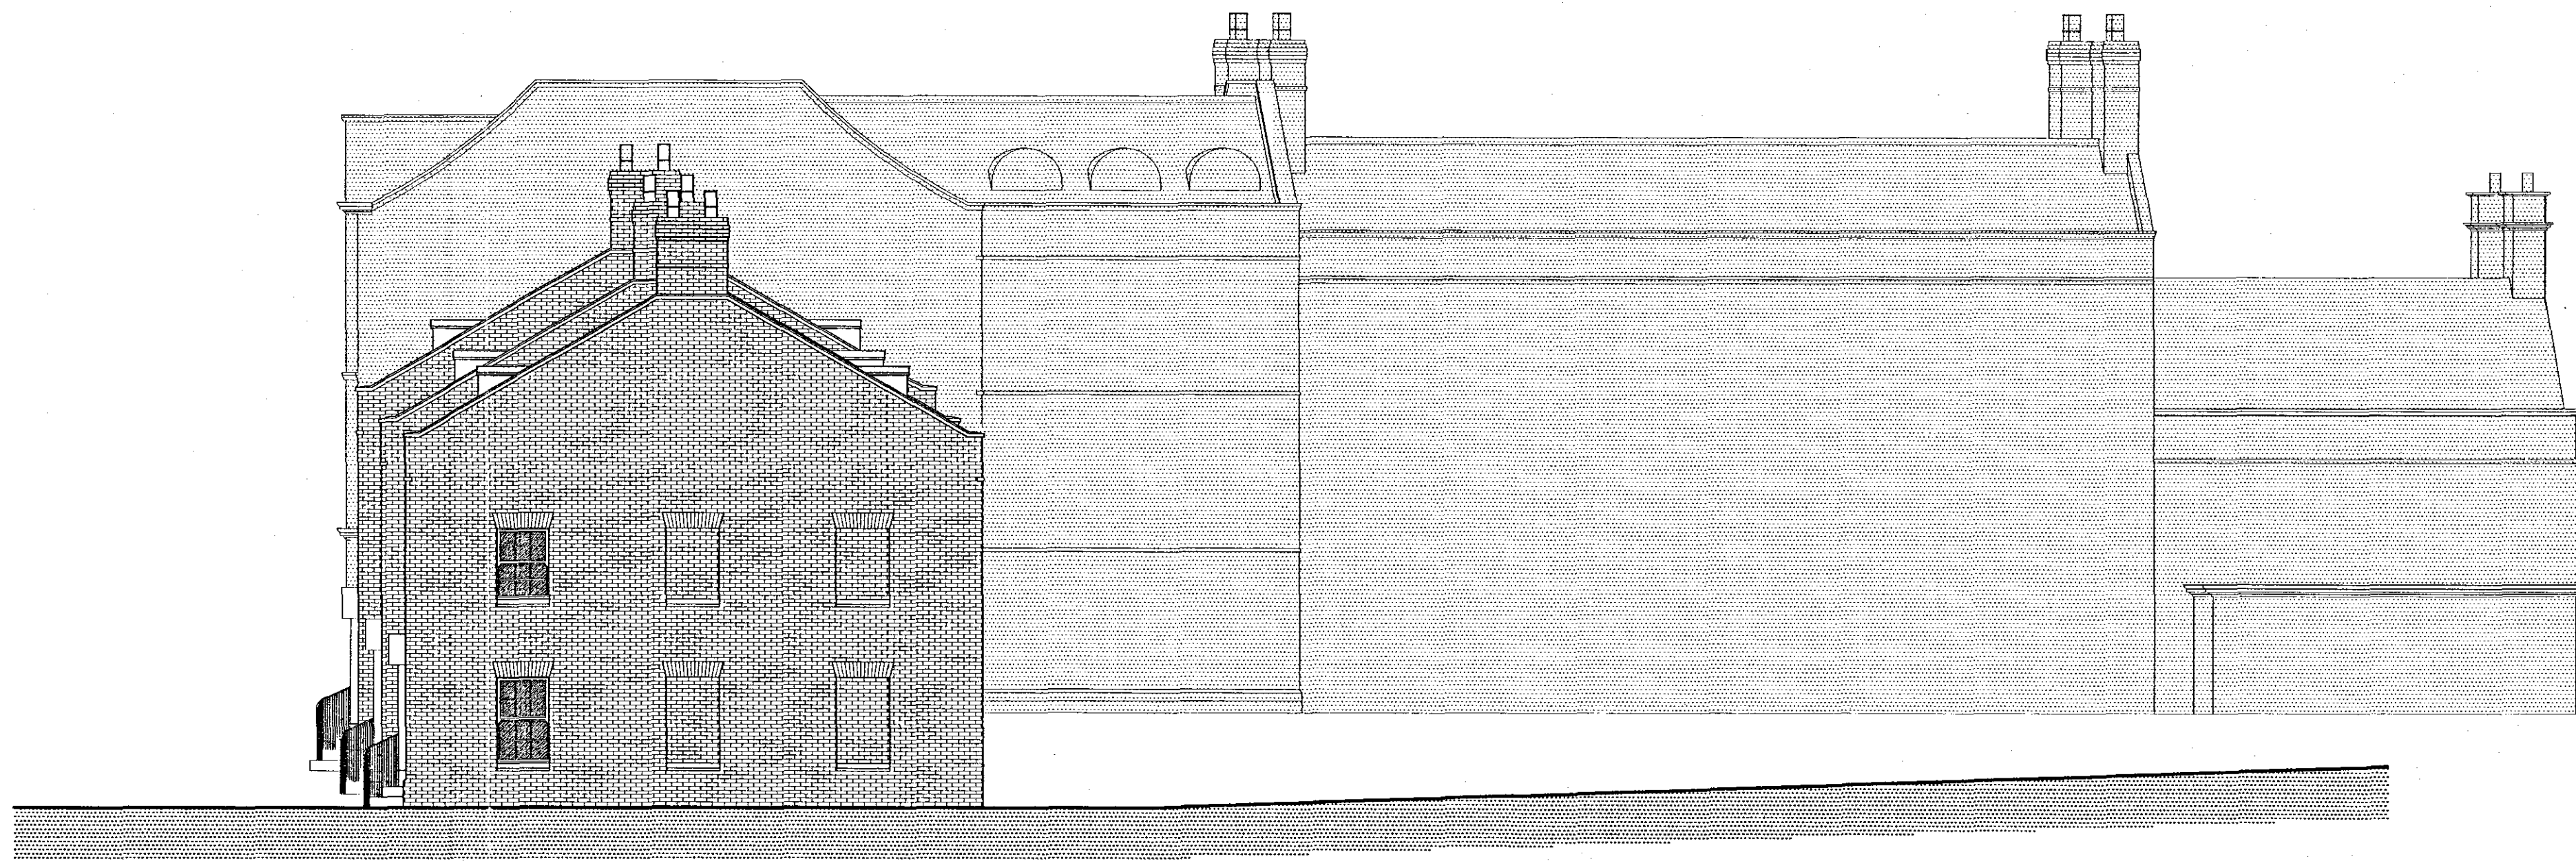

EASTERN ELEVATION SHOWING END OF HOUSE 2

SHDC
Planning & Development
- 3 AUG 2007
Ref: 1070107

SUPERSEDED

A		STEPPED GABLE INCREASED IN STEEPNESS GABLE AND CORNER ALTERED	JULY 2007
ref.	revision	date	

G. R. MERCHANT
I. ENG AMICE FIWO
ARCHITECTURAL, STRUCTURAL
AND LAND DRAINAGE
CONSULTANTS
Unit 4, Wrights Mews
12A Park Road, Holbeach,
Spalding, Lincs. PE12 7EE
Tel: 01406 490800
Fax: 01406 425744
E-Mail: G. R. Merchant @ Merchant, FB.
Co. UK

Project
RESIDENTIAL DEVELOPMENT AT
BULL & MONKEY P.H.
SPALDING
Lincs

Client
DGM PROPERTIES LTD.

Drawing
ELEVATIONS SHOWING END OF
BUILDINGS TO NORTH AND EAST

Job Ref. 1049/04	Drawing No. 57A
Date JULY 2007	Drawn JFW

Scales
1/100

DO NOT SCALE FROM THIS DRAWING
This drawing is copyright and may not be altered, copied, photographed or used for any other purpose
other than that for which it is issued. The Client/Contractor is to check all dimensions on site and
report any discrepancies to the architect. All works shown on this drawing including foundations are
based upon typical site conditions related to the area. No responsibility can be accepted for abnormal
conditions which may be encountered during construction unless reported to the architect so that
design amendments may be considered. Site and surveys are recommended in respect of foundations
to establish specific site conditions before construction commences. The drawing is limited to the
amount of information contained and does not purport to be a full specification of the works. It is
intended for the purpose of obtaining planning, building regulations approval. The drawing shall not be
used as a contract document alone. The works will not be supervised or inspected on site by G.R.
Merchant or any person acting for him. It is the client or their appointed agents responsibility to
control workmanship, installation of materials, adherence to specifications, regulations to control etc. All
materials shall conform to appropriate British standard specifications or CEK certified products or equivalent.
Materials shall conform to appropriate British standard specifications or CEK certified products or equivalent.
The Employer / Client shall ensure that the selected contractor is conversant with
and complies with the Construction Quality and Management Regulations and Building Regulations for
Building sites and Work plans. The Employer / Client is advised that should the works need to
be supervised by a qualified person, the Employer / Client is responsible for the supervision of the works.
Work that may not specifically be shown but may be necessary to carry out the
works shall be deemed to be included. It is the client / Employer responsibility to be aware of the
Party Wall etc. Act 1996 when building in close proximity to adjoining neighbours boundaries.