




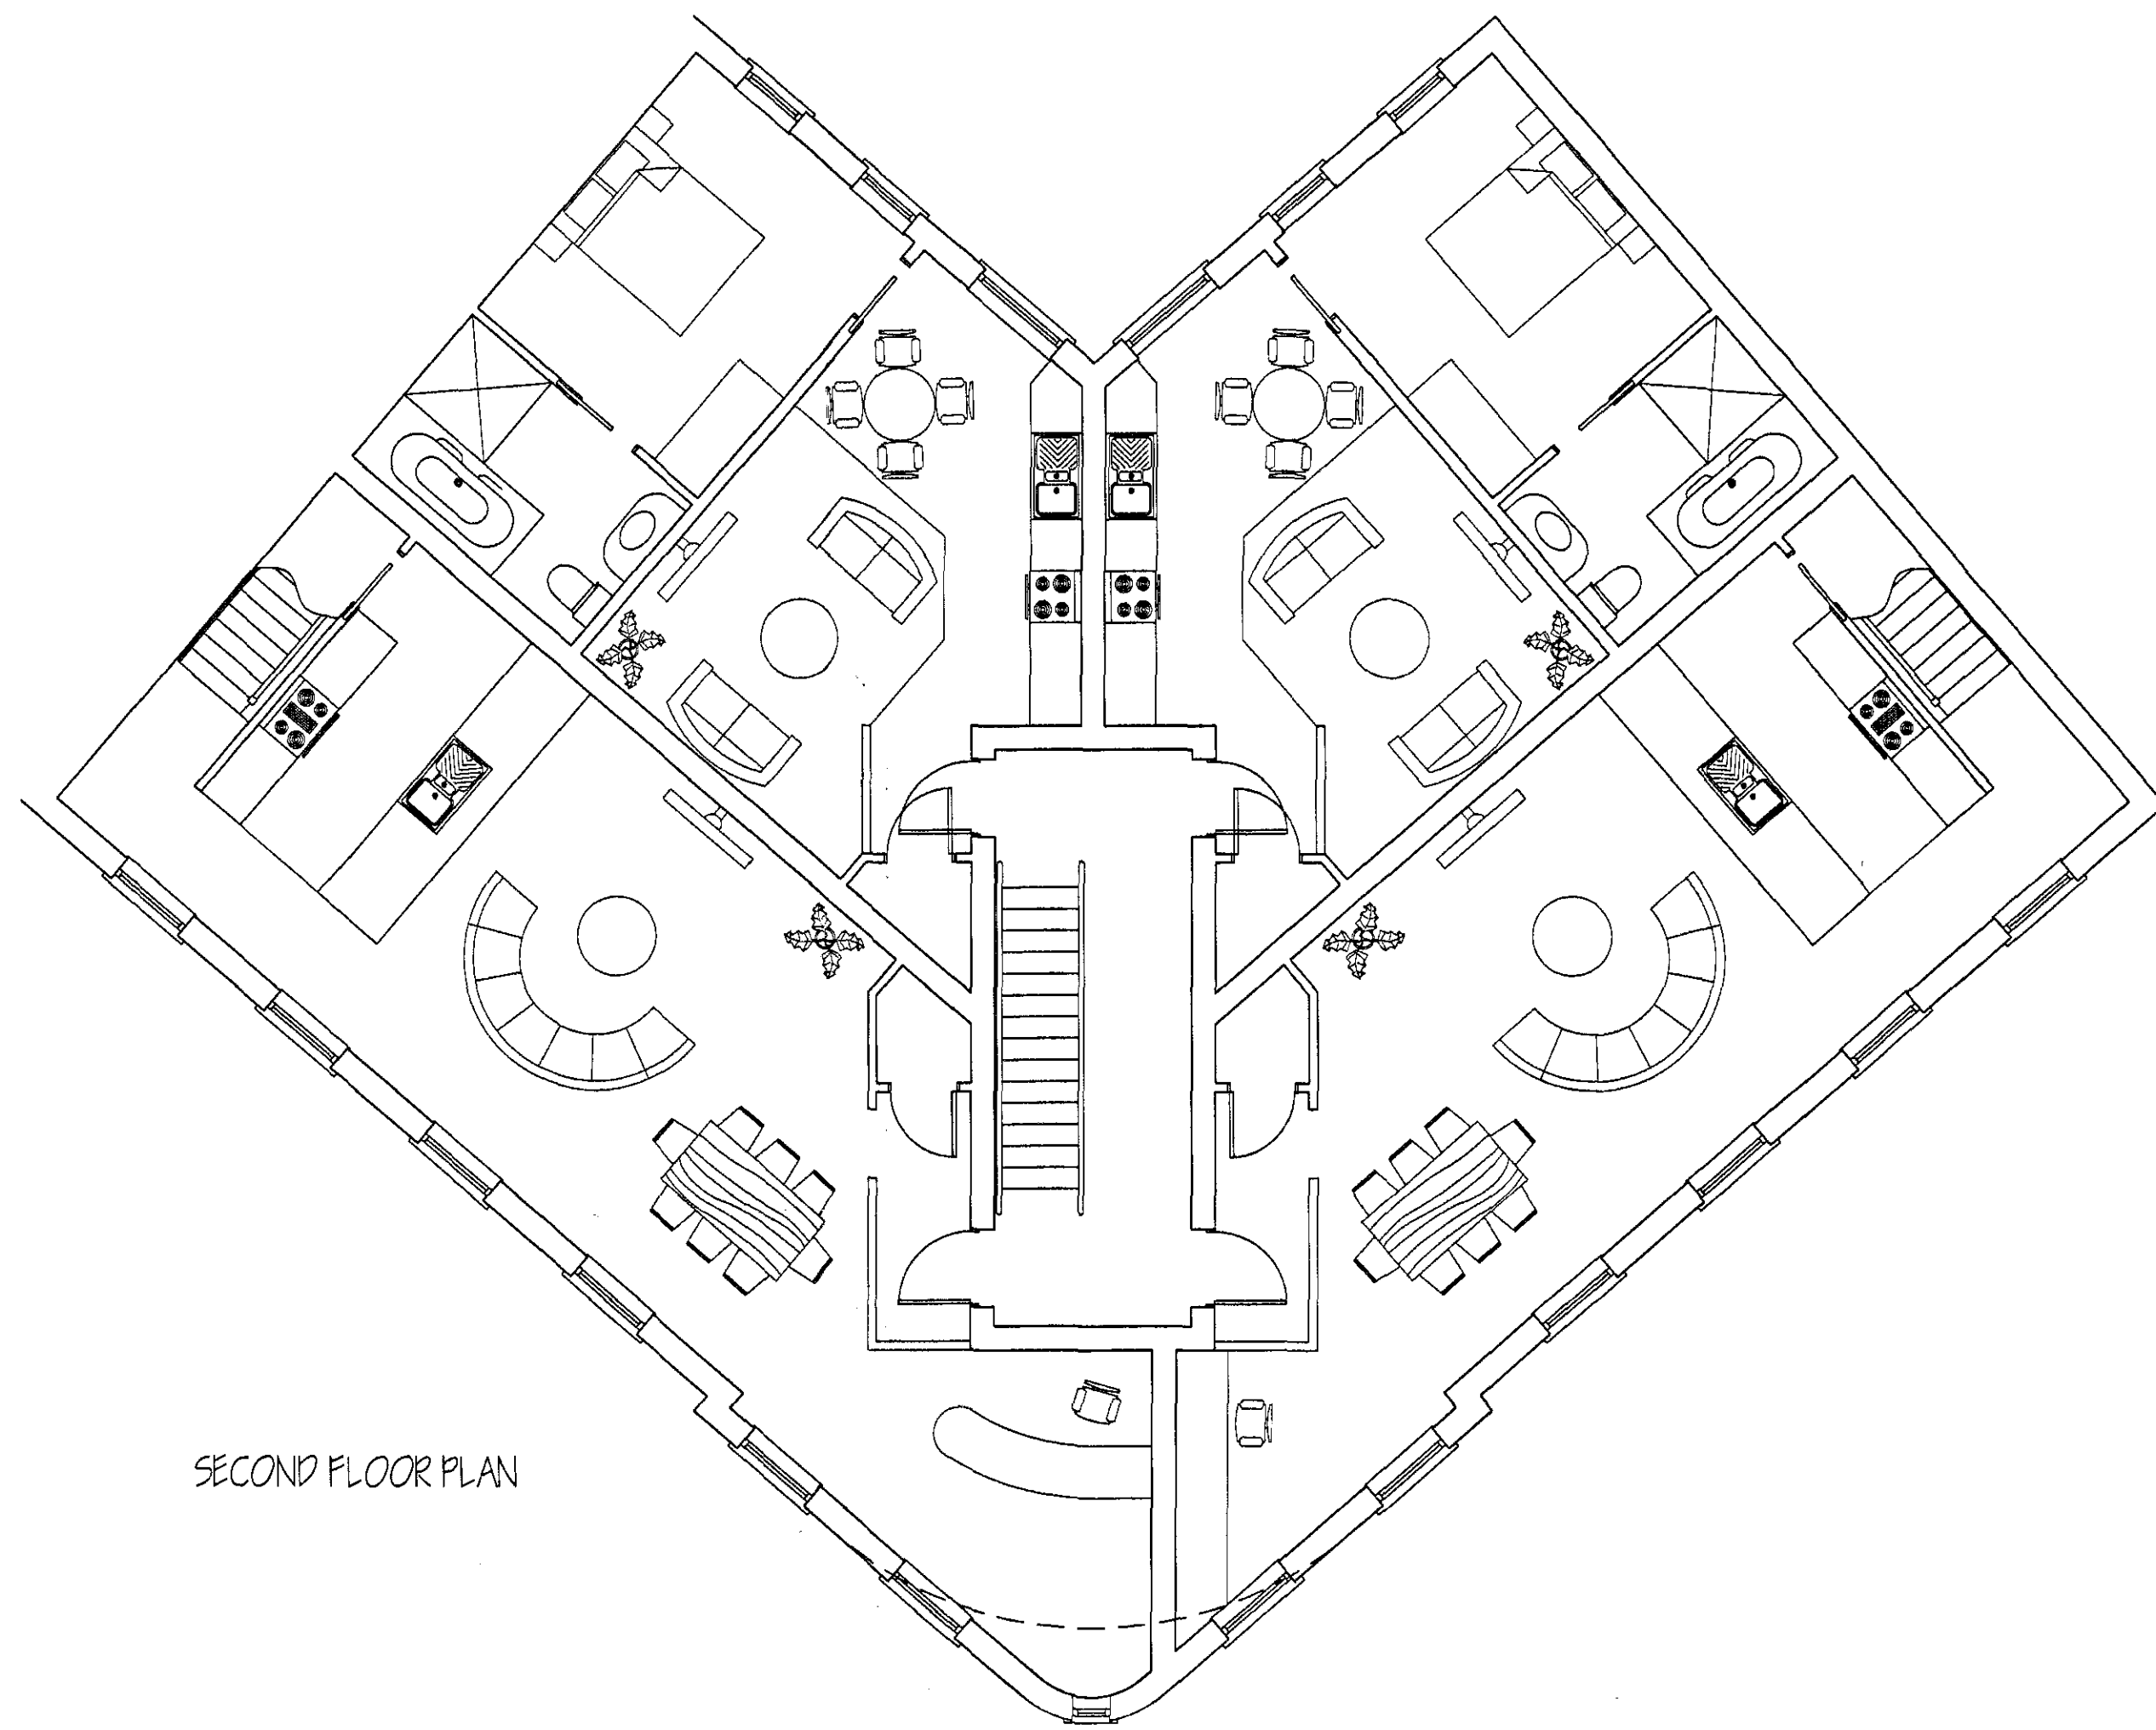


SECOND FLOOR PLAN

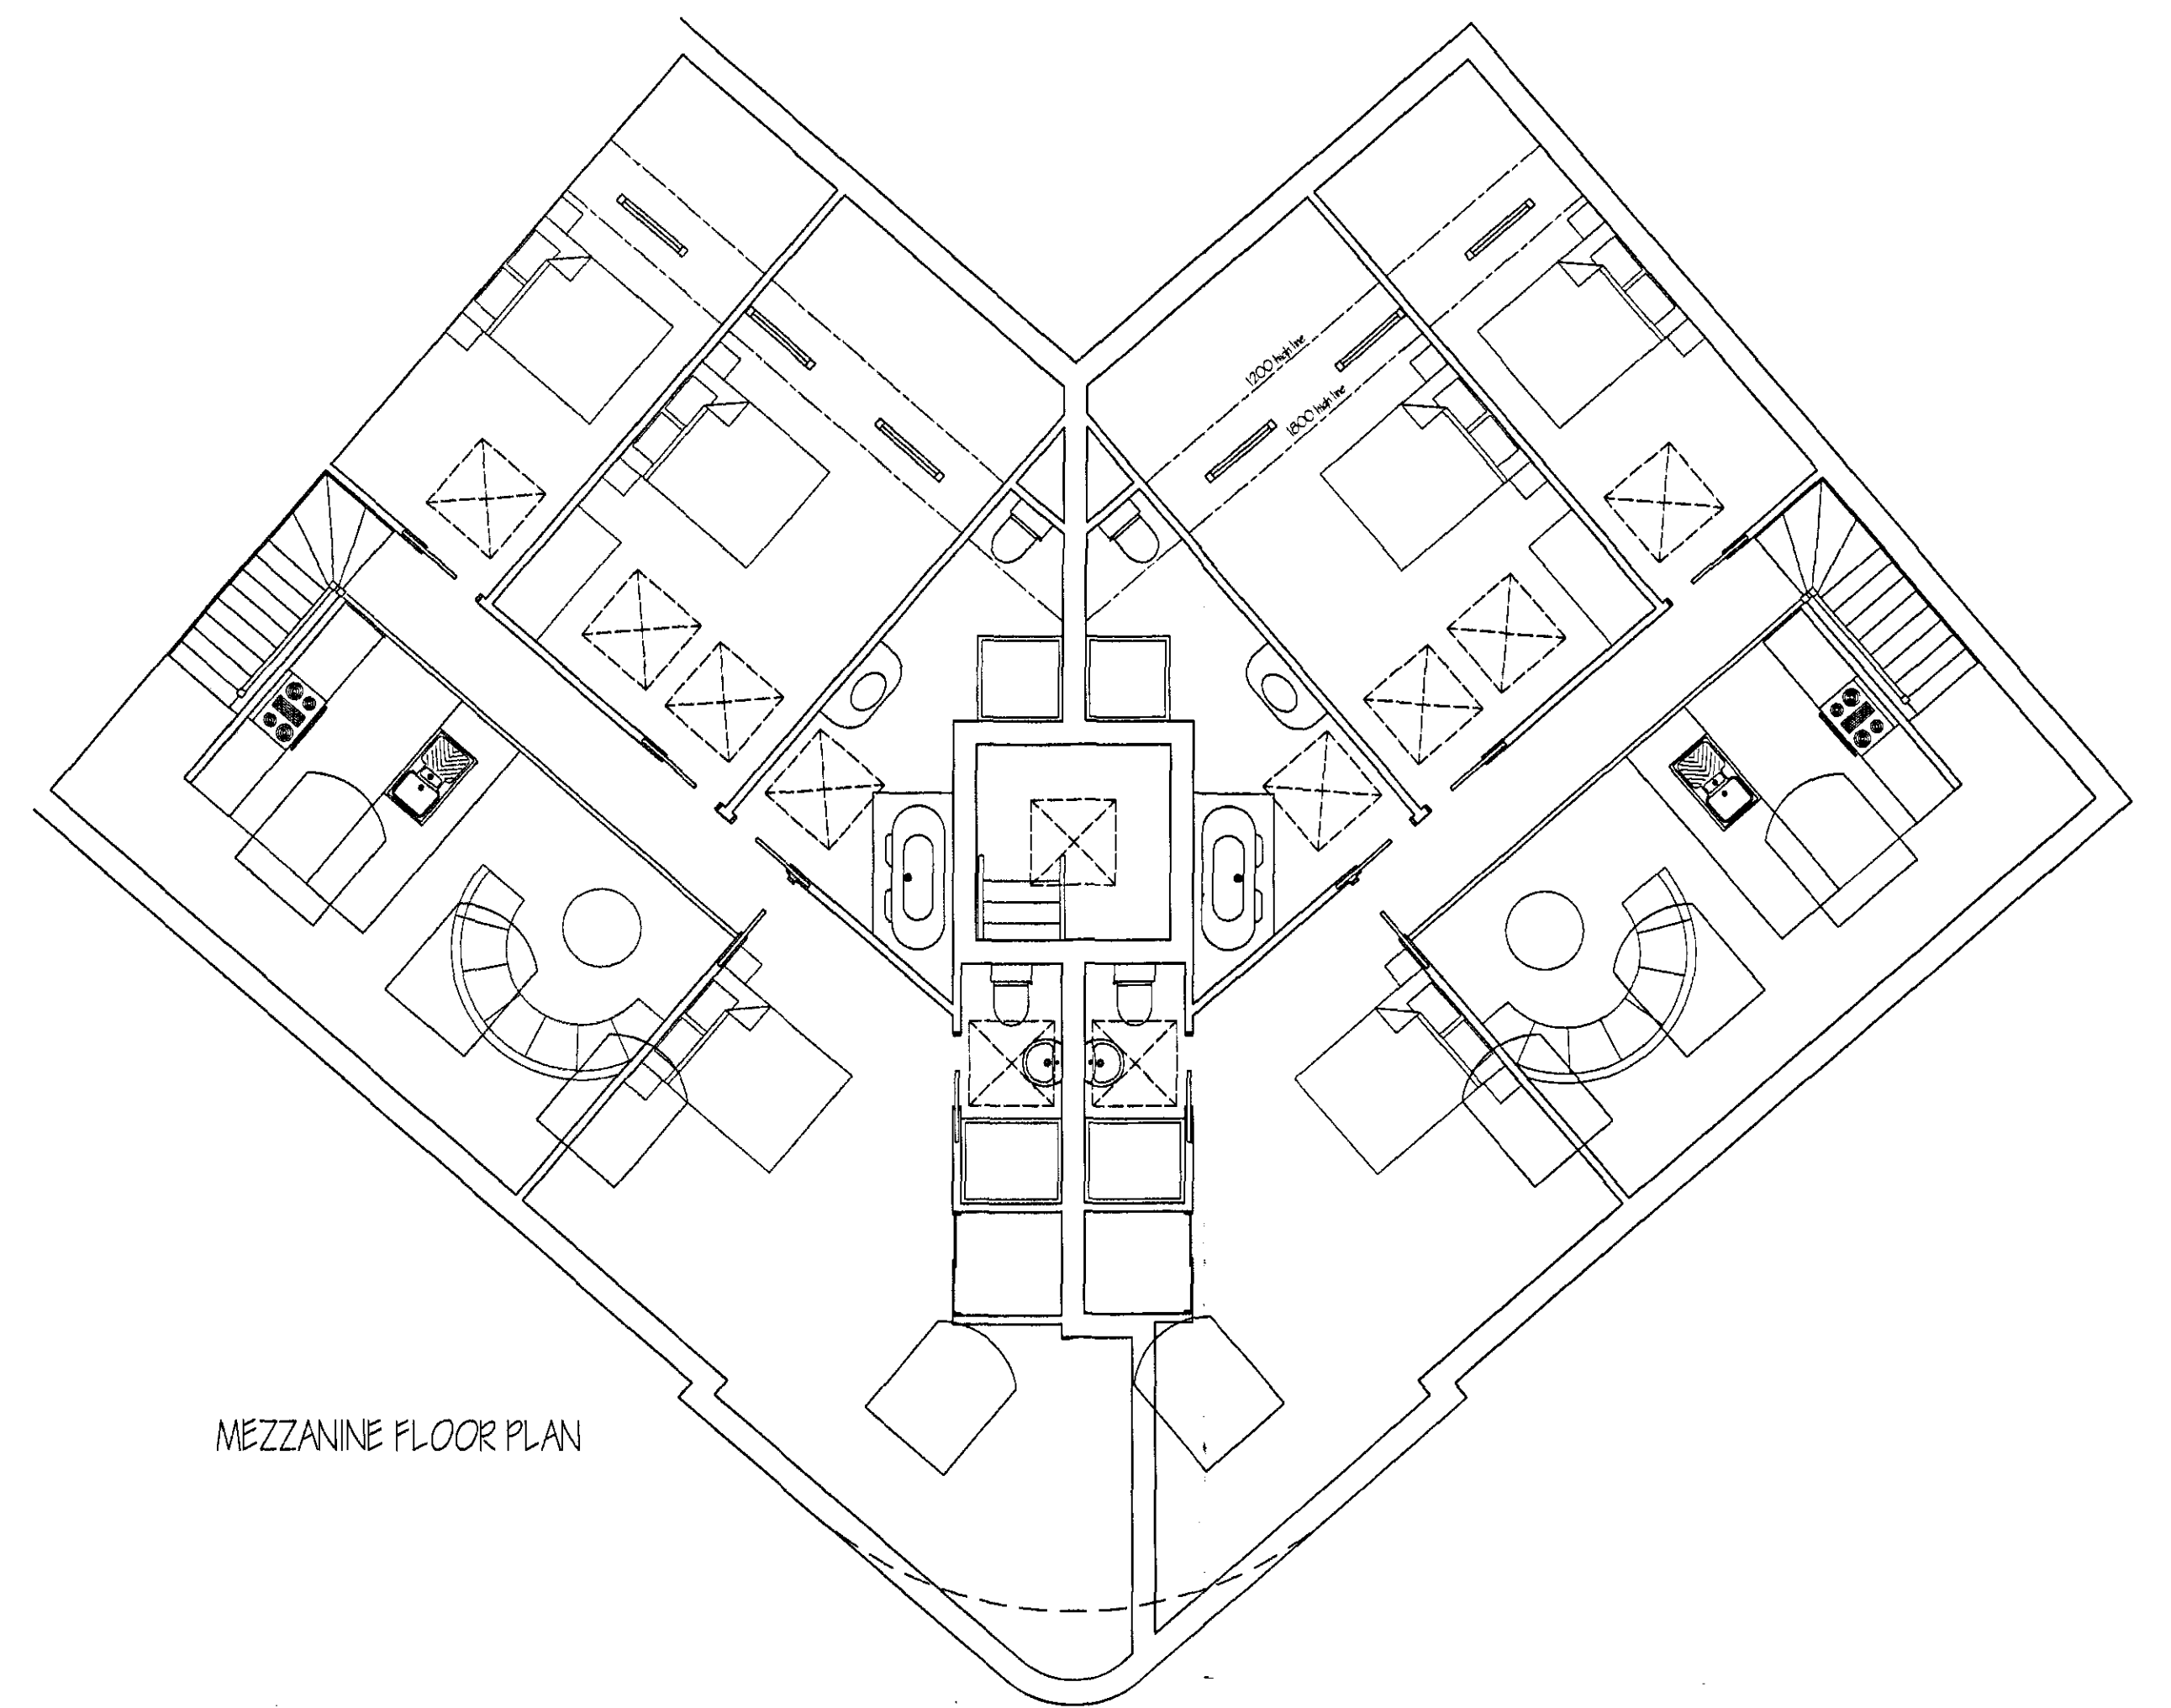

MEZZANINE FLOOR PLAN

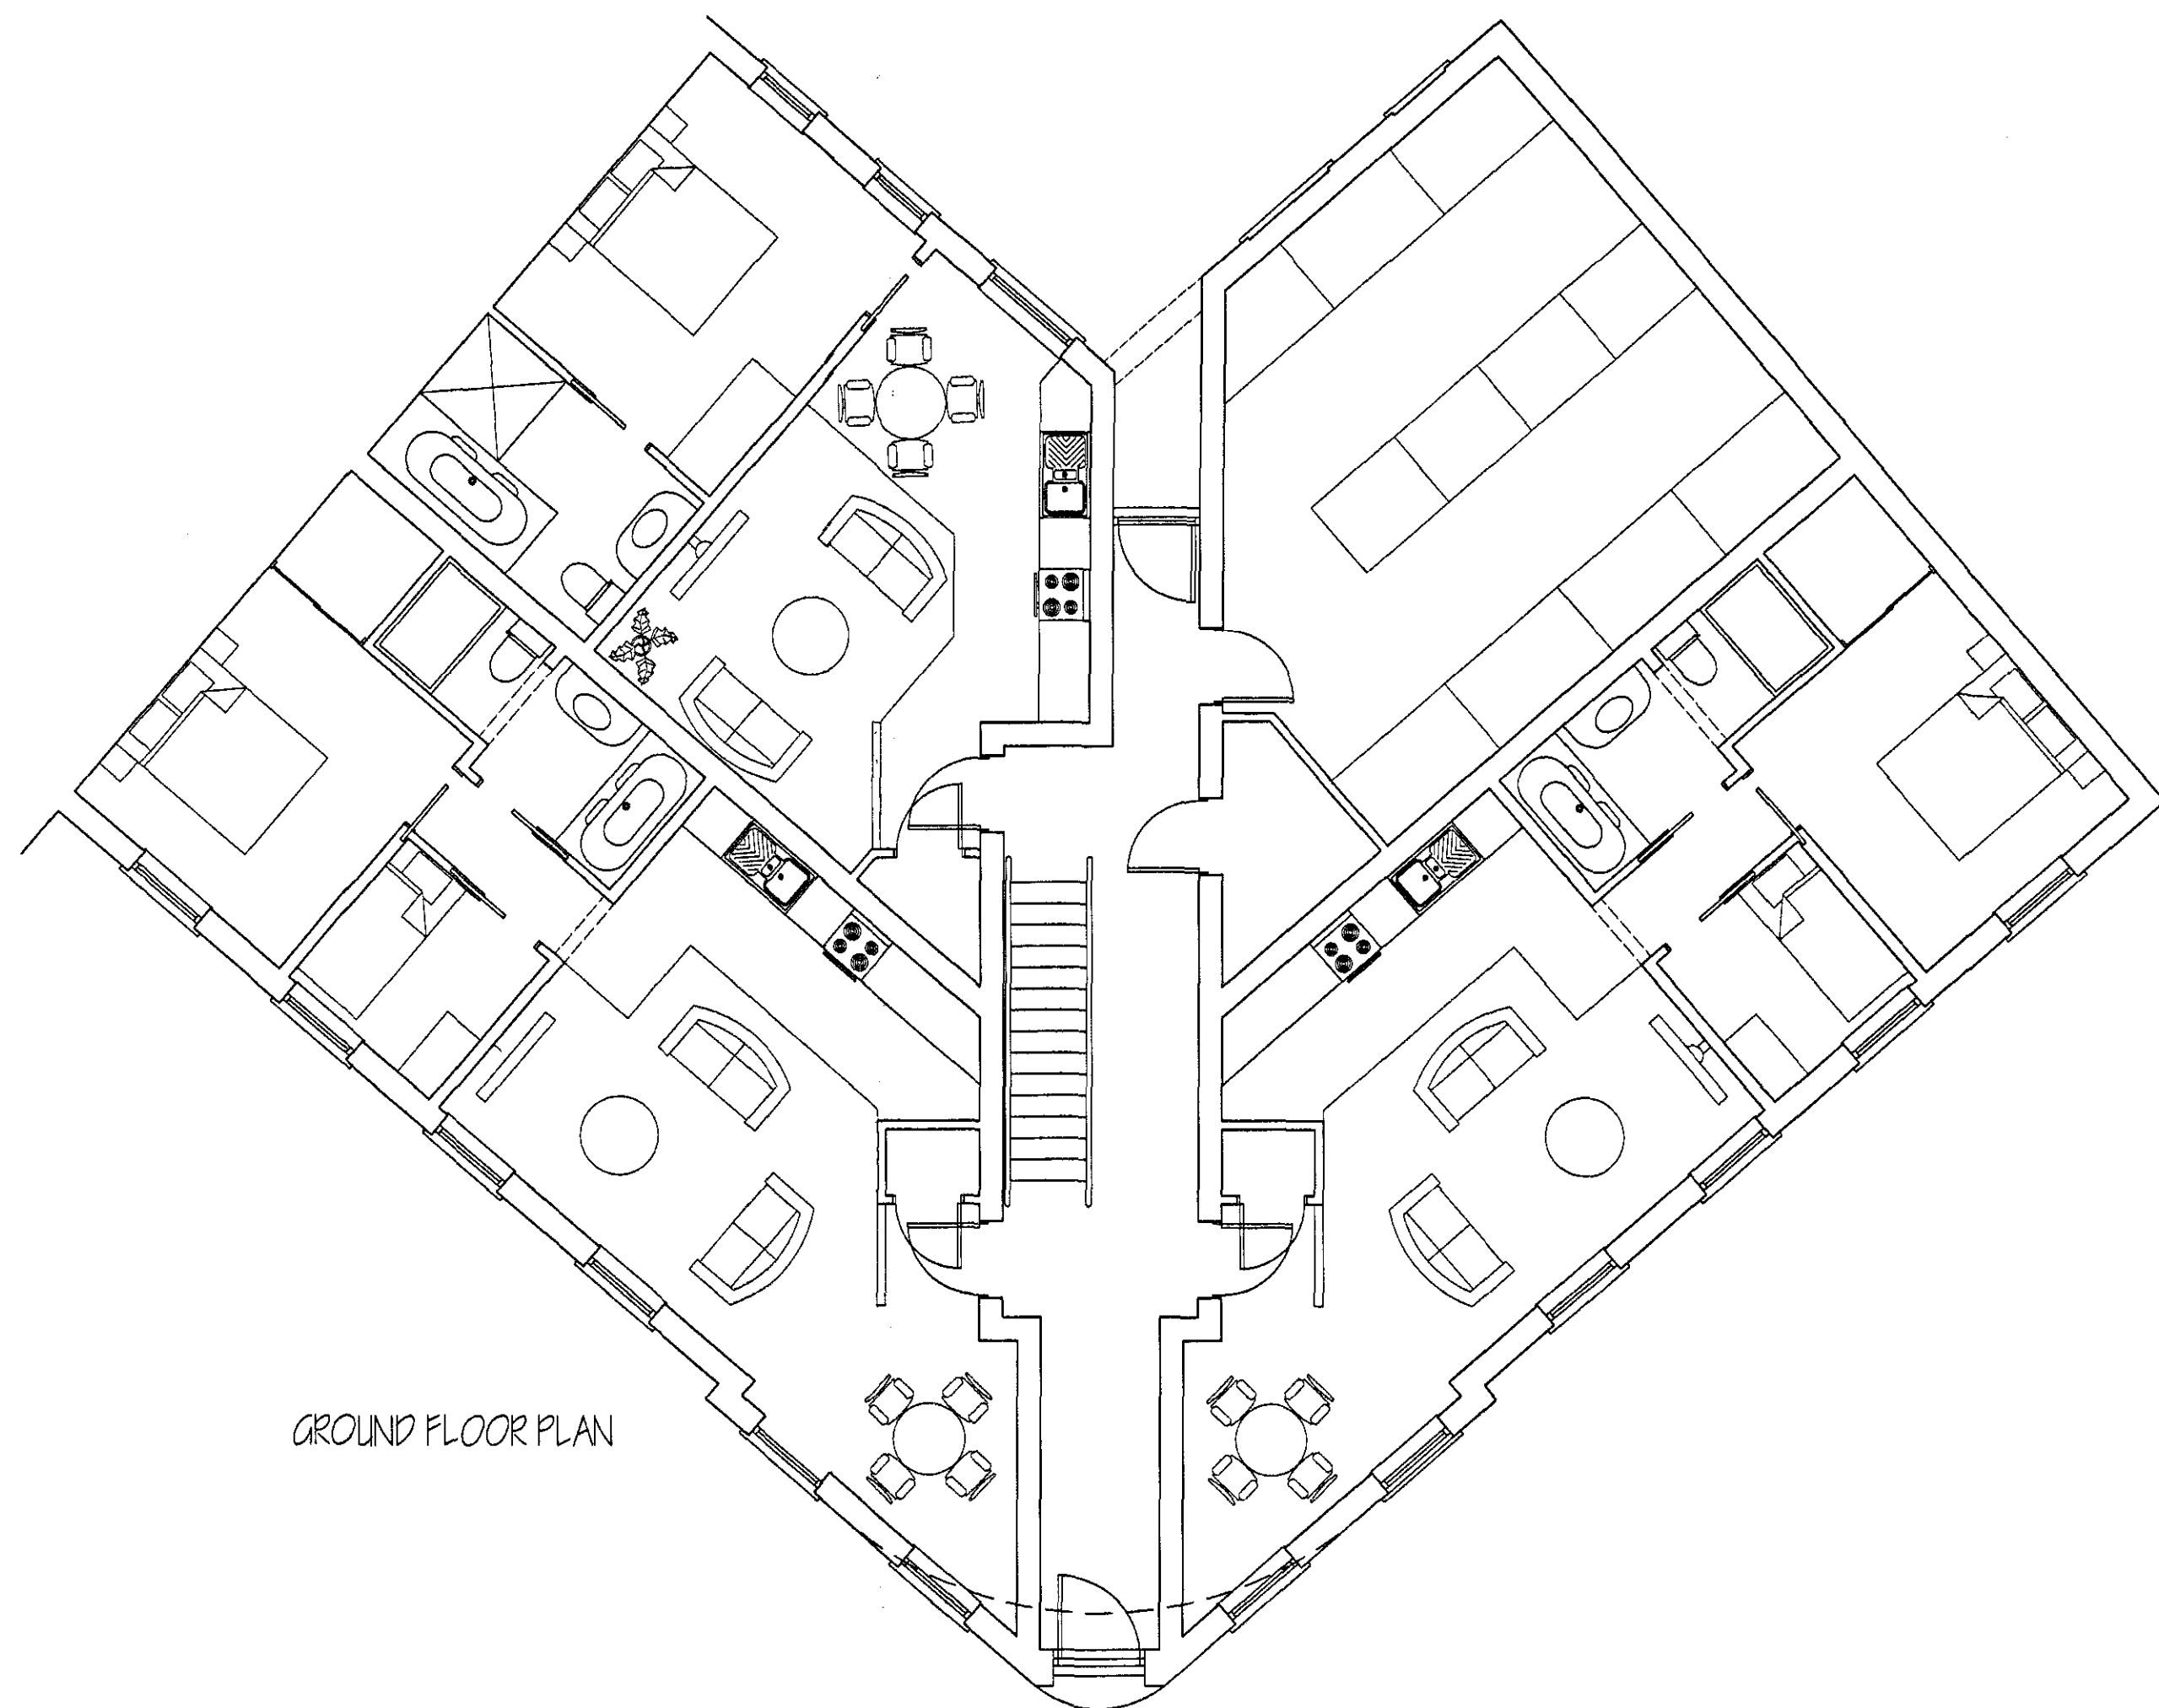

GROUND FLOOR PLAN

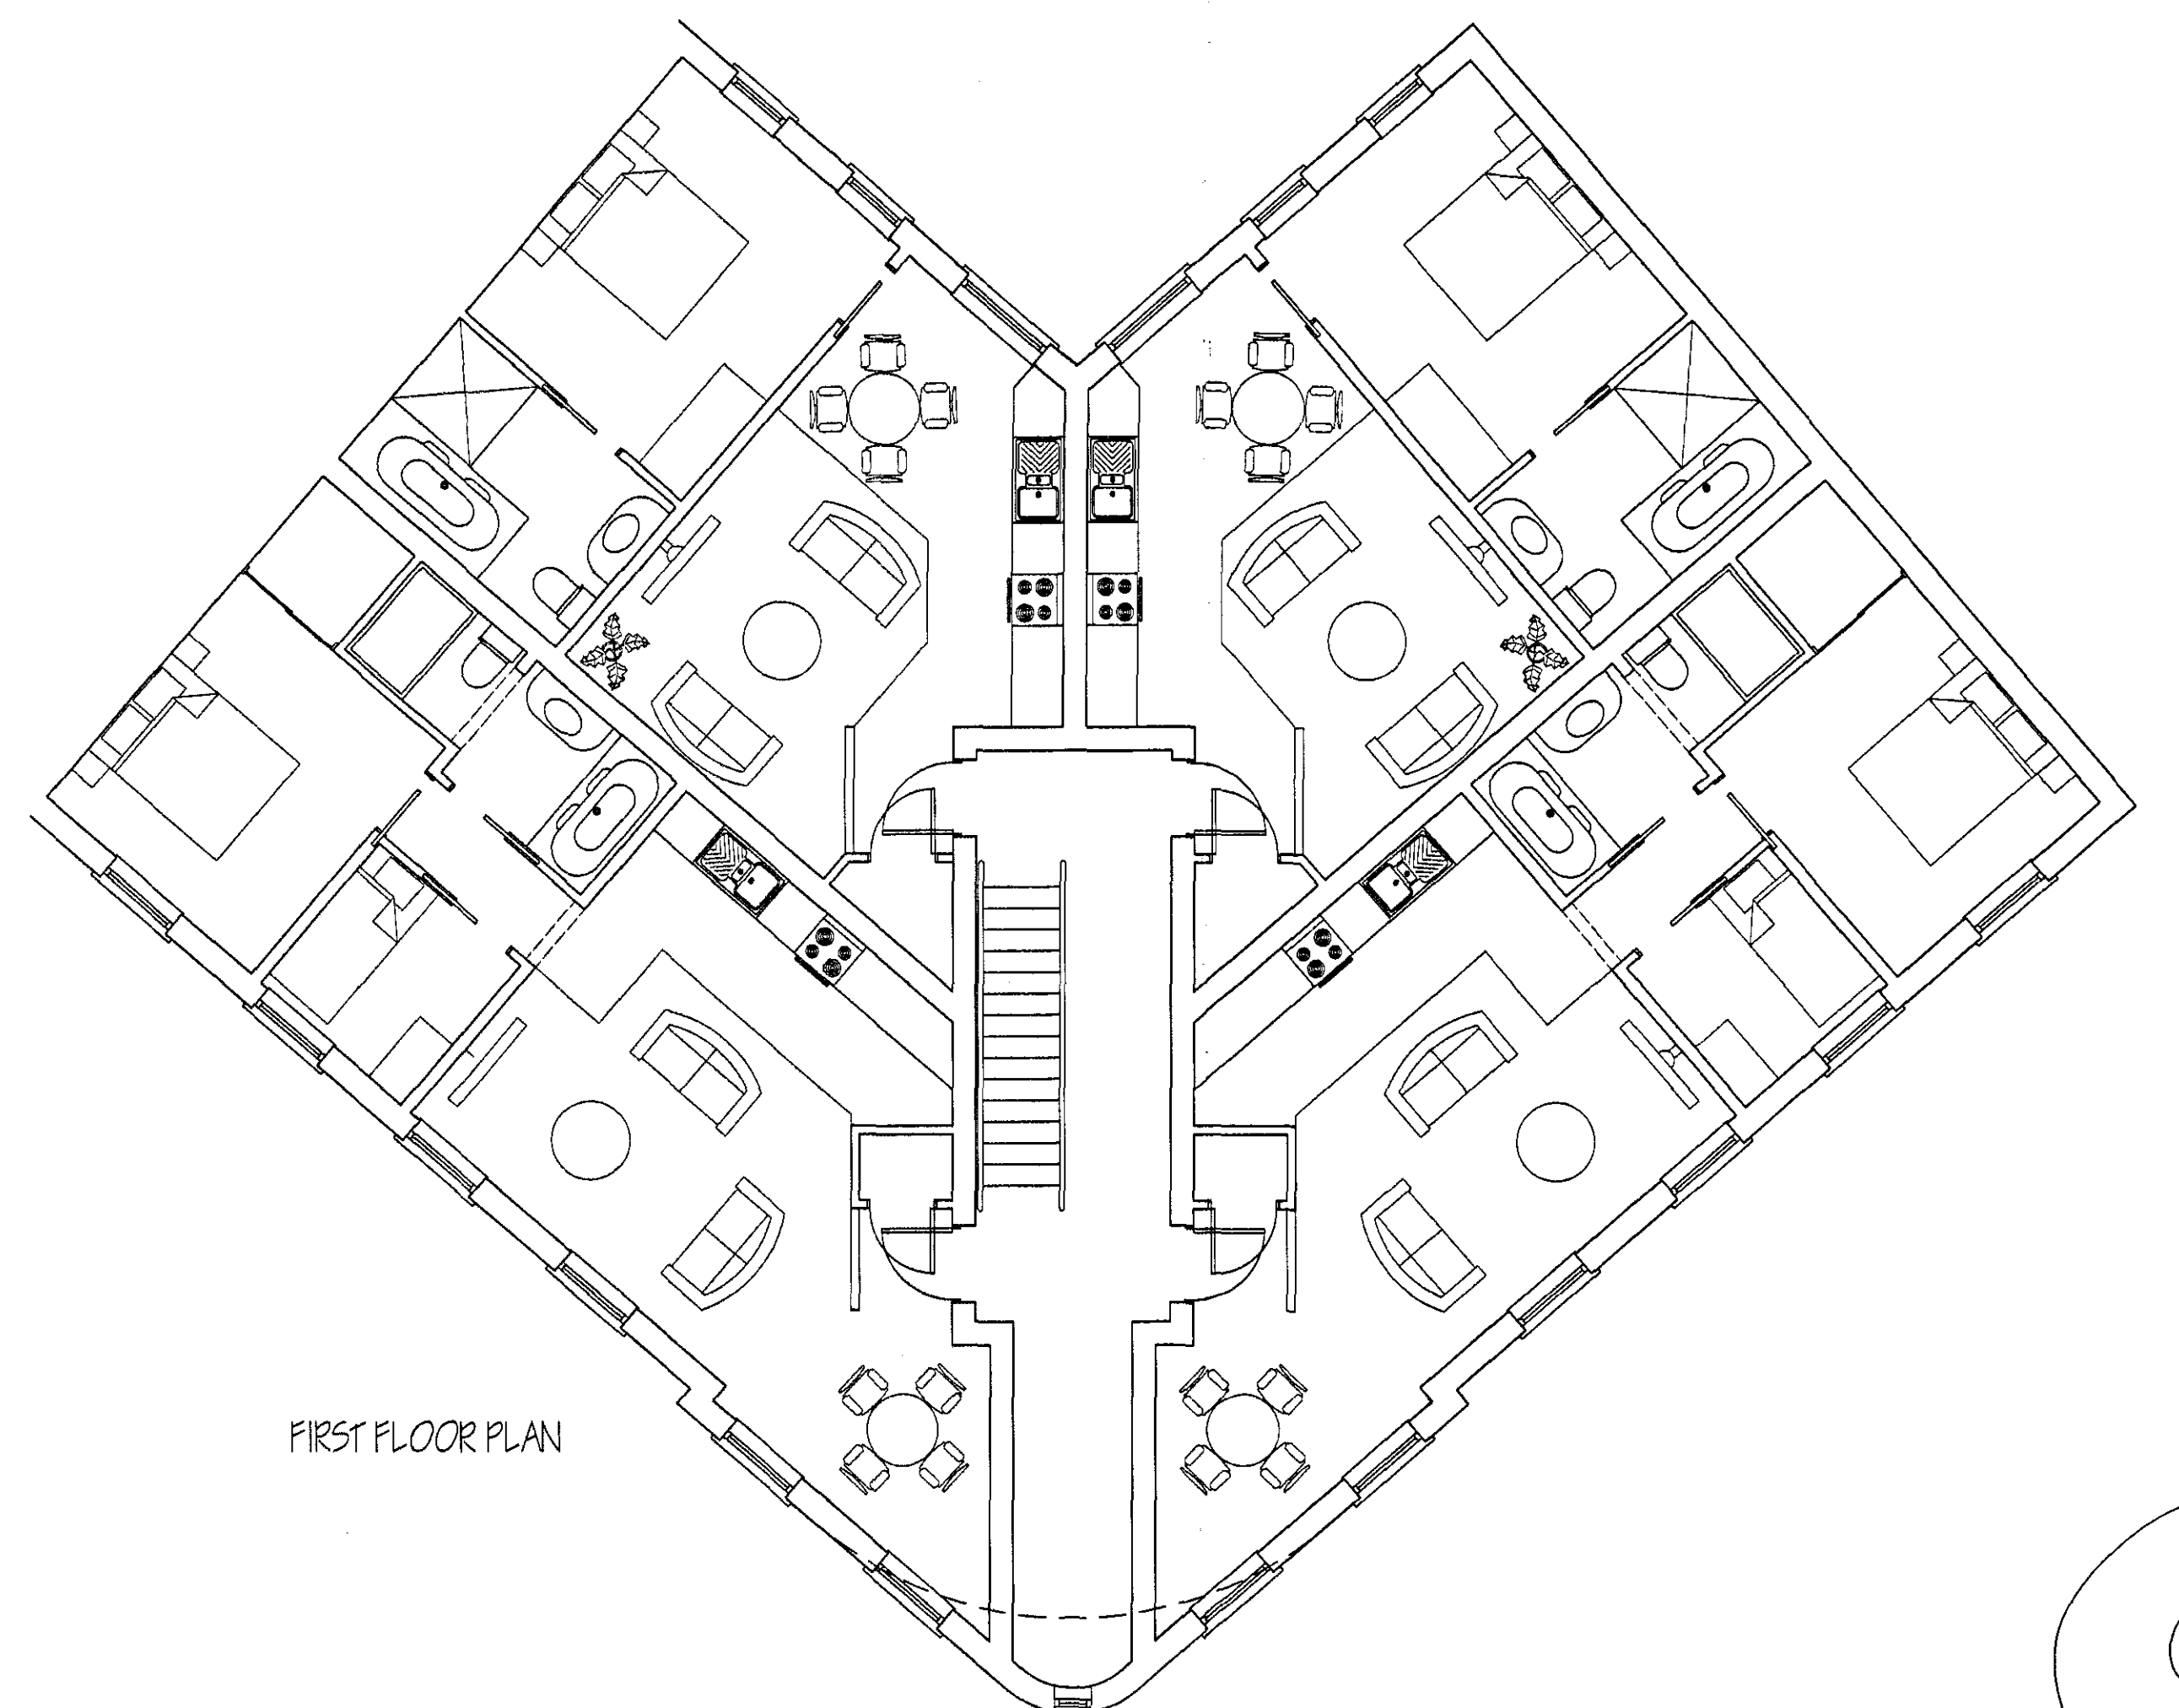

FIRST FLOOR PLAN

C

1:75