


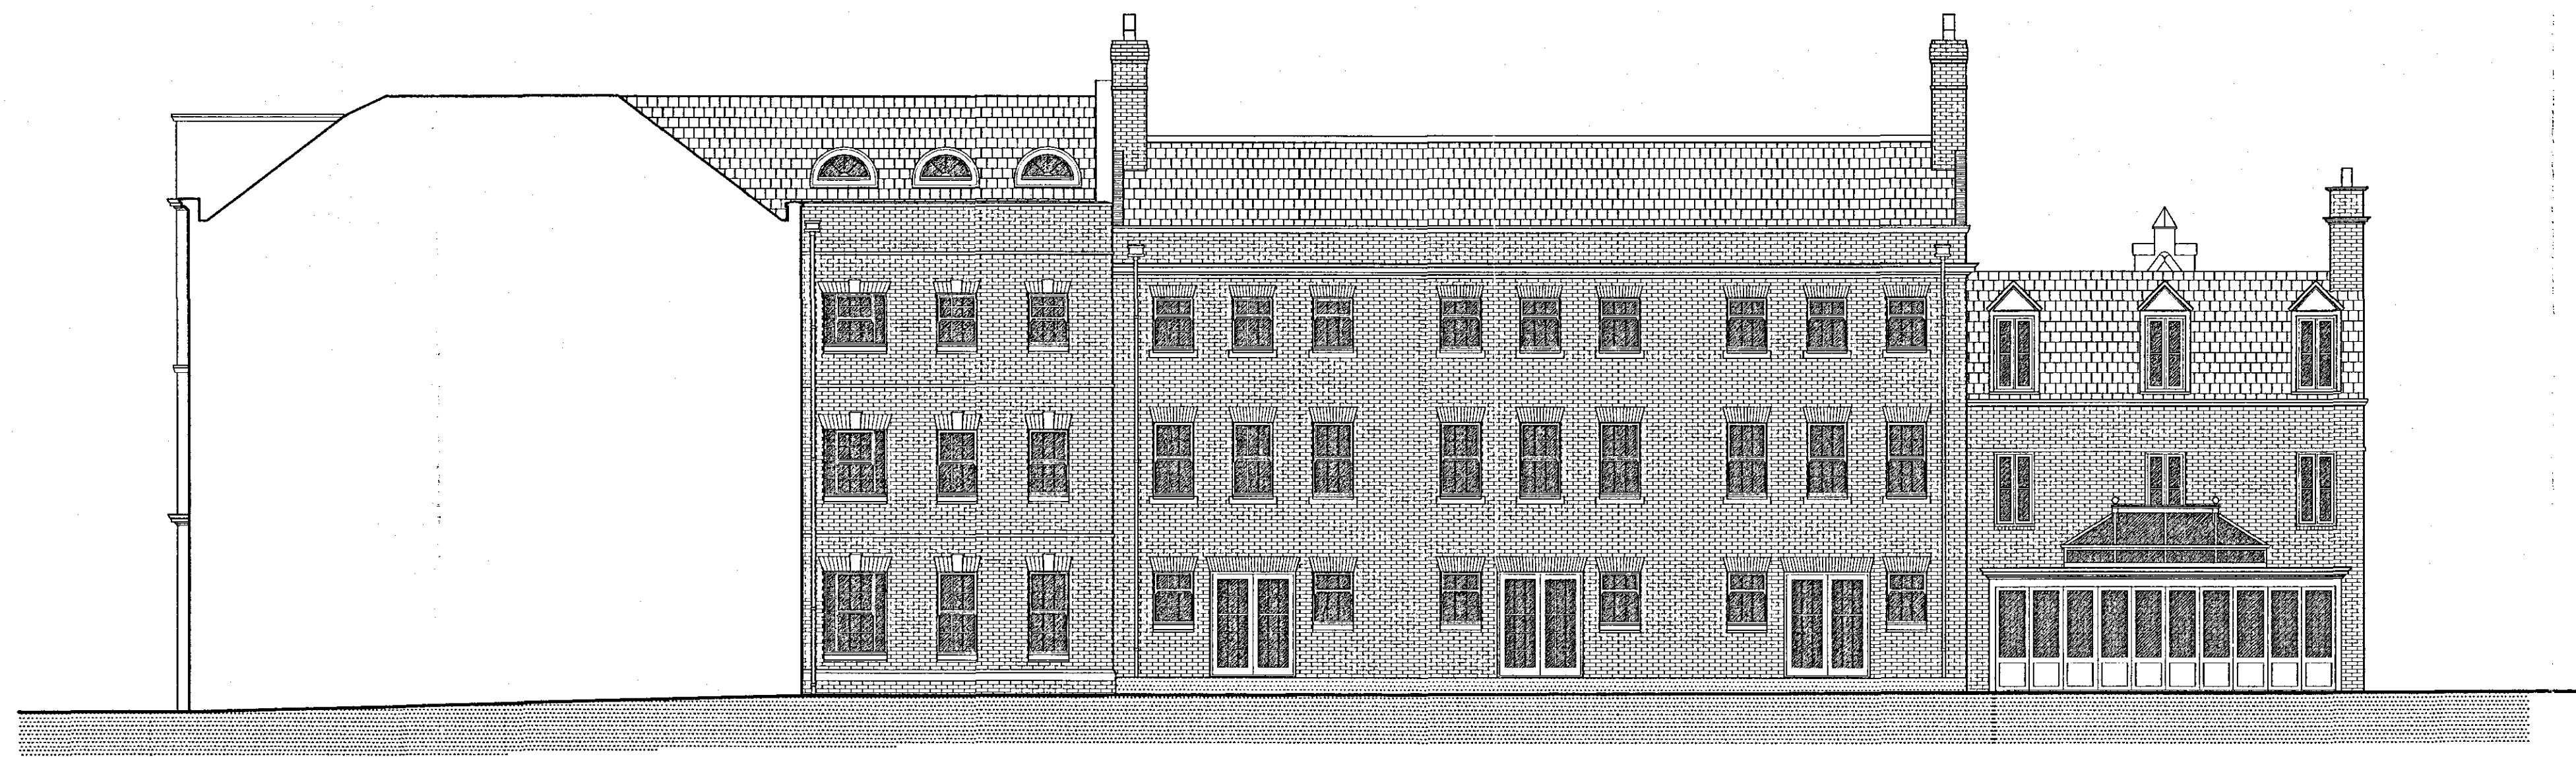

EASTERN ELEVATION SHOWING REAR OF HOUSES 1 TO 3 AND INFILL HOUSE



WESTERN ELEVATION

SHDC
Planning & Development
- 3 AUG 2007
Ref: 1070/07

SUPERSEDED
(1st)

ref	revision	date
B	DETAILING ADDED	JULY 2007
A	SHEEPED GABLE INCREASED IN SHEEPNESS CORNICHE AND COPING ADDED	JULY 2007

G. R. MERCHANT
I.ENG AMICE FIWO
**ARCHITECTURAL, STRUCTURAL
AND LAND DRAINAGE
CONSULTANTS**
Unit 4, Wrights Mews
12A Park Road, Holbeach,
Spalding, Lincs. PE12 7EE
Tel: 01406 490800
Fax: 01406 425744
E-Mail: G. R. Merchant @ Merchant. F9.
Co. UK

Project
RESIDENTIAL DEVELOPMENT AT
BULL & MONKEY P.H.
SPALDING
Lincs

Client
DGM PROPERTIES LTD.

Drawing
WESTERN & EASTERN ELEVATIONS

Job Ref.
1049/04

Date
JULY 2007

Scales
1/100

DO NOT SCALE FROM THIS DRAWING
This drawing is copyright and may not be altered, traced, photographed or used for any other purpose other than that for which it is issued. The Designer/Consultant is to check all dimensions on site and report any discrepancies to the Architect. All details shown on this drawing including foundations are based upon typical site conditions related to the area. No responsibility can be accepted for structural conditions which may be discovered during construction unless reported to the Architect so that design amendments may be considered. BBA and any other recommendations in respect of foundations to establish specific site conditions before foundation work is undertaken. This drawing is limited to the amount of information contained and does not purport to contain a full specification of the works. It is ready for the purpose of obtaining Planning/Building Regulation approval. This drawing must not be used as a contract document alone. The works will not be supervised or inspected on site by G.R. Merchant or any representative thereof. It is the client or their appointed agents responsibility to control workmanship, substitution of materials, influences to specification, variations to contract and materials to be new unless otherwise stated and all components and materials etc. to be used fitted and installed etc. in strict accordance with manufacturers instructions and relevant code of practice. Materials shall conform to appropriate British standard specification or BBA certificate or European code equivalent. The Employer/Client shall ensure that the architect's contract is consistent with and adopts all measures necessary to achieve compliance with Health and Safety legislation for Building sites and Work places. The Employer/Client shall ensure that should the works need to comply with the Construction Design and Management Regulations an Independent Planning Supervisor will be required. The works shall comply with that is shown on the drawing and details. Work that may not specifically be shown but may be reasonably inferred as necessary to carry out the works shall be deemed to be included. It is the client's responsibility to ensure that the works comply with the Party Wall etc. Act 1996, when building in close proximity to adjoining neighbours boundaries.