




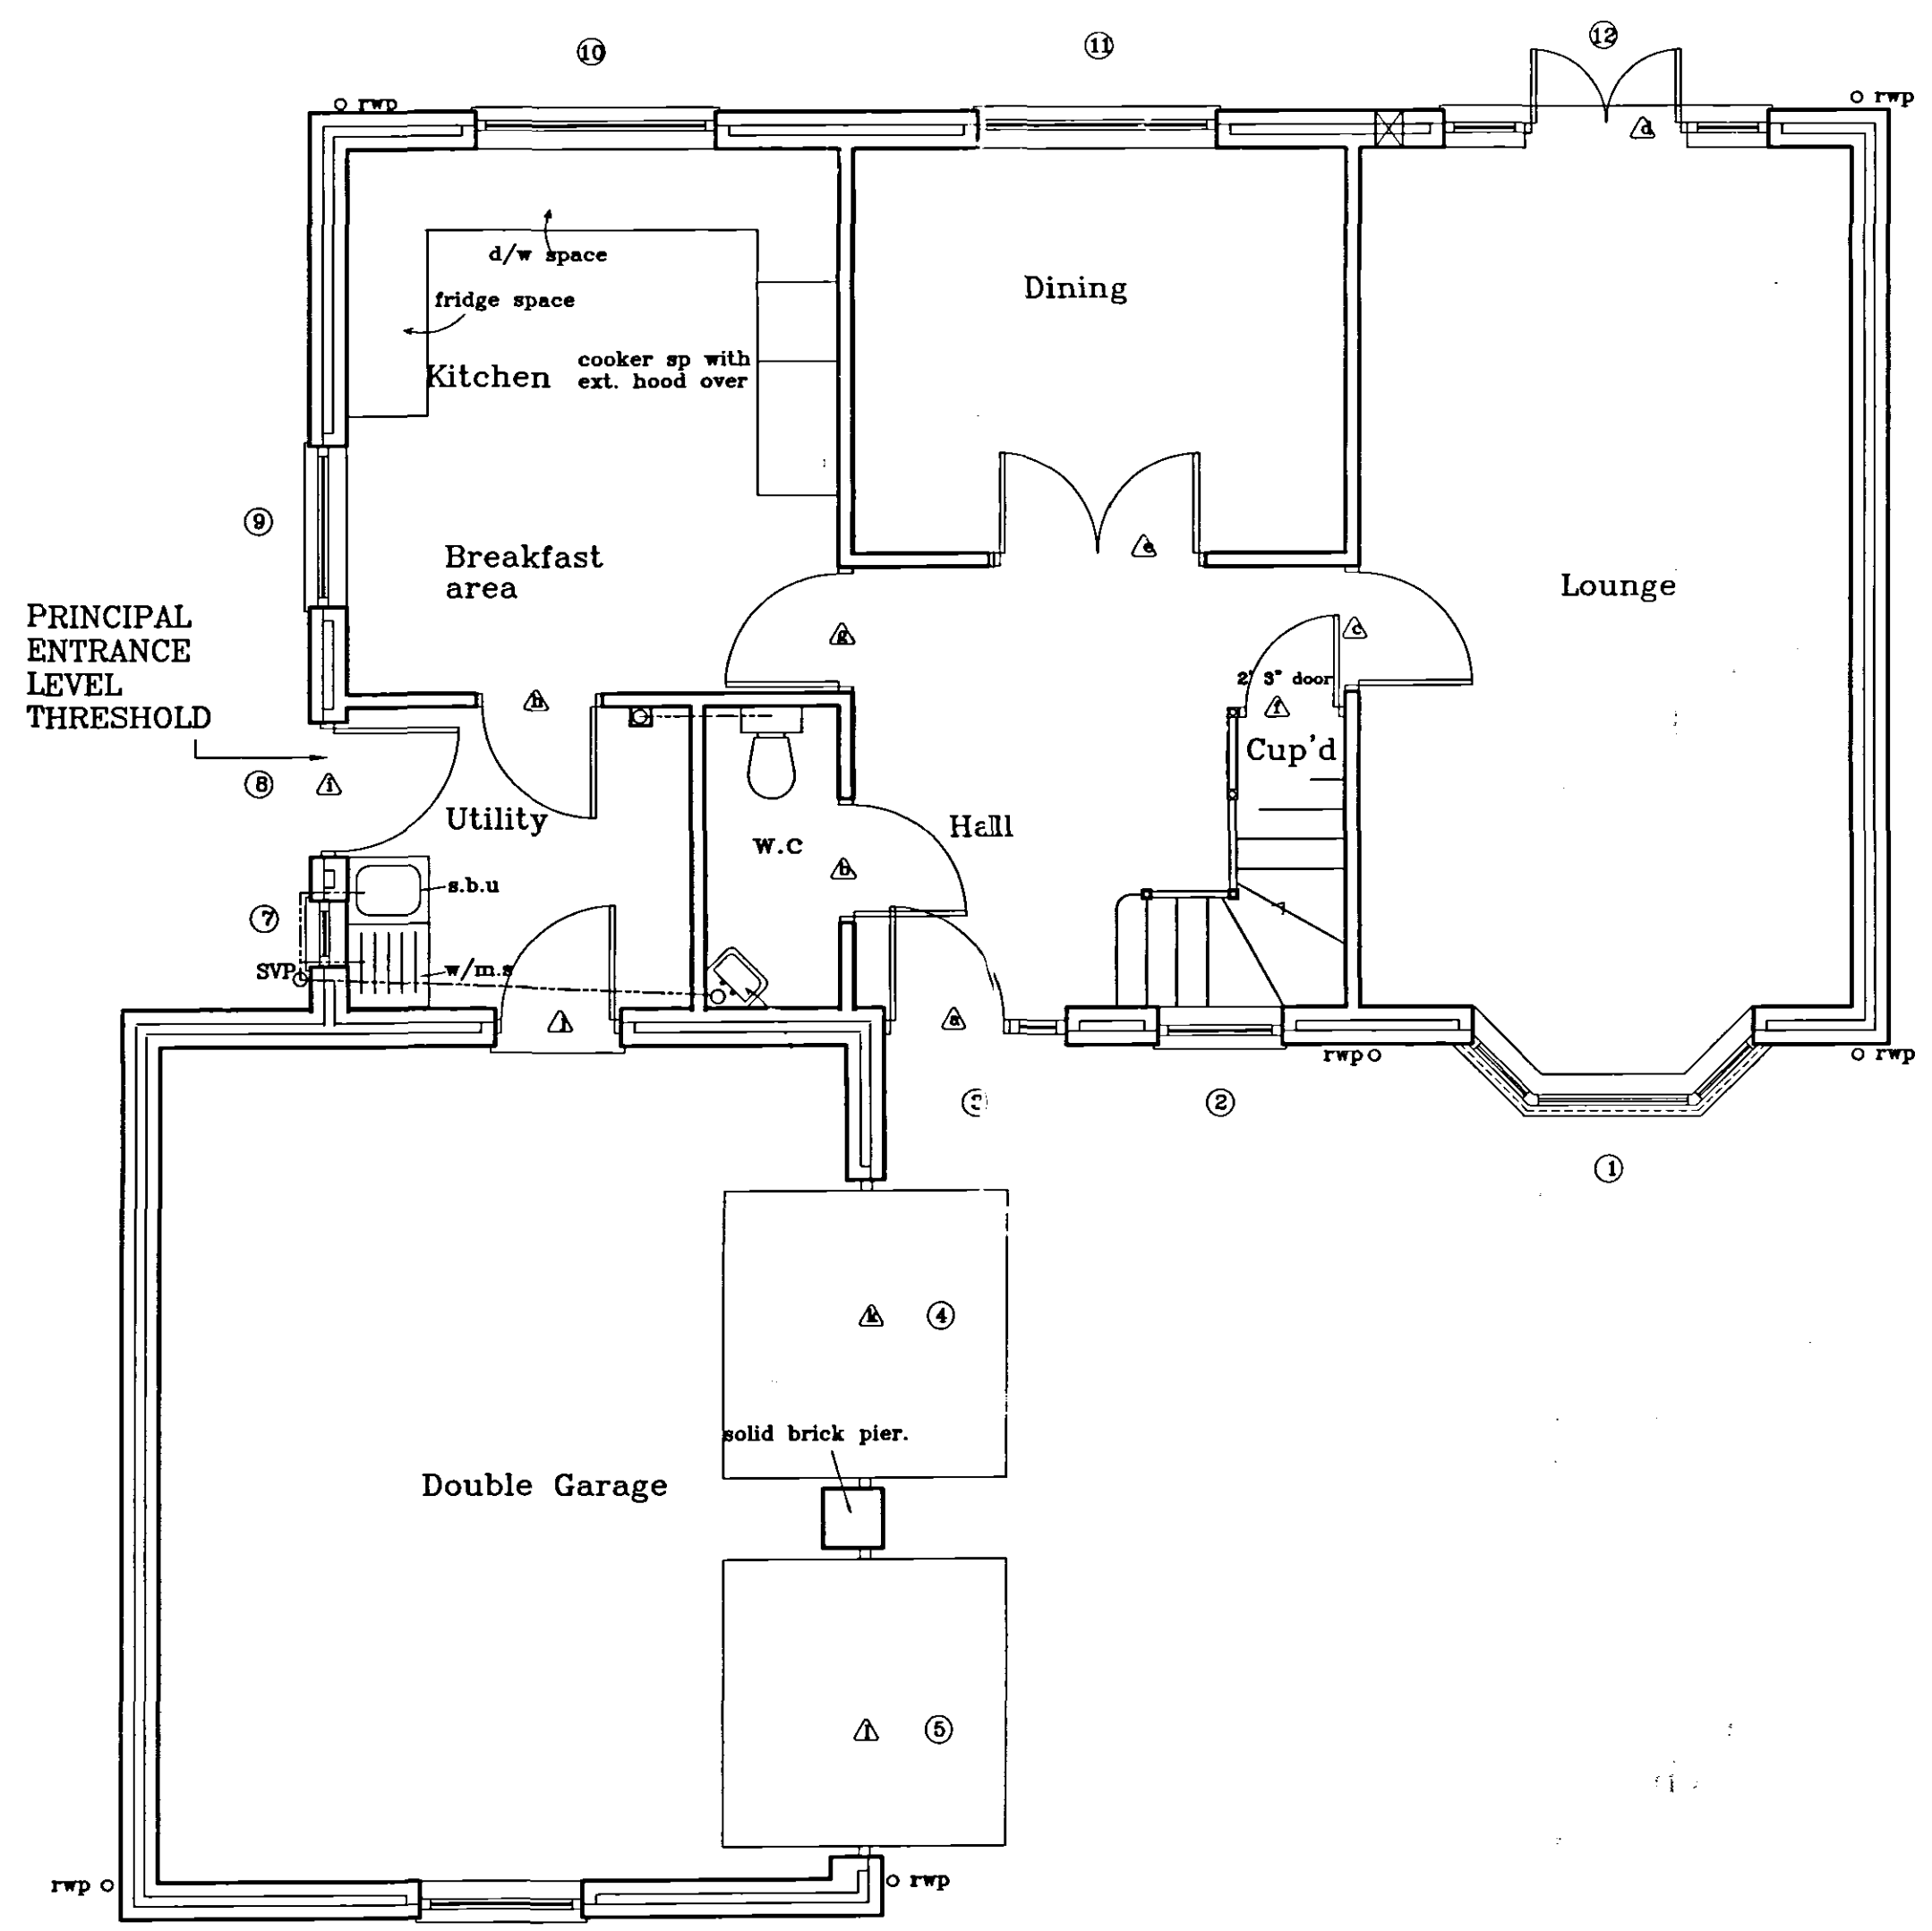

GROUND FLOOR LAYOUT

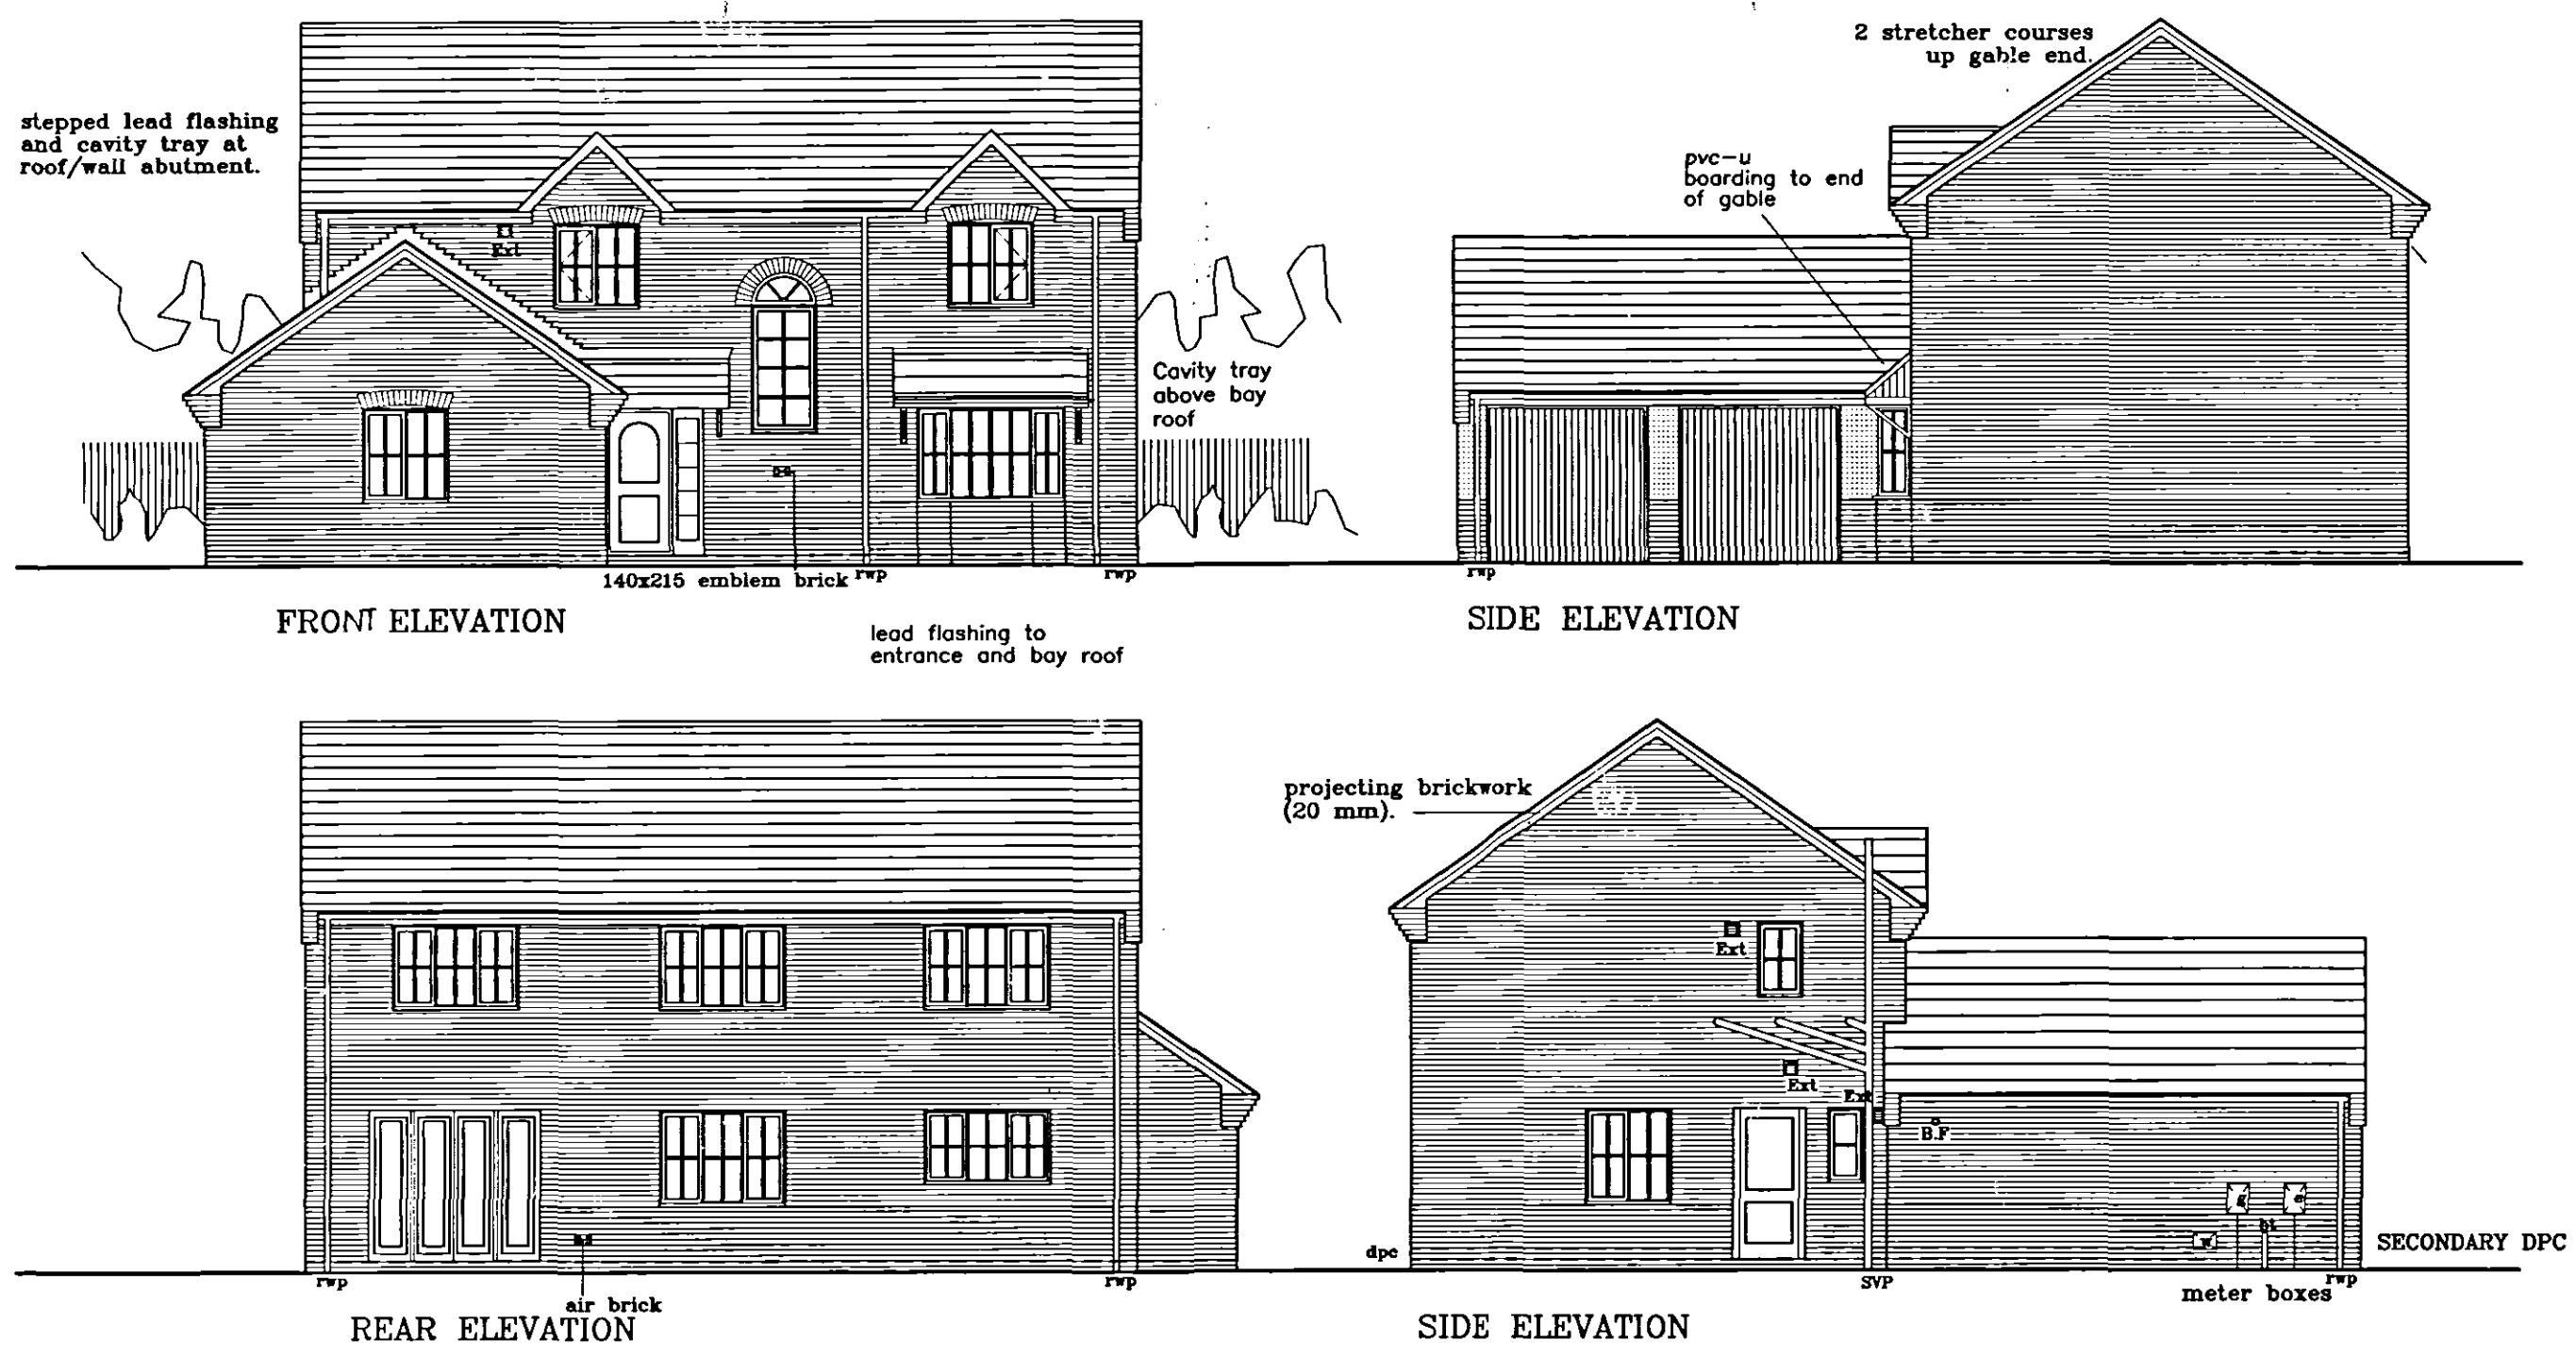

FIRST FLOOR LAYOUT

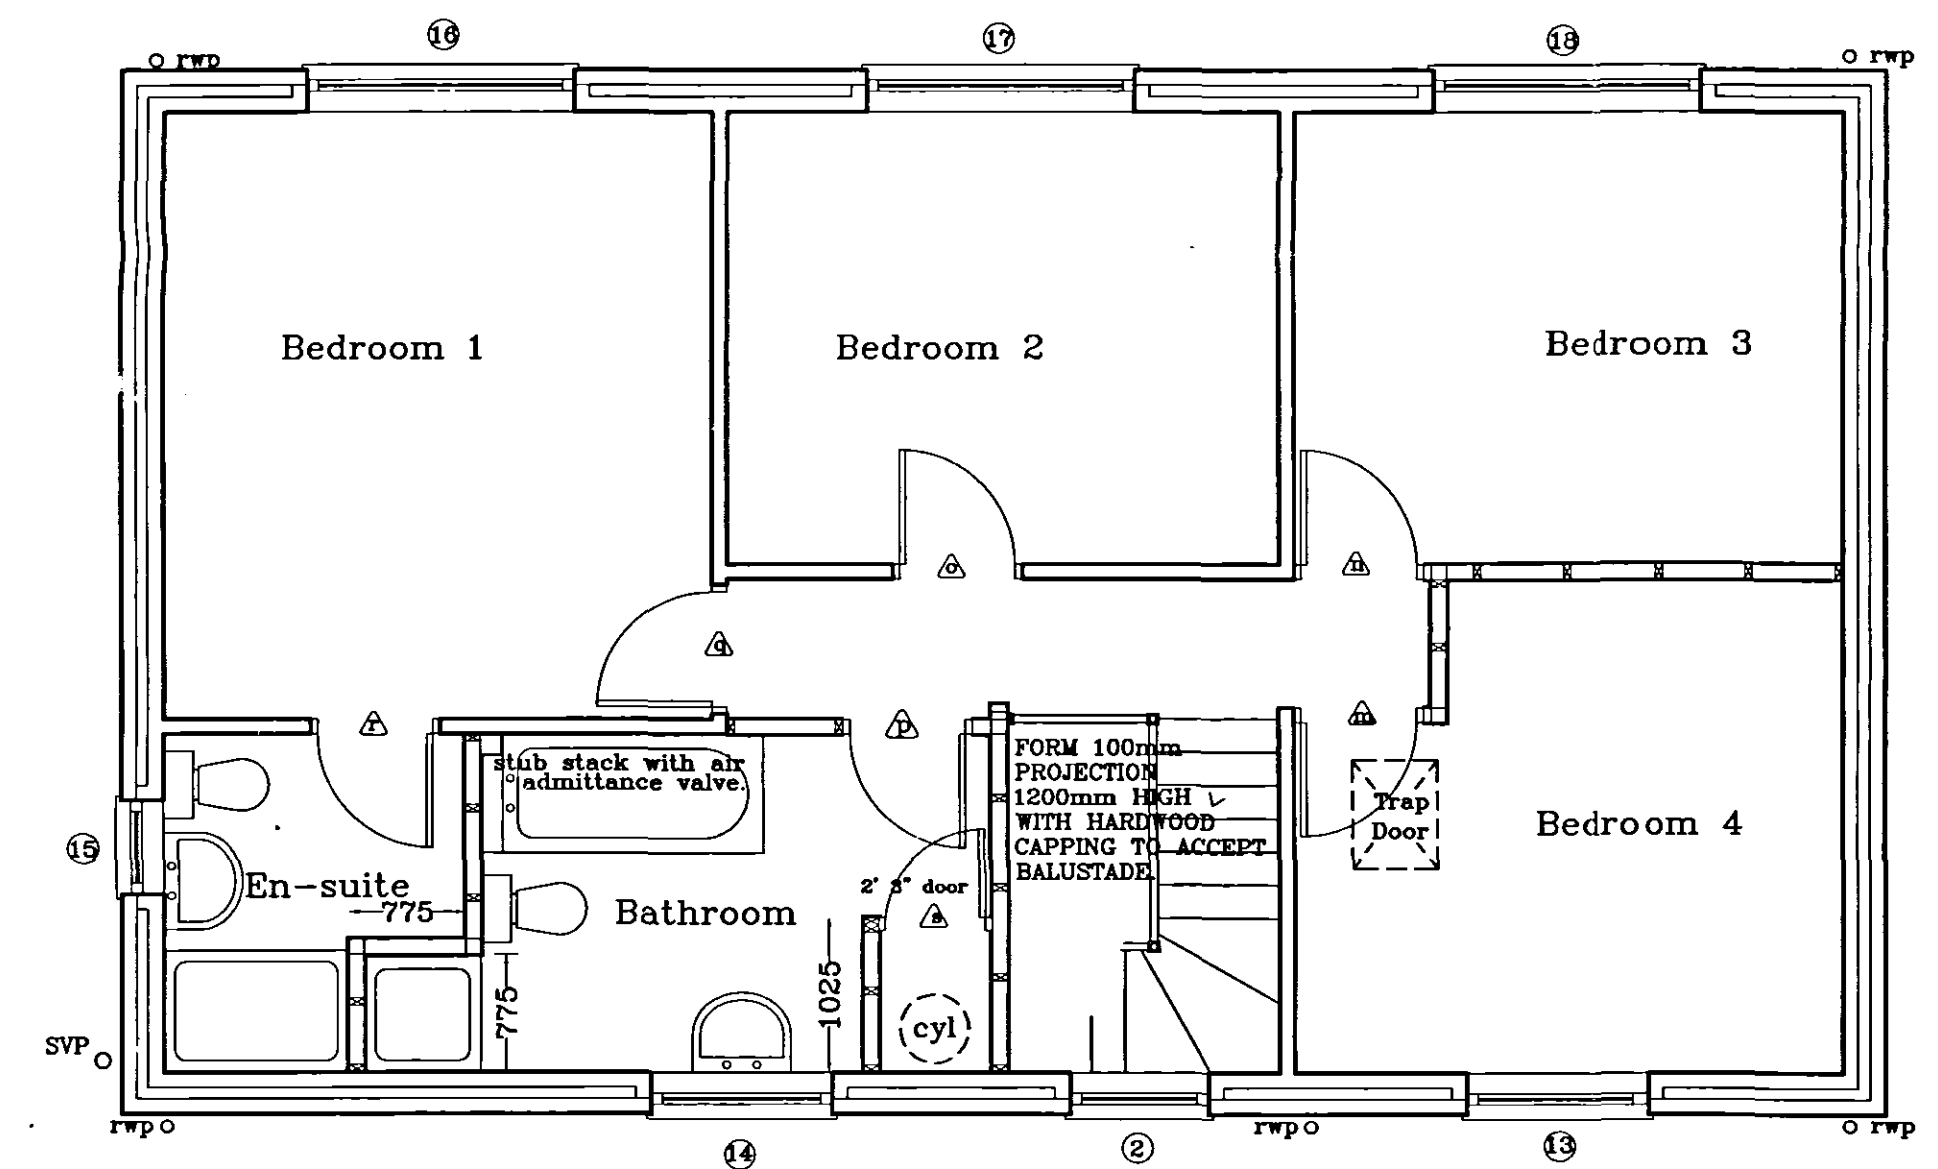

Broadgate Homes Limited
Broadgate House, Weston Hills,
Spalding, Lincolnshire. PE12 6DB.
Telephone: 01406 380532 Fax: 01406 380014

PROJECT TITLE
STANDARD DWELLING TYPE.
'SYCAMORE'

Plot 100.
Holland Park.
Spalding.
Lincs

1072/06

DRAWING
FLOOR LAYOUTS
&
ELEVATIONS

DESCRIPTION	DATE	BY

SCALE 1:50 1:100	DRAWN
DATE JUNE '04	DRAWING No. 0407/100 -01