
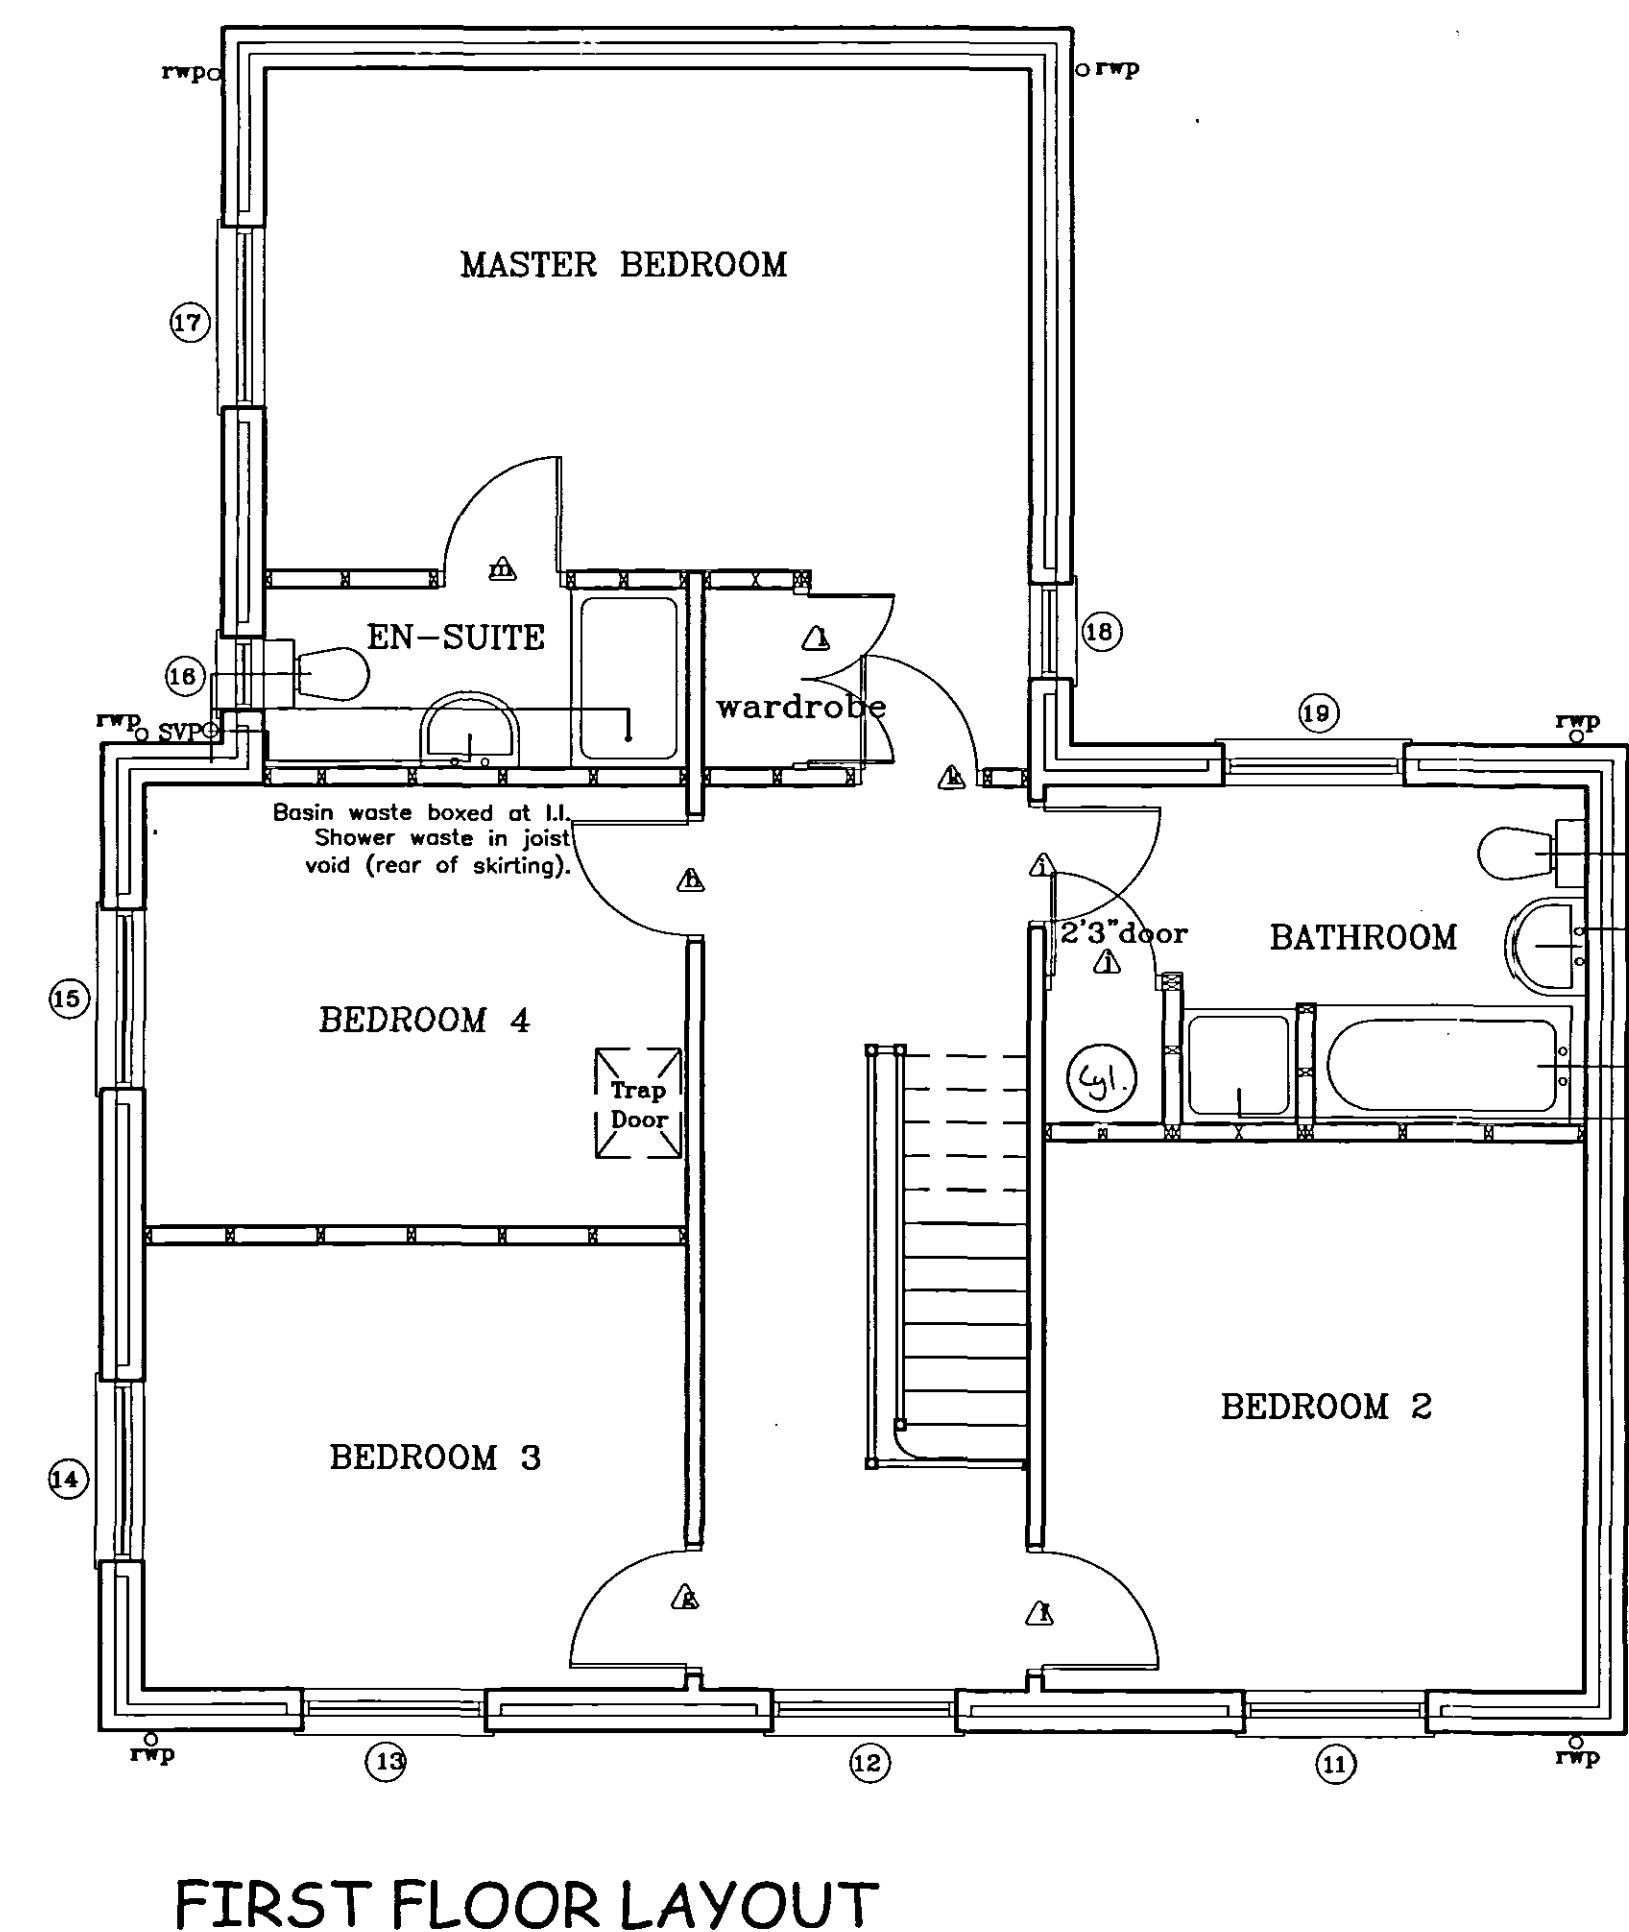
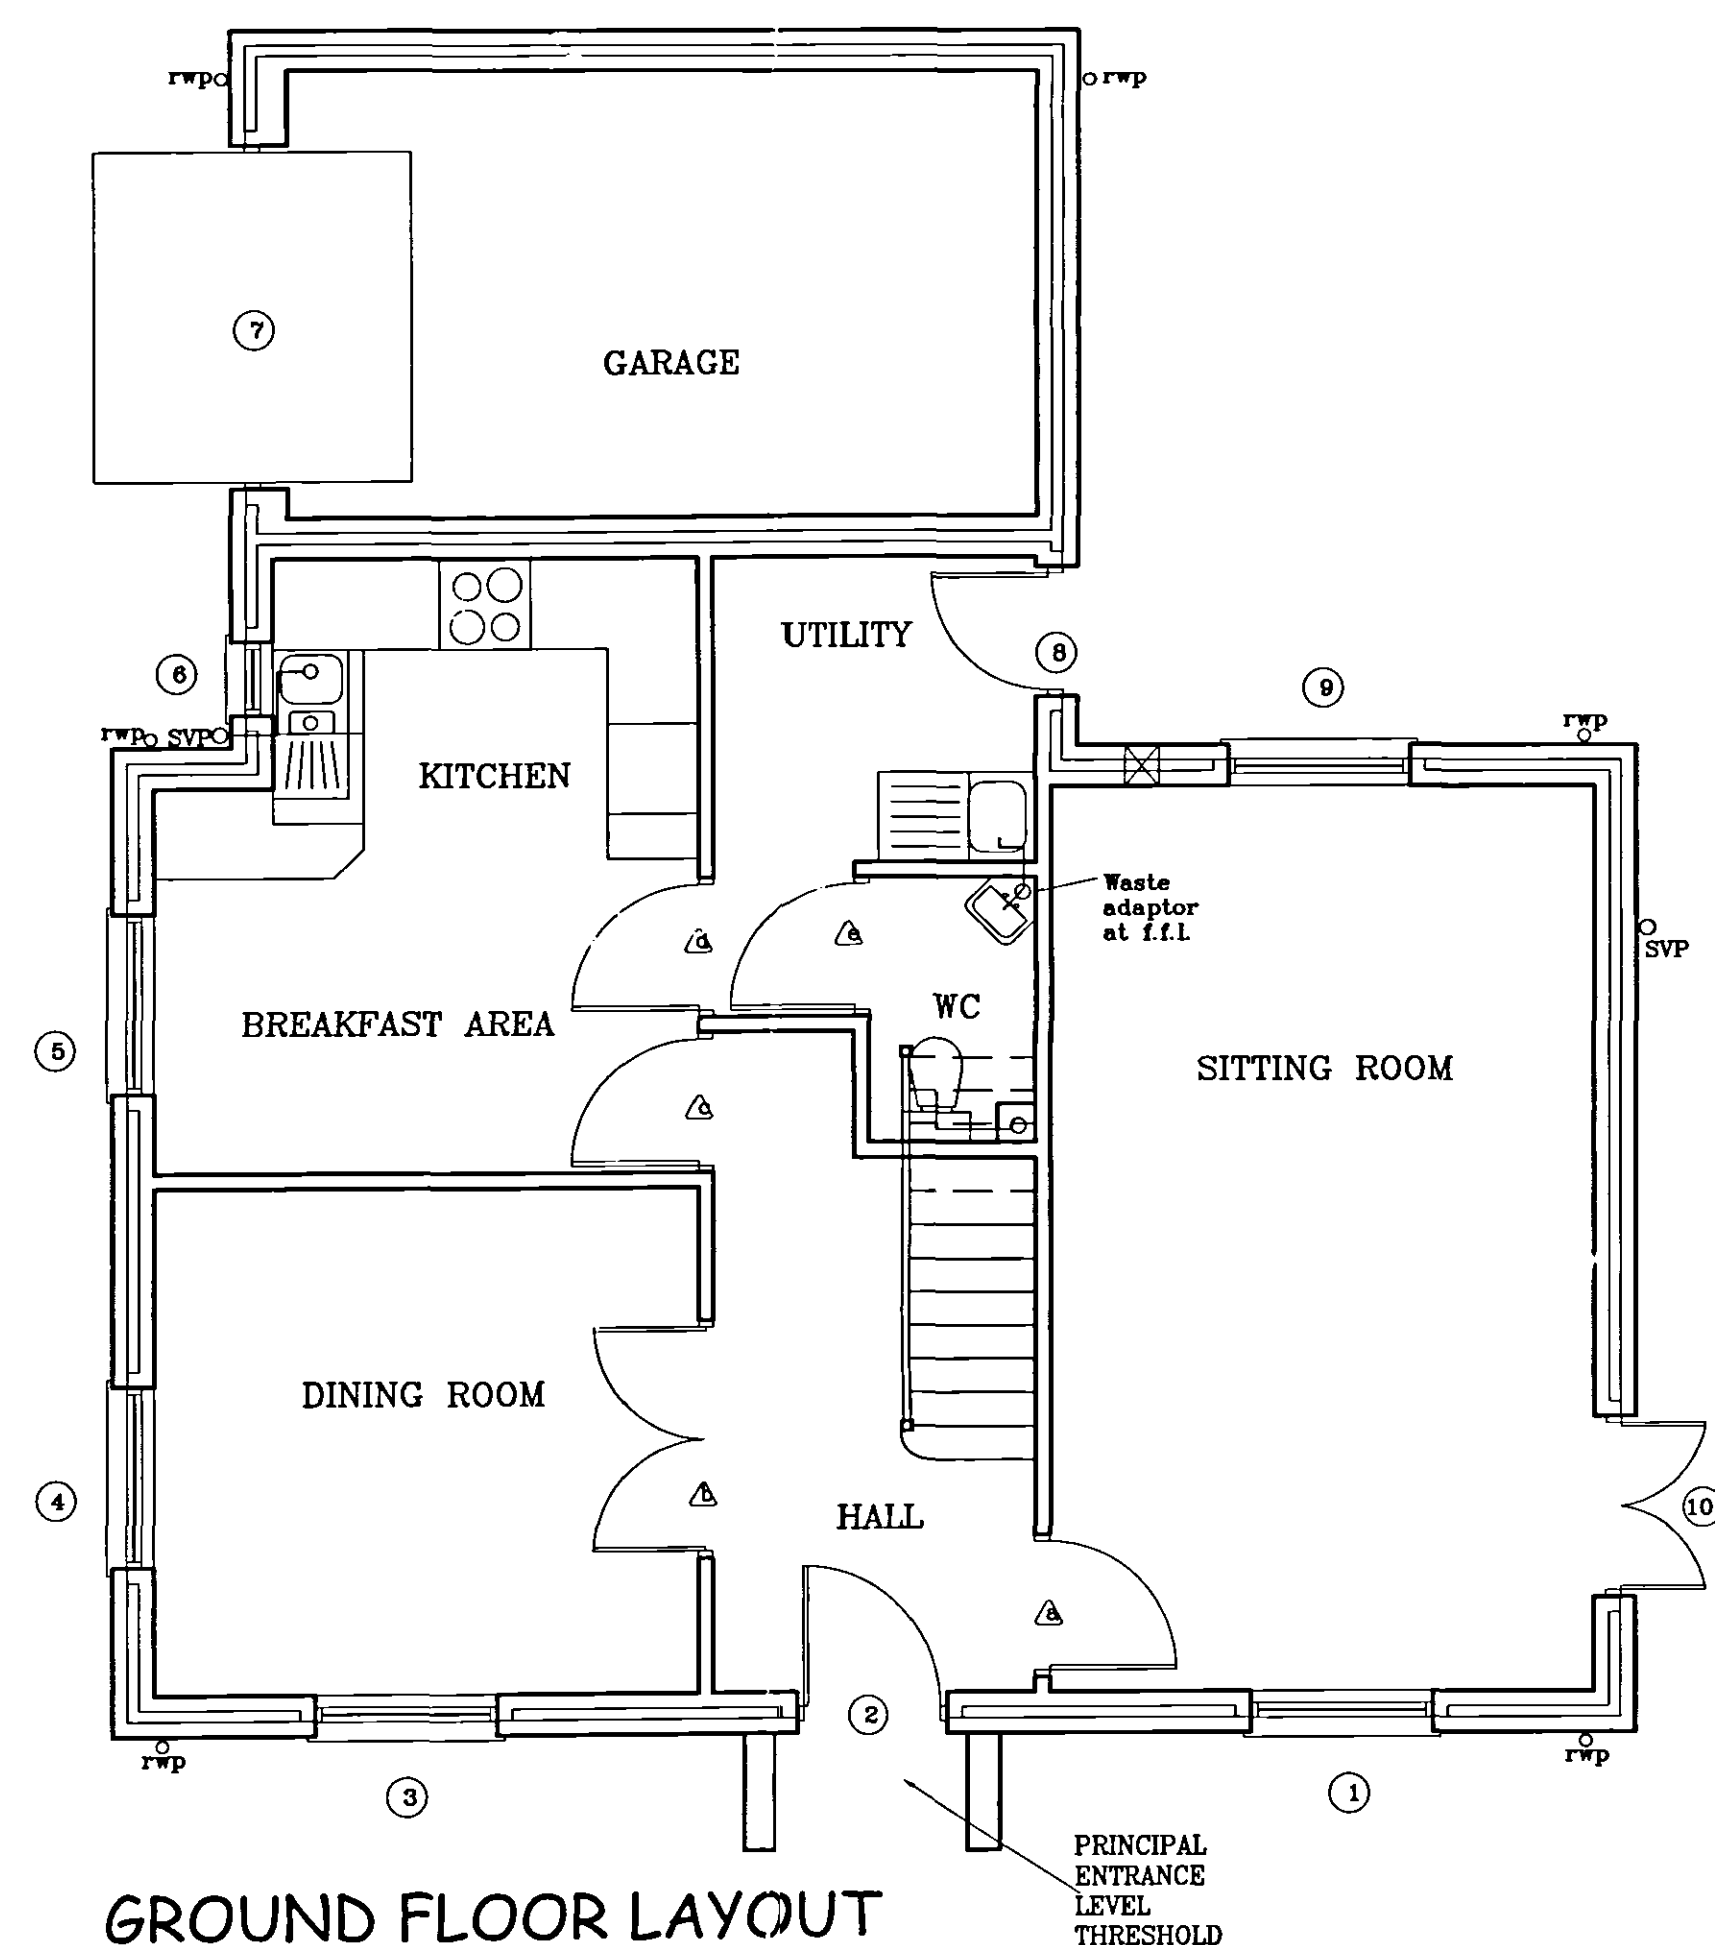


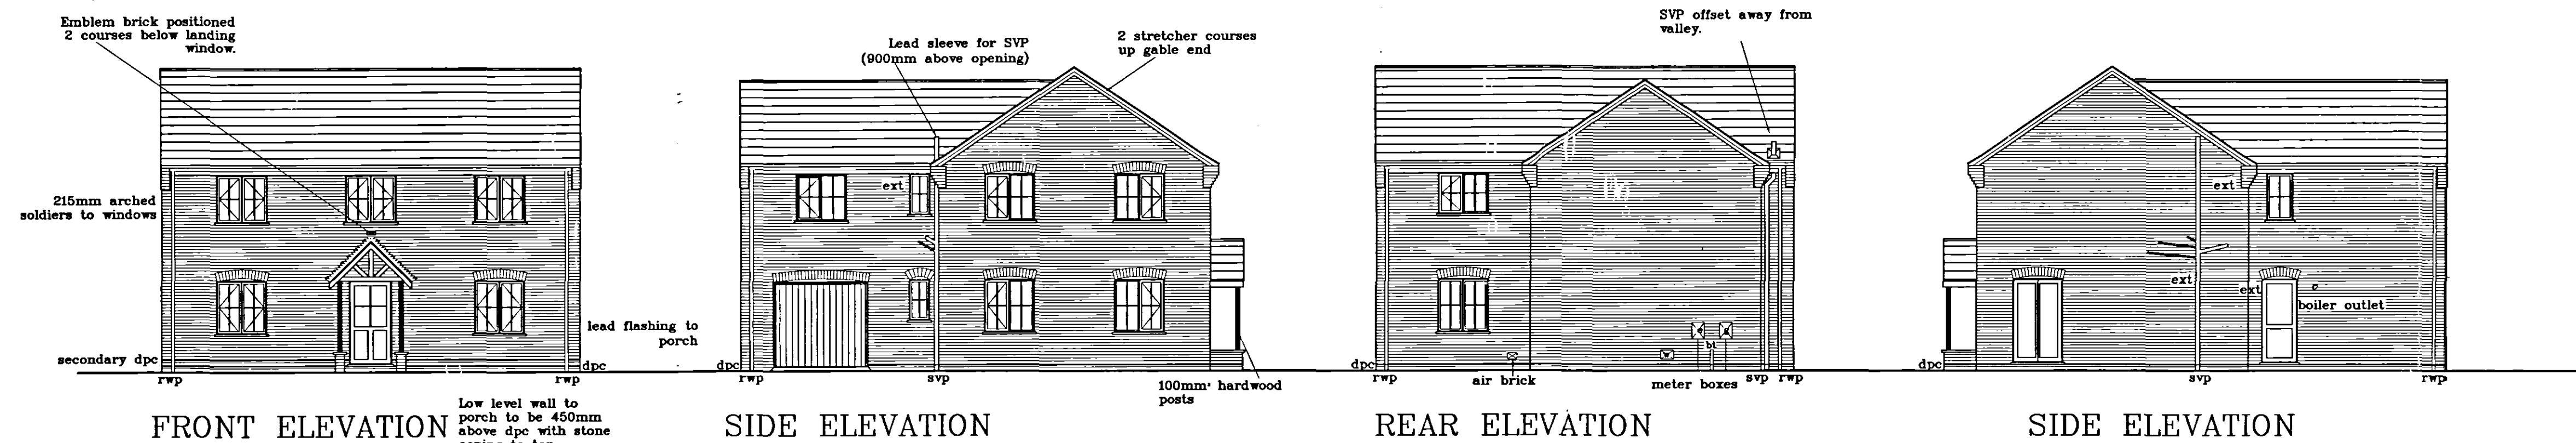

Broadgate Homes Limited

Broadgate House, Weston Hills,
Spalding, Lincolnshire. PE12 6DB.
Telephone: 01406 380532 Fax: 01406 380014

PROJECT TITLE
**STANDARD DWELLING TYPE.
'LAWSON 2'**

Plots 99,108,136,159.
Holland Park.
Spalding.
Lincs

1072/06

DRAWING
**FLOOR LAYOUTS
&
ELEVATIONS**

DESCRIPTION	DATE	BY

SCALE
1:50 1:100

DRAWN

DATE
JUNE '04

DRAWING No.
0407/99,108,136,159 -01