
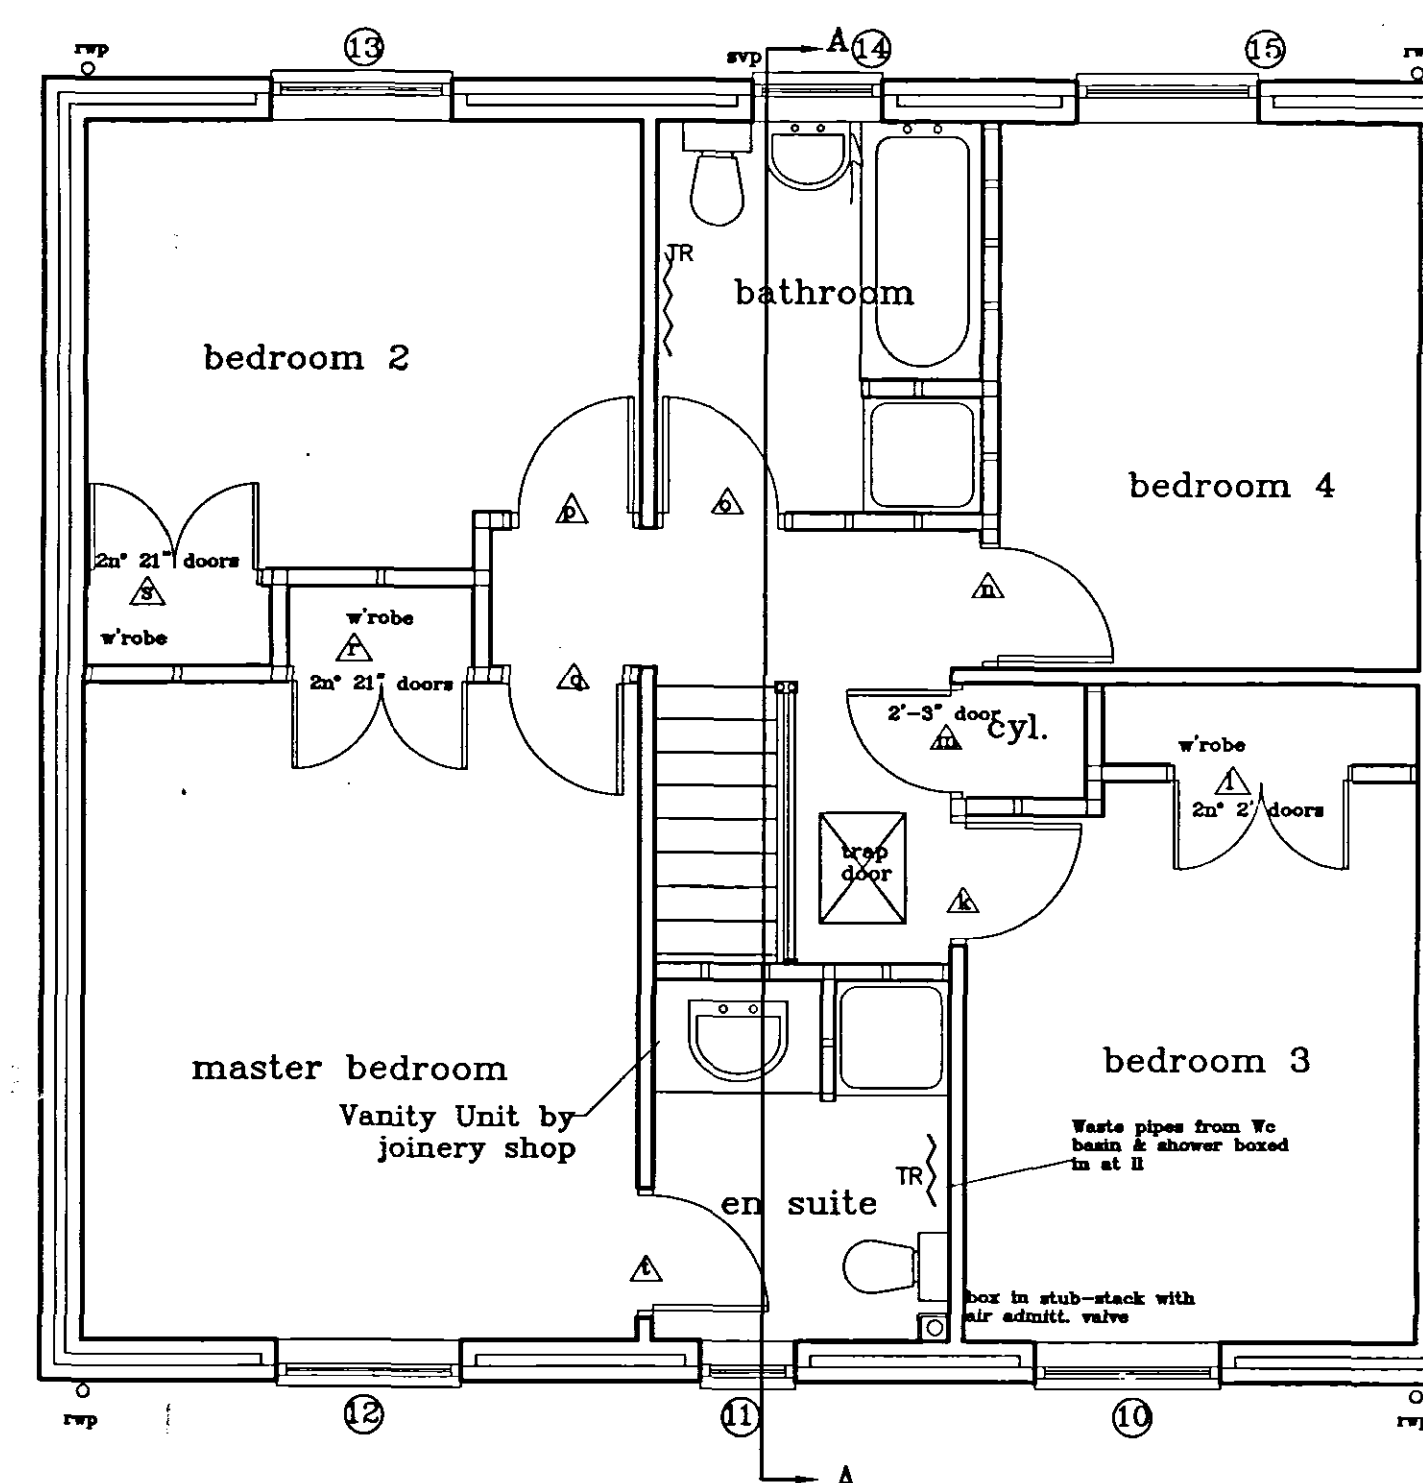
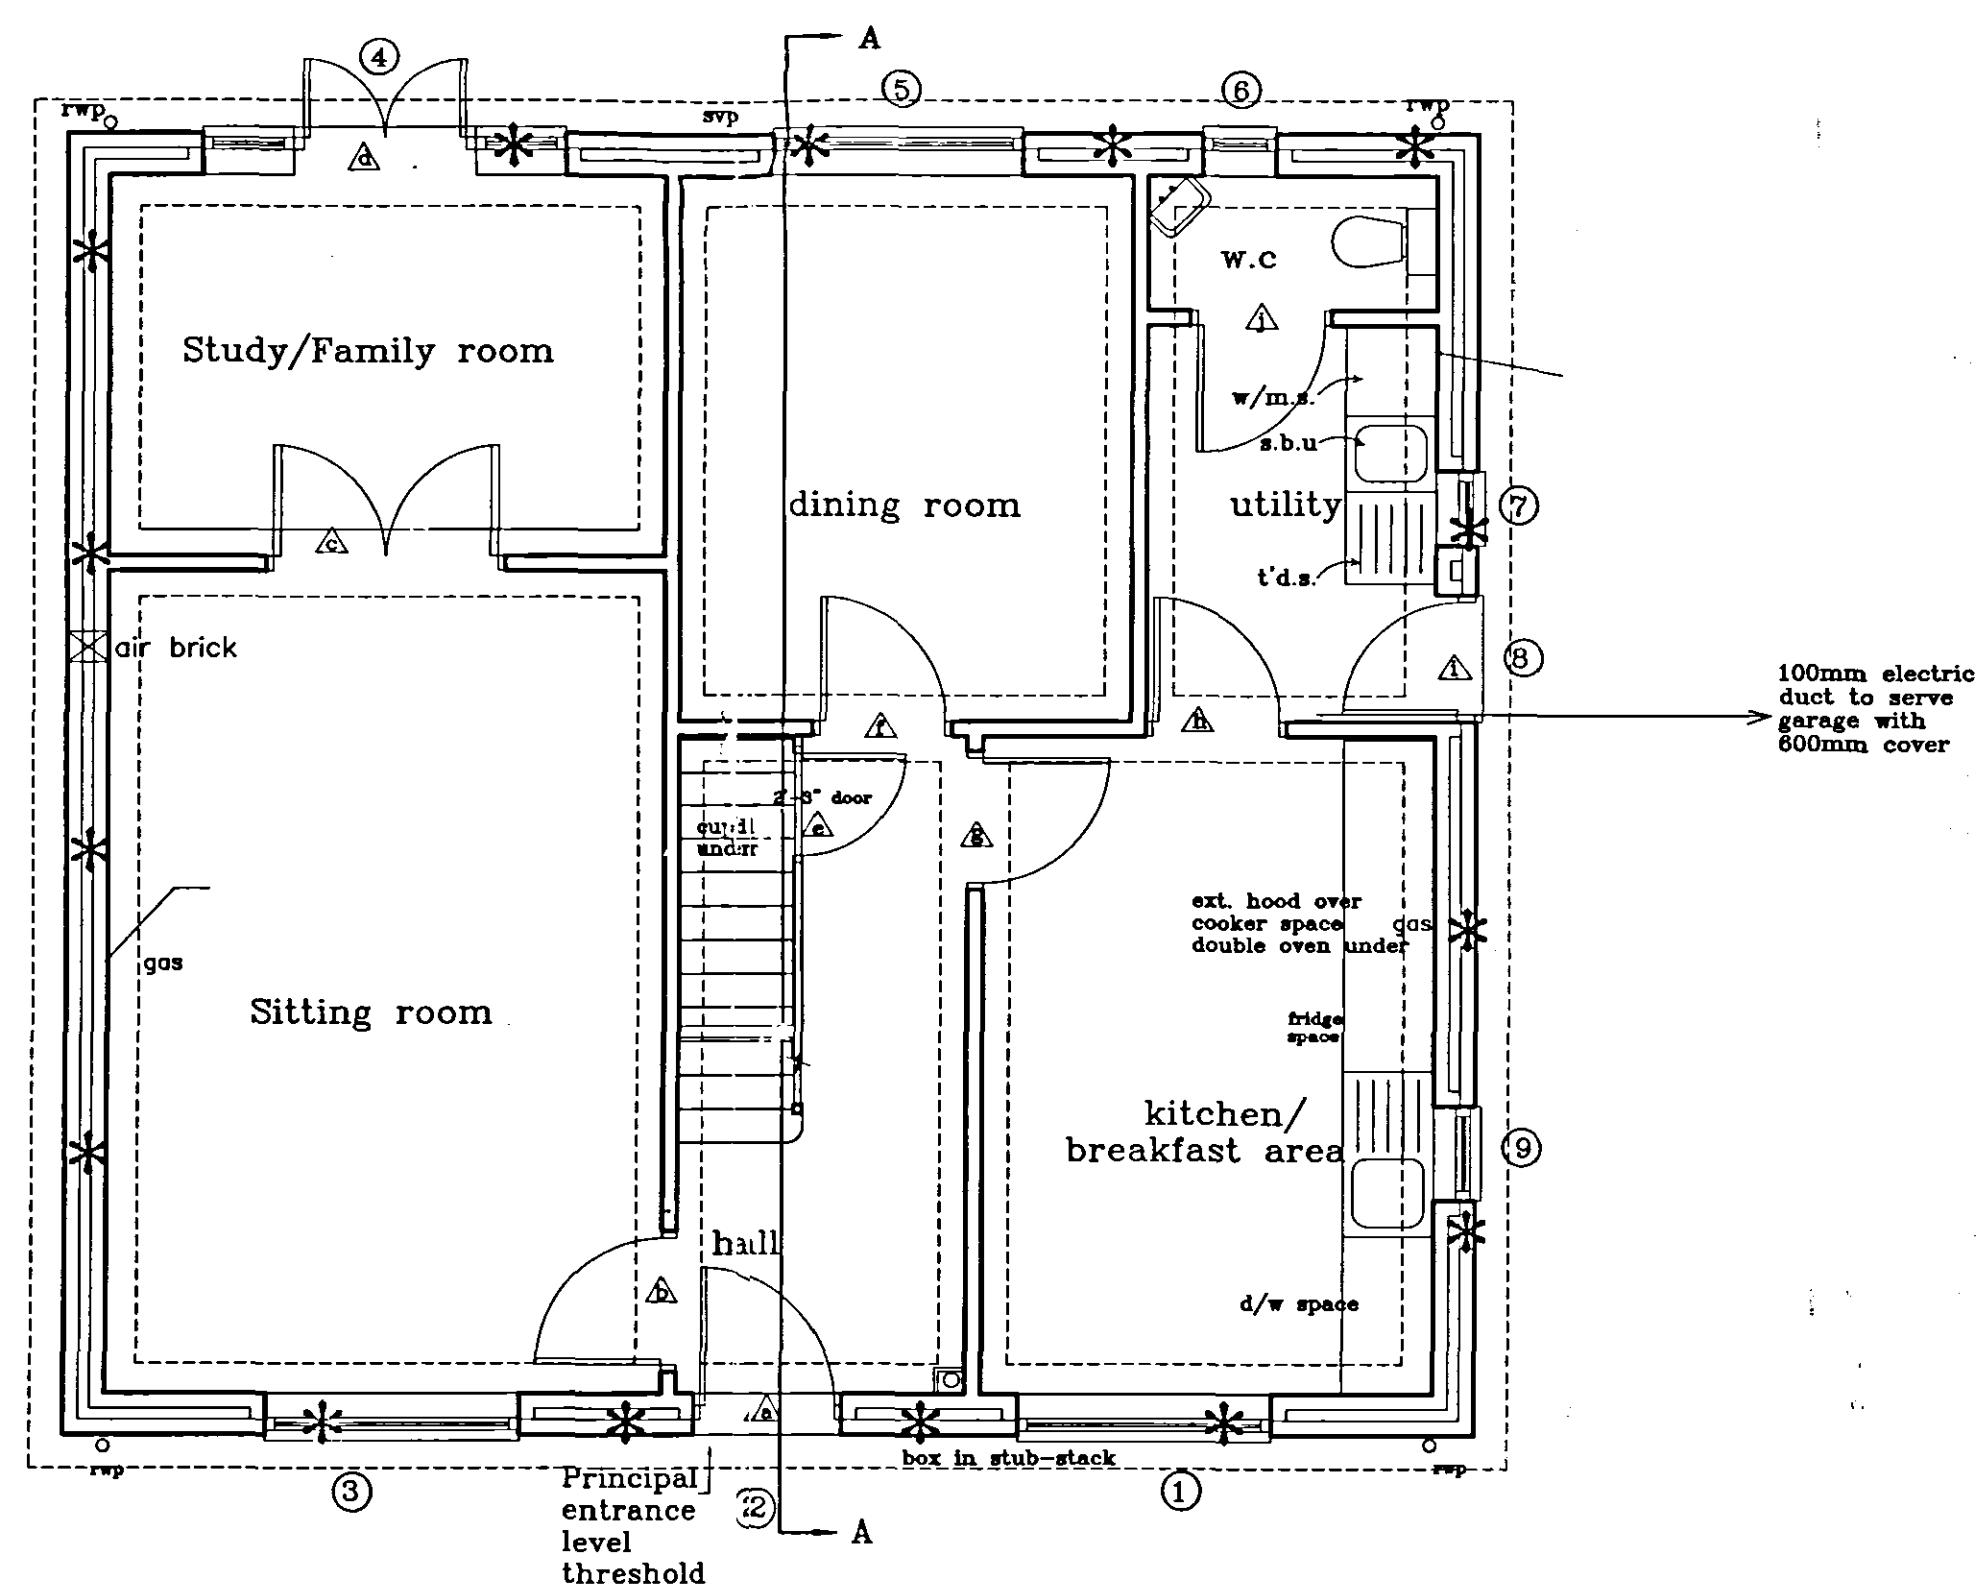


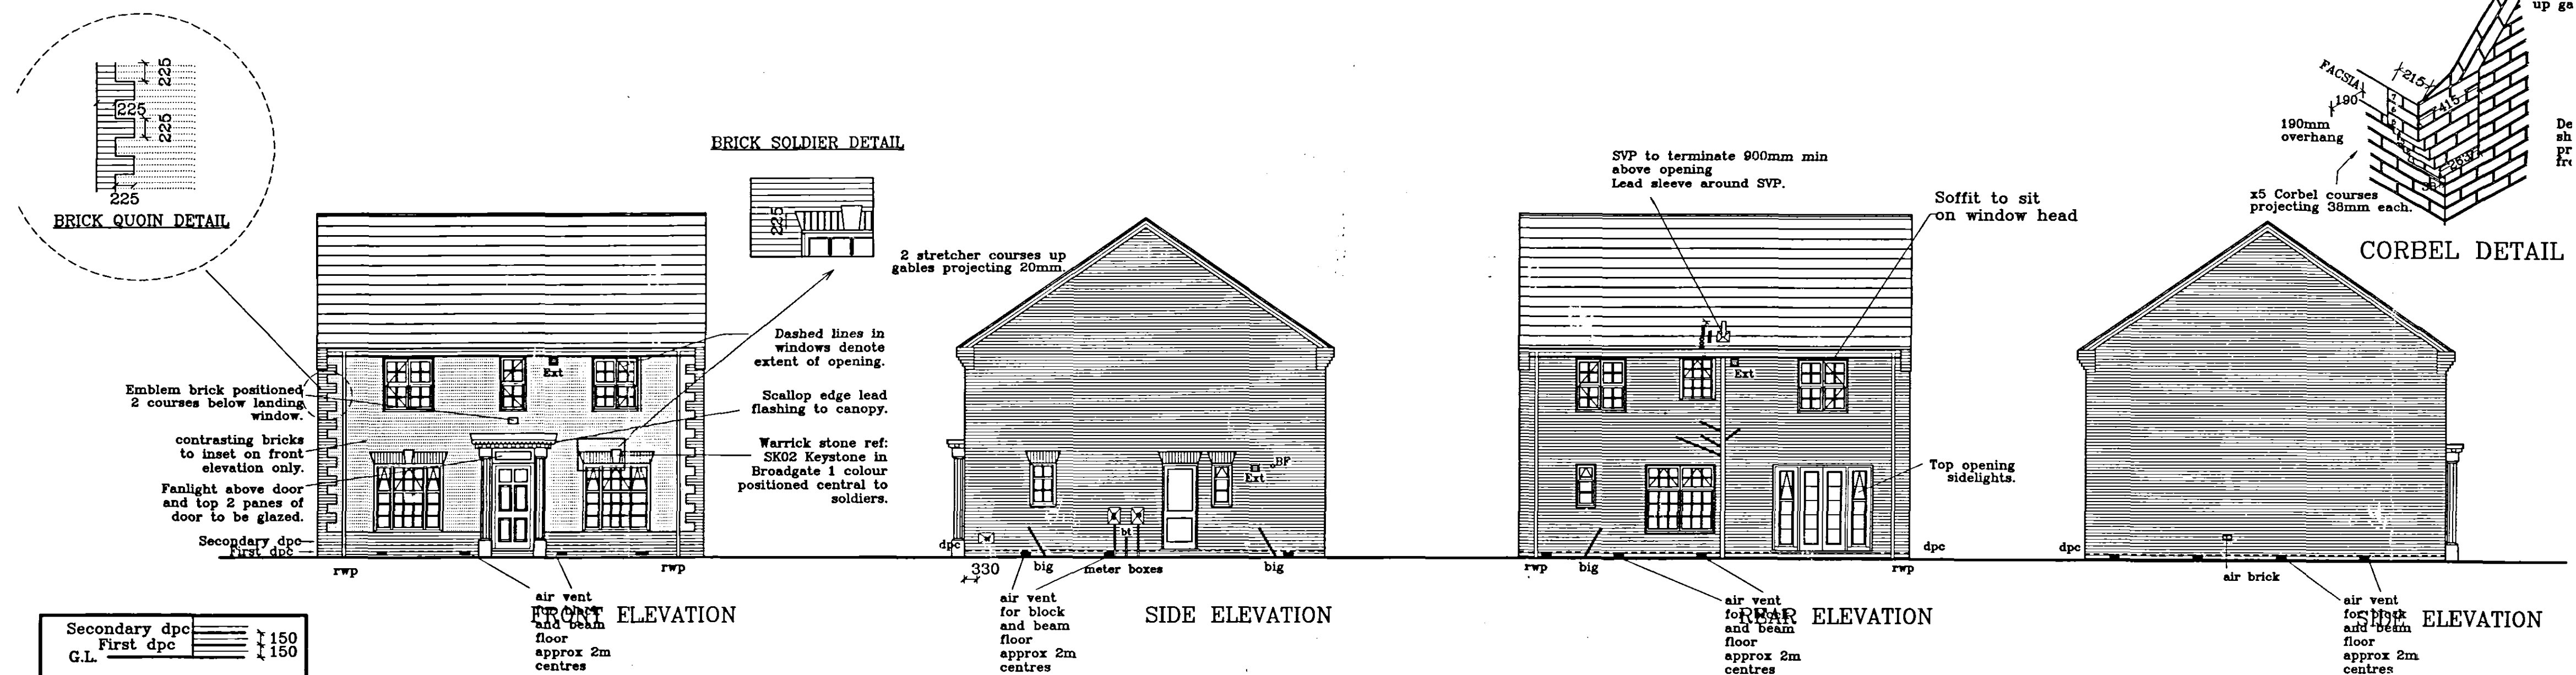

Broadgate Homes Limited
Broadgate House, Weston Hills,
Spalding, Lincolnshire. PE12 6DB.
Telephone: 01406 380532 Fax: 01406 380014

PROJECT TITLE
STANDARD DWELLING TYPE.
'RICHFIELD 2'

Plots 102,149,157.
Holland Park.
Spalding.
Lincs

DRAWING
FLOOR LAYOUTS
&
ELEVATIONS

DESCRIPTION	DATE	BY
A) WAS PLOTS 101,149&157	28/07/06	PM

SCALE 1:50 1:100	DRAWN
DATE JUNE '04	DRAWING No. 0407/102,149,157 -01