
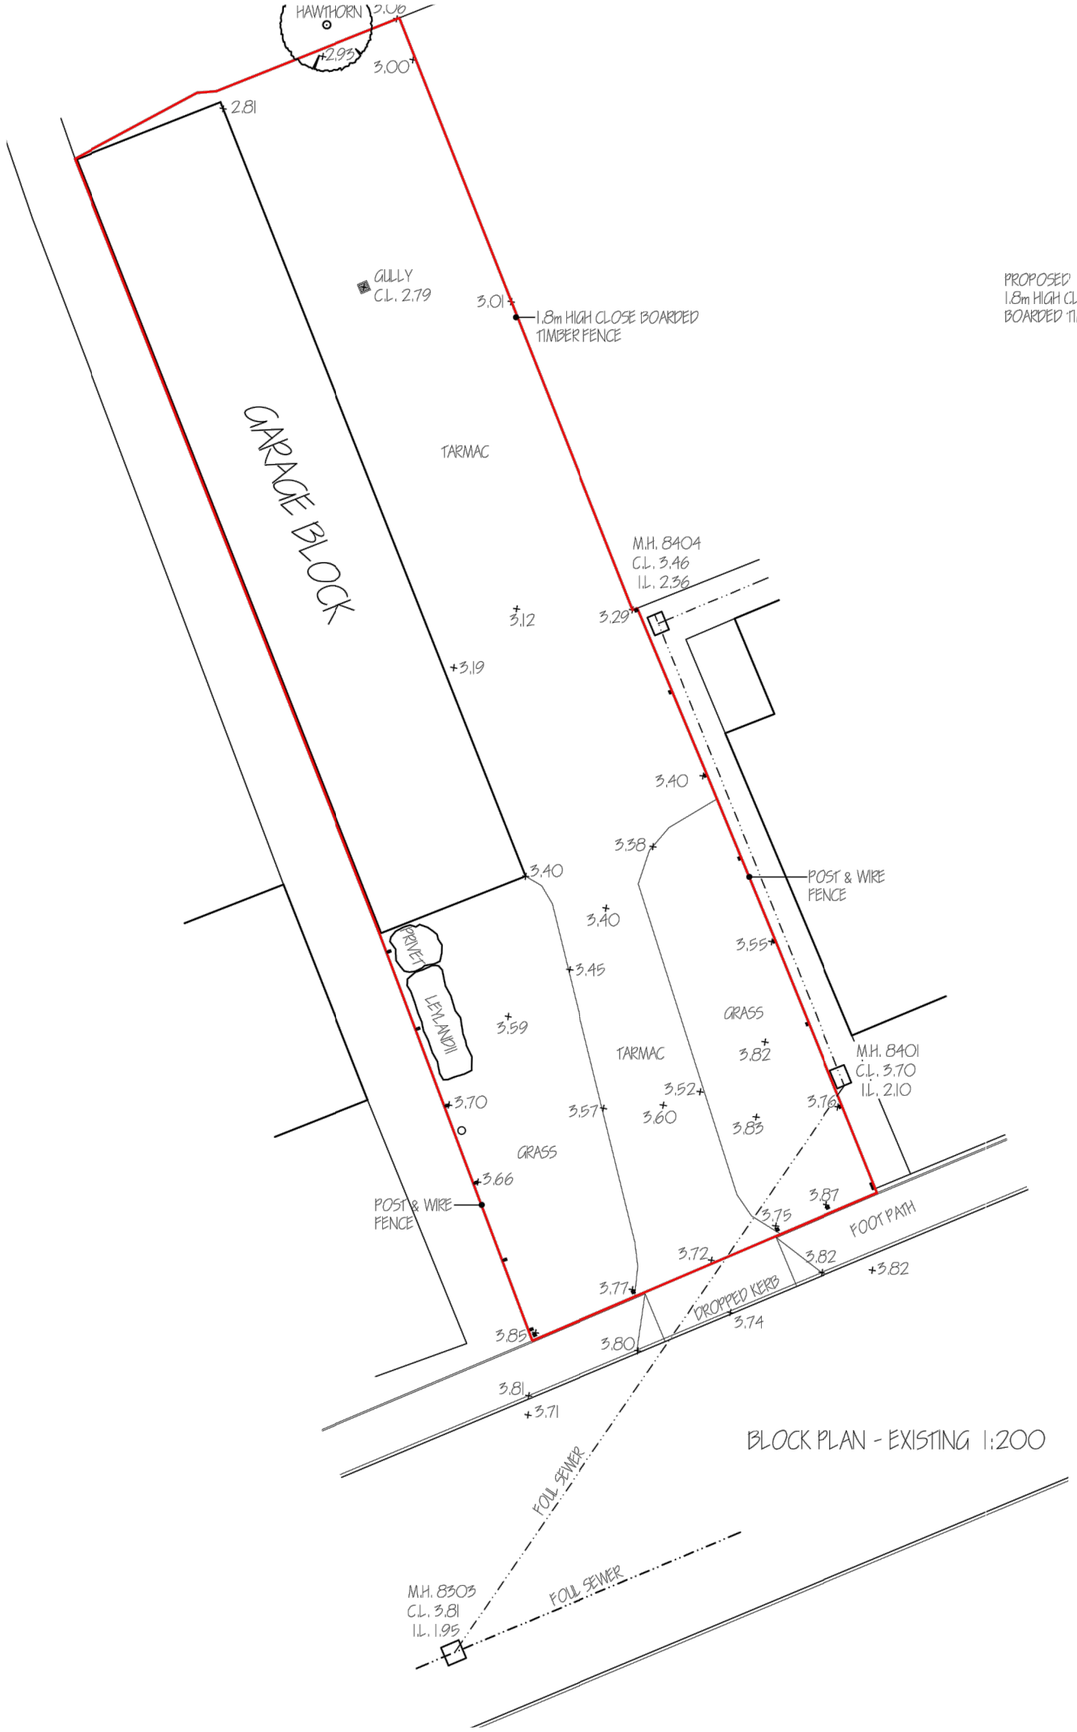


BLOCK PLAN - EXISTING 1:200

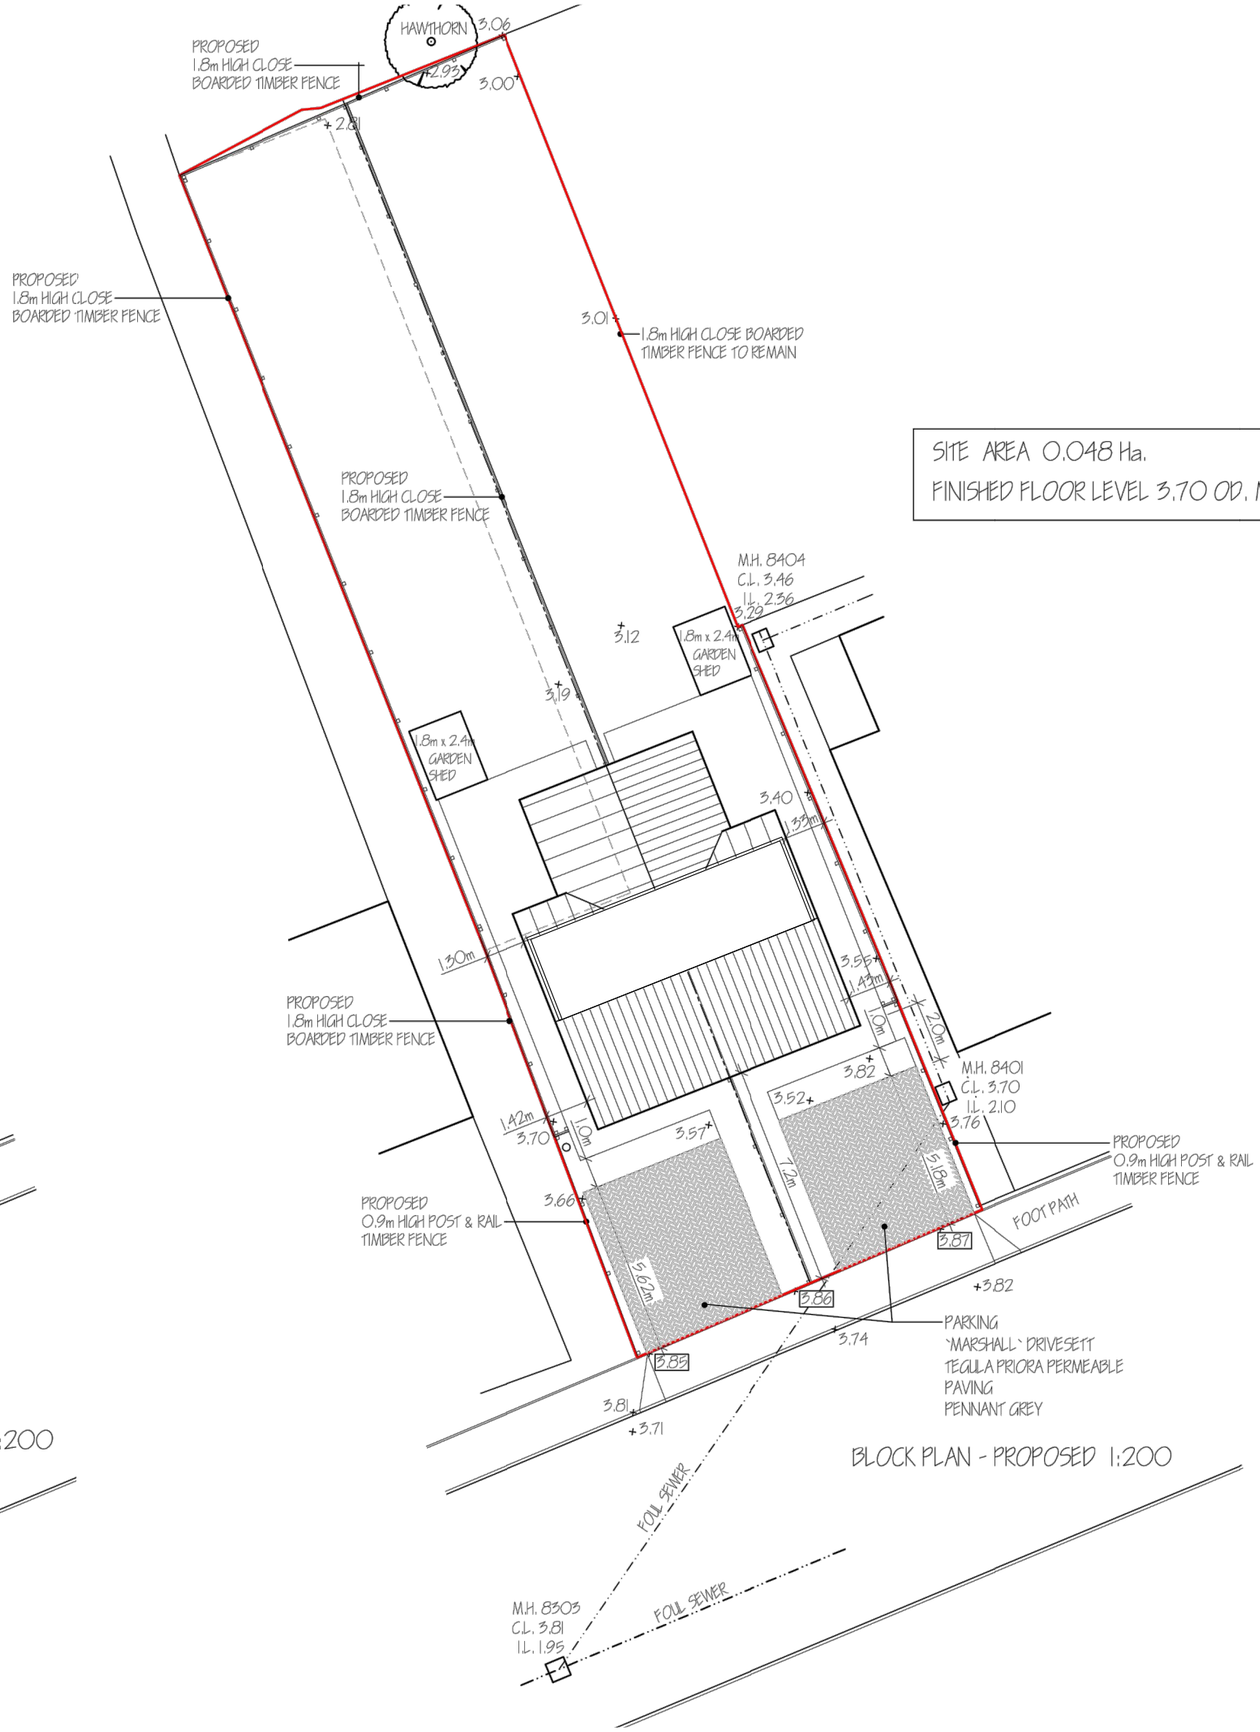

BLOCK PLAN - PROPOSED 1:200

SITE AREA 0.048 Ha.

FINISHED FLOOR LEVEL 3.70 OD. Min.

N

CA

JOB TITLE :
Land Adjacent
170 Winsover Road,
Spalding
PE11 1HQ

DWG TITLE :
Existing & Proposed
Block Plan

DWG. NO. :
026-02

SCALE :
1:200 (@A£)

DATE :
08/11/2017

© CLAYTON ARCHITECTURE LIMITED.
Tel: 07435569465 E: joeclayton_91@hotmail.co.uk