
Doc Ref:	A3DwgSheet	Doc Name:	A3 Size Drawing Sheet	Reviewed:	xx.xx.xx
Version:	1	Doc Author:	Carl Silvester	Next Review:	xx.xx.xx

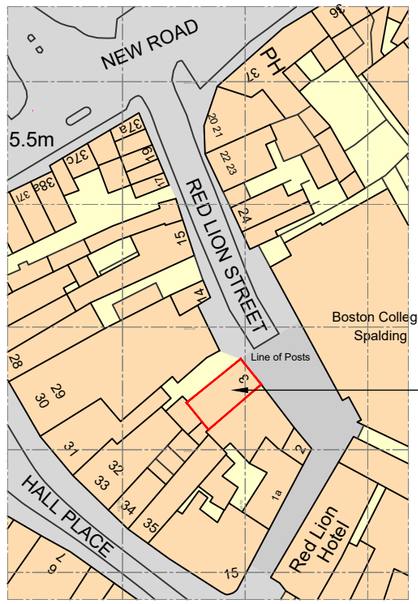

Ordnance Survey, (c) Crown Copyright 2026. All rights reserved. Licence number 100022432

Site Location Plan


Scale 1:1250 @ A3

Site of works proposal outlined in red.

Other land in same ownership/control outlined in blue.

SCALE 1 : 1250 0m 10m 20m 40m 60m 80m 100m 120m

SCALE 1 : 1 0m 8mm 16mm 40mm 56mm 80mm 100mm

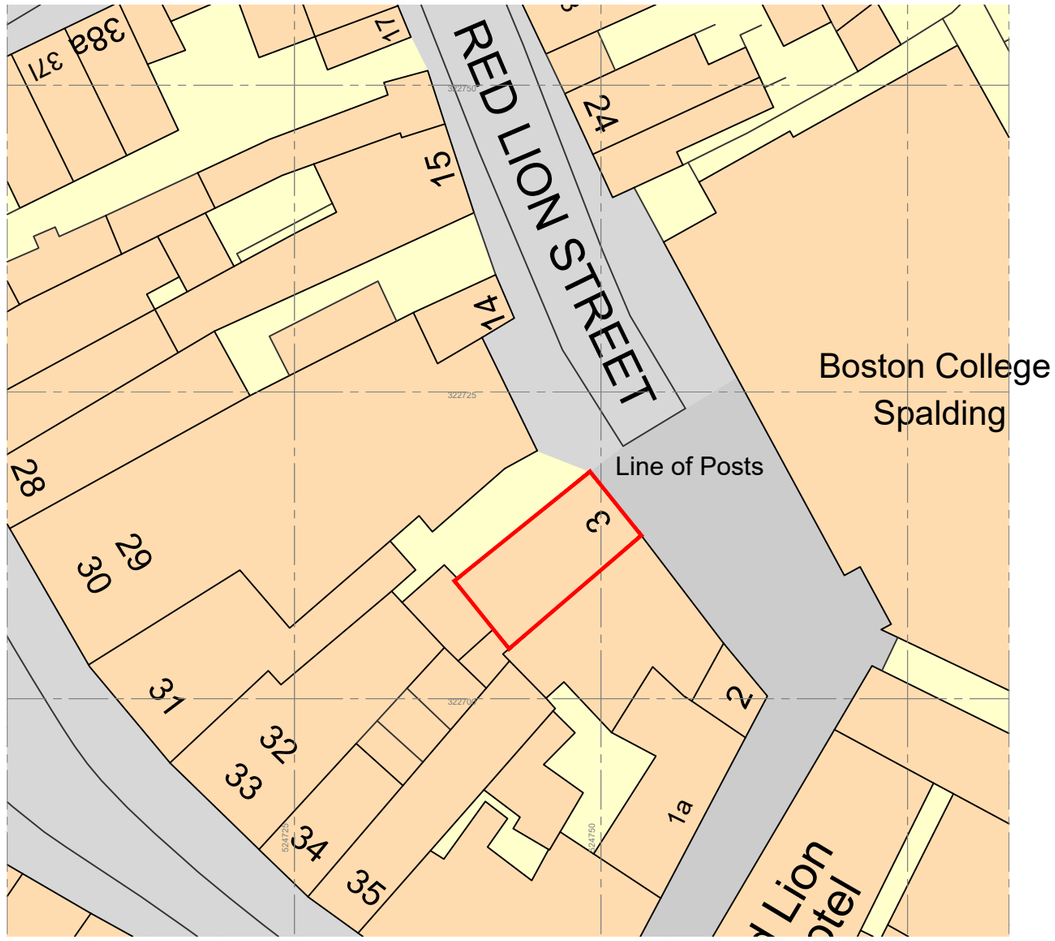

Ordnance Survey, (c) Crown Copyright 2026. All rights reserved. Licence number 100022432

Site Block Plan

Scale 1:500 @ A3

Site of proposed works outlined in red

SCALE 1 : 500 0m 5m 10m 20m 30m 40m 50m

SCALE 1 : 1 0m 10mm 20mm 40mm 60mm 80mm 100mm

Client: **RCCG New Testament Assembly**	Project: **Proposed Change of Use 3b Red Lion Street, Spalding, PE11 1SX**	Date: October 2026	Scale: As shown @ A3
		Drawn by: AP	Checked by: AJO
	Drawing Number: **A1850-01**	Rev: **P1**	

DO NOT SCALE THIS DRAWING. THE CONTRACTOR IS DEEMED TO HAVE CHECKED ALL DIMENSIONS ON SITE AND REPORT ANY DISCREPANCIES TO OGLESBY & LIMB LTD.
THE CONTENTS OF THIS DRAWING ARE COVERED BY COPYRIGHT AND REMAIN THE PROPERTY OF OGLESBY & LIMB LTD. WRITTEN APPROVAL MUST BE OBTAINED FROM OGLESBY & LIMB LTD PRIOR TO DUPLICATION OR REPRODUCTION OF THIS DRAWING OR ITS CONTENTS.
ANY DIMENSIONS NOT SHOWN ARE TO BE CHECKED AND AGREED WITH OGLESBY & LIMB LTD.

Drawing Title: **Site Location Plan & Block Plan as existing**

PLANNING APPLICATION ISSUE

Oglesby & Limb Ltd
Chartered Architect and Technologist
Suite 1 Market Chambers
12 Market Place, Spalding, Lincs
PE11 1SL
Tel: 01775 761196
e-mail: design@o-l-ltd.co.uk