Doc Ref:	A1DwgSheet	Doc Name:	A1 Size Drawing Sheet	Reviewed:	xx.xx.xx
Version:	1	Doc Author:	Carl Silvester	Next Review:	xx.xx.xx


DO NOT SCALE THIS DRAWING. THE CONTRACTOR IS DEEMED TO HAVE CHECKED ALL DIMENSIONS ON SITE AND REPORT ANY DISCREPANCIES TO OGLESBY & LIMB LTD.
THE CONTENTS OF THIS DRAWING ARE COVERED BY COPYRIGHT AND REMAIN THE PROPERTY OF OGLESBY & LIMB LTD. WRITTEN APPROVAL MUST BE OBTAINED FROM OGLESBY & LIMB LTD PRIOR TO DUPLICATION OR REPRODUCTION OF THIS DRAWING OR ITS CONTENTS.
ANY DIMENSIONS NOT SHOWN ARE TO BE CHECKED AND AGREED WITH OGLESBY & LIMB LTD.




North East Elevation
Scale 1:50




North West Elevation
Scale 1:50

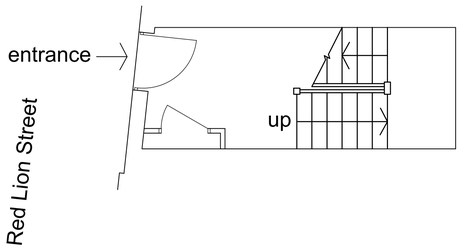

Ground Floor Plan (entrance only)
Scale 1:50

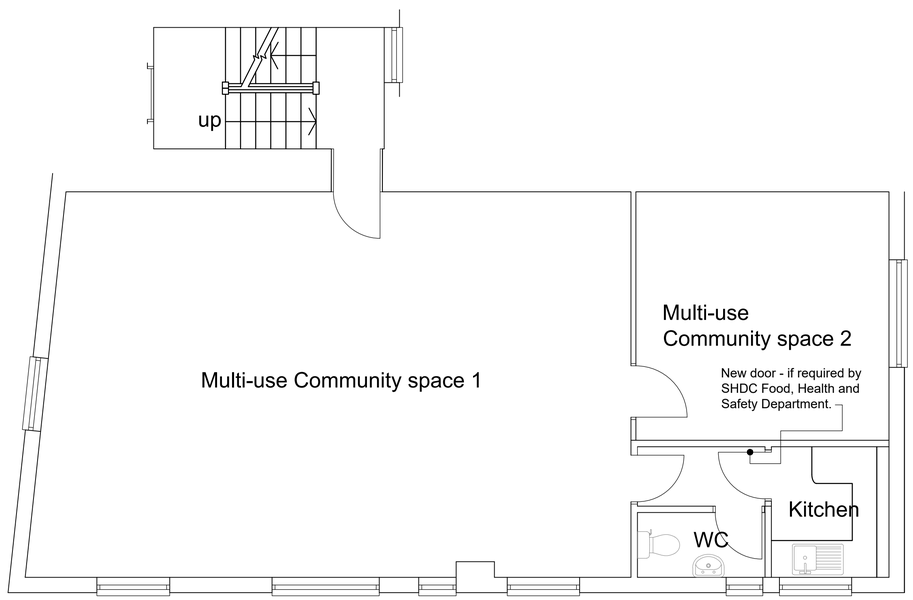

First Floor Plan
Scale 1:50

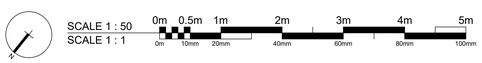

Ref.	Date	Description	Initial
P1	02.11.26	Status updated for FPA issue.	AJO

Oglesby & Limb Ltd
Chartered Architect and Technologist
Suite 1 Market Chambers
12 Market Place, Spalding, Lincs
PE11 1SL
Tel: 01775 761196
e-mail: design@o-l-ltd.co.uk

Client:
RCCG New Testament Assembly

Project:
Change of use at
3b Red Lion Street, Spalding PE11 1SX

Drawing Title:
Plans and elevations as proposed

PLANNING APPLICATION ISSUE

Date:	Scale:
Oct '26	as shown @ A1
Drawn by: AP	Checked by: AJO

Drawing Number:	Rev:
A1850 - 03	P1