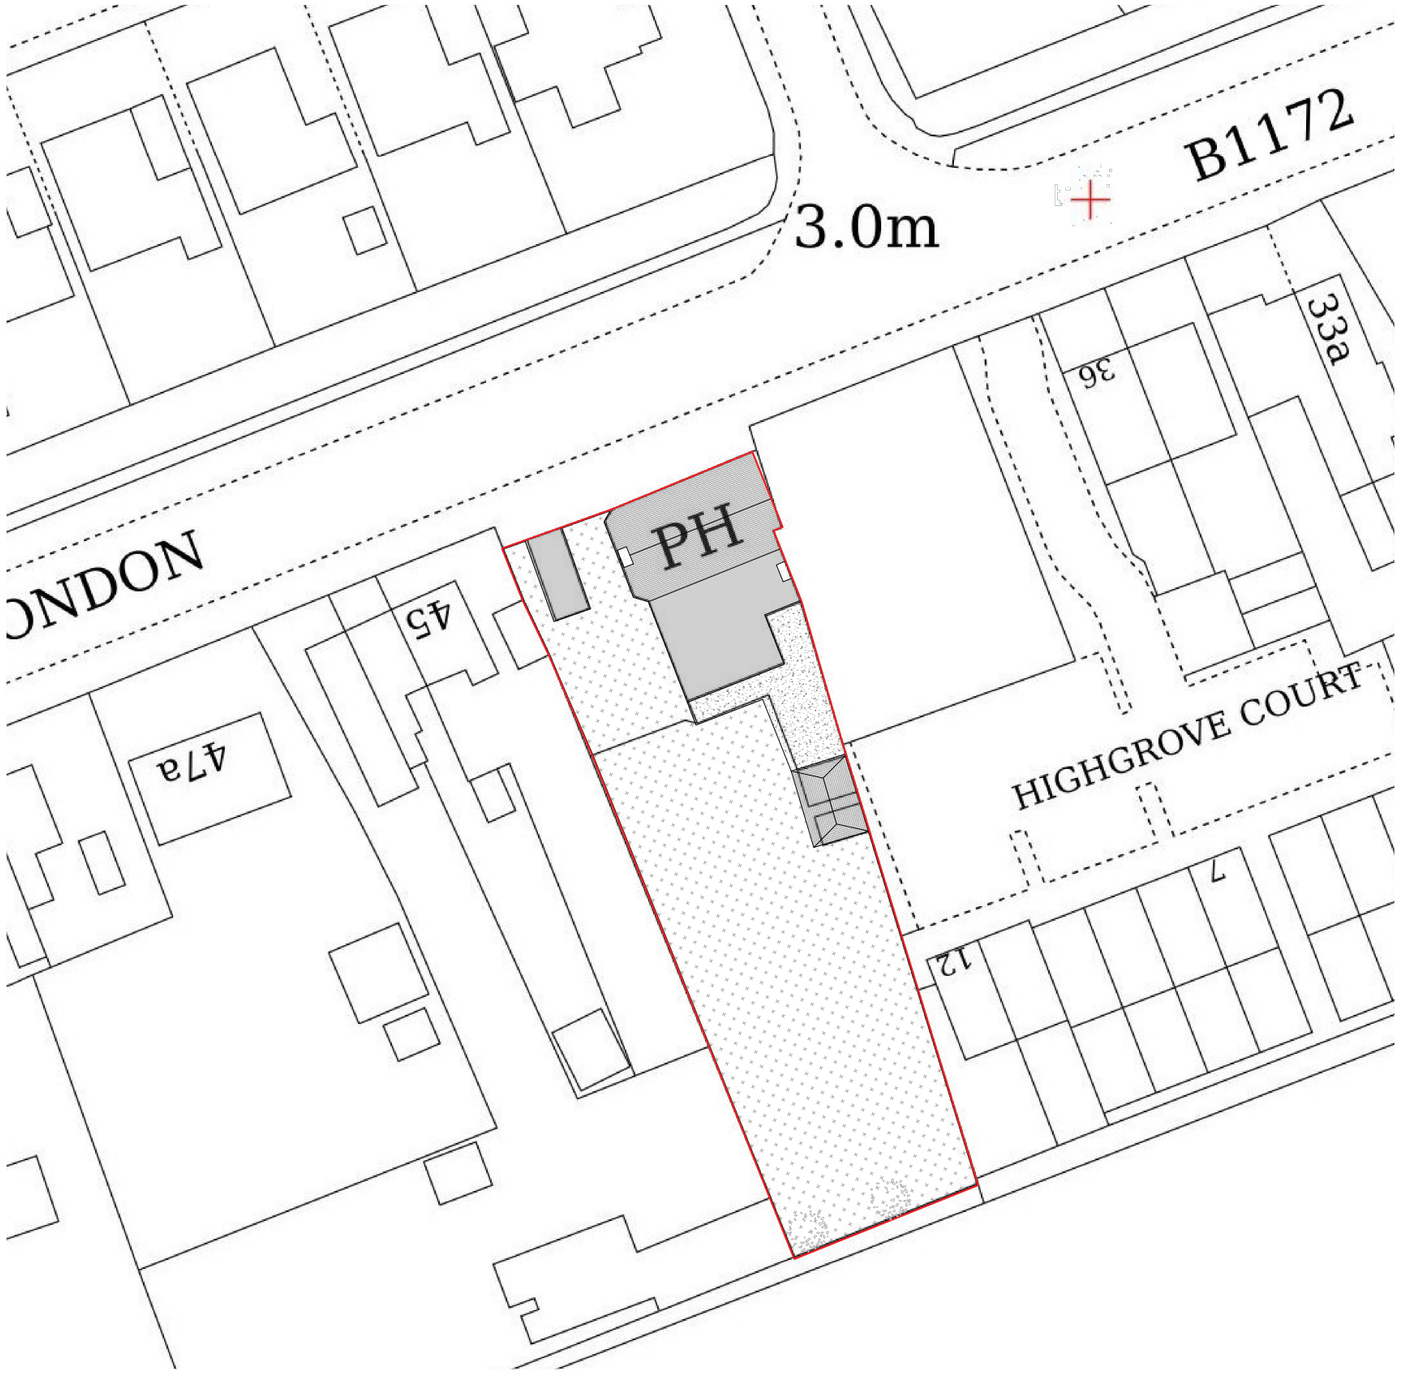


Any dimensions shown should be checked on site.
Designs are not coordinated with engineer projects.
Not for construction purposes.

Scale Bar
5 10 15 20
M.

These drawings are intended exclusively for the Planning Stage, as part of Homz quoted services. They are not to be repurposed for any other application or use.

HOMZ
DESIGN | PLAN | BUILD
www.homz.uk / 0 330 818 3001

Drawing Title: PreExisting Block Plan
Drawing: H-1117 -02_The draymans arms _PreExistingBlockPlan_V2
Drawing Number: H-1117
Site Address: The draymans arms.44 little london Spalding Common, Pe112ue

Scale : 1/500 at A3
Revision : V2
Date : 26.10.2026

Block Plans are scaled from the Ordnance Survey Location Maps.
Please see the licence number for the Os Maps in the Location Plans