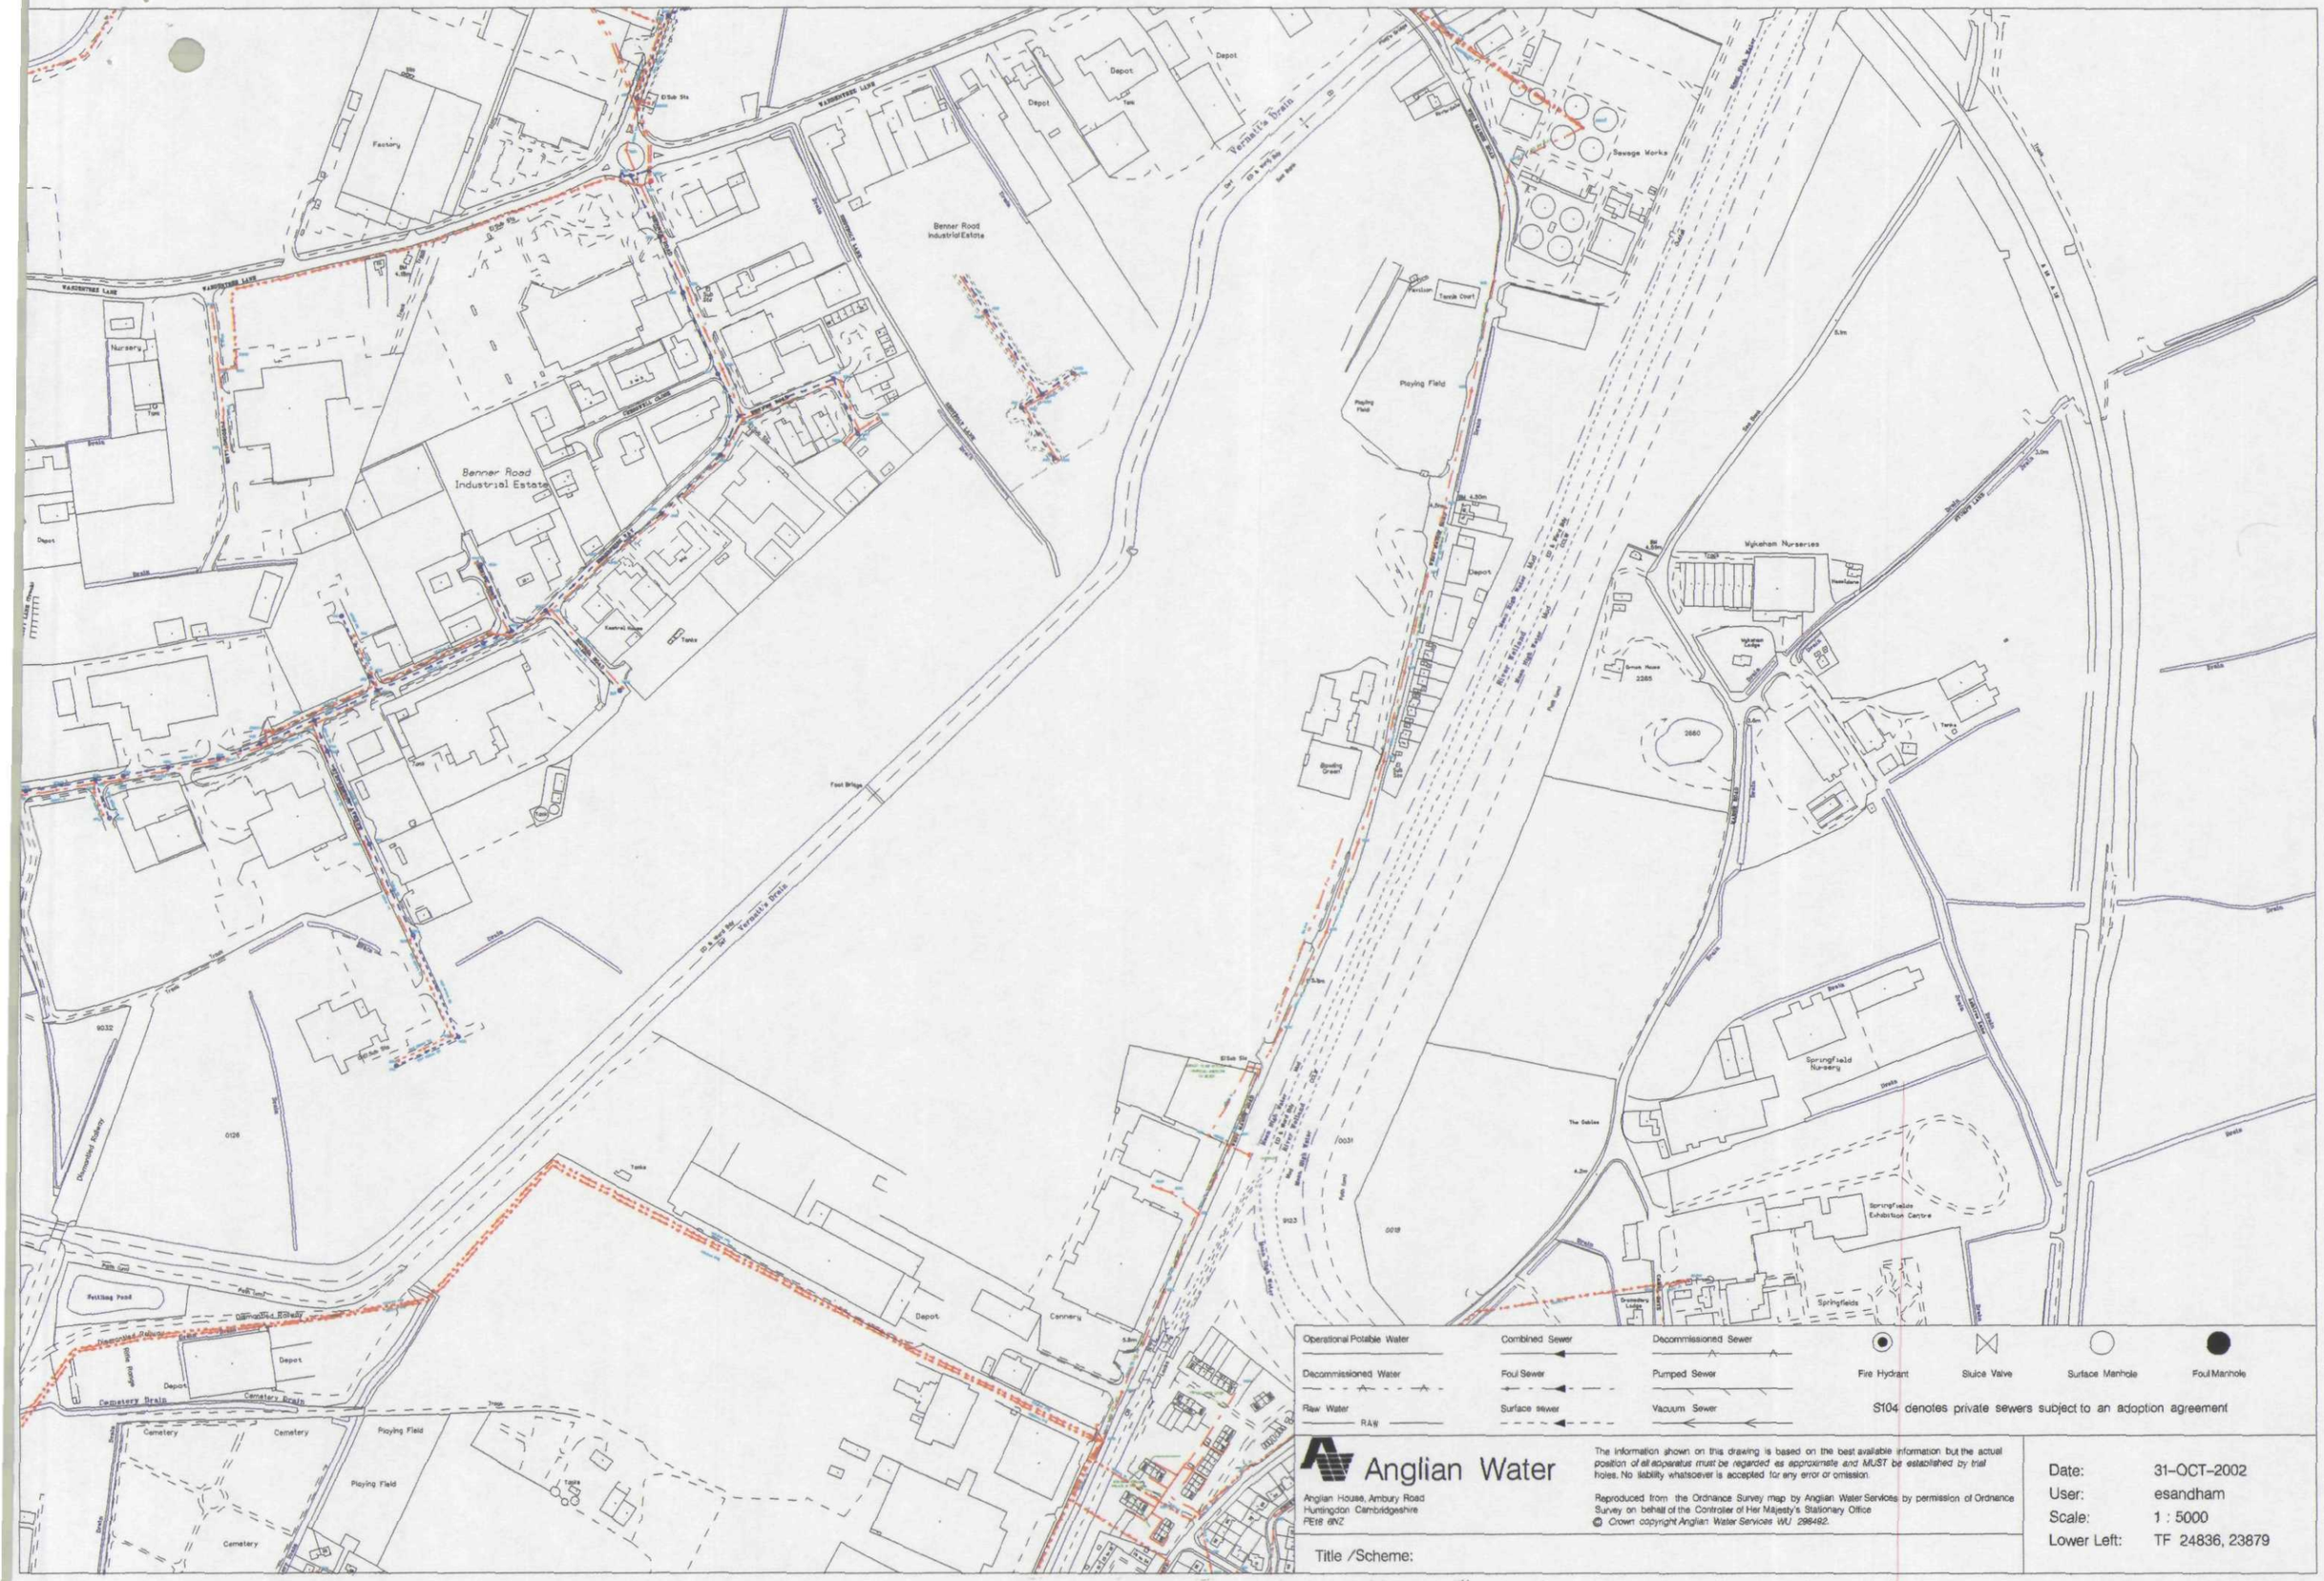


Anglian Water

Anglian House, Ambury Road
Huntingdon Cambridgeshire
PE18 6NZ

The information shown on this drawing is based on the best available information but the actual position of all apparatus must be regarded as approximate and MUST be established by trial holes. No liability whatsoever is accepted for any error or omission.

Reproduced from the Ordnance Survey map by Anglian Water Services by permission of Ordnance Survey on behalf of the Controller of Her Majesty's Stationary Office
© Crown copyright Anglian Water Services WU 298492.

Title /Scheme:

Date:	31-OCT-2002
User:	esandham
Scale:	1 : 5000
Lower Left:	TF 24836, 23879