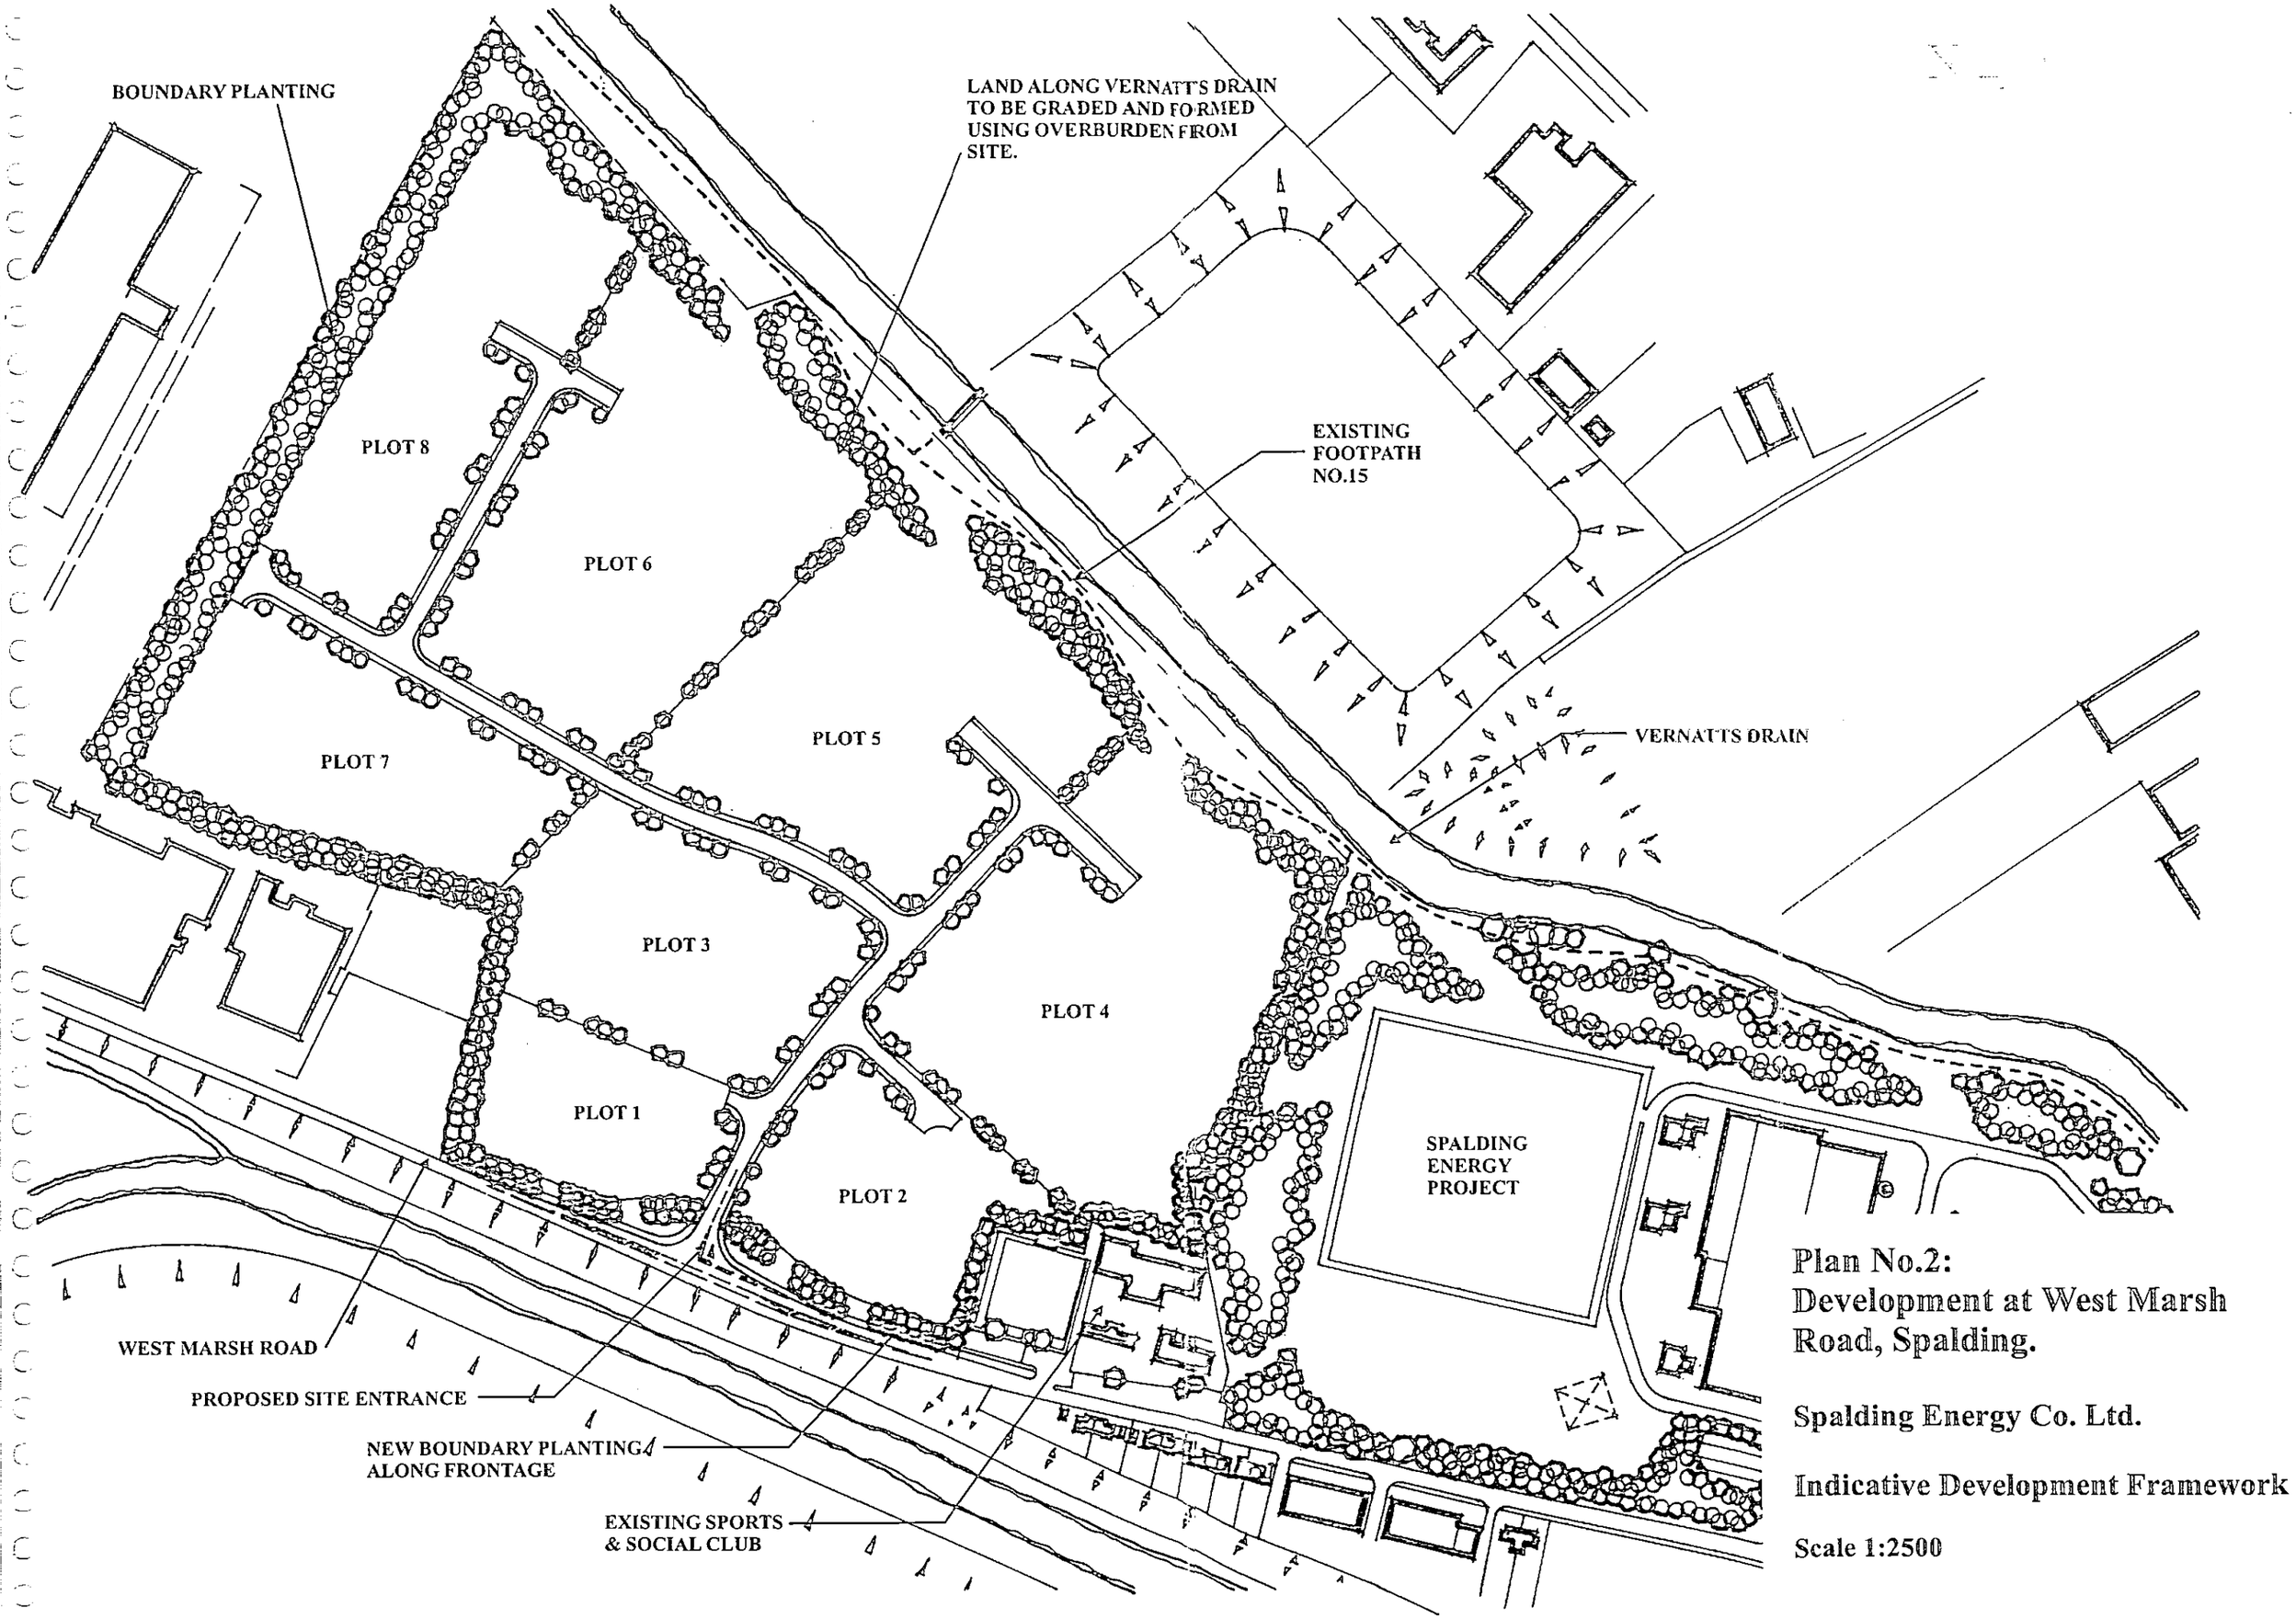



**Plan No.2:**
**Development at West Marsh Road, Spalding.**

**Spalding Energy Co. Ltd.**

**Indicative Development Framework**

**Scale 1:2500**