

Drawing No.
3878/01/21A

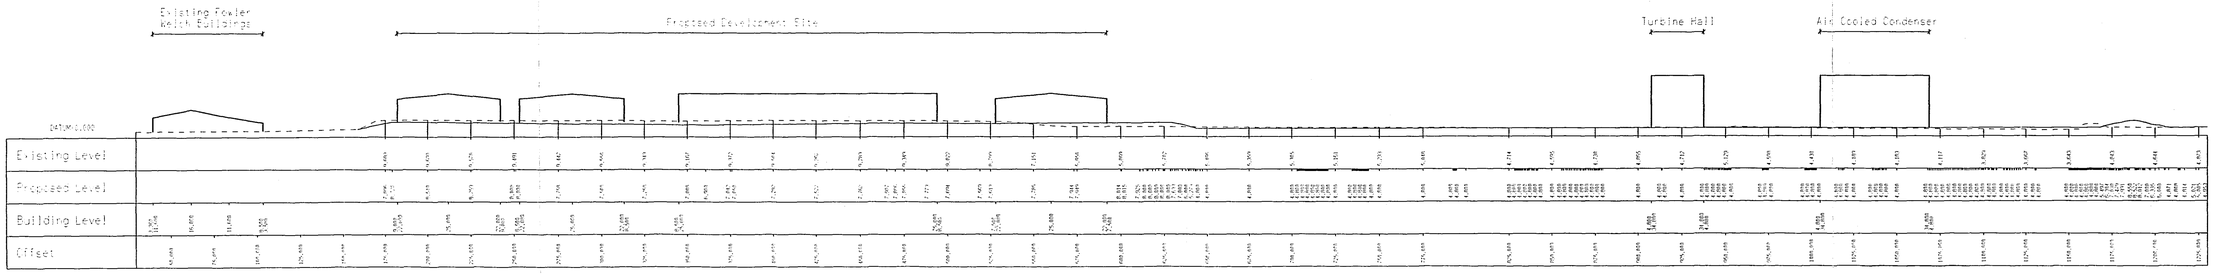

LONGSECTION
Scale 1:1250

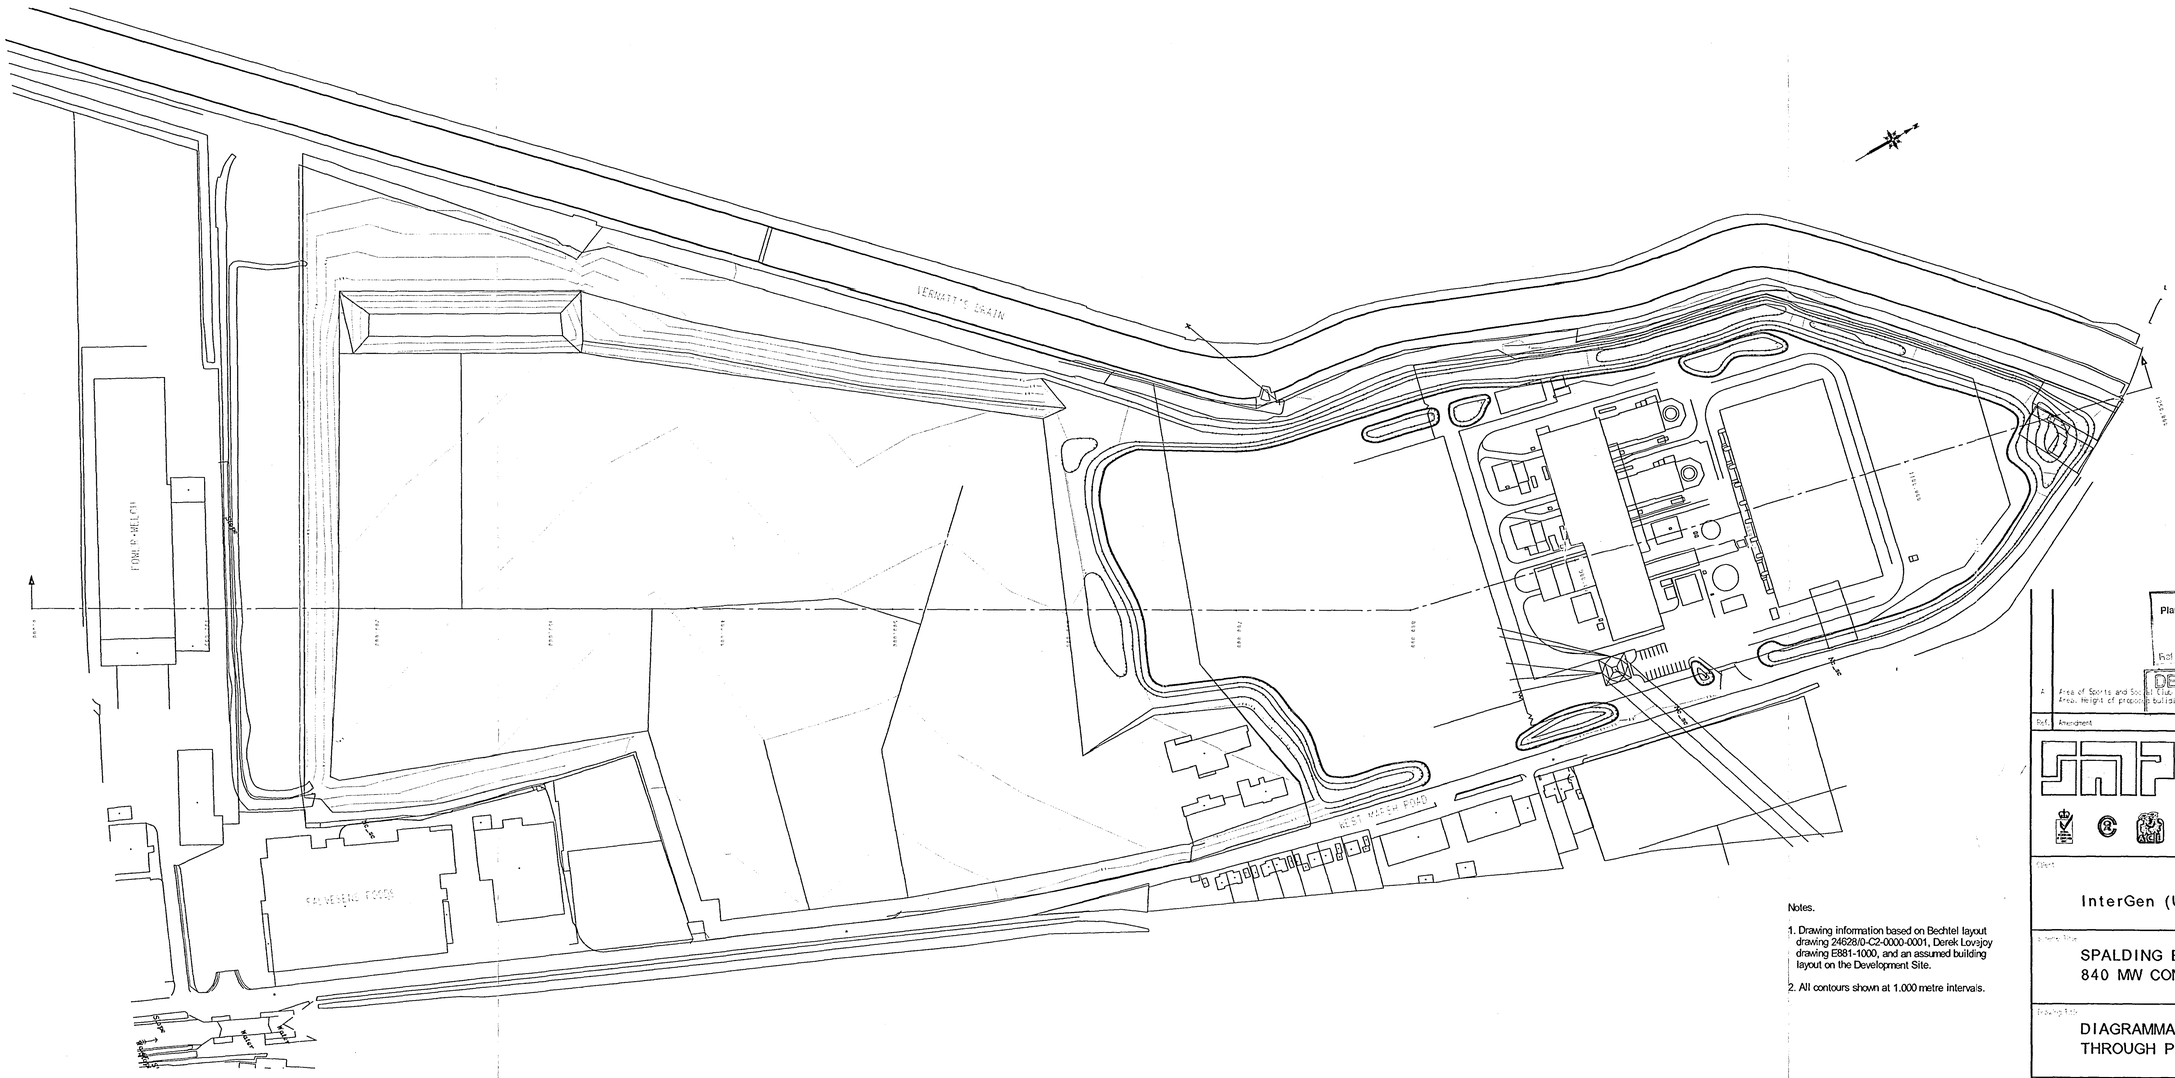

PLAN
Scale 1:1250

Notes.

1. Drawing information based on Bechtel layout drawing 24628/0-C2-0000-0001, Derek Lovsjoy drawing E881-1000, and an assumed building layout on the Development Site.

2. All contours shown at 1.000 metre intervals.

SHDC
Planning & Development
-2 OCT 2002
Ref. 1075/02
DETERMINED

Ref.	Amendment	Chkd	Date
A	Area of Sports and Social Club and cycleway added to Development Area. Height of proposed buildings added to key projects.	TAC	Sep.02

Stirling Maynard & Partners
Consulting Engineers,
Stirling House, Pigotwell,
Bretton, Peterborough, PE3 8DJ
Telephone: (01733) 265115
Fax: (01733) 261147
Email: stirlingmaynard@btinternet.com

Client
InterGen (UK) LTD

Drawing Title
SPALDING ENERGY PROJECT
840 MW COMBINED CYCLE PLANT

Drawing Title
DIAGRAMMATIC SECTION
THROUGH PROPOSED SITE

Project Manager: D.P.HALL			Drawing Status: PRELIMINARY
Drawn: PS	Traced: MOSS		Drawing No.
Checked: PFC	Scale: As Shown		3878/01/21A
Date: Mar.2002			