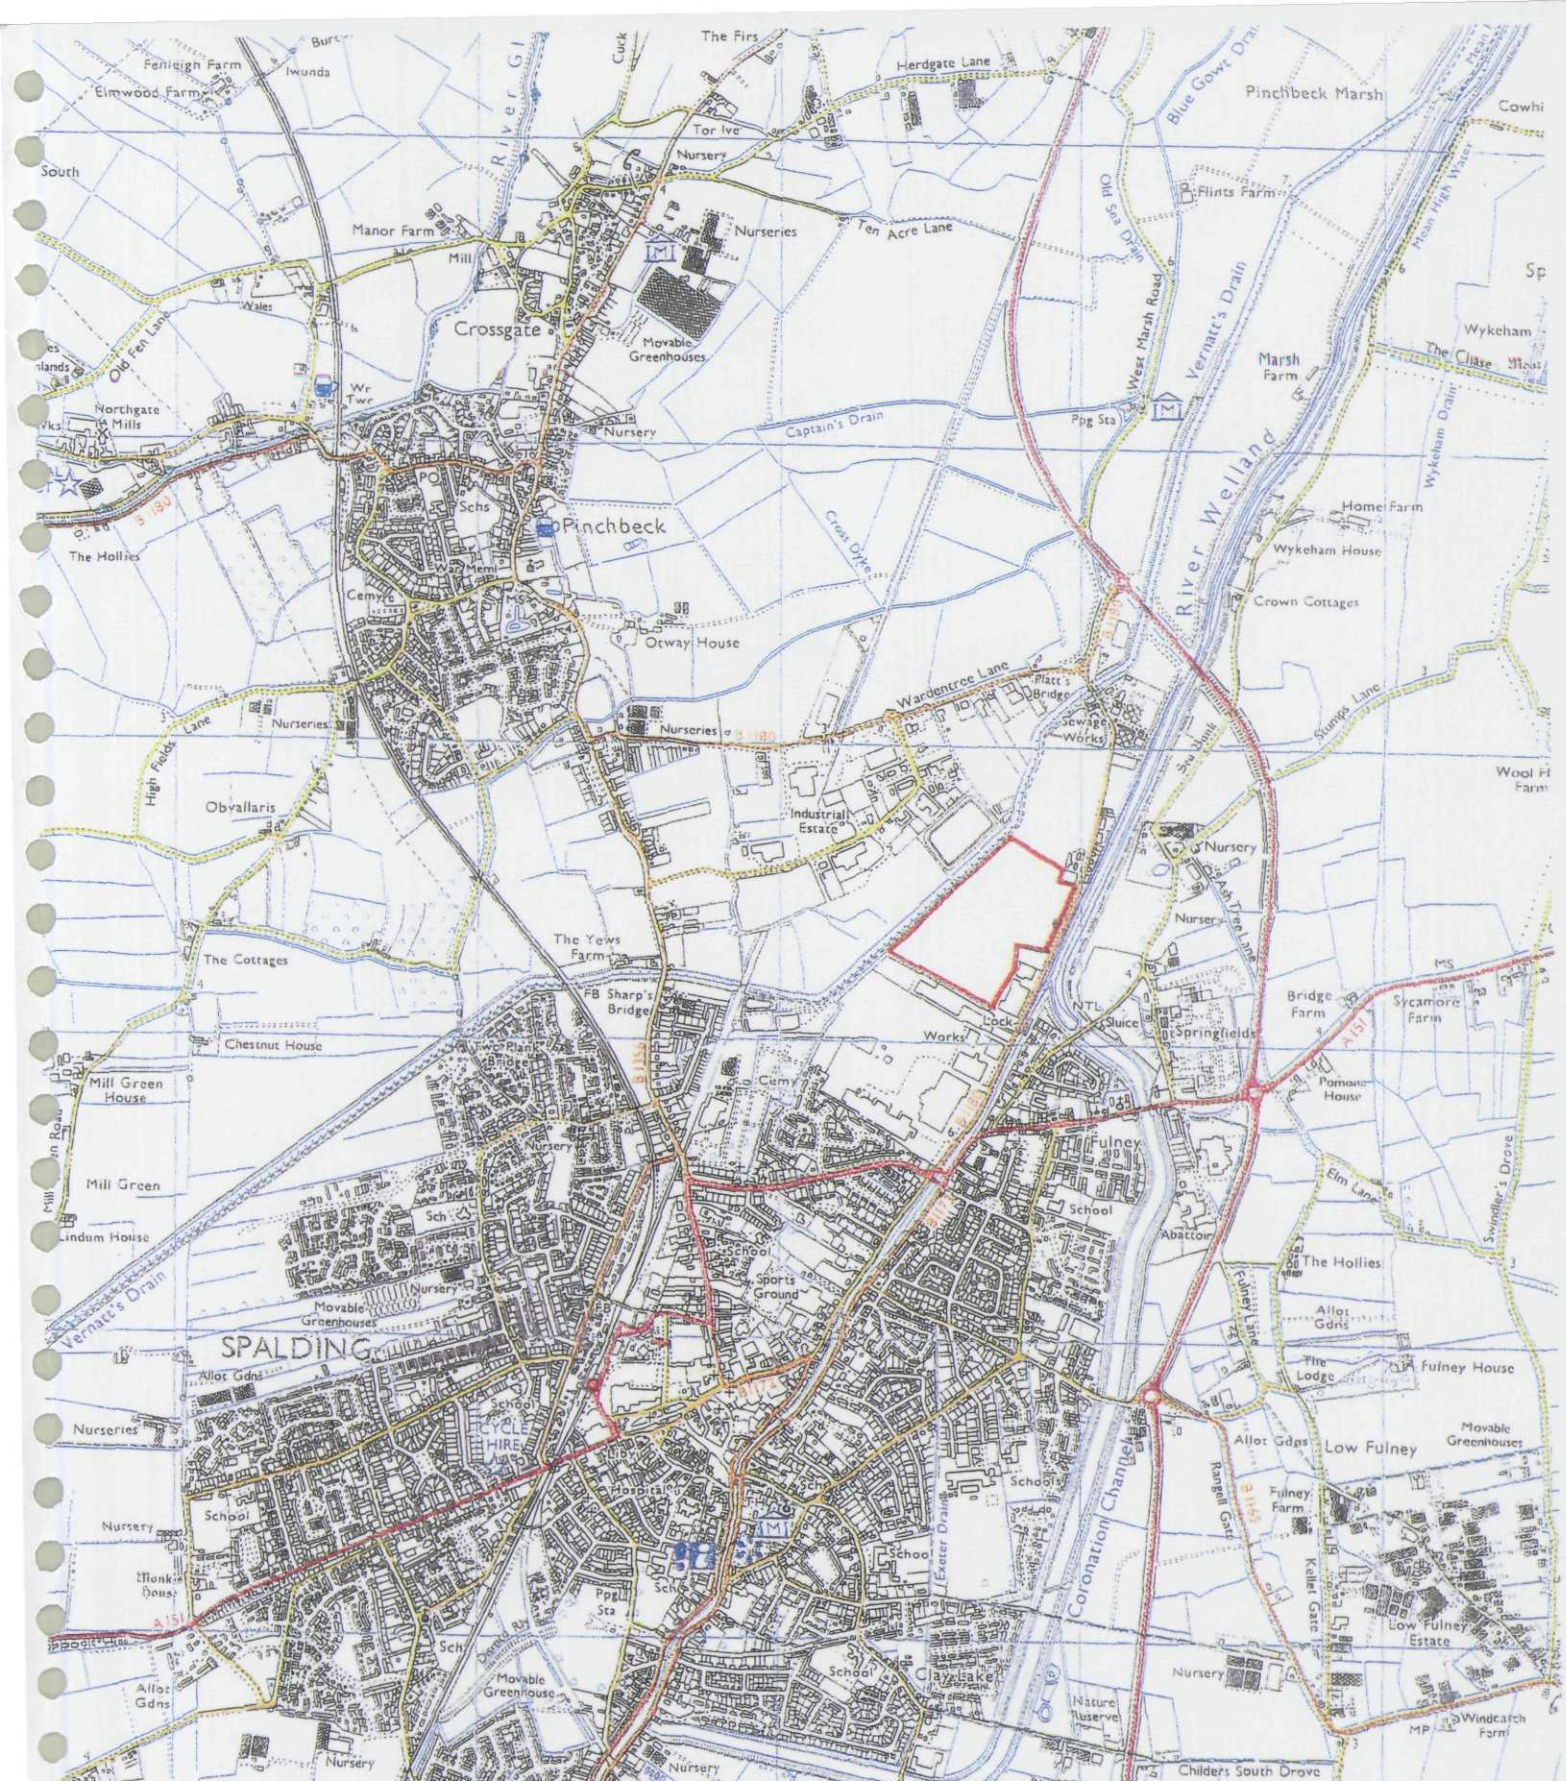


Dalton Warner Davis

Chartered Surveyors
Commercial Property & Town Planning Consultants
21 Garlick Hill, London. EC4V 2AU
Telephone : 020 7489 0213
Facsimile : 020 7248 4743

TITLE	MAP 2 SPALDING ENERGY COMPANY LTD FORMER BRITISH SUGAR FACTORY LAND
ADDRESS	SPALDING, LINCOLNSHIRE
SCALE 1: 25000	Based upon the Ordnance Survey Map with the sanction of the controller of her Majesty's Stationery Office Crown Copyright Reserved
DATE Apr 2001	