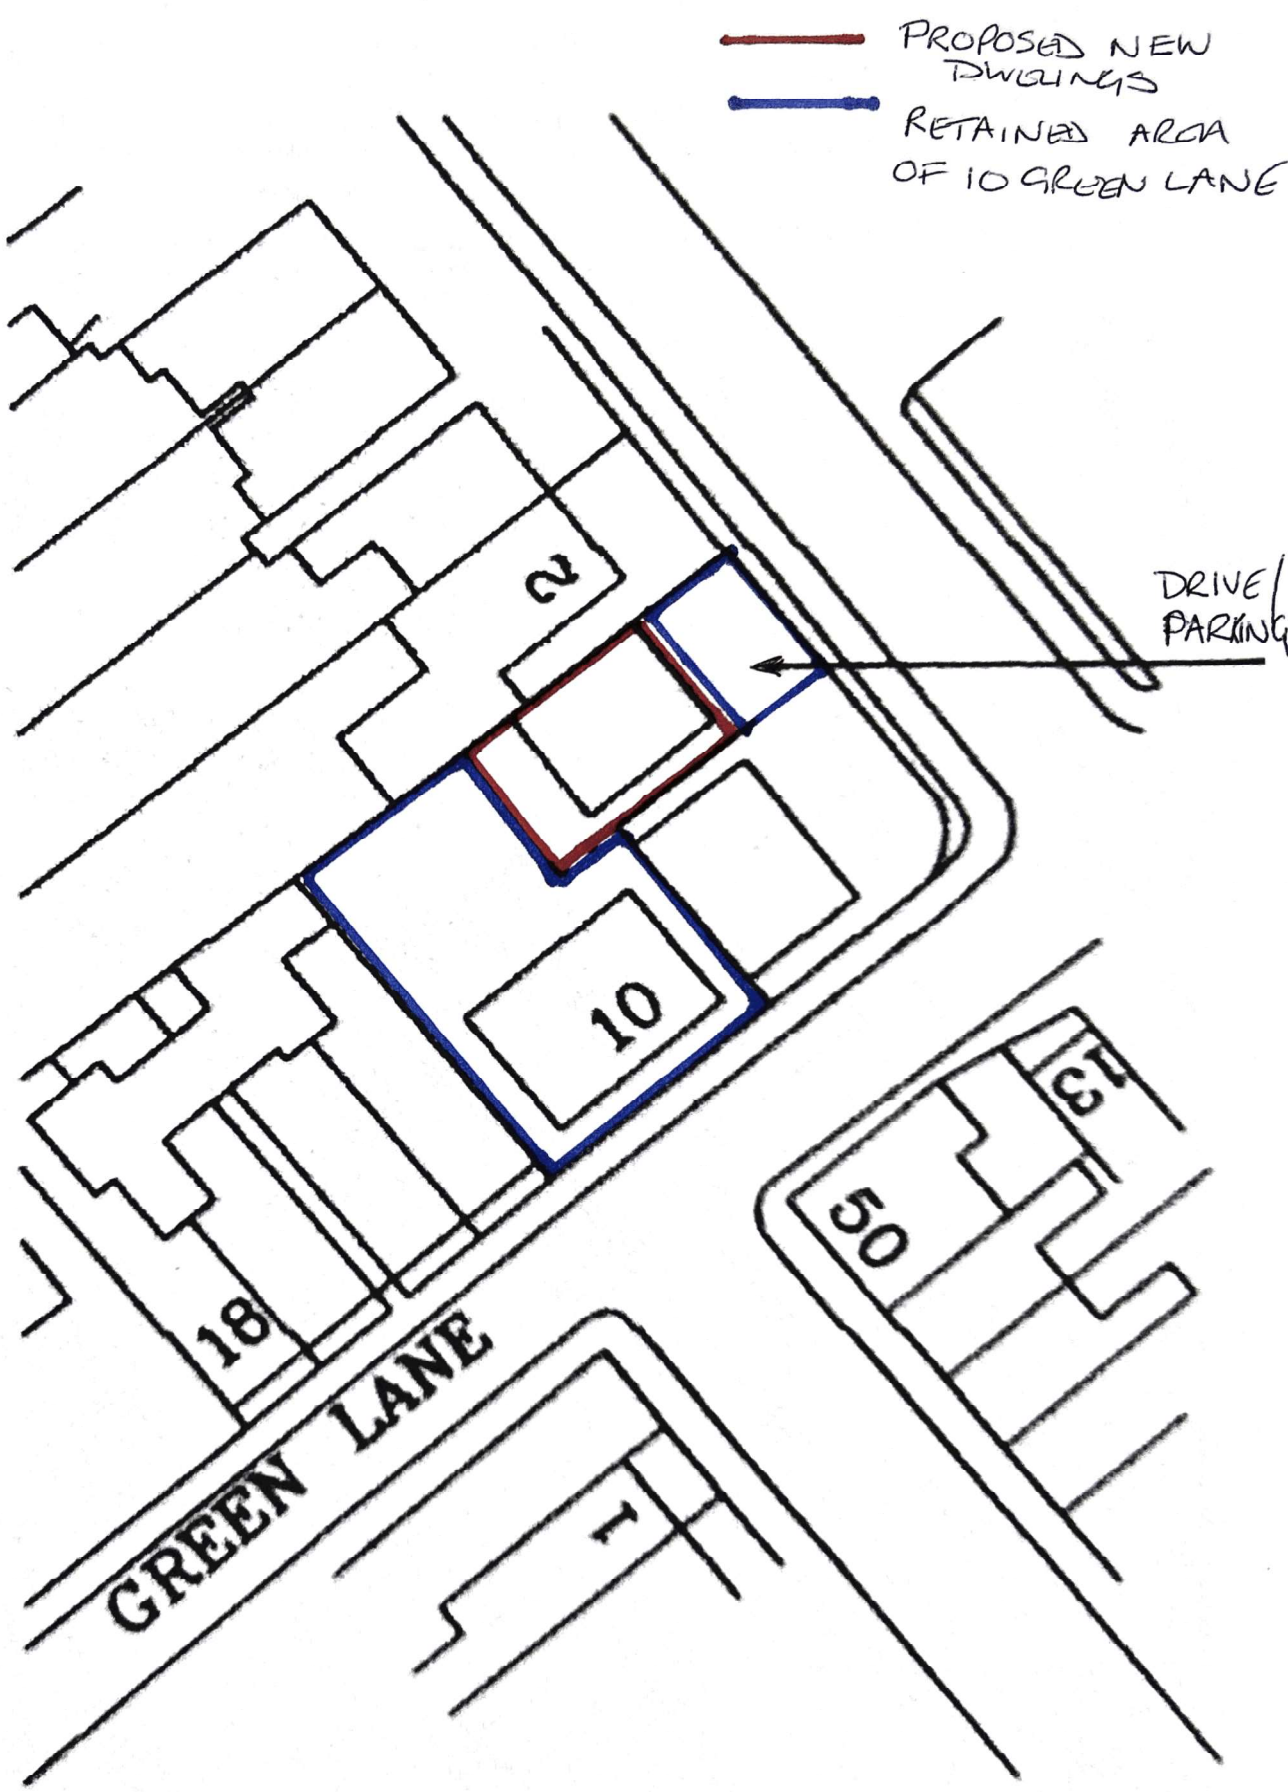


Site Block Plan

Scale 1:500