
HM Land Registry
Official copy of title plan

Title number **LL72092**
Ordnance Survey map reference **TF2422SW**
Scale **1:1250 enlarged from 1:2500**
Administrative area **Lincolnshire : South Holland**

©Crown Copyright. Produced by HM Land Registry. Reproduction in whole or in part is prohibited without the prior written permission of Ordnance Survey. Licence Number 100026316

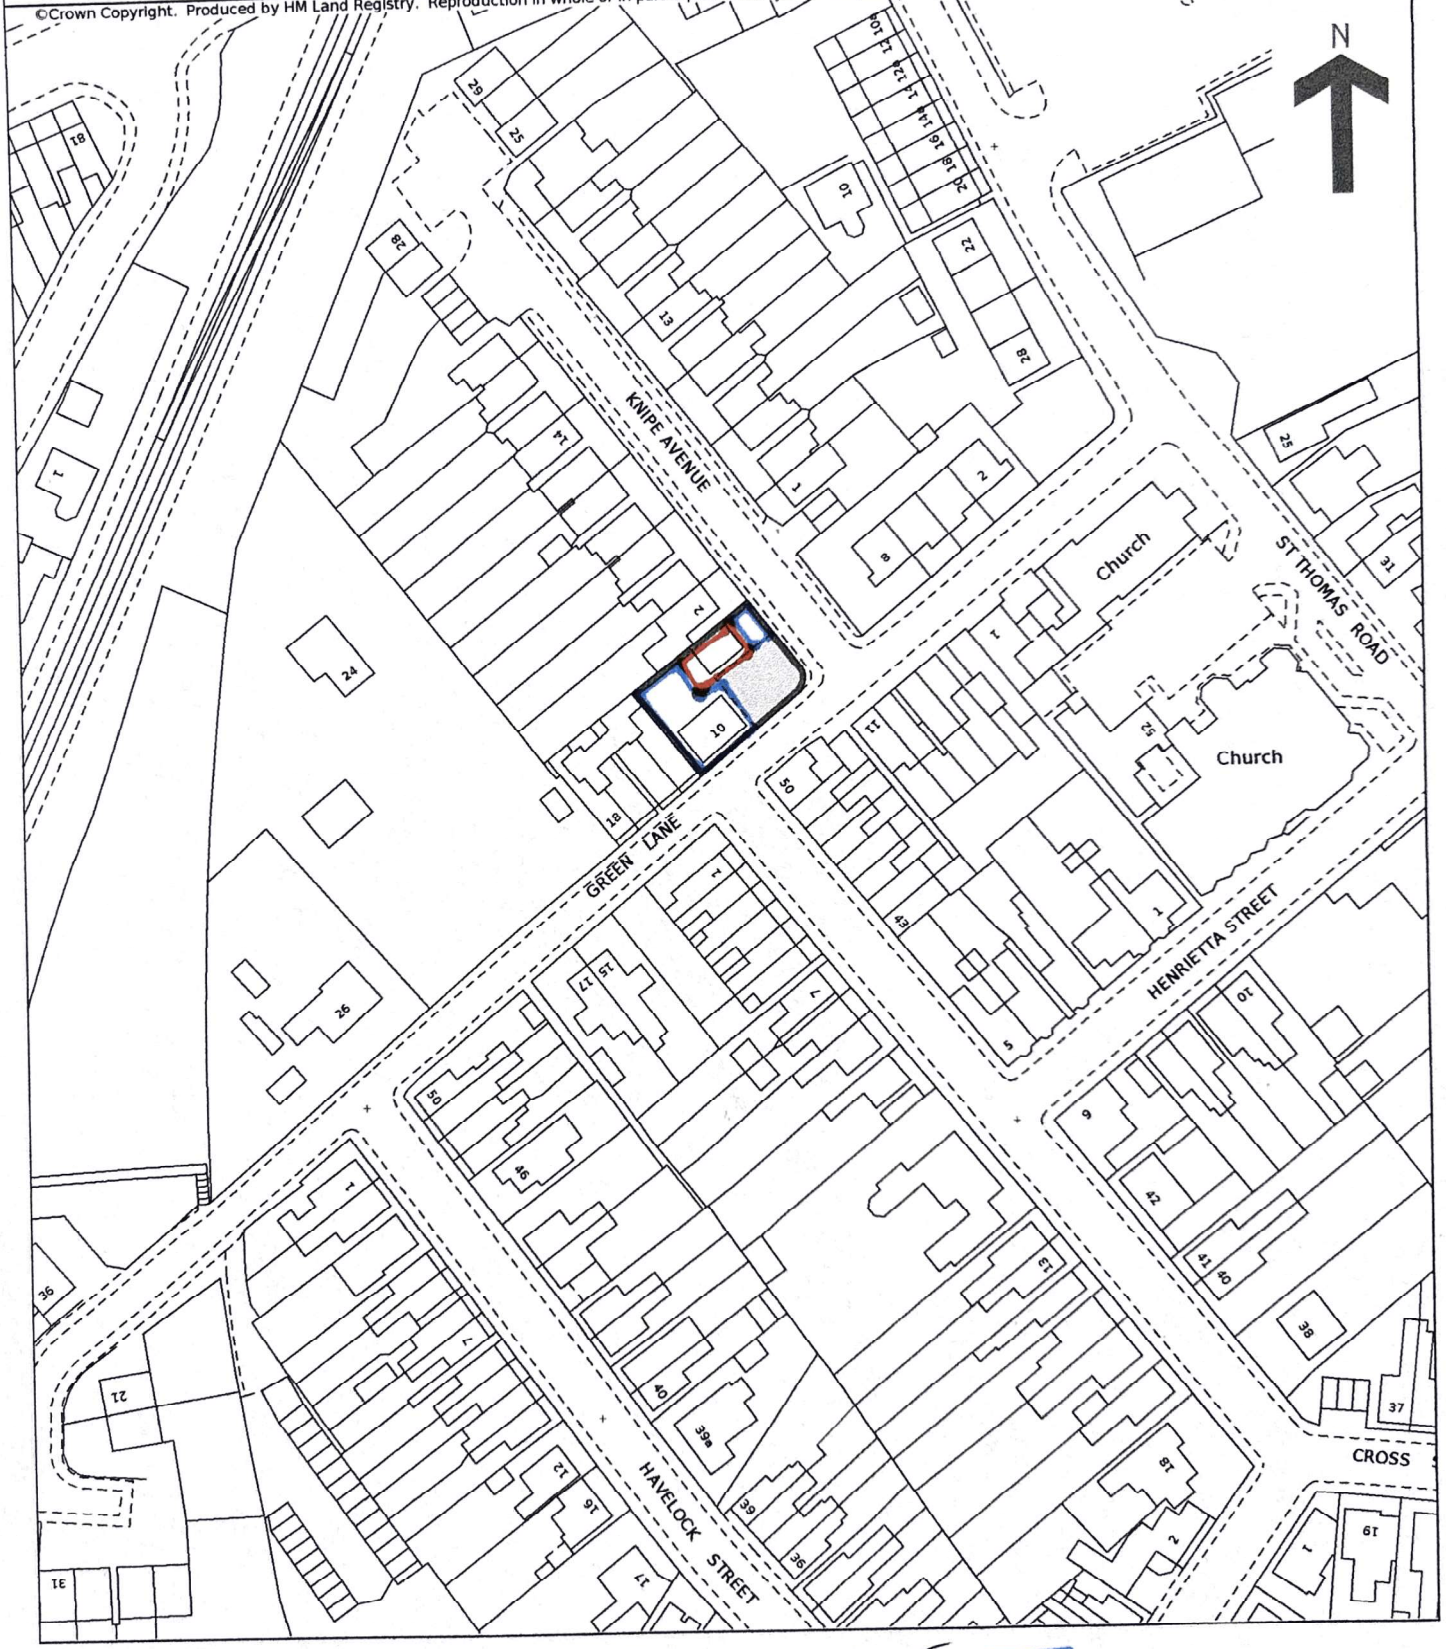

RETAINED 10 GREEN LANE

PROPOSED DWELLINGS

This official copy is incomplete without the preceding notes page.