
Do not scale directly from this drawing. All discrepancies are to be brought to the attention of the Practice.
The copyright to this drawing is owned by Trevor A Clay FRIBA Ltd.







EXISTING ELEVATIONS

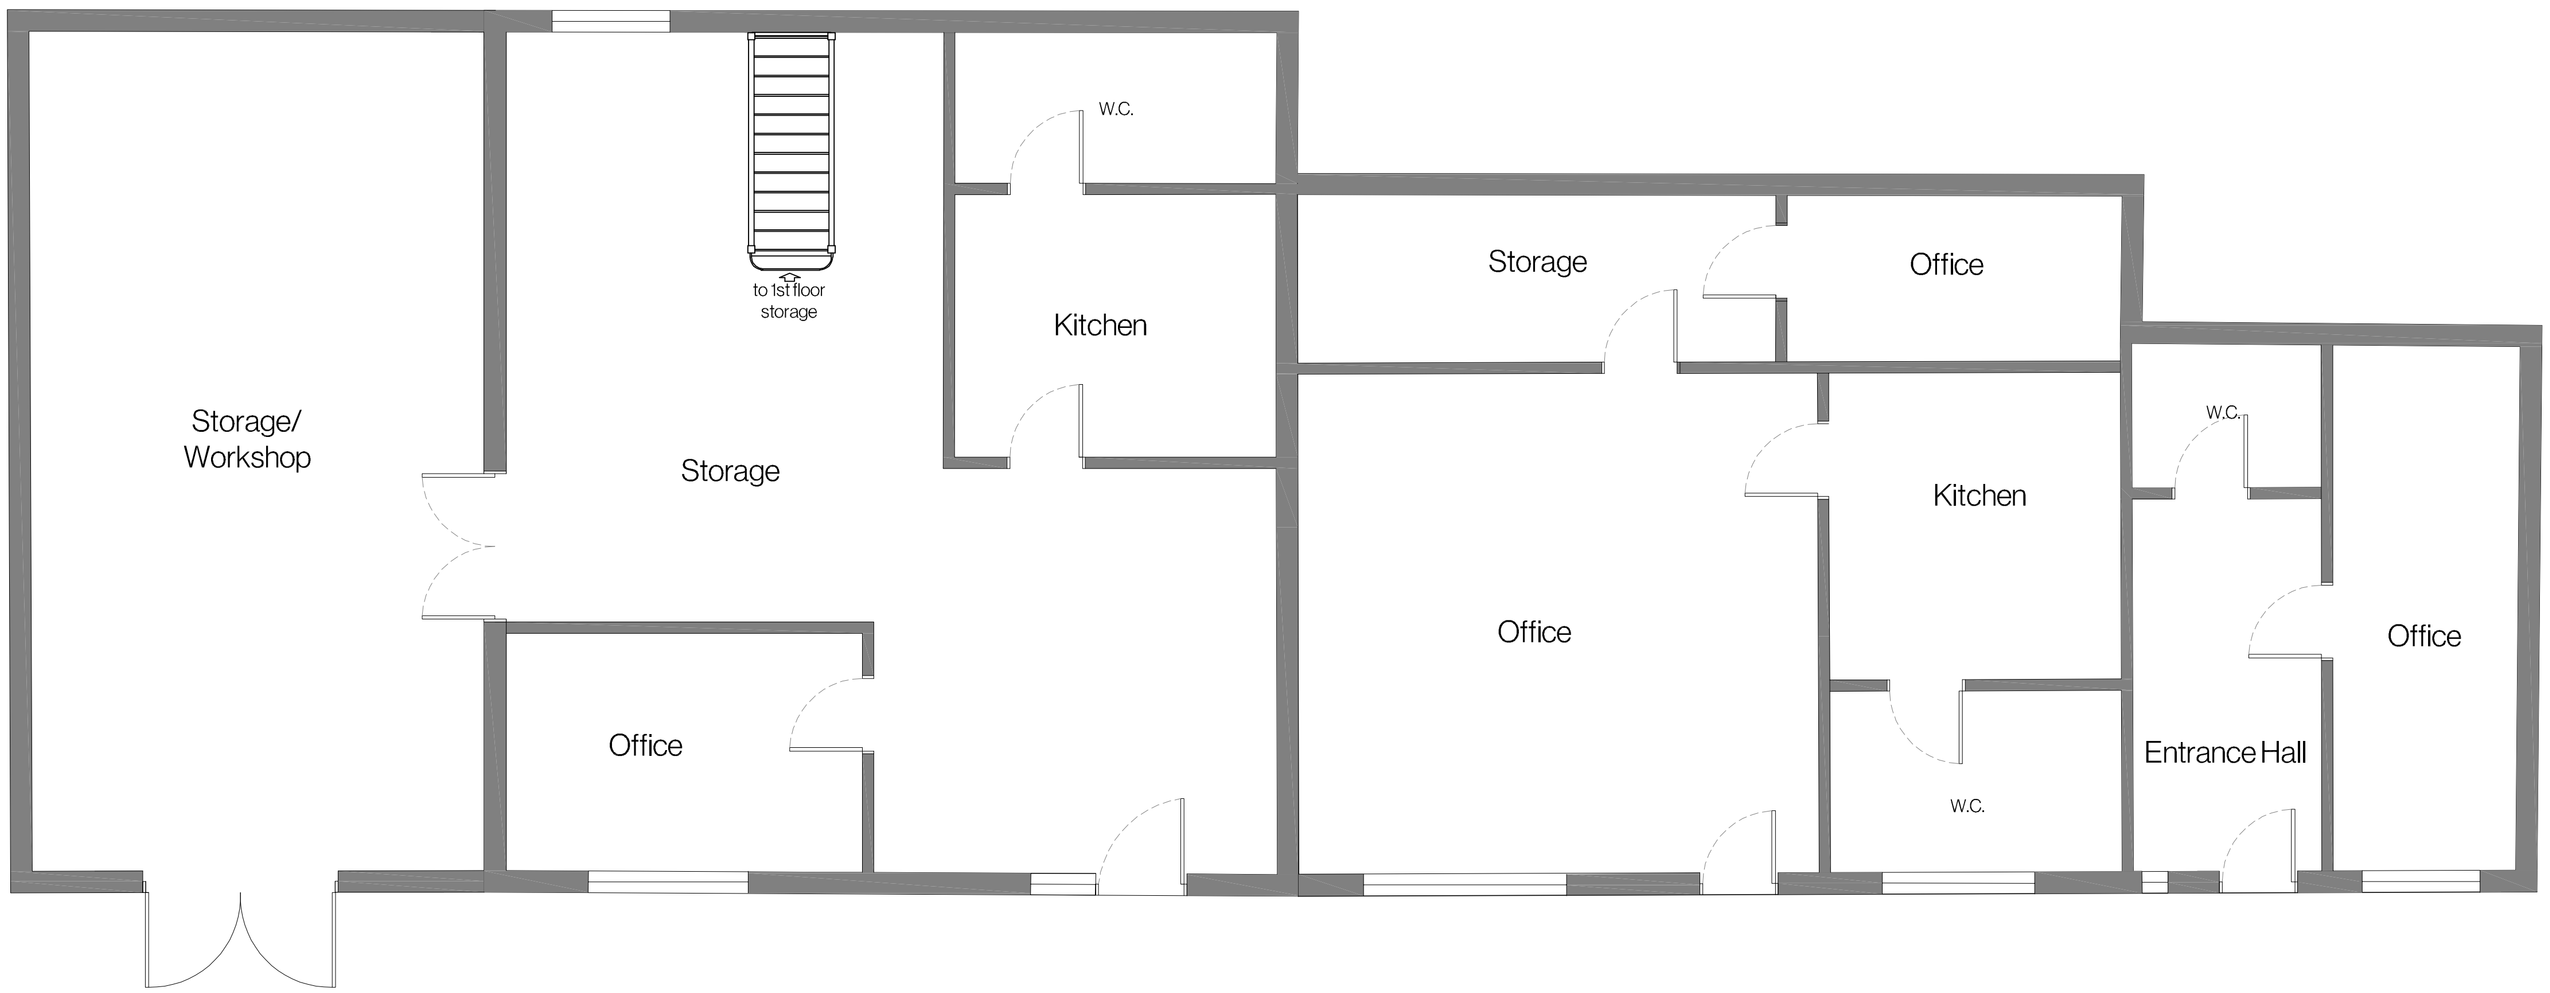

EXISTING FLOOR PLAN

Revision	Date	Drawn	Description
Client	Tulip Fields Homes Ltd		
Project	Residential development @ Albert St, Spalding.		
Drawing	Planning (Existing Plans)		
Scale	1:50, @ A1	Drawn AWM	Checked TAC Date 08/01/2026

TAC ARCHITECTS

Drawing No. 25/674/PA/011

Trevor A Clay RIBA Ltd, 14 Old Fendike Road, Weston Hills, Spalding, Lincs. PE126DD
alasdair@tacarchitects.co.uk www.tacarchitects.co.uk