

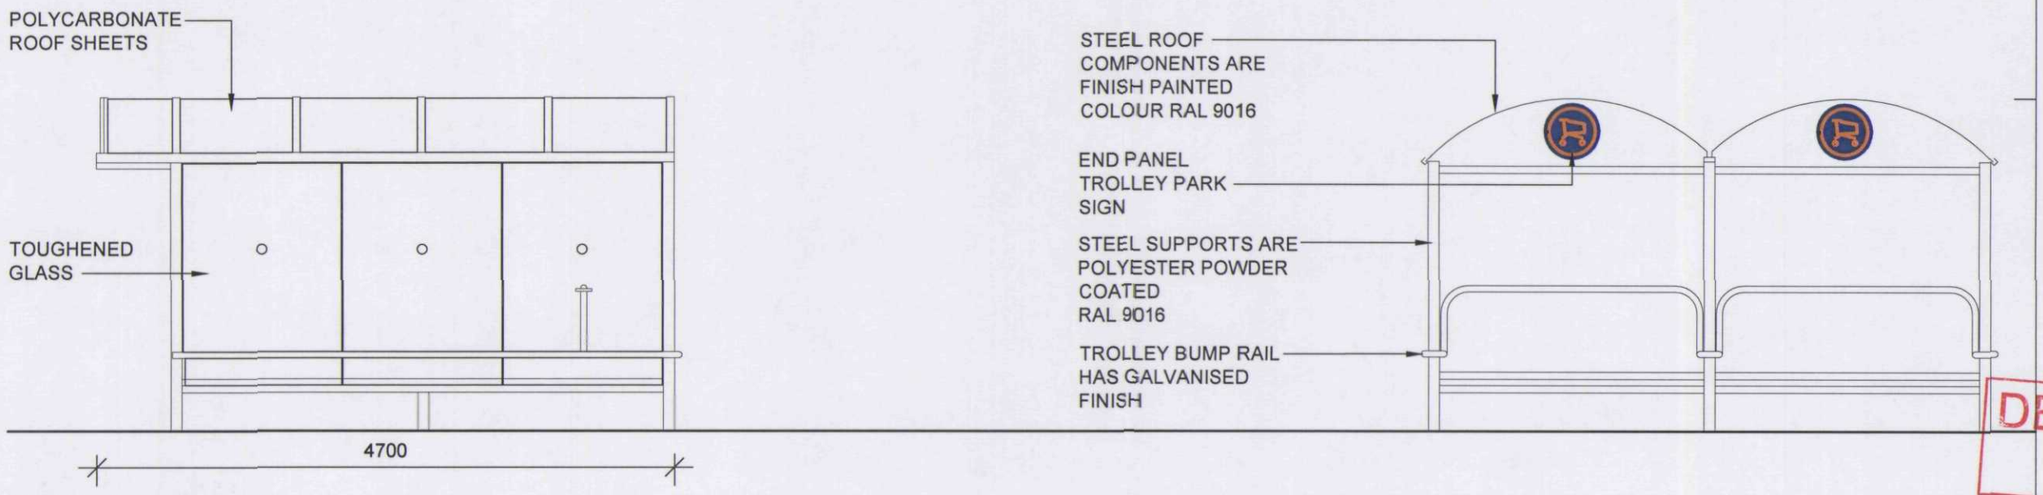


ELEVATION OF TROLLEY BAY
SCALE 1:50

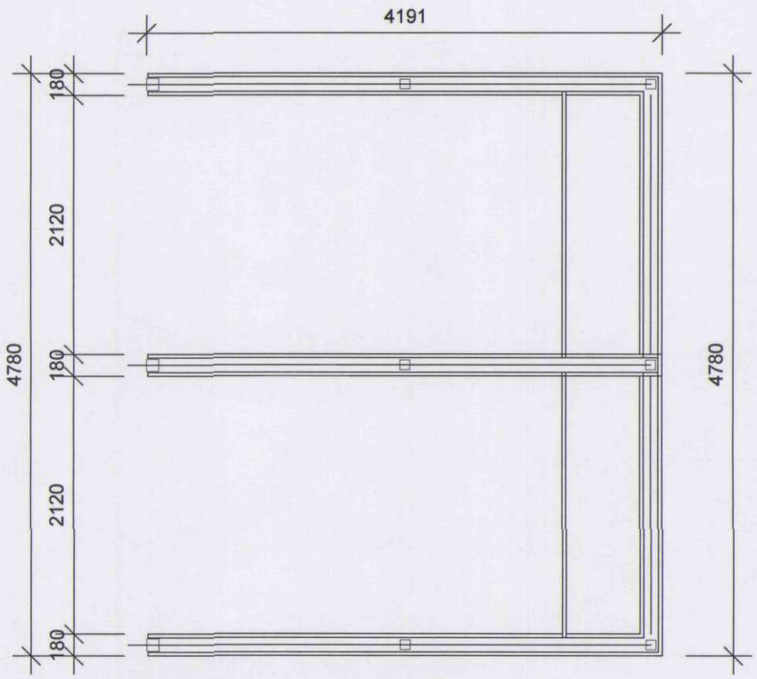

PLAN OF DOUBLE SIDE-BY-SIDE
EXTERNAL TROLLEY BAY SHELTER
SCALE 1:50

NOTE:-
COVERED TROLLEY PARKS
SUPPLIED AND INSTALLED TO BUS
SHELTERS LTD SPECIALISTS
DETAILS. TEL:- 01446 795444

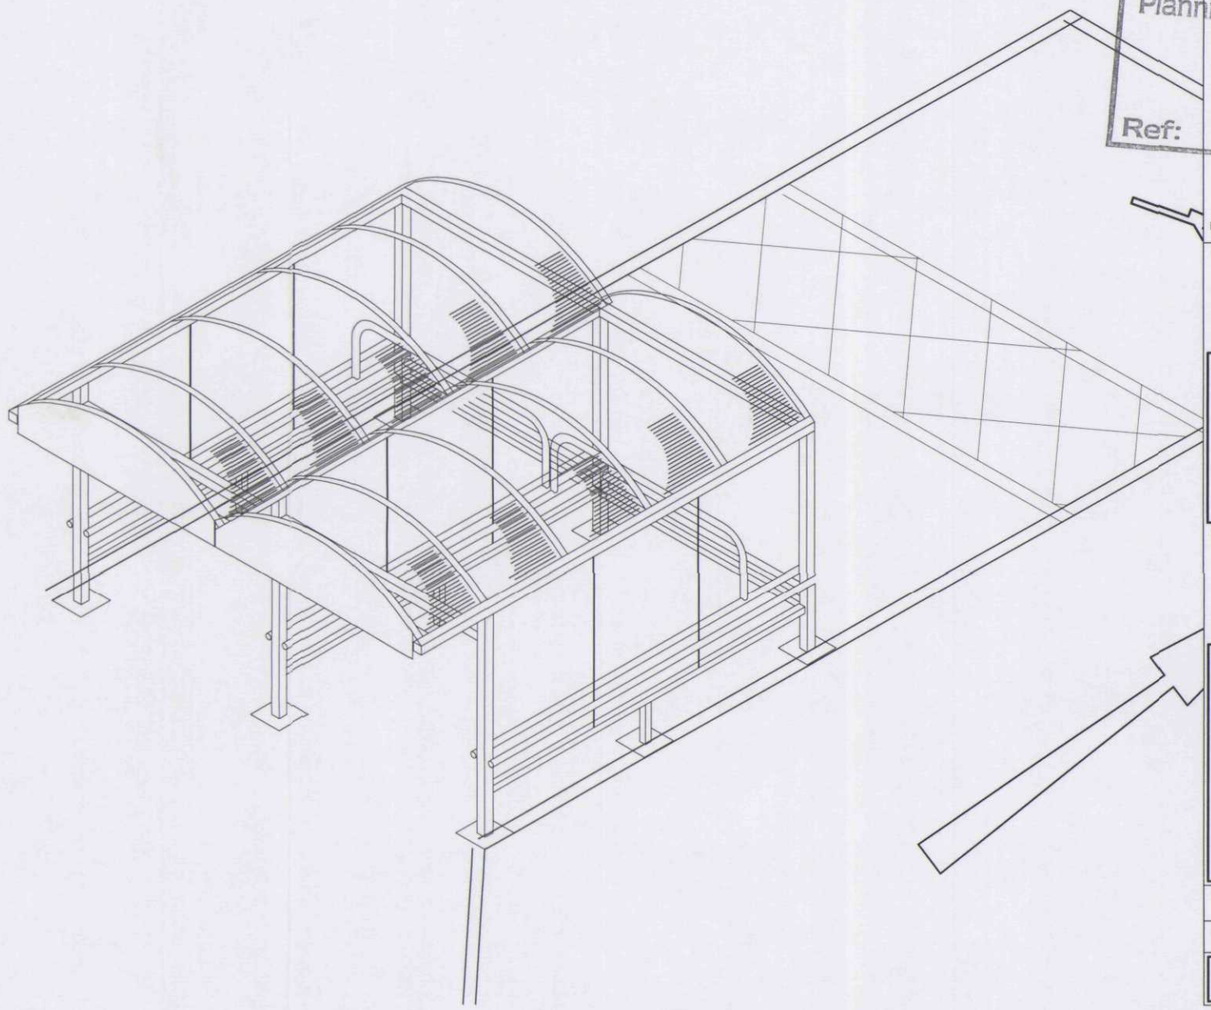

GENERAL NOTES

This scheme is subject to Town Planning and all other necessary consents.
Dimensions, areas and levels where given are only approximate and subject to site survey.
All dimensions are to be checked on site, do not scale.
This drawing is to be read in conjunction with all relevant consultants' and/or specialists' drawings/documents and any discrepancies or variations are to be notified to the architects before the affected work commences.
All queries relating to design of foundations, floor slabs and any structural elements are to be referred to the structural engineering consultant for resolution.
All feasibility studies are subject to full site survey.
The workmanship of all relevant trades and building operations shall comply with the recommendations of British Standard (BS) 8000:1989 parts 1-15 inclusive.

All design and construction is to be in accordance with the Construction, Design and Management Regulations 1994

DETERMINED PLAN

SHDC
Planning & Development
10 AUG 2004
Ref: 1076/a4

REV

CLIENT
SAINSBURY'S
SUPERMARKETS LTD

PROJECT
WINFREY AVENUE
SPALDING
LINCOLDNSHIRE PE11 1DA

DRAWING
EXTERNAL TROLLEY
BAY SHELTER

CHQ
PARTNERSHIP
ARCHITECTS & BUILDING SURVEYORS
CHQ Partnership Ltd.
Tannery House, 23 High Street
Baldock, Hertfordshire SG7 6BE
Telephone: (01462) 895110
Facsimile: (01462) 895099
Email: design@chq-architects.co.uk
www.chq-architects.co.uk

DATE 19/04/04	DRAWN JM
SCALE 1:50	CHECKED

CHQ.04.5941-06