

This drawing may not be reproduced, made use of or issued to a third party without permission of : Gleeds Building Surveying Ltd. DO NOT SCALE - The contractor is responsible for checking all details and dimensions on site and using these in his tender submission and all subsequent work on site. THIS IS A CAD DRAWING - DO NOT ALTER

0 50 100 150 200 250


1:5 Scale (Millimetres)

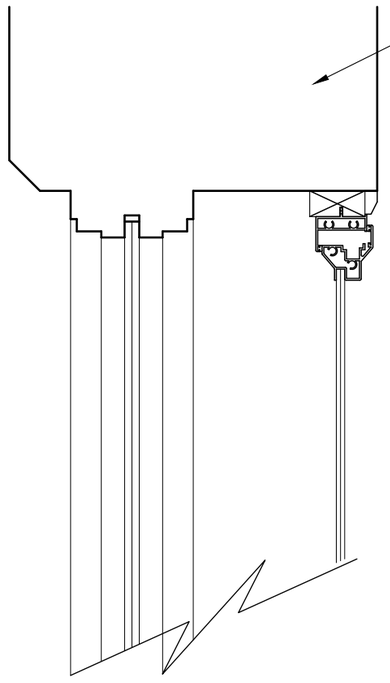

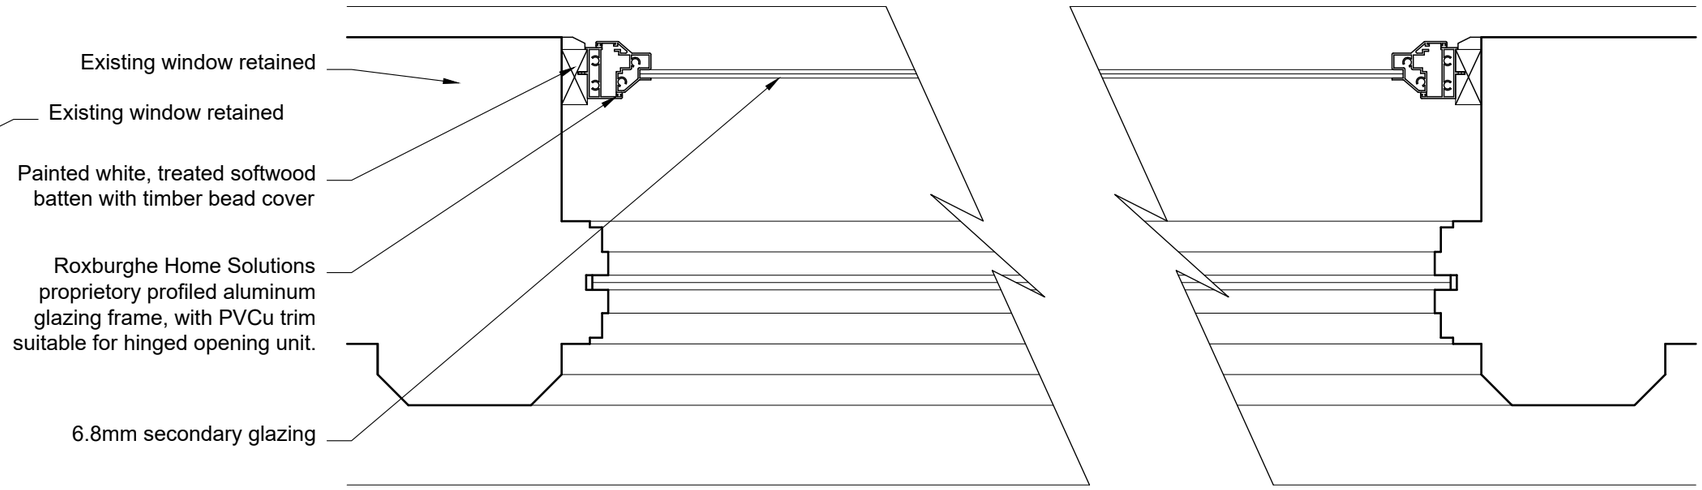

Proposed Secondary Glazing Plan Detail

Scale 1:5 @ A3

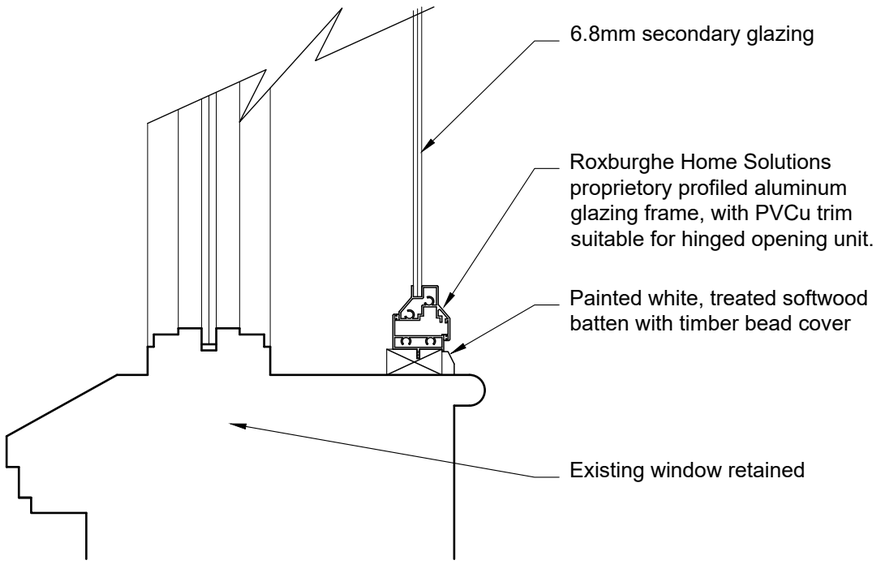

Proposed Secondary Glazing Section Detail

Scale 1:5 @ A3

Rev.	Description	By	Date

Client

East Lindsey District Council

Project

Listed Building
Planning Application

Drawing Title

Proposed Details
3 South Parade
Lincolnshire, PE11 2YJ

Drawing No. BLBS0815-PR-D01

Scale 1:5

Original Sheet Size A3

gleeds

Drawing Status: Planning

Drawn	Checked
PJP	OSP

Date	Rev.
Nov.2022	

Gleeds Building Surveying | T: +44 (0)117 317 3200 | gleeds.com