
This drawing may not be reproduced, made use of or issued to a third party without permission of : Gleeds Building Surveying Ltd. DO NOT SCALE - The contractor is responsible for checking all details and dimensions on site and using these in his tender submission and all subsequent work on site. THIS IS A CAD DRAWING - DO NOT ALTER

0 10 20 30 40 50

1:1250 Scale (Metres)

N W E S

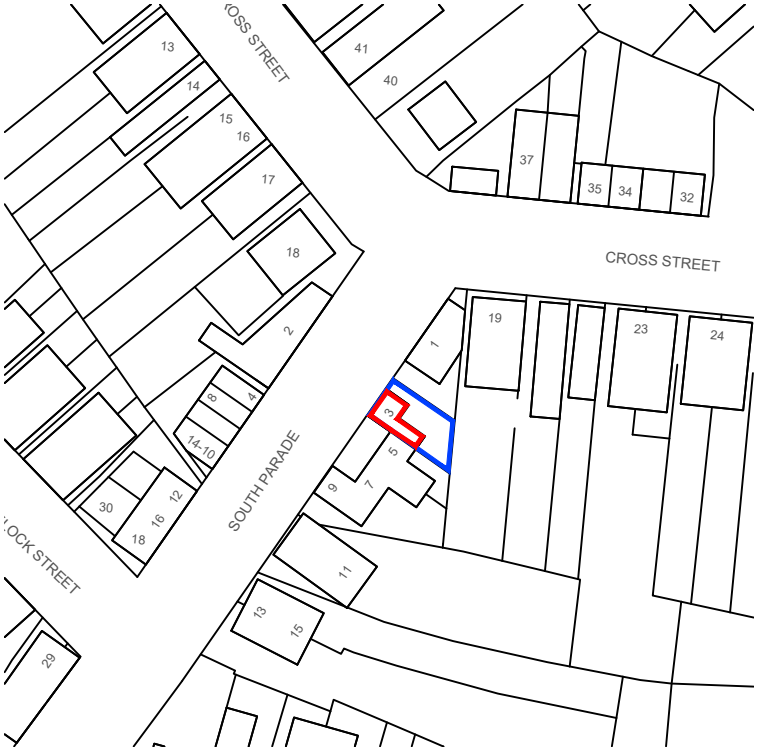

Ordnance Survey, (c) Crown Copyright 2022. All rights reserved. Licence number 100022432

Site Location Plan

Scale 1:1250 @ A4

Denotes approximate applicant land ownership boundary

Denotes approximate areas of site works boundaries

Rev.	Description	By	Date

Client

East Lindsey District Council

Project

Listed Building
Planning Application

Drawing Title

Site Location Plan
3 South Parade, Spalding
Lincolnshire, PE11 2YJ

Drawing No. BLBS0815-SLP

Scale 1:1250 Original Sheet Size A4

gleeds

Drawing Status: Planning

Drawn	Checked
PJP	OSP

Date	Rev.
Nov.2022	

Gleeds Building Surveying | T: +44 (0)117 3173200 | gleeds.com