



GROUND FLOOR PLAN

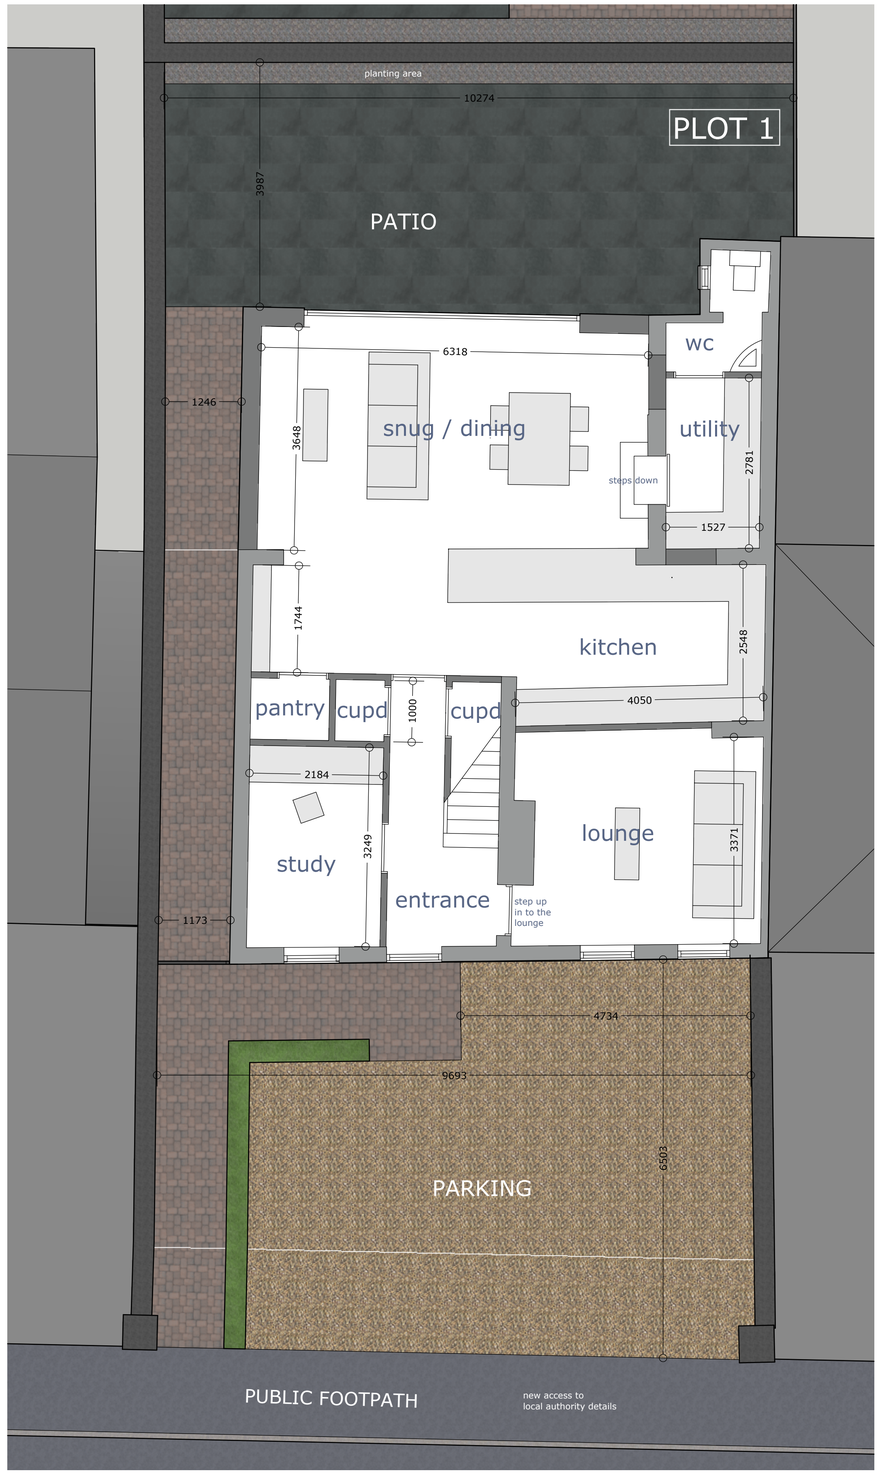


FRONT

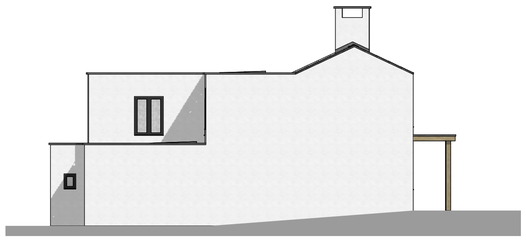


SIDE



REAR

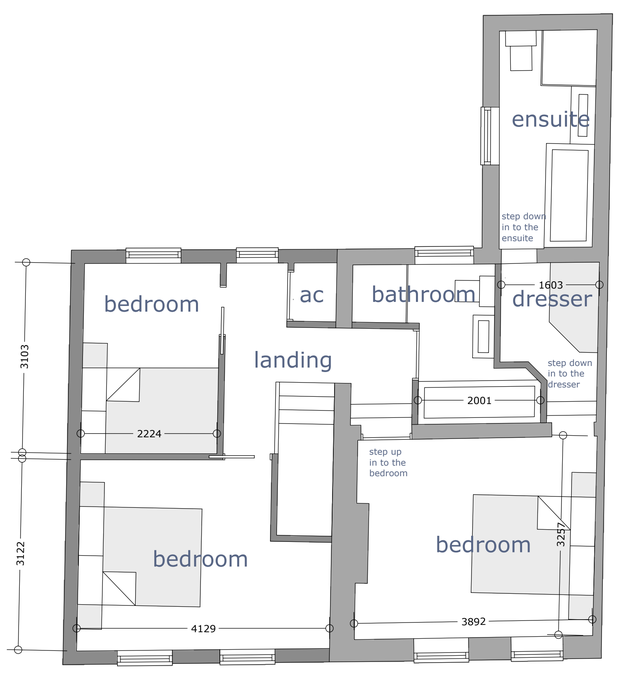

FIRST FLOOR PLAN

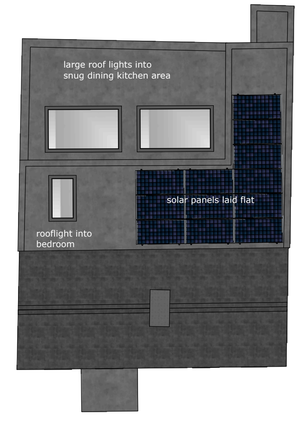

ROOF PLAN

PROPOSED EXTENSION & ALTERATIONS TO EXISTING DWELLING AND 1 ADDITIONAL DWELLING (SINGLE STOREY) AT 98 LONDON ROAD SPALDING for FARAMARZ MIR JAVADI & ROBERT MARIAN FECHETE

DO NOT SCALE FROM THIS DRAWING

This drawing is the property of Julian Warrick Design Consultancy and is subject to copyright. It should not be loaned, copied or used for any purpose other than that for which it was supplied without the written consent of Julian Warrick Design Consultancy. No responsibility can be accepted for errors or omissions in this drawing due to inaccurate or incomplete information supplied by others. Any discrepancies must be reported immediately to the author. Dimensions should not be scaled from this drawing. Any design amendments may be considered to be a variation to the contract. Please refer to the Specification for all relevant information. Any work carried out by the Contractor prior to the receipt of approved drawings is entirely at his own risk. Any variations from the approved drawings must be notified to the Building Control Officer and may require a new application. All dimensions are in millimetres unless otherwise stated. Figured dimensions are to be taken in preference to scaled. All dimensions are to be checked on site before any work is put in hand or any materials ordered. Any discrepancies are to be reported immediately to the author. Any proposed alterations to the structure must be submitted to the Building Control Officer for approval before work commences