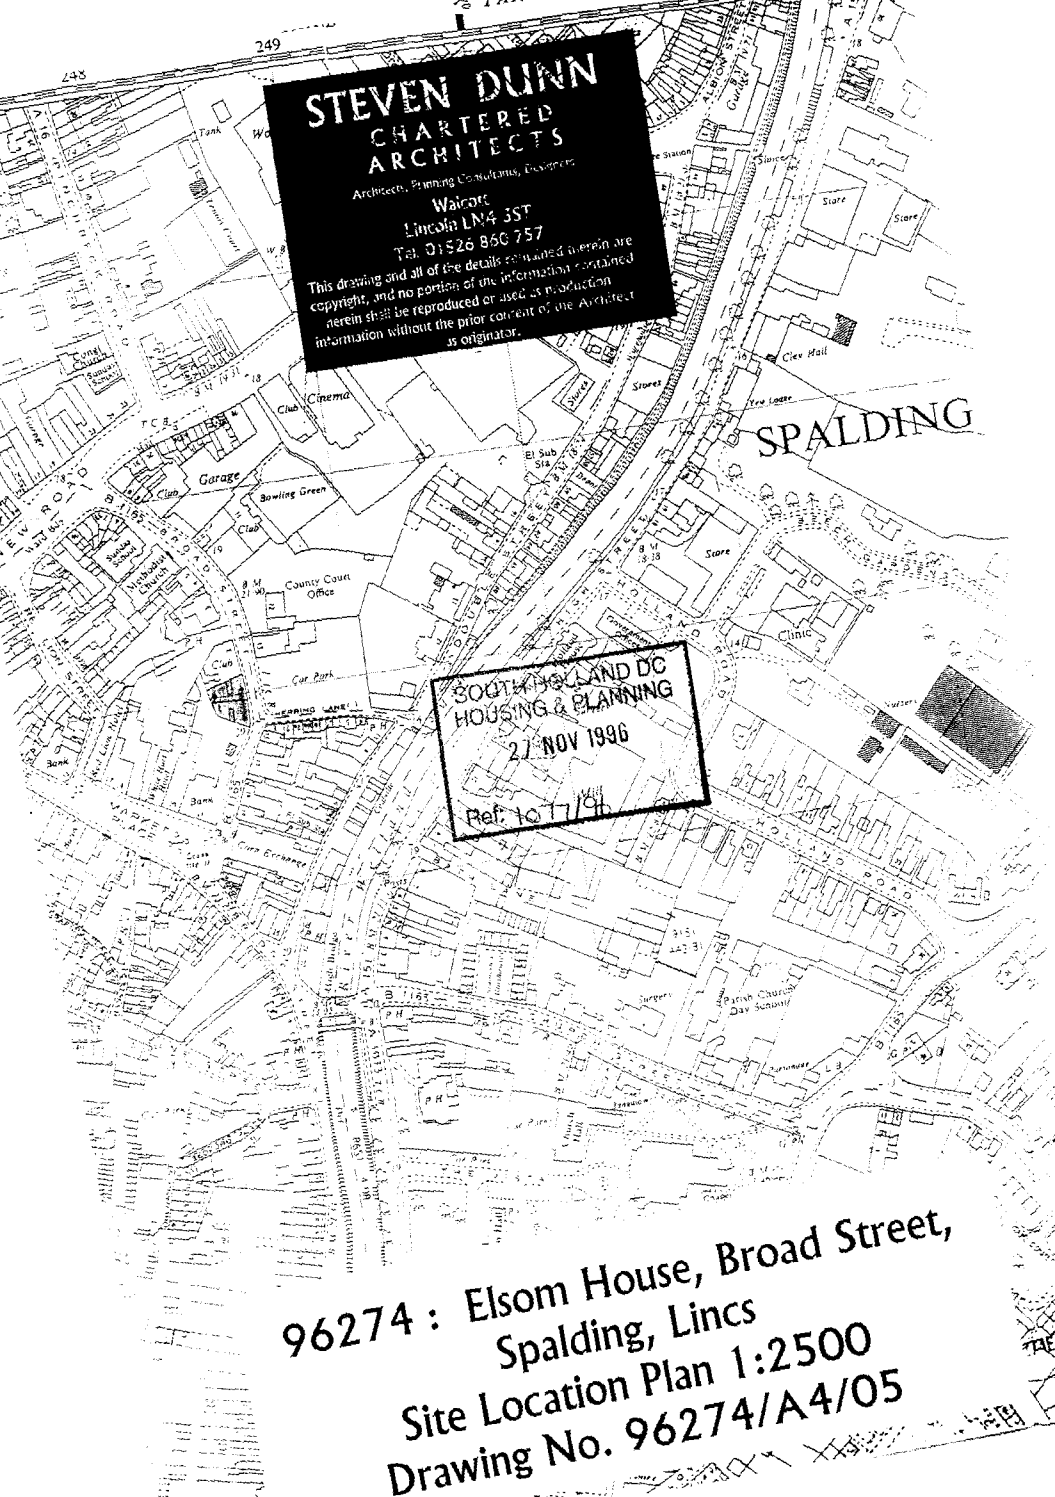

STEVEN DUNN
CHARTERED
ARCHITECTS
Architects, Planning Consultants, Designers
Waicare
Lincoln LN4 3ST
Tel. 01526 860 757
This drawing and all of the details contained therein are copyright, and no portion of the information contained therein shall be reproduced or used as production information without the prior consent of the Architect as originator.
SPALDING
SOUTH HOLLAND DC
HOUSING & PLANNING
27 NOV 1996
Ref: 10 77/96
96274 : Elsom House, Broad Street,
Spalding, Lincs
Site Location Plan 1:2500
Drawing No. 96274/A4/05