


Gold Rail concrete interlocking tiles


Black M.R./PVC. gutter with 68 f. Rwp


Brown stain fascia and soffit


Buff face brick


Brown stain timber joinery

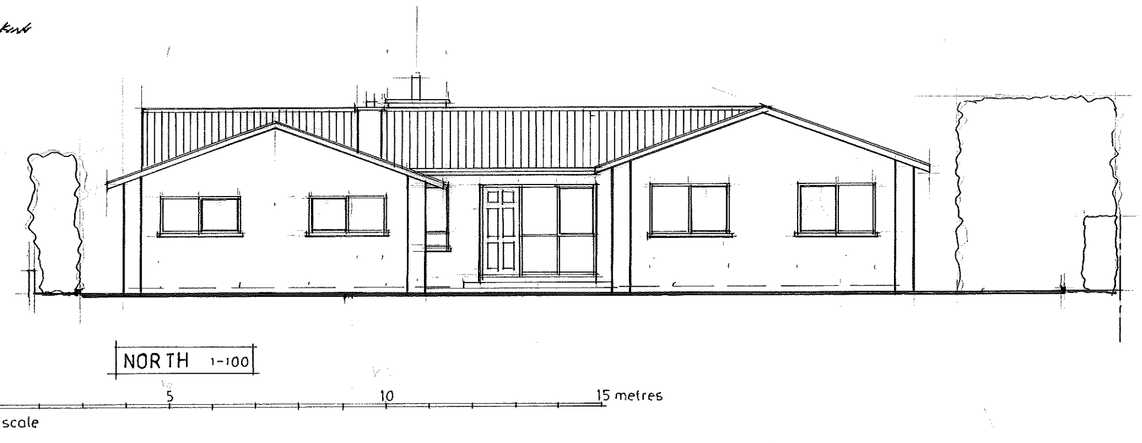


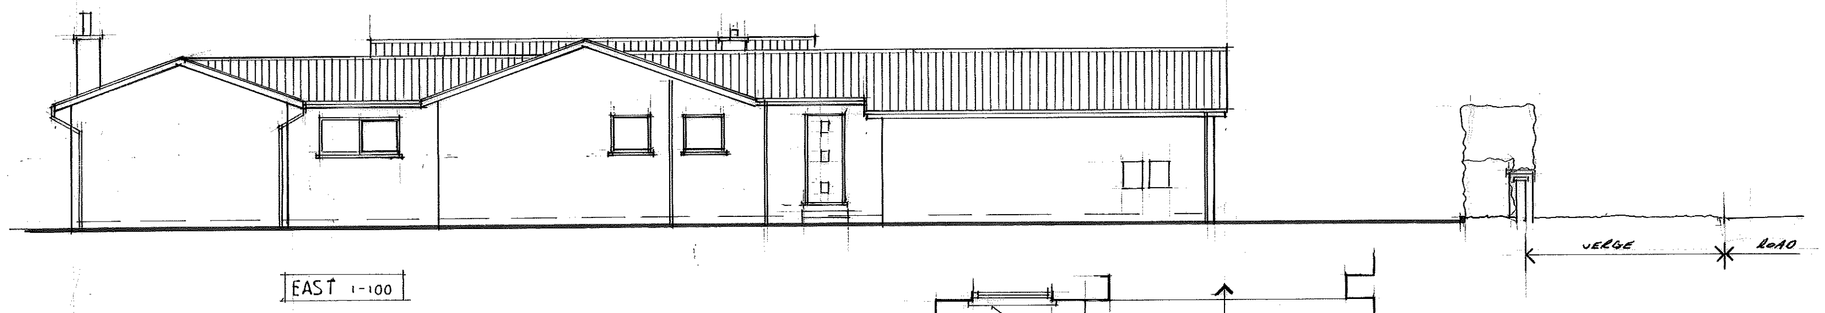

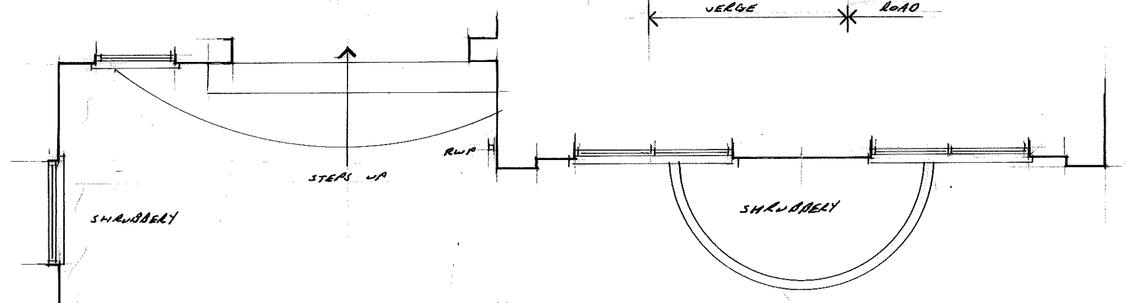

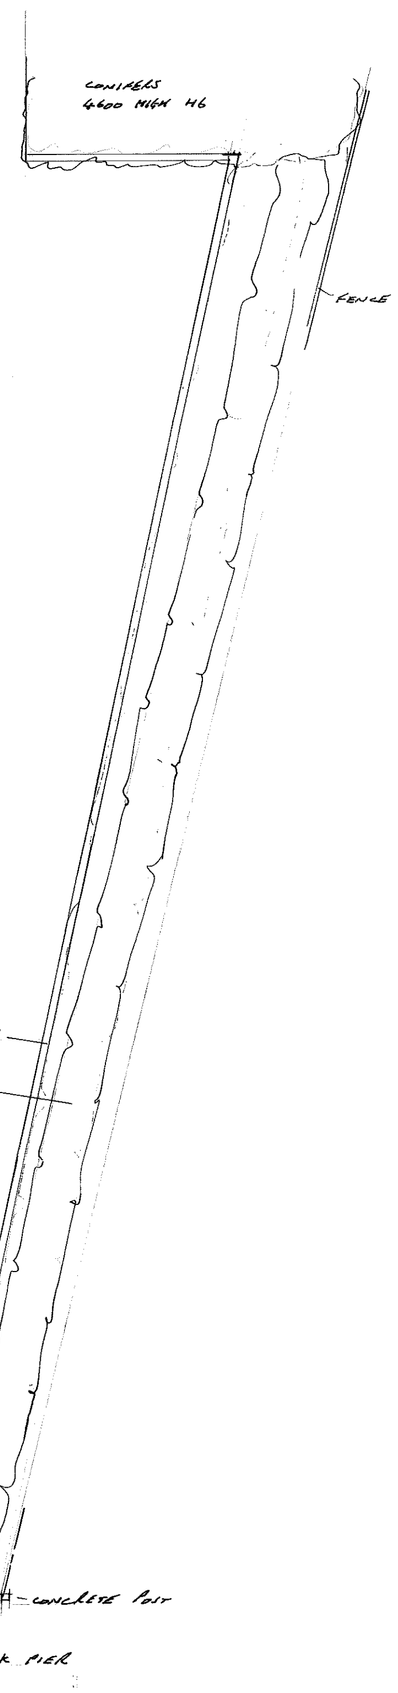

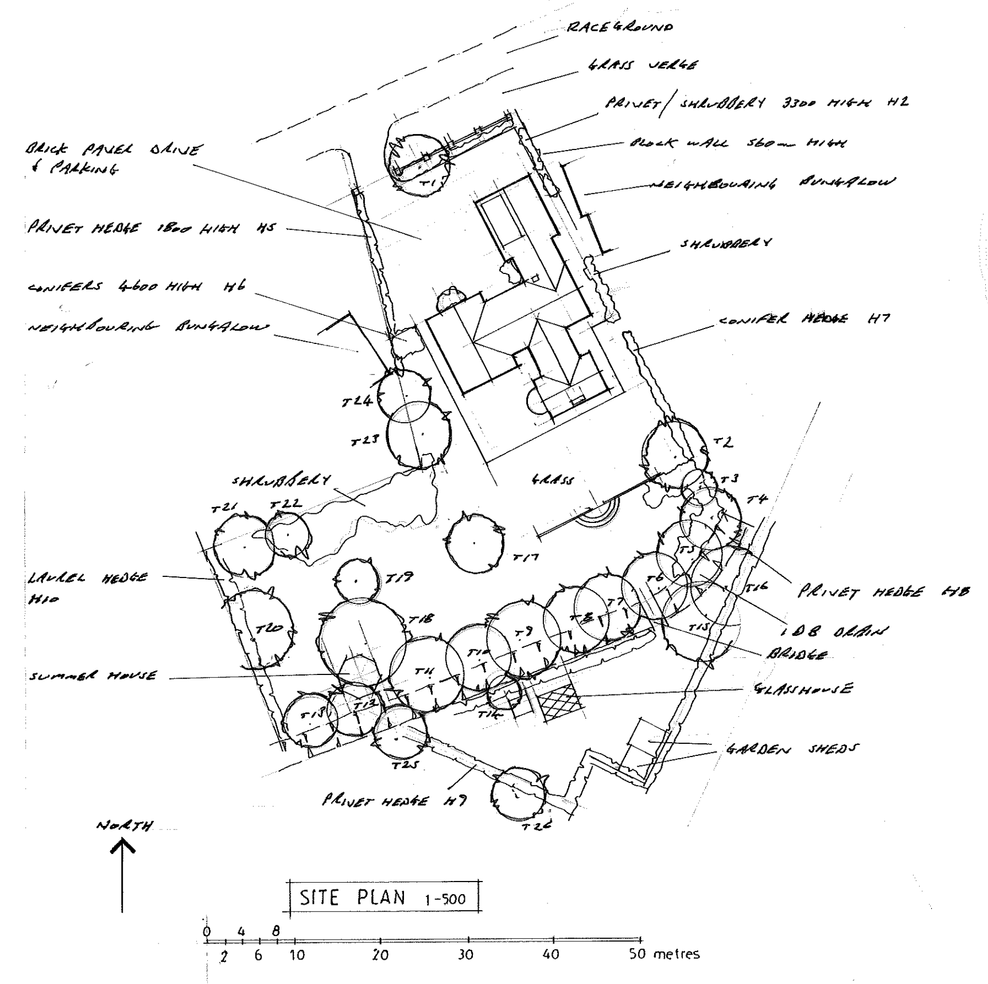

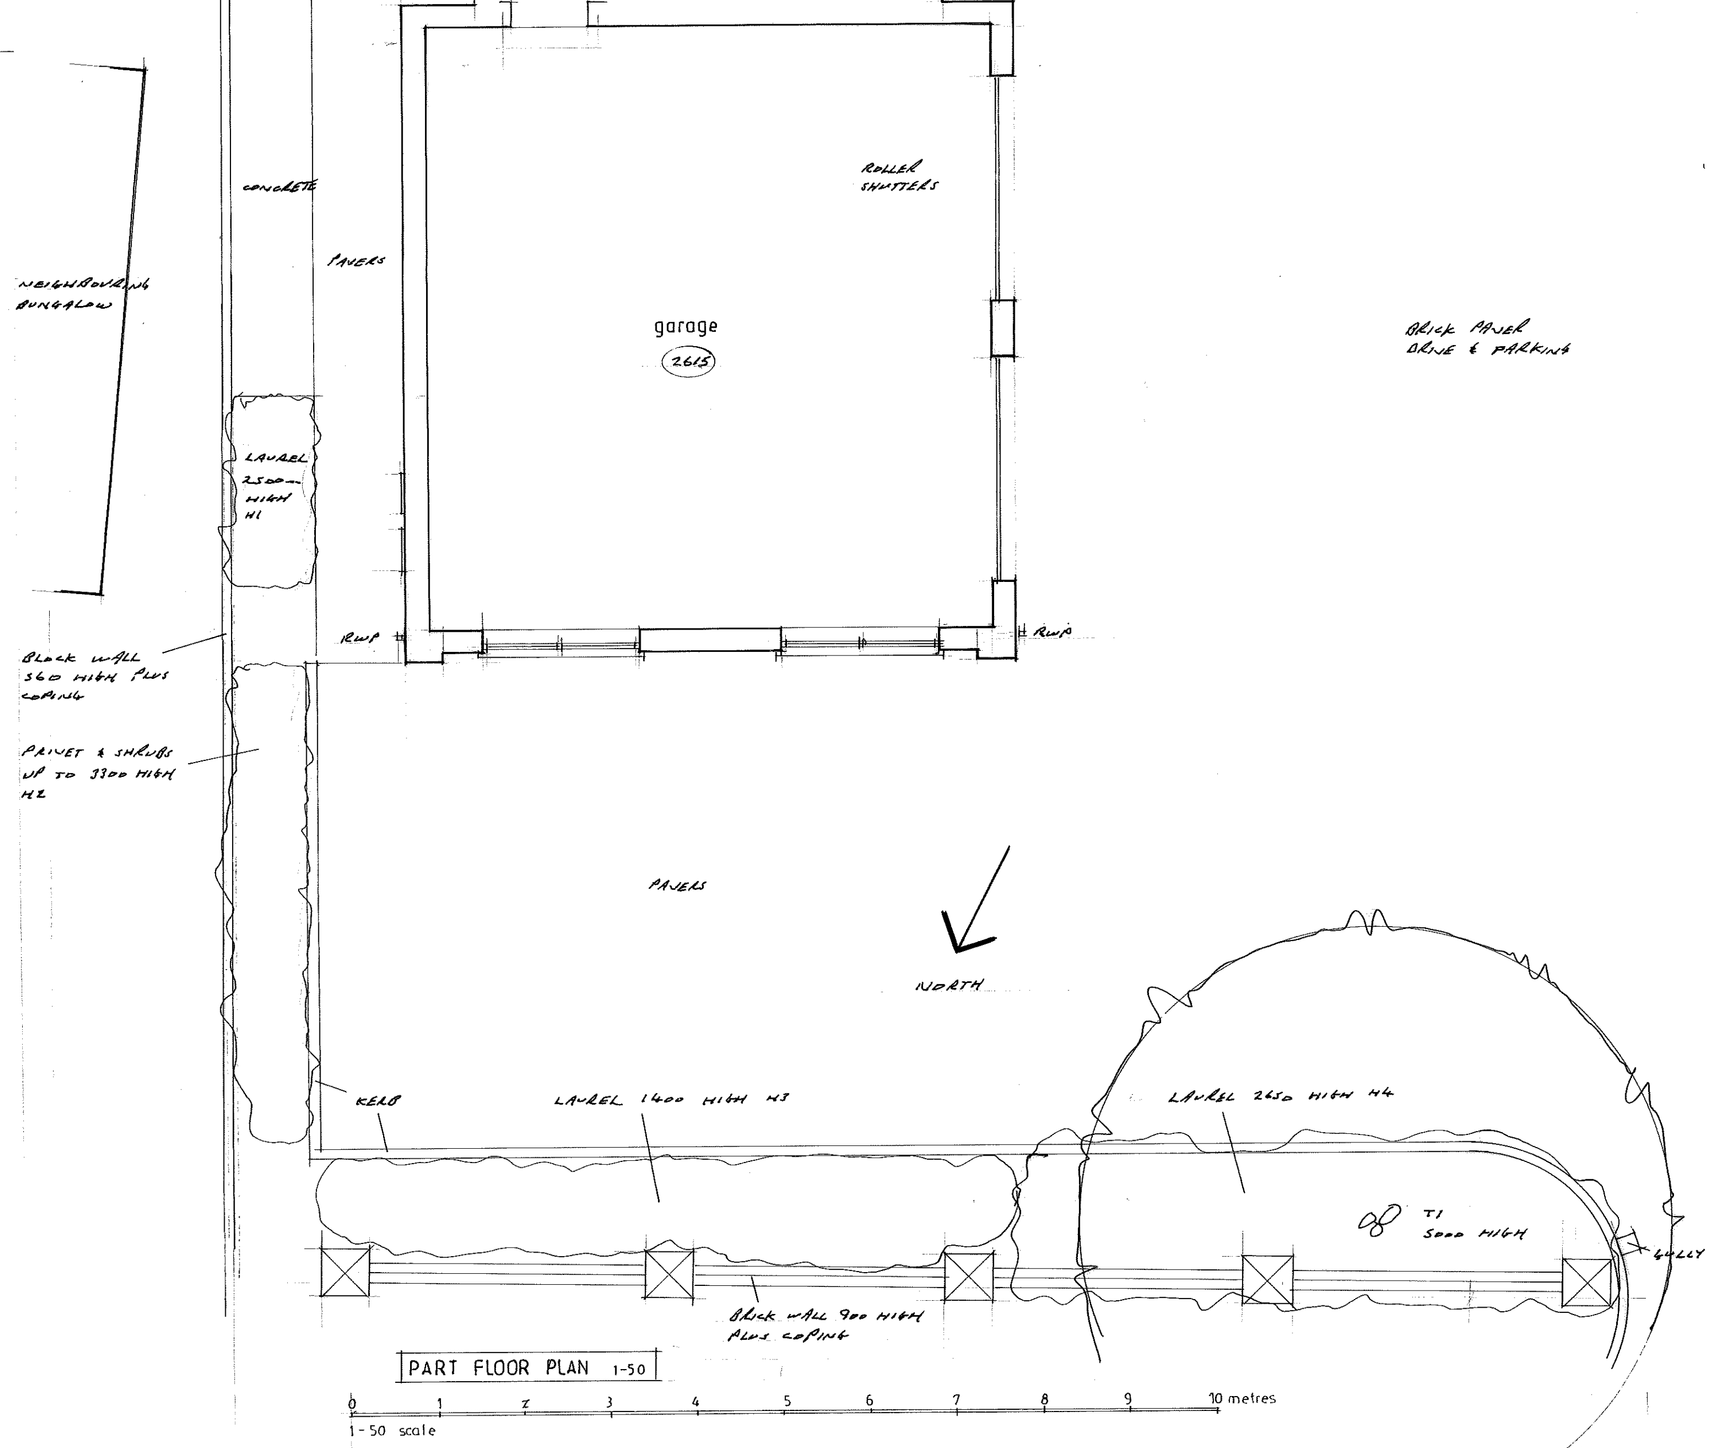

Contractor To Check All Dimensions On Site Before Work Commences.

Rev.	Date.	Init.	Revision Details.

R. BOOR DRAUGHTSMAN

26 Fengate
Moulton Chapel
Spalding
Lincolnshire
PE12 0XL

Phone
01406 380279

Project.
MR & MRS I POLLARD,
MILL VIEW,
THE RACEGROUND,
SPALDING.

PROPOSED EXTENSION.

Drawing.
PLAN AS EXISTING

Scale.	Drawing. No.
AS SHOWN	3543-1
Drawn. RMB	
Date. APRIL 2023	Rev.