


WEST 1-100




NORTH 1-100


0 5 10 15 metres


1-100 scale

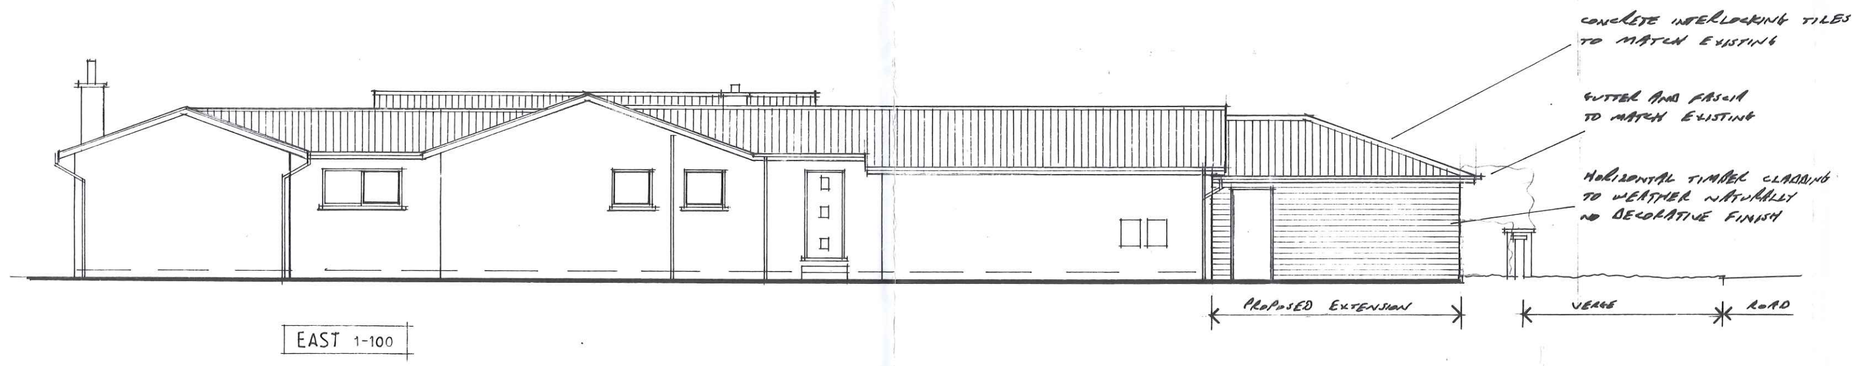

EAST 1-100

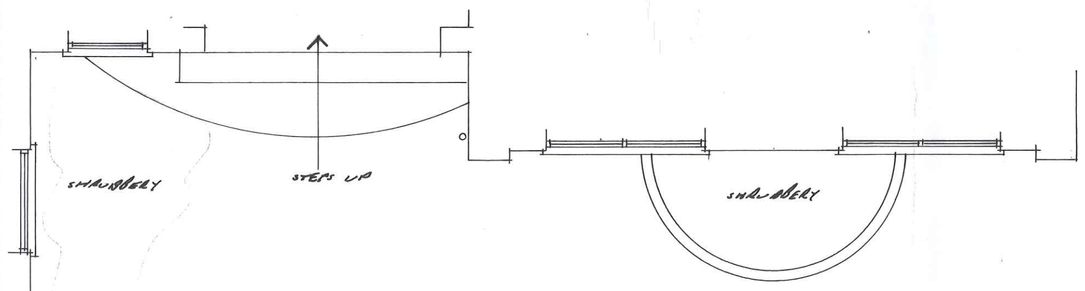

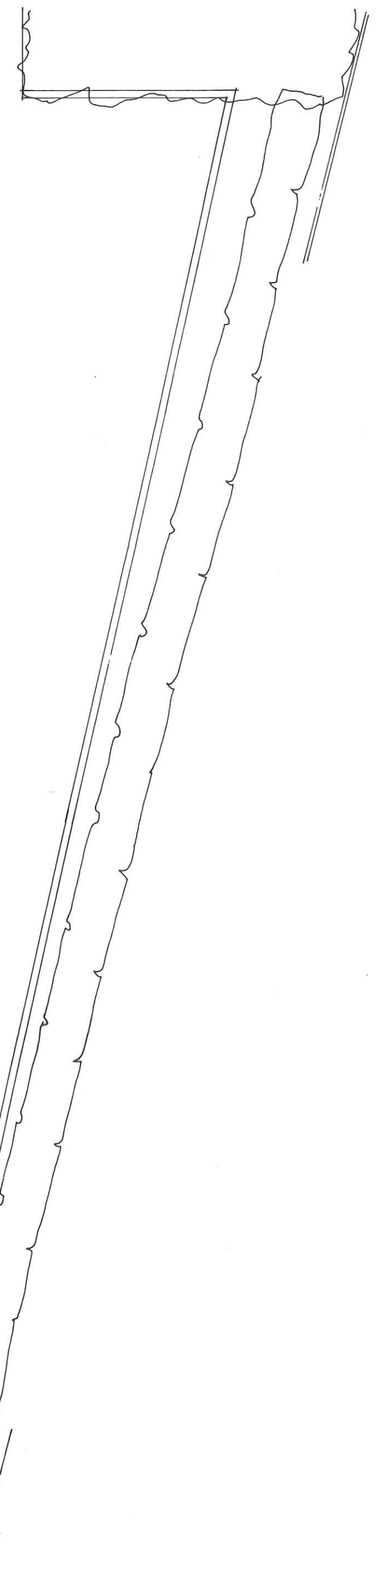


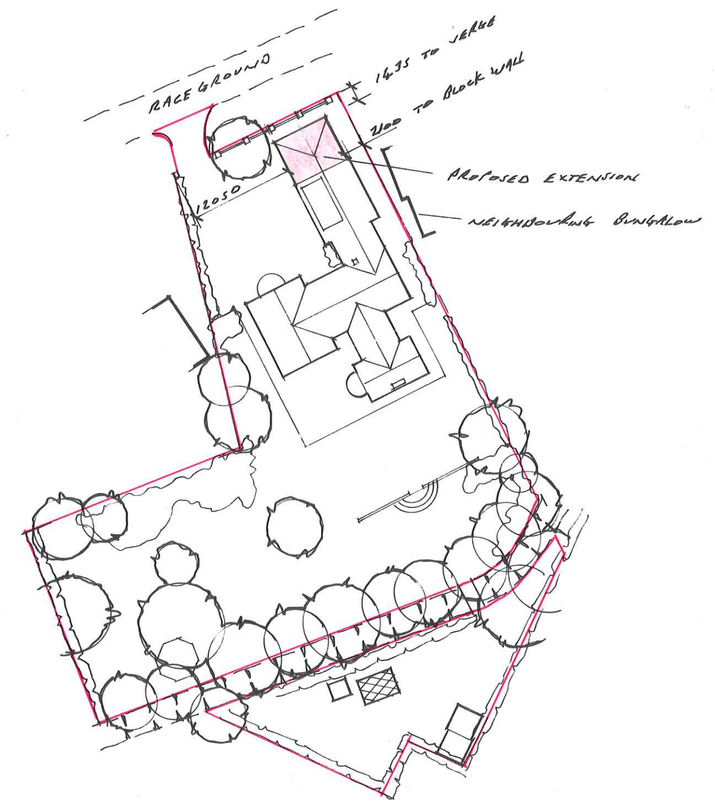

NORTH

SITE PLAN 1-500

0 4 8
2 6 10 20 30 40 50 metres

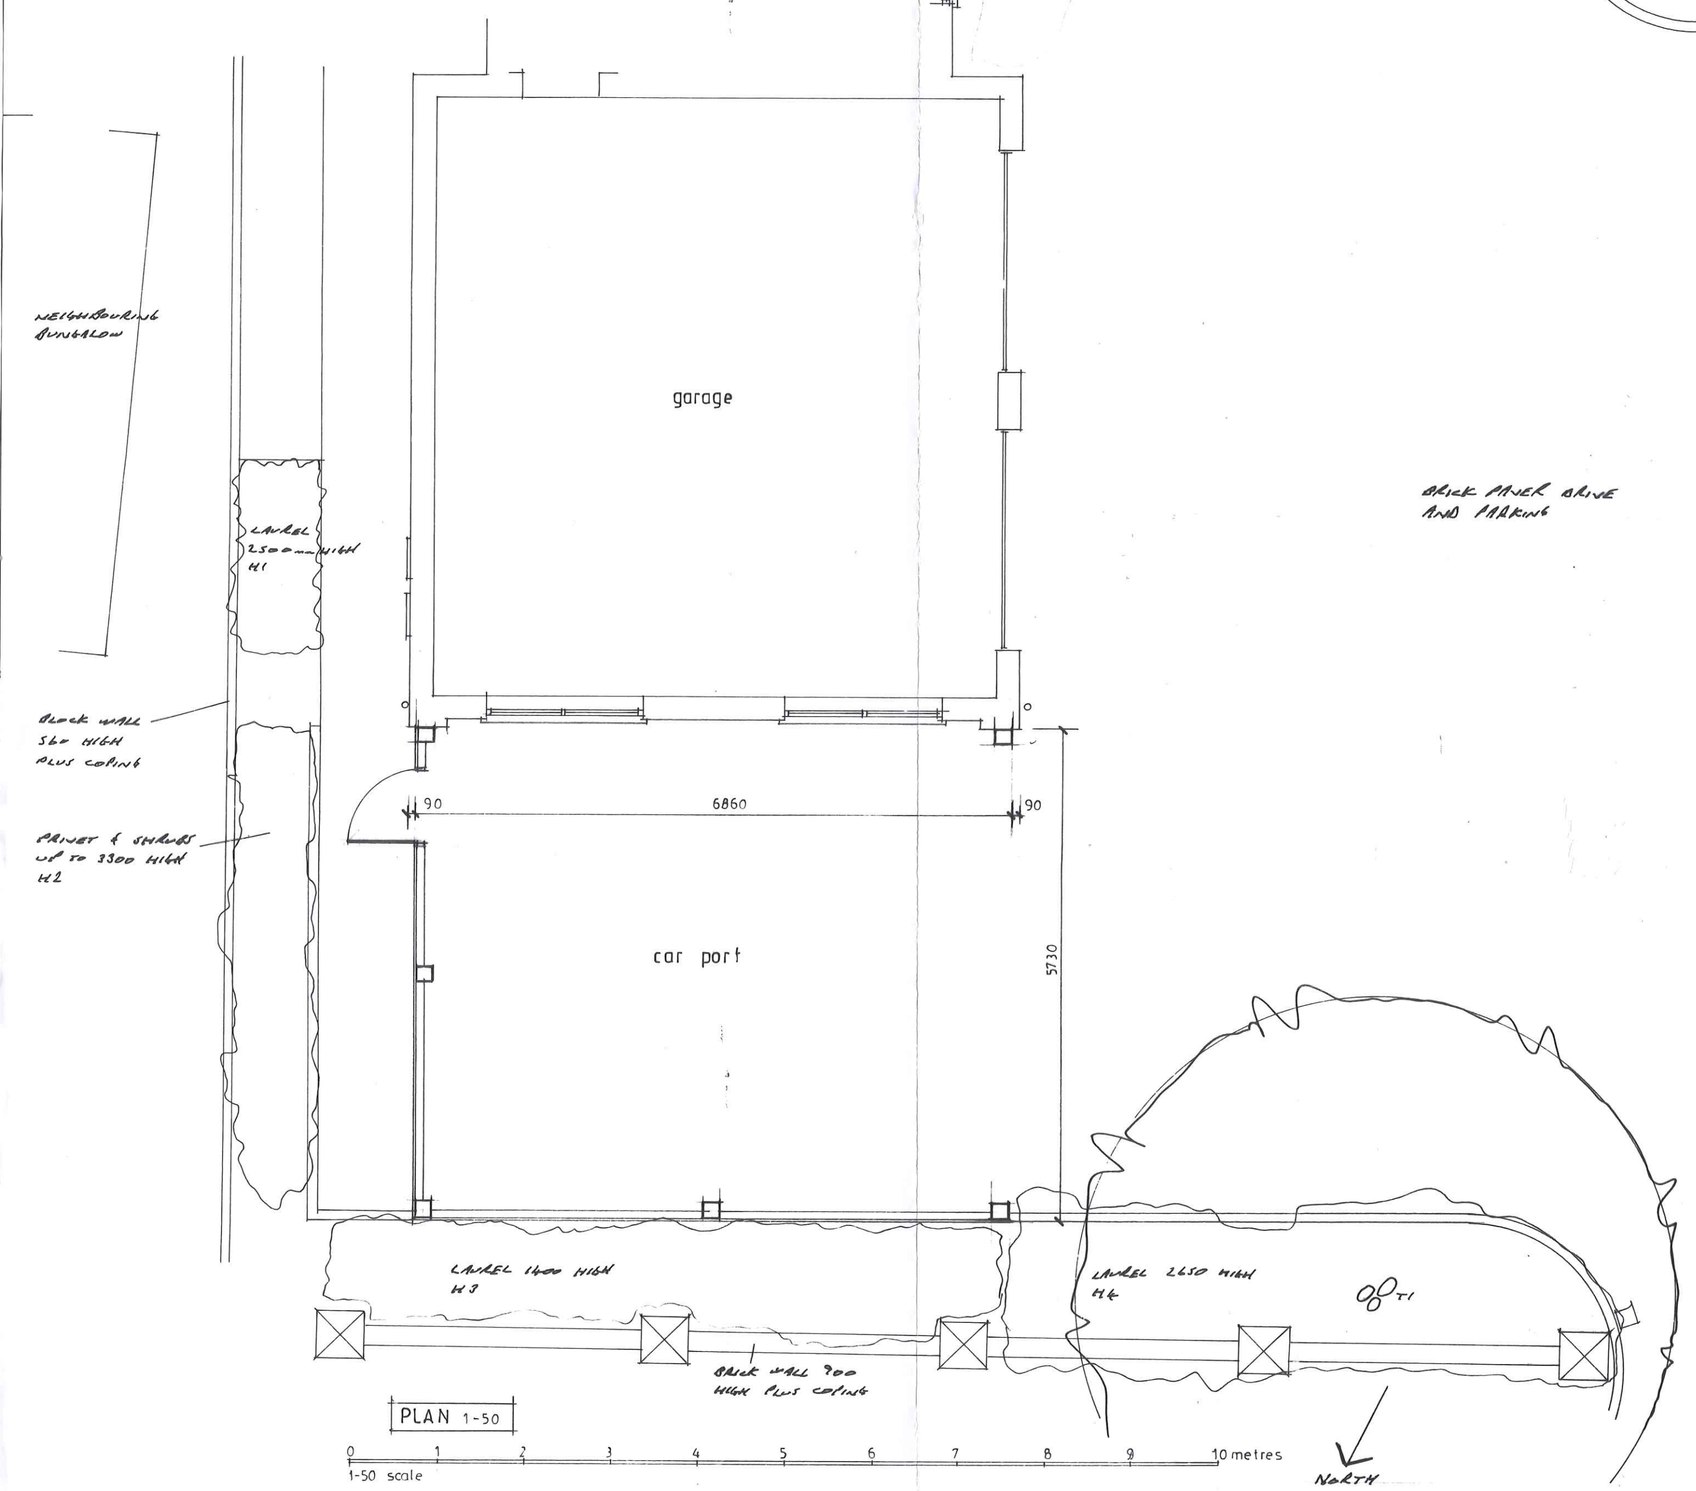

Contractor To Check All Dimensions On Site Before Work Commences.

Rev.	Date.	Init.	Revision Details.
A	2-5-23		PLANNING APP'

R. BOOR DRAUGHTSMAN

26 Fengate
Moulton Chapel
Spalding
Lincolnshire
PE12 0XL

Phone
01406 380279

Project.
MR & MRS I POLLARD.
MILL VIEW,
THE RACEGROUND,
SPALDING.

PROPOSED EXTENSION

Drawing.
PLAN AS PROPOSED

Scale.	Drawing. No.
AS SHOWN	3543-2
Drawn. RMB	
Date. APRIL 2023	Rev. A