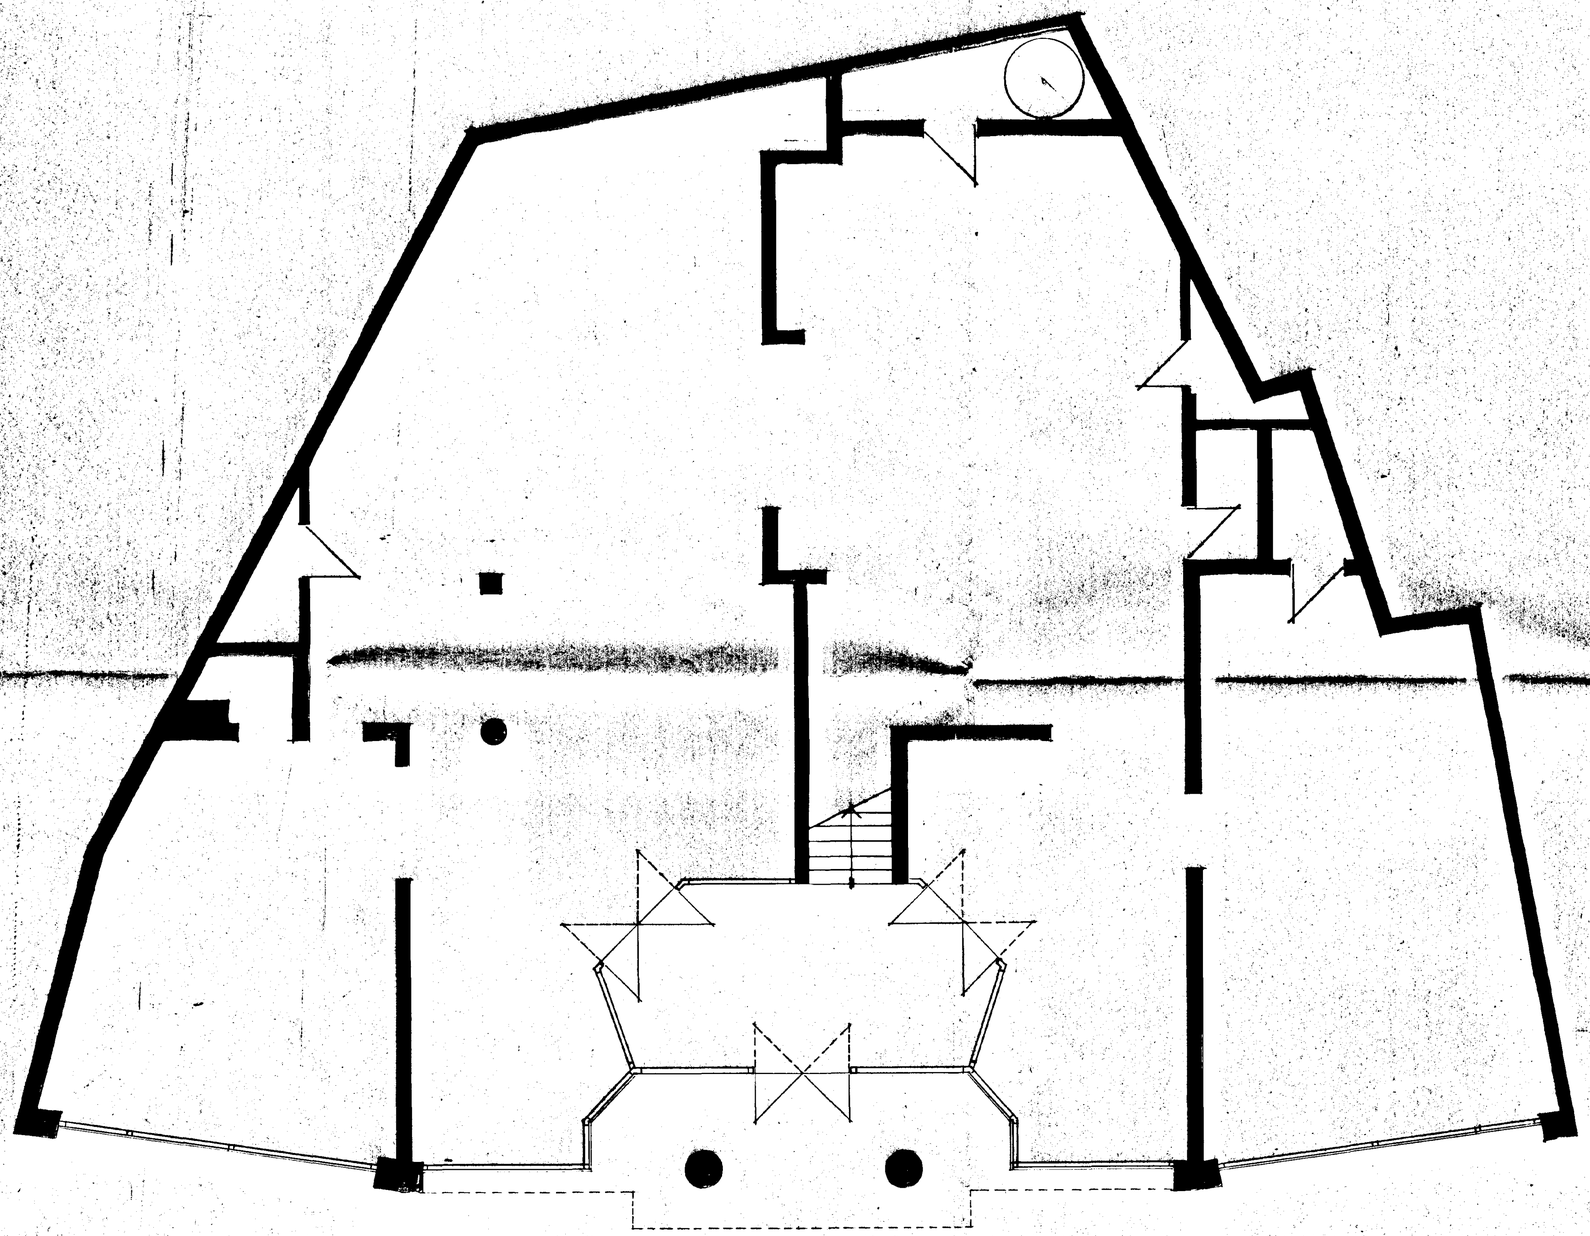


SOUTH ... HOUSING ...
27 NOV 1996
Ref: 1078/96

Project Details

Proposed Alterations to Elsom House, Broad Street, SPALDING, Lincs.

Date: **November 1996** Drawn: **SWD/LIG**

Drawing: **Plan Layout as Proposed**

Client: **Fen Properties** Scale: **1:50**


Drawing Number: **96274/A1/02**

STEVEN DUNN
CHARTERED ARCHITECTS

27 West End
Walcott
Lincoln
LN4 3ST

Tel. 01526 860 757
Fax. 01526 861 575

THIS DRAWING IS COPYRIGHT AND NO PORTION SHOULD BE USED WITHOUT CONSENT. NO DIMENSIONS TO BE SCALED FROM THIS DRAWING - ONLY FIGURED DIMENSIONS SHALL BE USED AND THE CONTRACTOR IS TO CHECK ALL DIMENSIONS ON SITE PRIOR TO COMMENCING WORKS

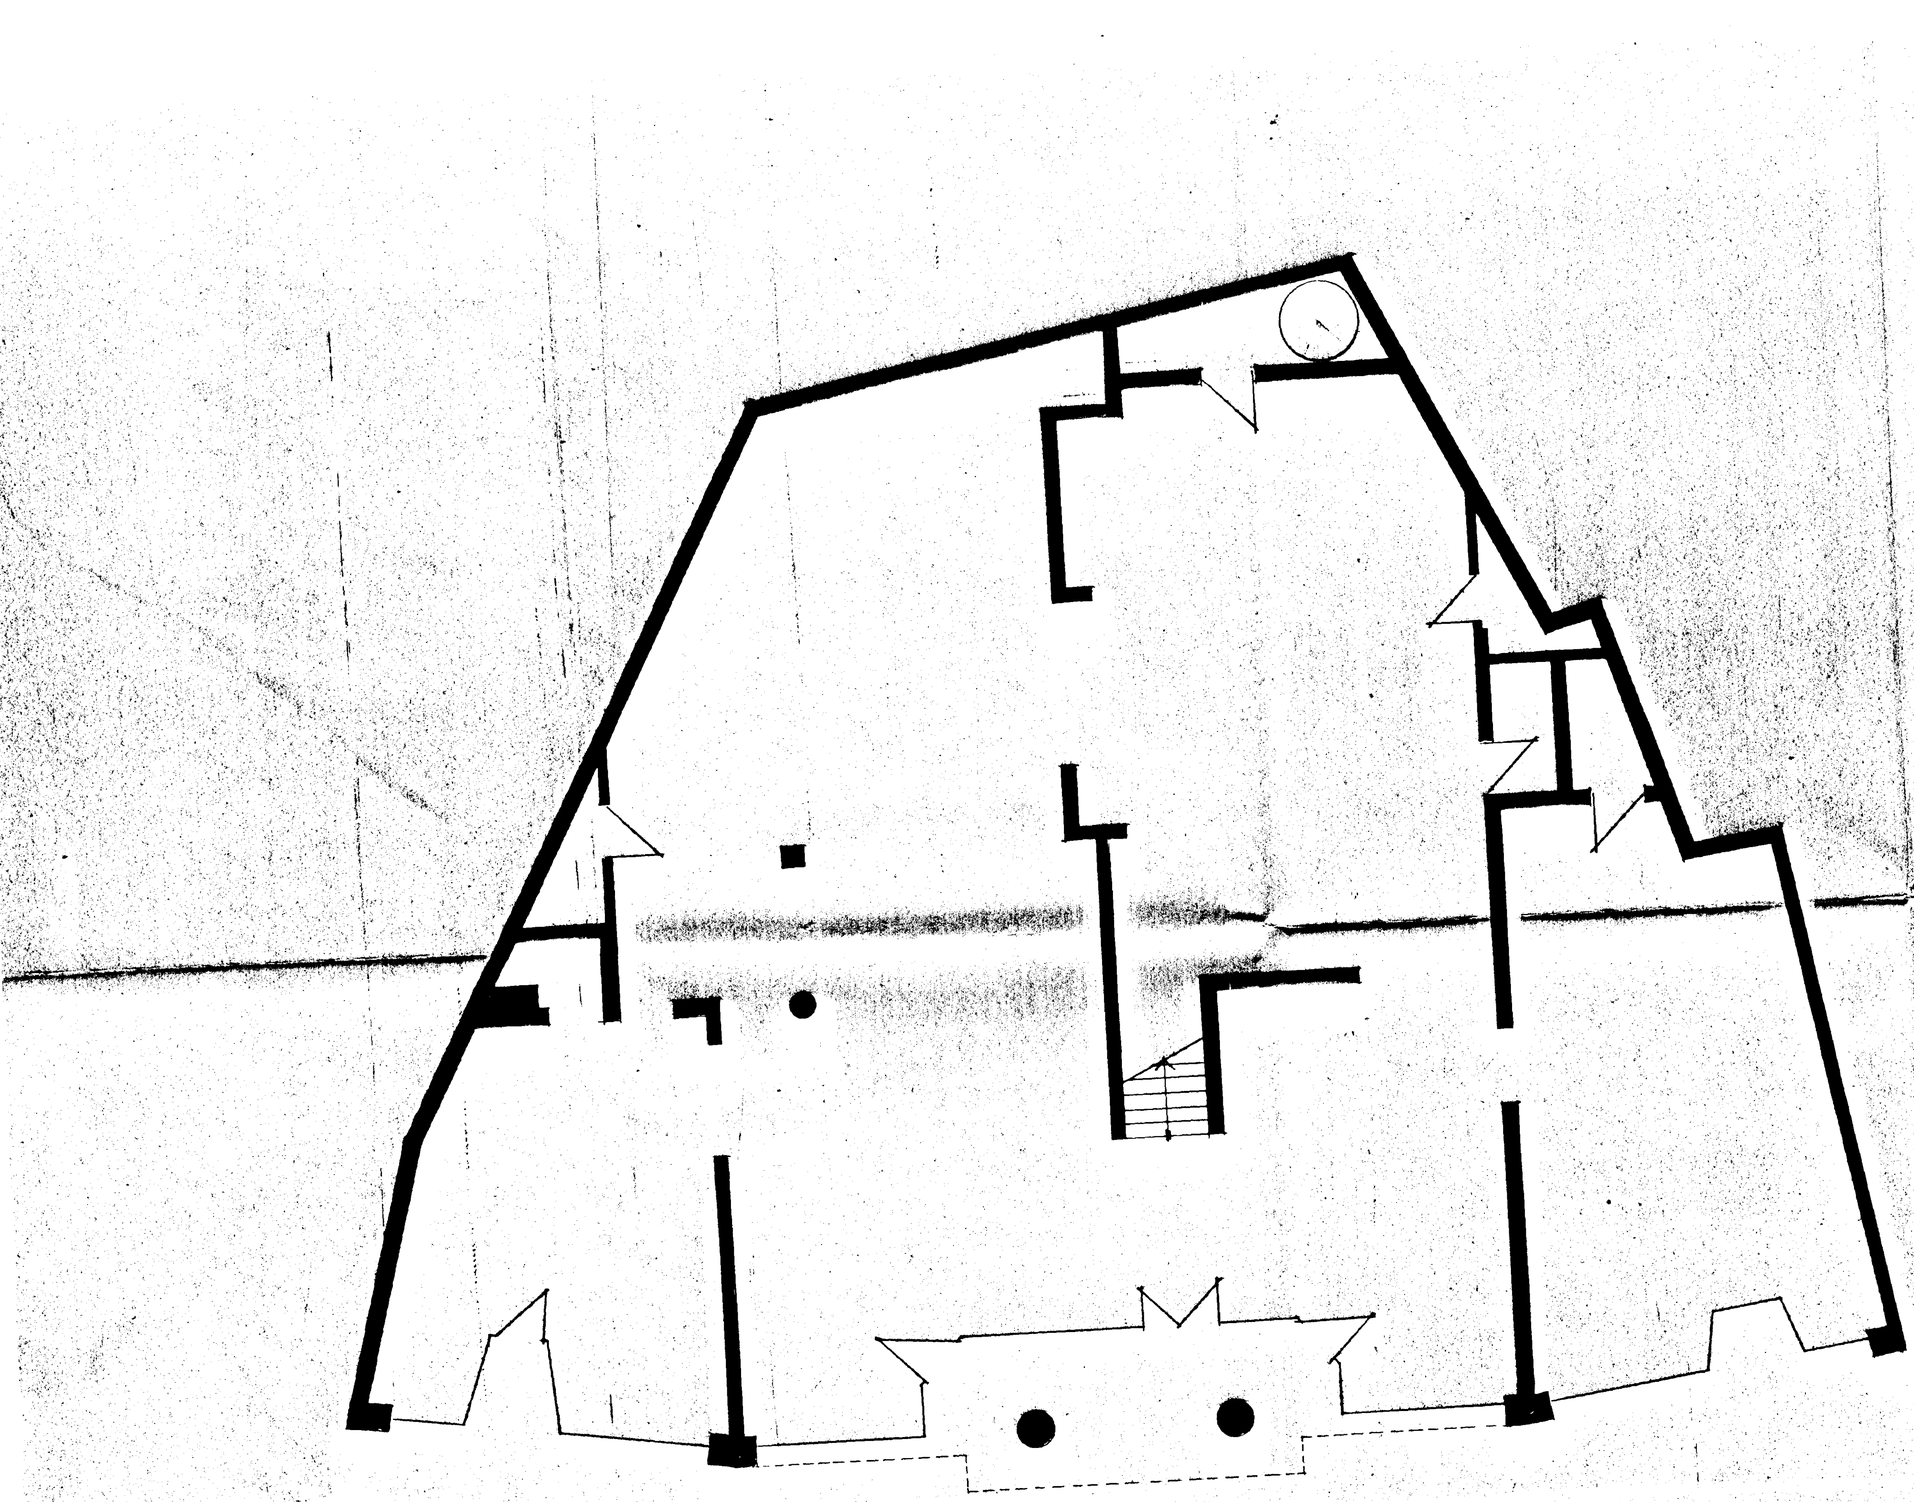

SOUTH HOLLAND DC
HOUSING & PLANNING
27 NOV 1996
Ref: 1078/96.

Project Details
Proposed Alterations to Elsom House, Broad Street, SPALDING, Lincs.

Date: November 1996 Drawn: UG

Drawing: Survey Plan as Existing

Client: Fen Properties Scale: 1:50


Drawing Number: 9627A/A1/01


STEVEN DUNN
CHARTERED ARCHITECTS

27 West End
Walcott
Lincoln
LN4 3ST

Tel. 01526 860 757
Fax. 01526 861 575

THIS DRAWING IS COPYRIGHT AND NO PORTION SHOULD BE USED WITHOUT CONSENT. NO DIMENSIONS ARE TO BE SCALED FROM THIS DRAWING. ONLY FIGURED DIMENSIONS SHALL BE USED. AND THE CONTRACTOR IS TO CHECK ALL DIMENSIONS ON SITE PRIOR TO COMMENCING WORKS.

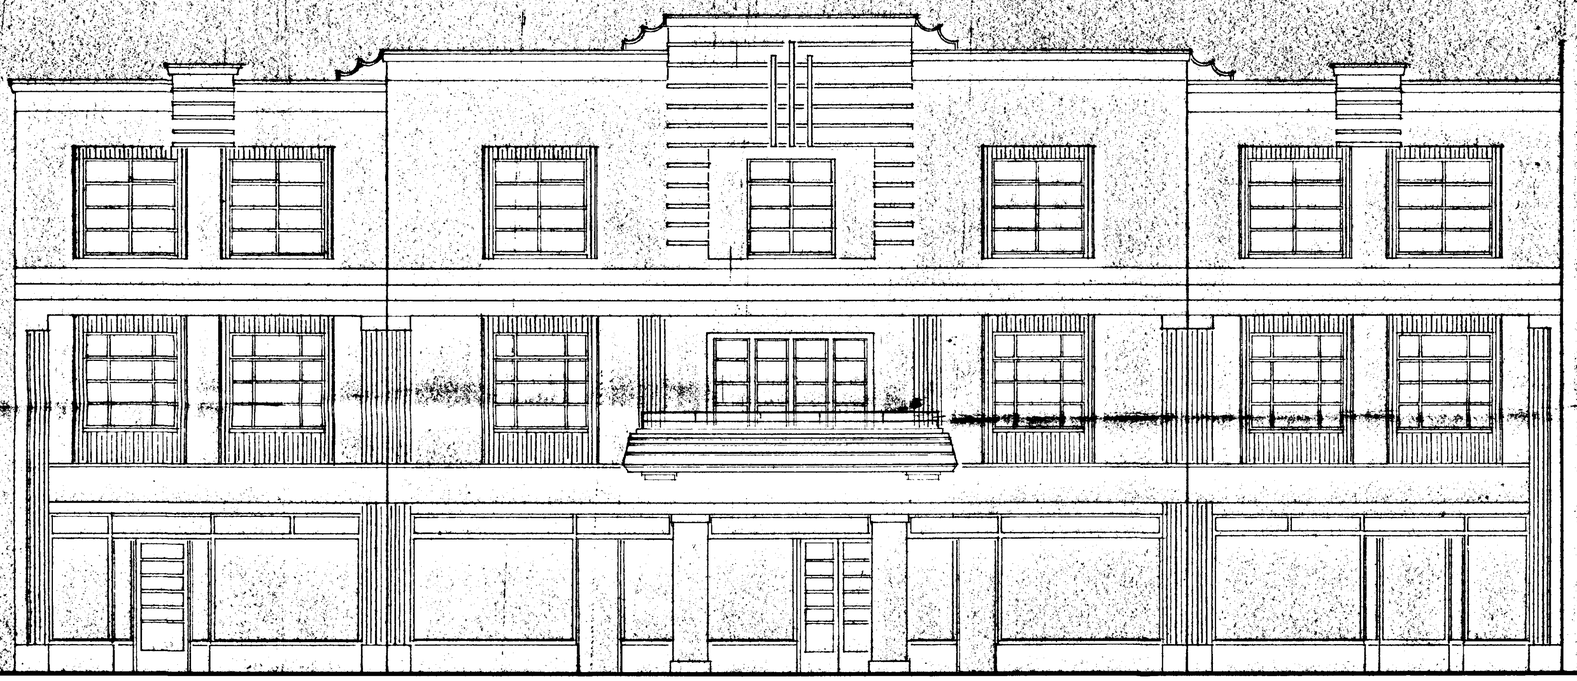

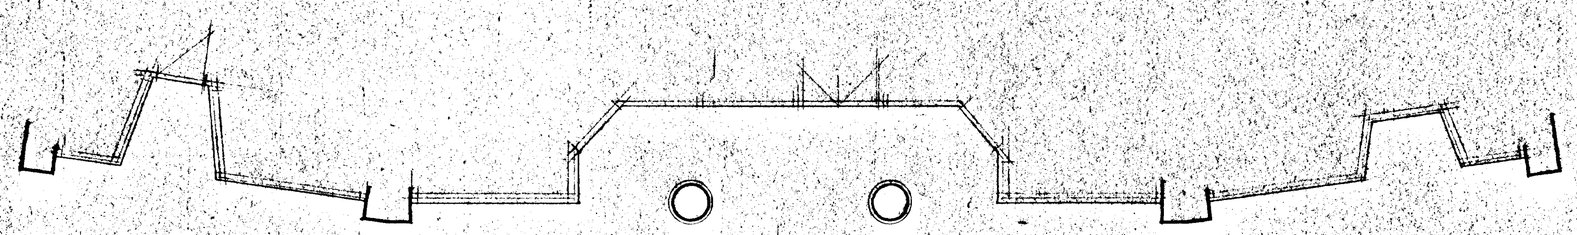

SOUTH HOLLAND DC
HOUSING & PLANNING
27 NOV 1996
Ref. 10/96/0

Project Details

Proposed Alterations to Elsoni House, Broad Street, SPALDING, Lincs.

Date: **November 1996** Drawn: **UG**

Drawing: **Elevation as Existing**

Client: **Fen Properties** Scale: **1:50**


Drawing Number: **9627#/A1/03**

STEVEN DUNN
CHARTERED ARCHITECTS

27 West End
Walcott
Lincoln
LN4 3ST

Tel. 01526 860 757
Fax. 01526 861 575

THIS DRAWING IS COPYRIGHT AND NO PORTION SHOULD BE USED WITHOUT CONSENT. NO DIMENSIONS ARE TO BE SCALED FROM THIS DRAWING. ONLY FIGURED DIMENSIONS SHALL BE USED, AND THE CONTRACTOR IS TO CHECK ALL DIMENSIONS ON SITE PRIOR TO COMMENCING WORKS.

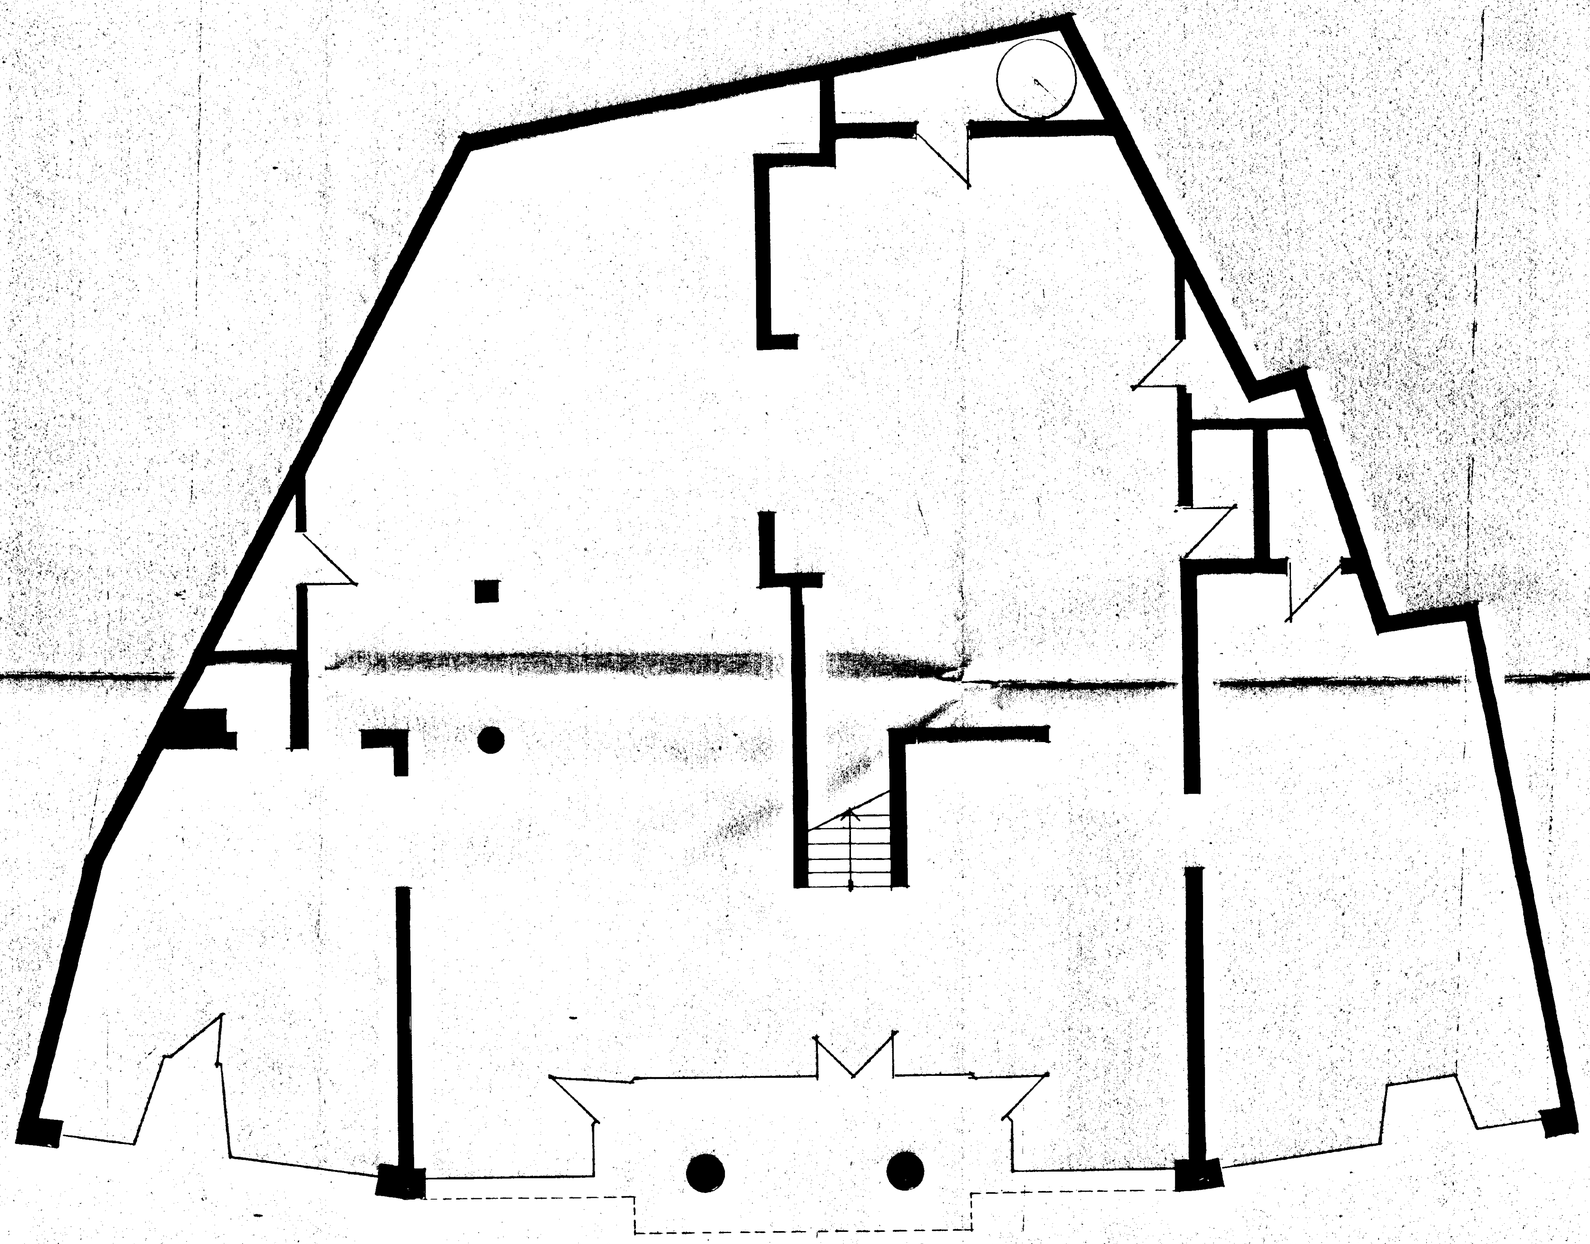

SOUTH HOLLAND DC
HOUSING & PLANNING
27 NOV 1996
Ref: 107B/96.

Project Details
Proposed Alterations to Elsom House, Broad Street, SPALDING, Lincs.

Date: **November 1996** Drawn: **UG**

Drawing:
Survey Plan as Existing

Client: **Fen Properties** Scale: **1:50**


Drawing Number: **9627A/PT/01**

STEVEN DUNN
CHARTERED ARCHITECTS

27 West End
Walcott
Lincoln
LN4 3ST

Tel. 01526 860 757
Fax. 01526 861 575

THIS DRAWING IS COPYRIGHT AND NO PORTION SHOULD BE USED WITHOUT CONSENT. NO DIMENSIONS ARE TO BE SCALED FROM THIS DRAWING. ONLY FIGURED DIMENSIONS SHALL BE USED, AND THE CONTRACTOR IS TO CHECK ALL DIMENSIONS ON SITE PRIOR TO COMMENCING WORKS.

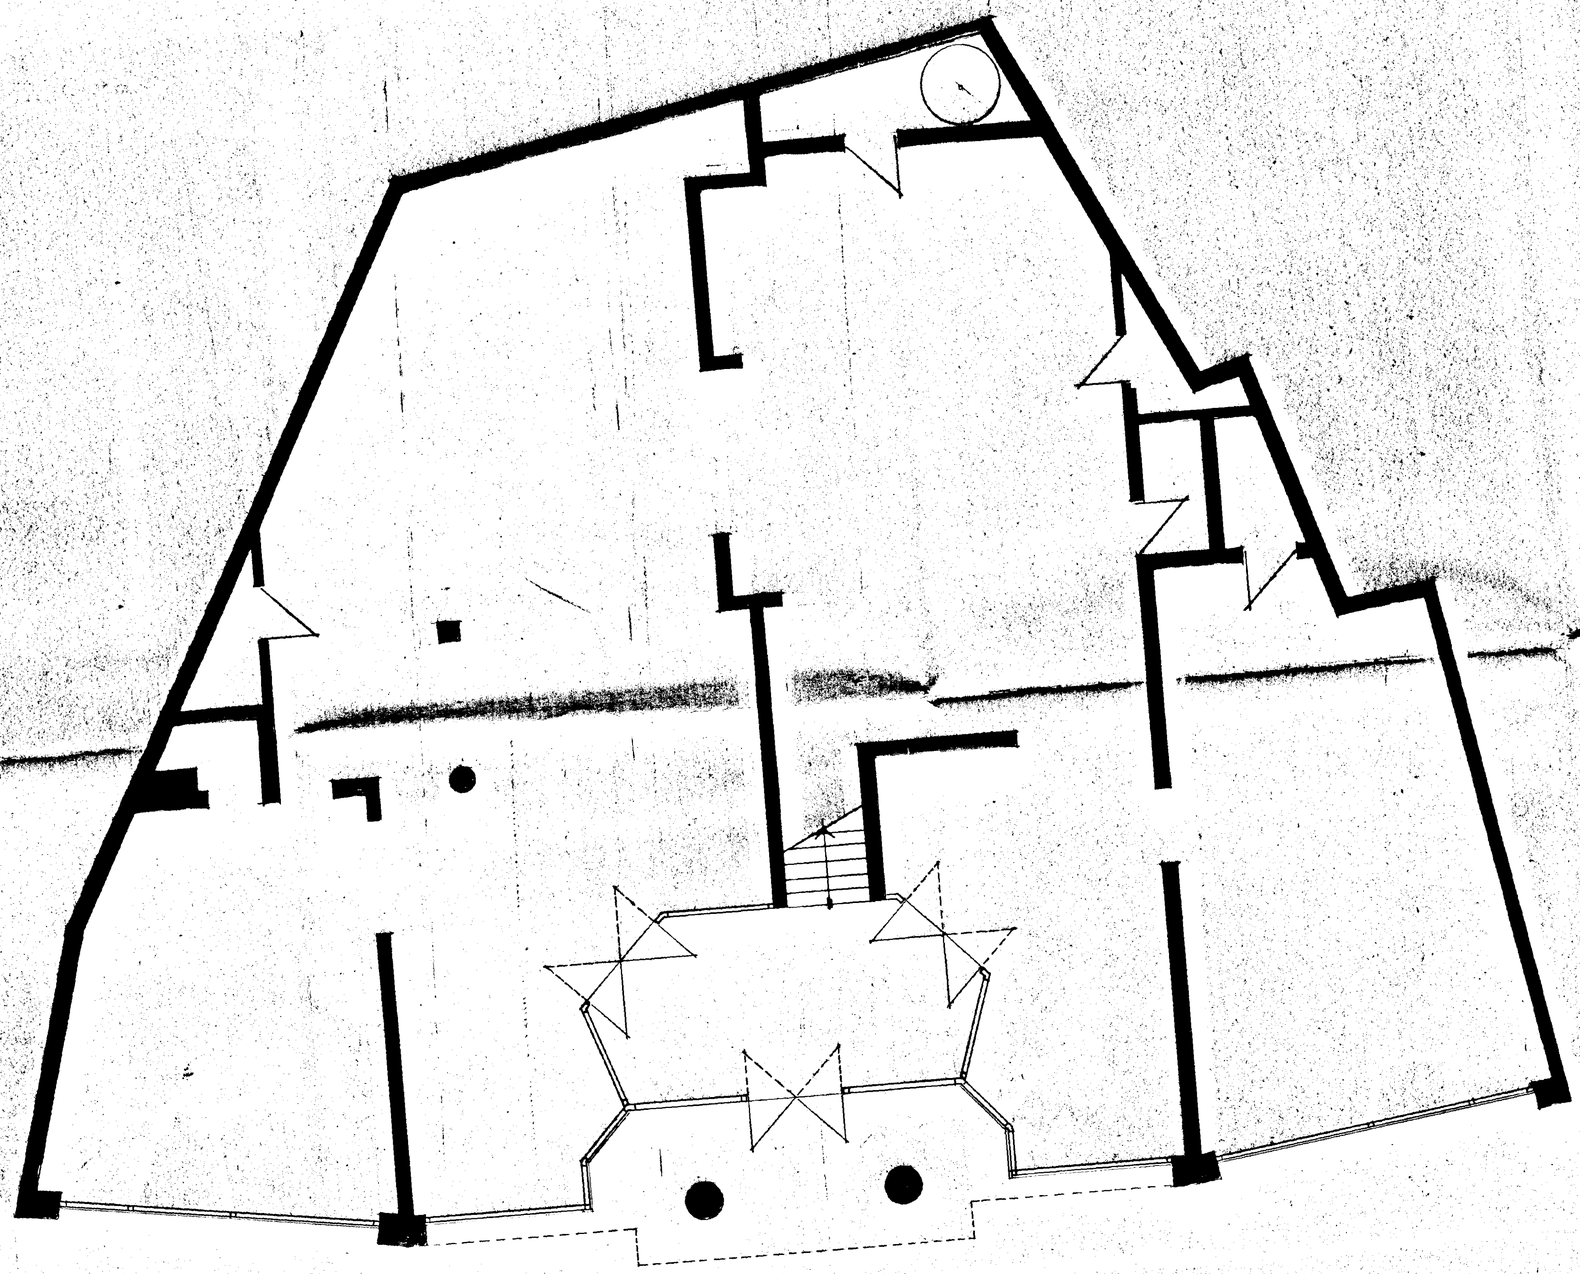

SOUTH HOLLAND DC
HOUSING & PLANNING
27 NOV 1996
Ref: 1078/96

Project Details
Proposed Alterations to Elsom House, Broad Street, SPALDING, Lincs.

Date: November 1996
Drawer: SWD/LJG

Drawing
Plan Layout as Proposed

Client: Fen Properties
Scale: 1:50


Drawing Number: 96274/A1/02


STEVEN DUNN
CHARTERED ARCHITECTS

27 West End
Walcott
Lincoln
LN4 3ST

Tel. 01526 860 757
Fax. 01526 861 575

THIS DRAWING IS COPYRIGHT AND NO PORTION SHOULD BE USED WITHOUT CONSENT. NO DIMENSIONS ARE TO BE SCALED FROM THIS DRAWING. ONLY FIGURED DIMENSIONS SHALL BE USED. AND THE CONTRACTOR IS TO CHECK ALL DIMENSIONS ON SITE PRIOR TO COMMENCING WORKS.

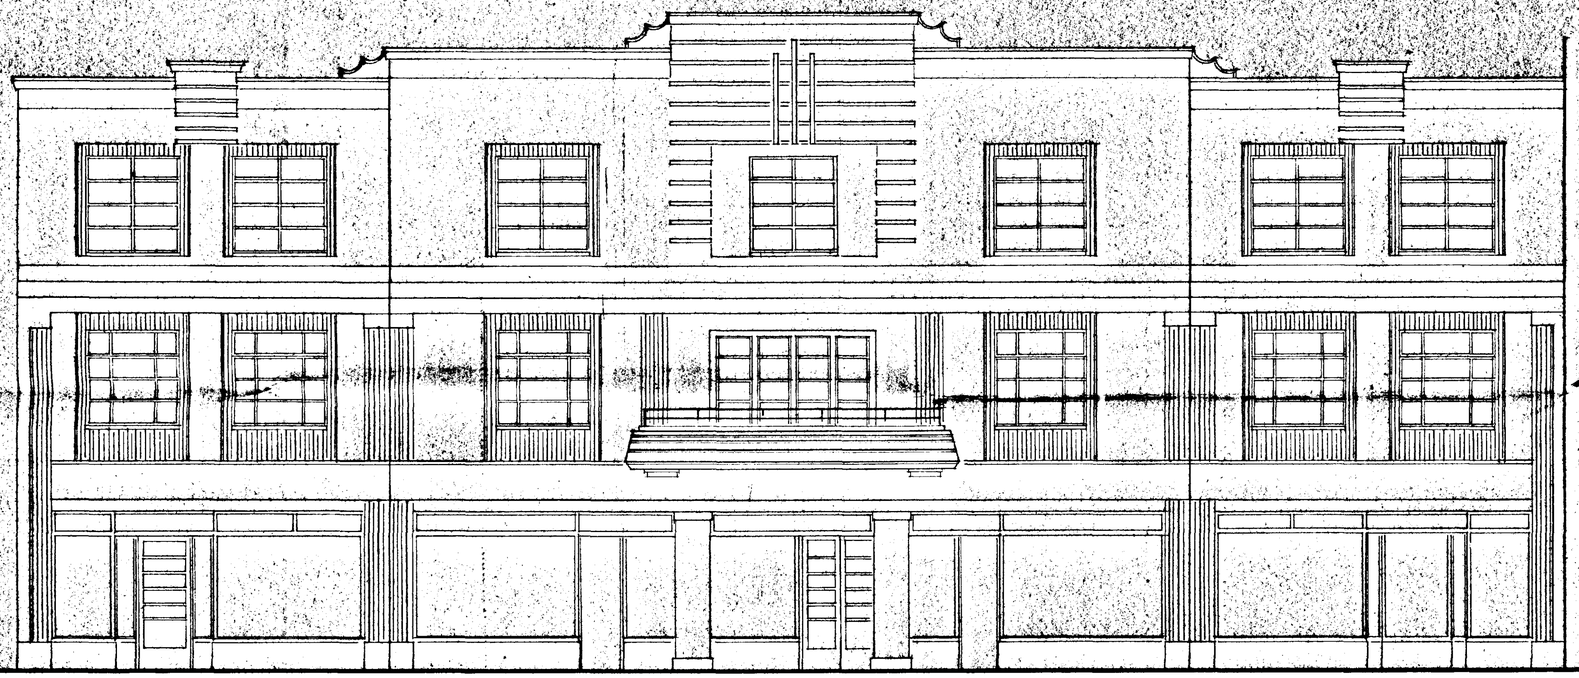

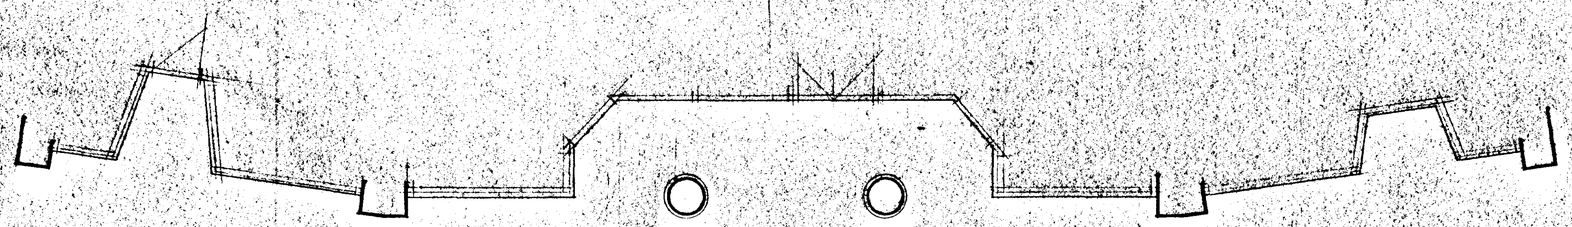

SOUTH HOLLAND DC
HOUSING & PLANNING
27 NOV 1996
Ref: 10/96

Project Details
Proposed Alterations to Elsom House, Broad Street, SPALDING, Lincs.

Date: November 1996 Drawn: LJG

Drawing
Elevation as Existing

Client: Fen Properties Scale: 1:50


Drawing Number: 96274/A1/03

STEVEN DUNN
CHARTERED ARCHITECTS

27 West End
Walcott
Lincoln
LN4 3ST

Tel. 01526 860 757
Fax. 01526 861 575

THIS DRAWING IS COPYRIGHT AND NO PORTION SHOULD BE USED WITHOUT CONSENT. NO DIMENSIONS ARE TO BE SCALED FROM THIS DRAWING. ONLY FIGURED DIMENSIONS SHALL BE USED AND THE CONTRACTOR IS TO CHECK ALL DIMENSIONS ON SITE PRIOR TO COMMENCING WORKS

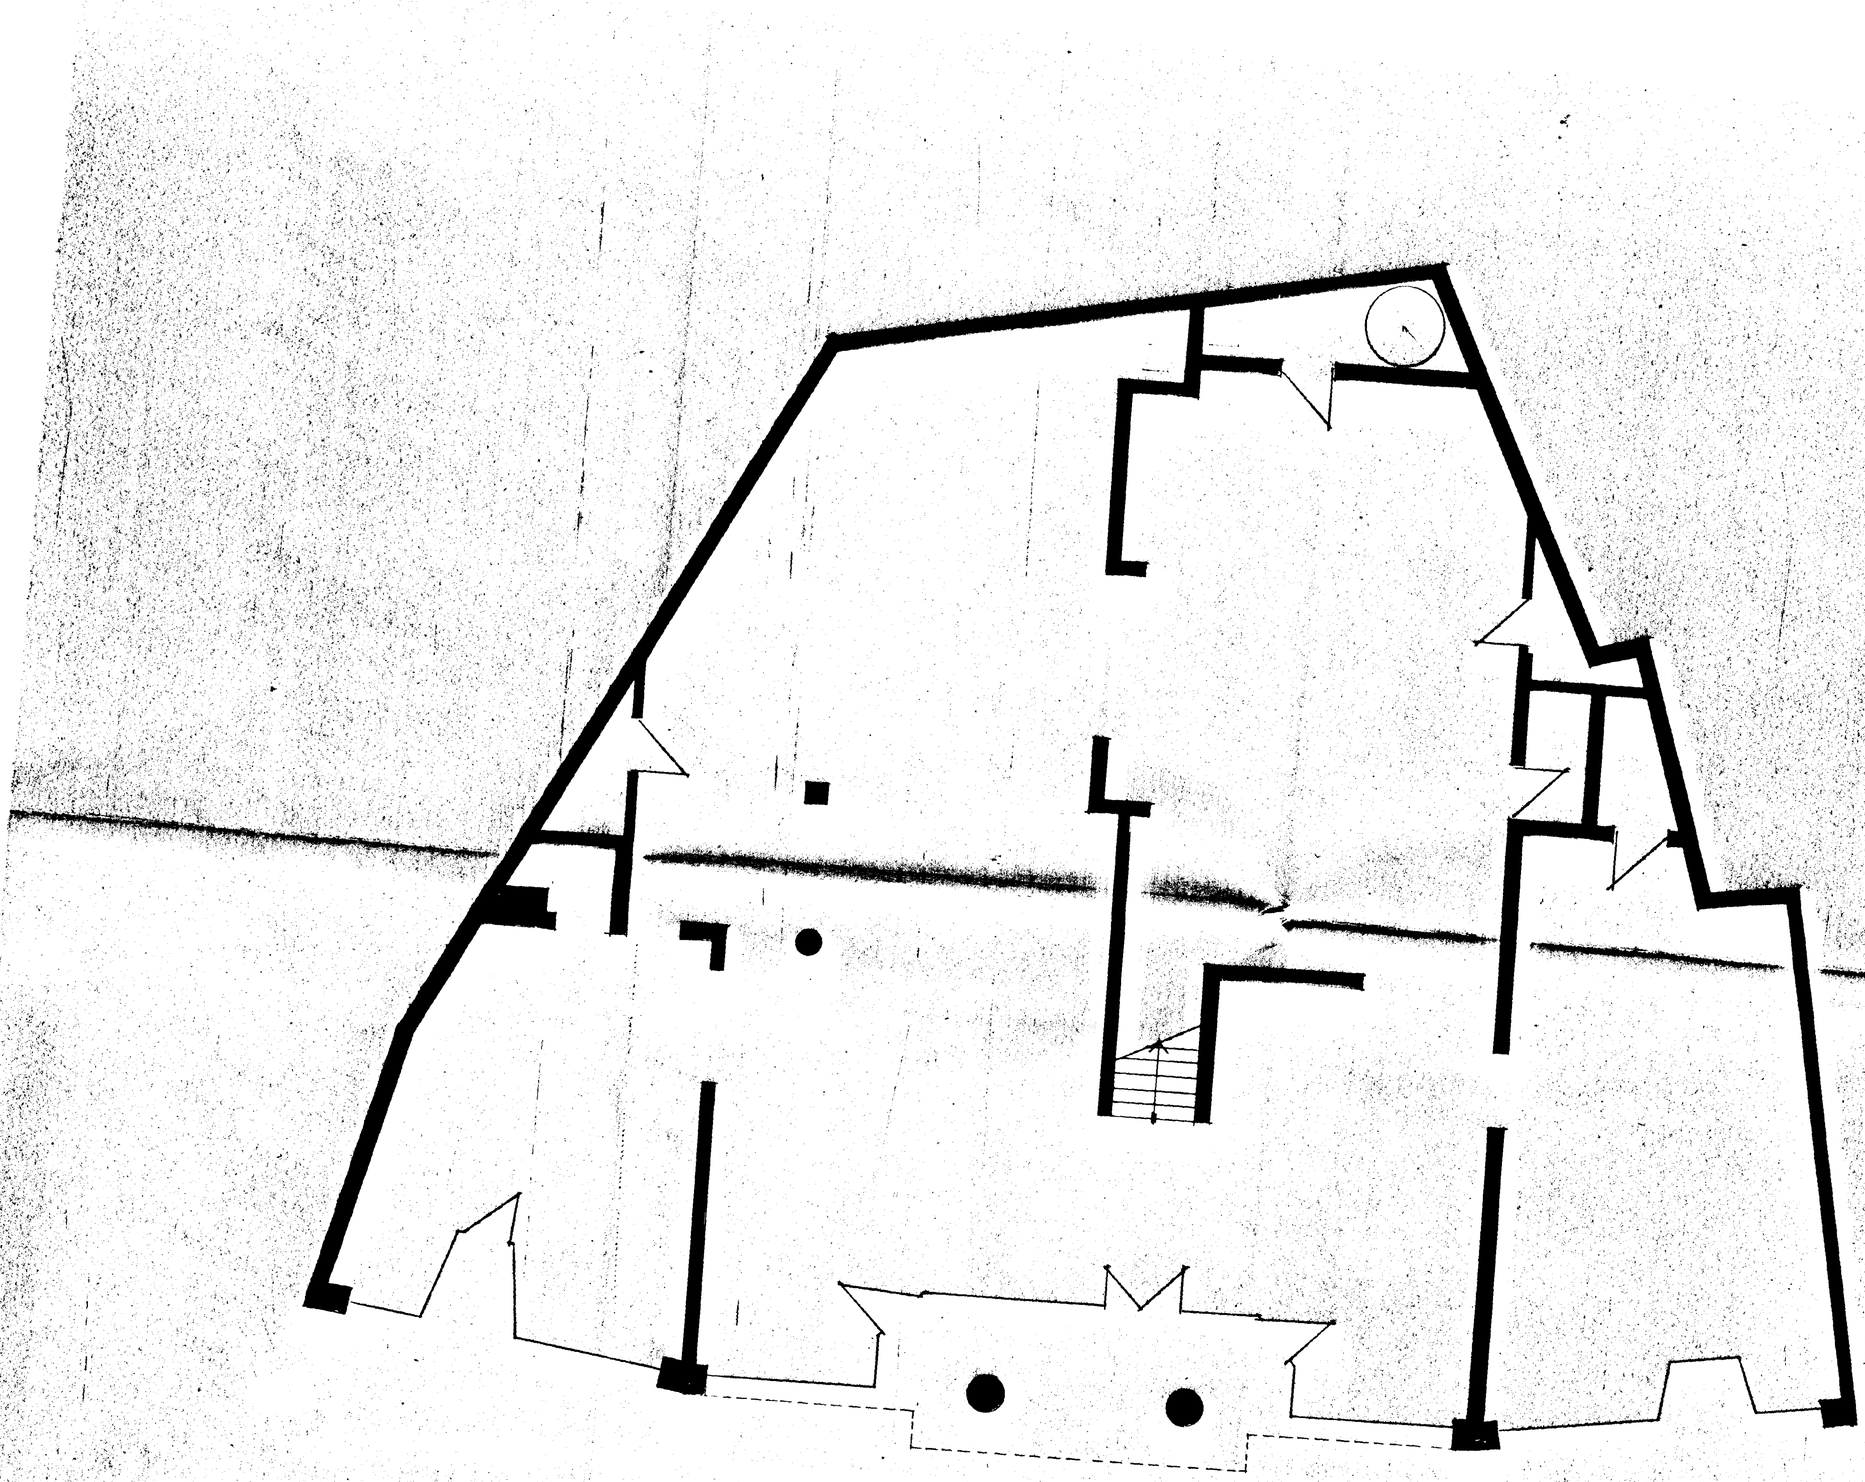

SOUTH HOLLAND DC
HOUSING & PLANNING
27 NOV 1996
Ref: 1078/96.

Project Details
Proposed Alterations to Elsom House, Broad Street, SPALDING, Lincs.

Date: November 1996 Drawn: UG

Drawing: Survey Plan as Existing


Client: Fen Properties Scale: 1:50

Drawing Number: 9627/A1/01

STEVEN DUNN
CHARTERED ARCHITECTS

27 West End
Walcott
Lincoln
LN4 3ST

Tel. 01526 860 757
Fax. 01526 861 575

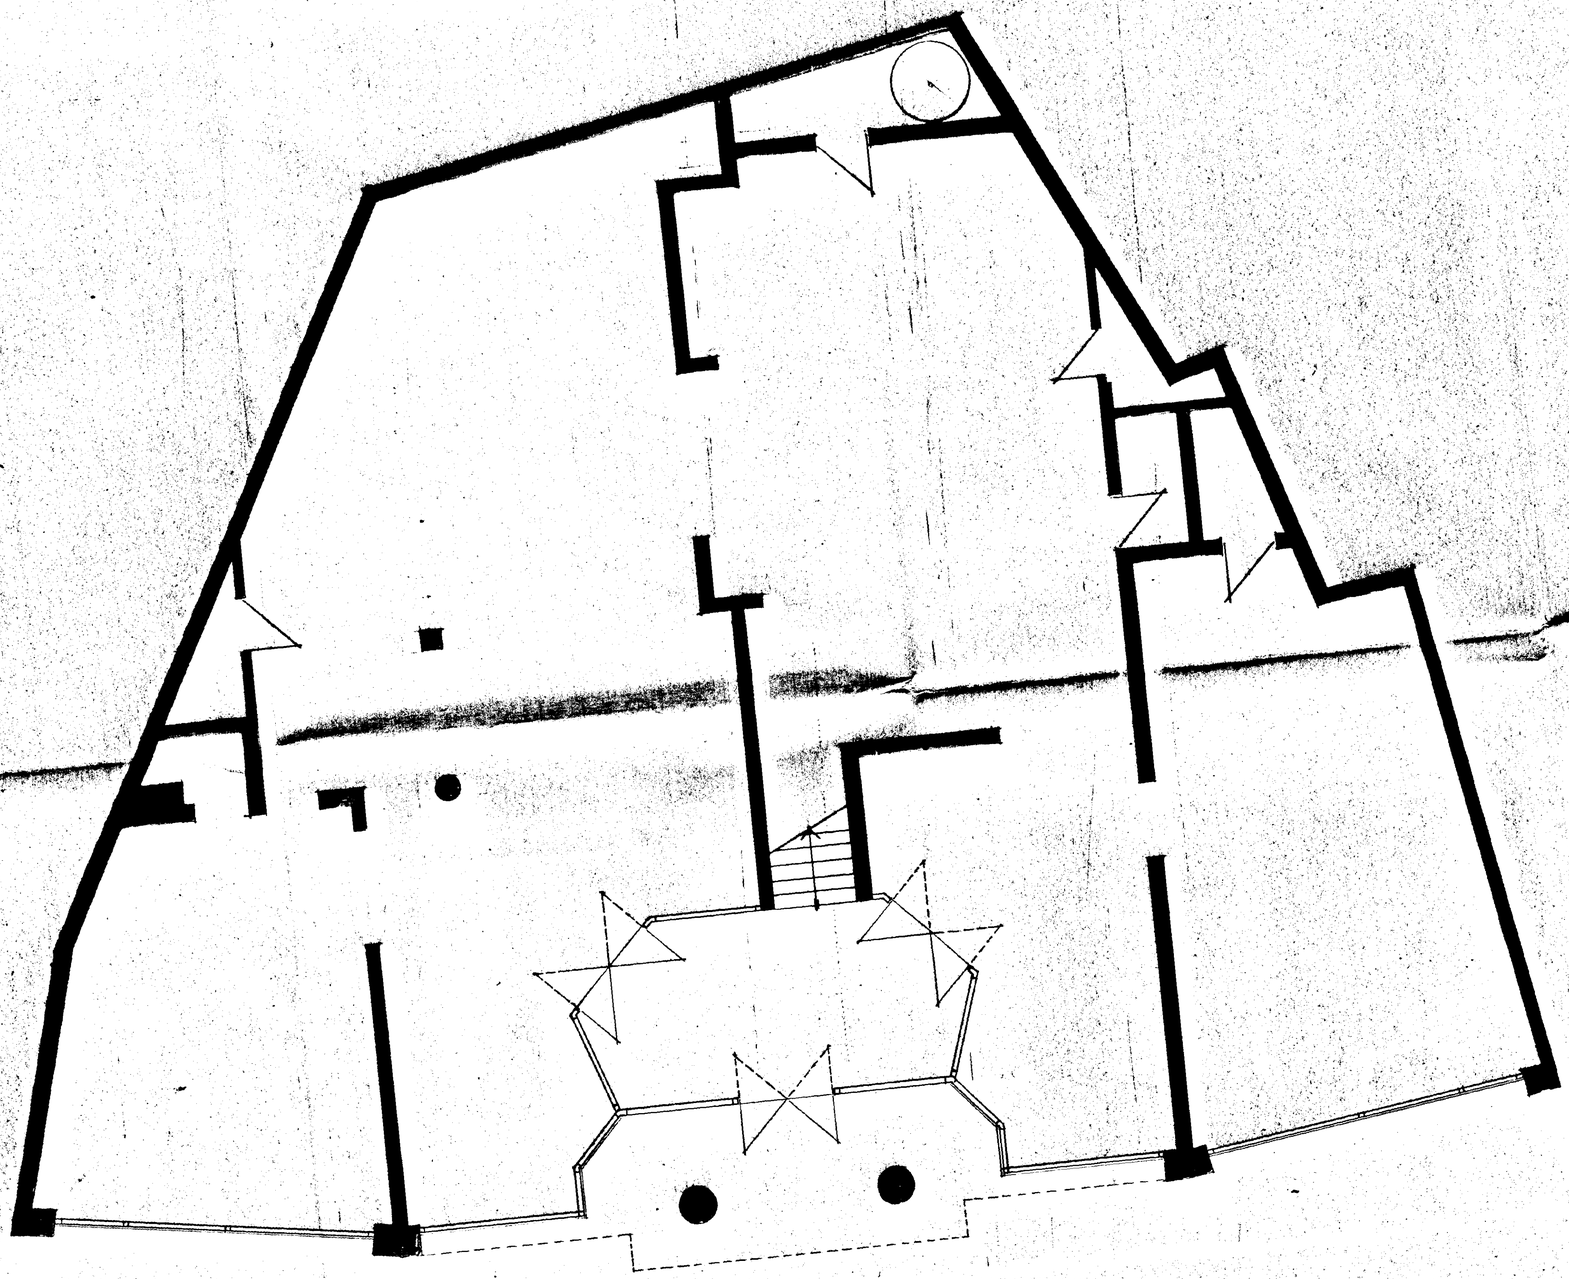

SOUTH HOLLAND DC
HOUSING & PLANNING
27 NOV 1996
Ref: 1078/96.

Project Details
Proposed Alterations to Elsom House, Broad Street, SPALDING, Lincs.

Date: November 1996 Drawn: SWD/LJG

Drawing: Plan Layout as Proposed

Client: Fen Properties Scale: 1:50

Drawing Number: 96274/AT/02


STEVEN DUNN
CHARTERED ARCHITECTS

27 West End
Walcott
Lincoln
LN4 3ST

Tel. 01526 860 757
Fax. 01526 861 575

THIS DRAWING IS COPYRIGHT AND NO PORTION SHOULD BE USED WITHOUT CONSENT. NO DIMENSIONS ARE TO BE SCALED FROM THIS DRAWING. ONLY FIGURED DIMENSIONS SHALL BE USED, AND THE CONTRACTOR IS TO CHECK ALL DIMENSIONS ON SITE PRIOR TO COMMENCING WORKS.



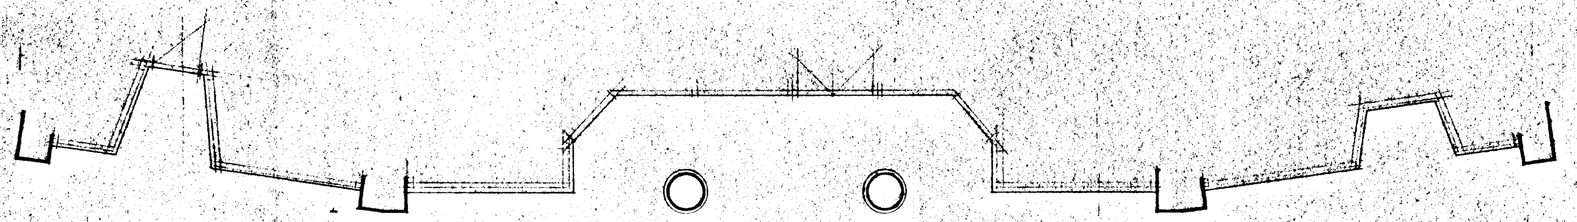

SOUTH HOLLAND DC
HOUSING & PLANNING
27 NOV 1996
Ref: 1078/96

Project Details
Proposed Alterations to Elbow House, Broad Street, SPALDING, Lincs.

Date: **November 1996** Drawn: **UG**

Drawing: **Elevation as Existing**

Client: **Fen Properties** Scale: **1:50**


Drawing Number: **96274/X1/03**

STEVEN DUNN
CHARTERED ARCHITECTS

27 West End
Walcott
Lincoln
LN4 3ST

Tel. 01526 860 757
Fax. 01526 861 575

THIS DRAWING IS COPYRIGHT AND NO PORTION SHOULD BE USED WITHOUT CONSENT. NO DIMENSIONS ARE TO BE SCALED FROM THIS DRAWING. ONLY FIGURED DIMENSIONS SHALL BE USED, AND THE CONTRACTOR IS TO CHECK ALL DIMENSIONS ON SITE PRIOR TO COMMENCING WORKS.

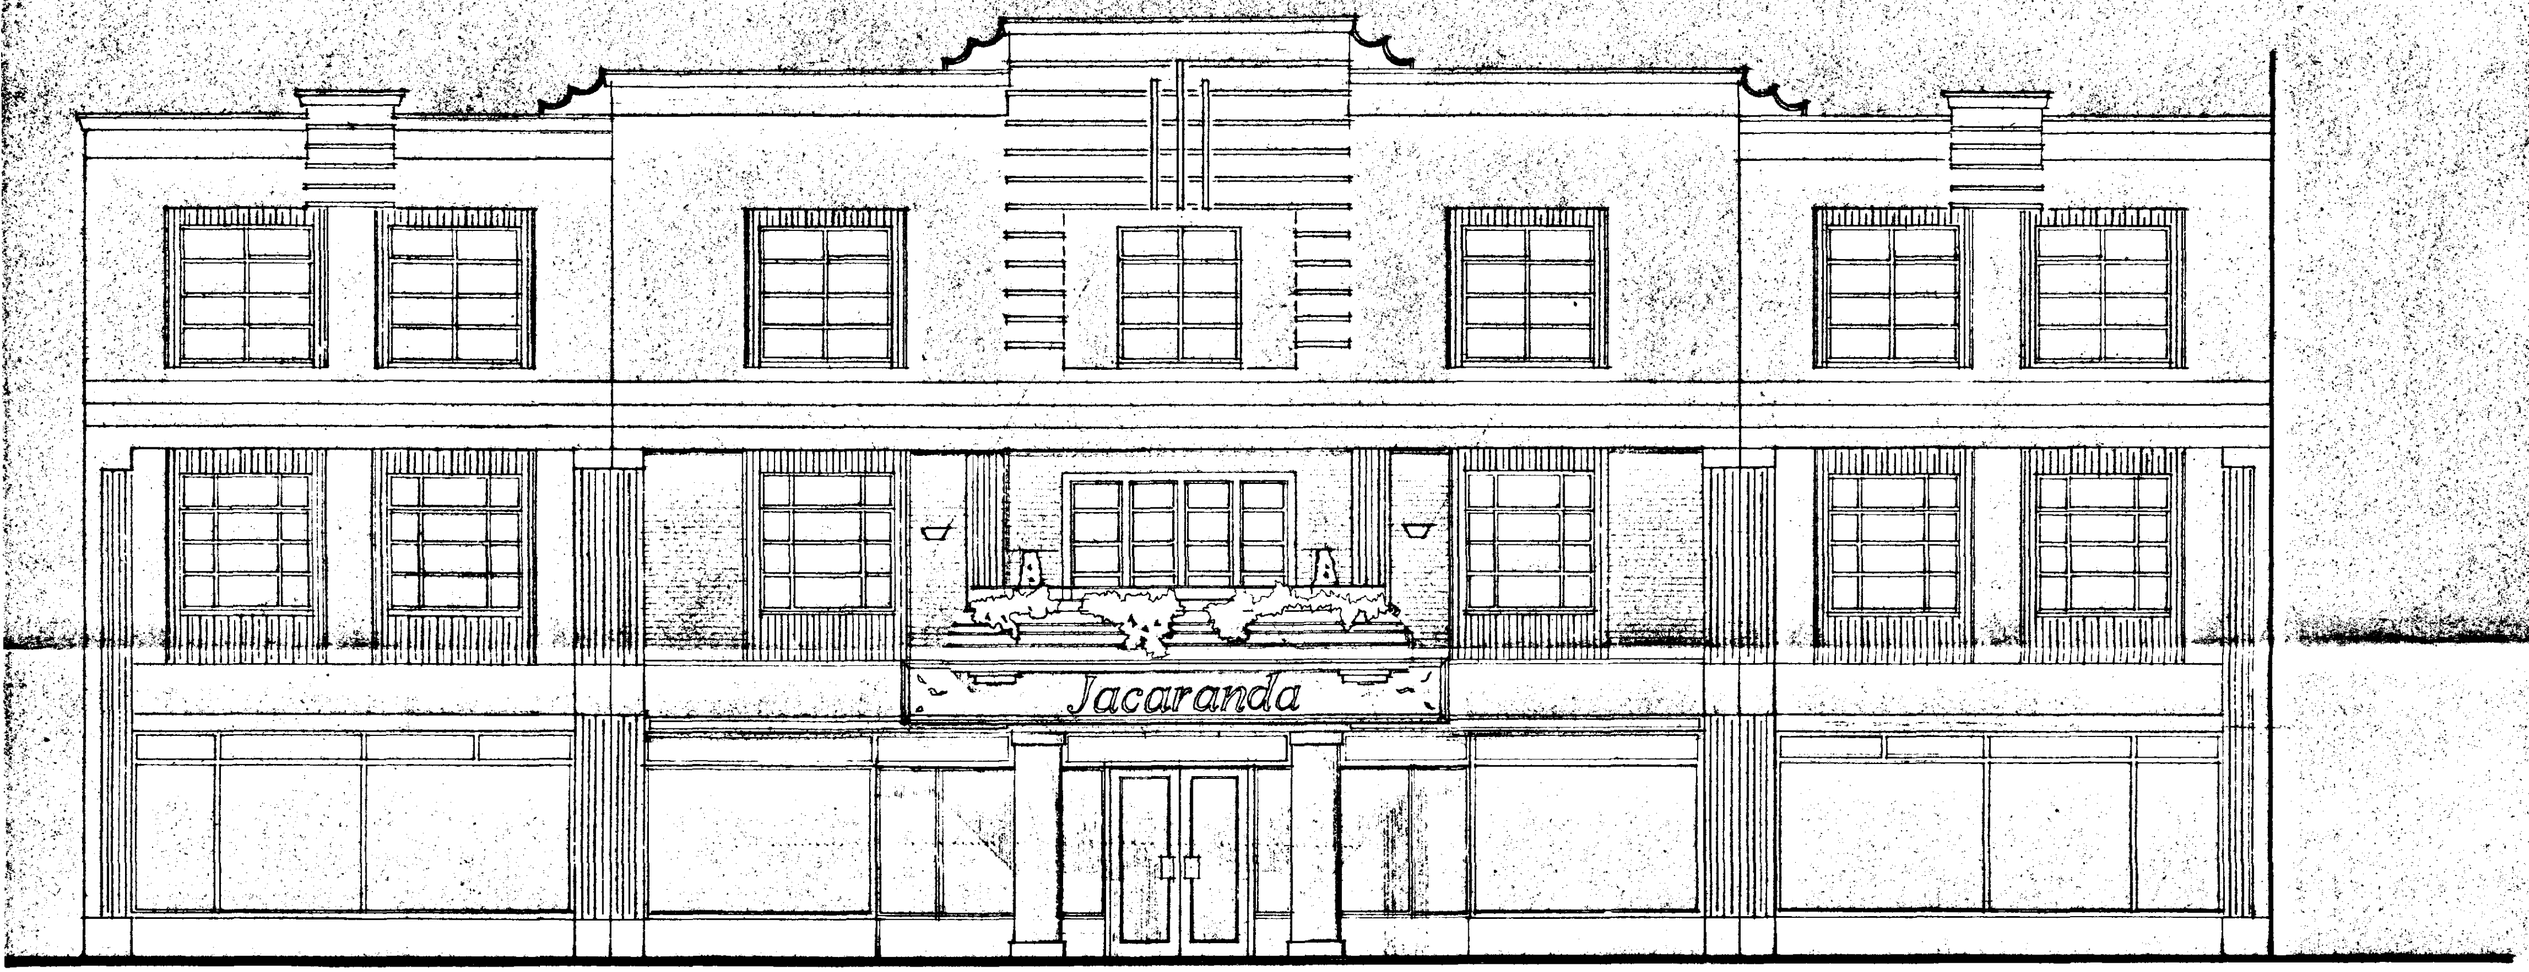

PROPOSED ELEVATION 1:50

SOUTH HOLLAND DC
HOUSING & PLANNING
27 NOV 1996
Ref: 1078/96

Project Details
Proposed Alterations to Elsom House, Broad Street, SPALDING, Lincs.

Date: November 1996
Drawn: SWD/LNG

Drawing: Elevation as Proposed

Client: Fen Properties
Scale: 1:50


Drawing Number: 96274/A1/04

STEVEN DUNN
CHARTERED ARCHITECTS

27 West End
Walcott
Lincoln
LN4 3ST

Tel. 01526 860 757
Fax. 01526 861 575

THIS DRAWING IS COPYRIGHT AND NO PORTION SHOULD BE USED WITHOUT CONSENT. NO DIMENSIONS ARE TO BE SCALED FROM THIS DRAWING. ONLY FIGURED DIMENSIONS SHALL BE USED, AND THE CONTRACTOR IS TO CHECK ALL DIMENSIONS ON SITE PRIOR TO COMMENCING WORKS.

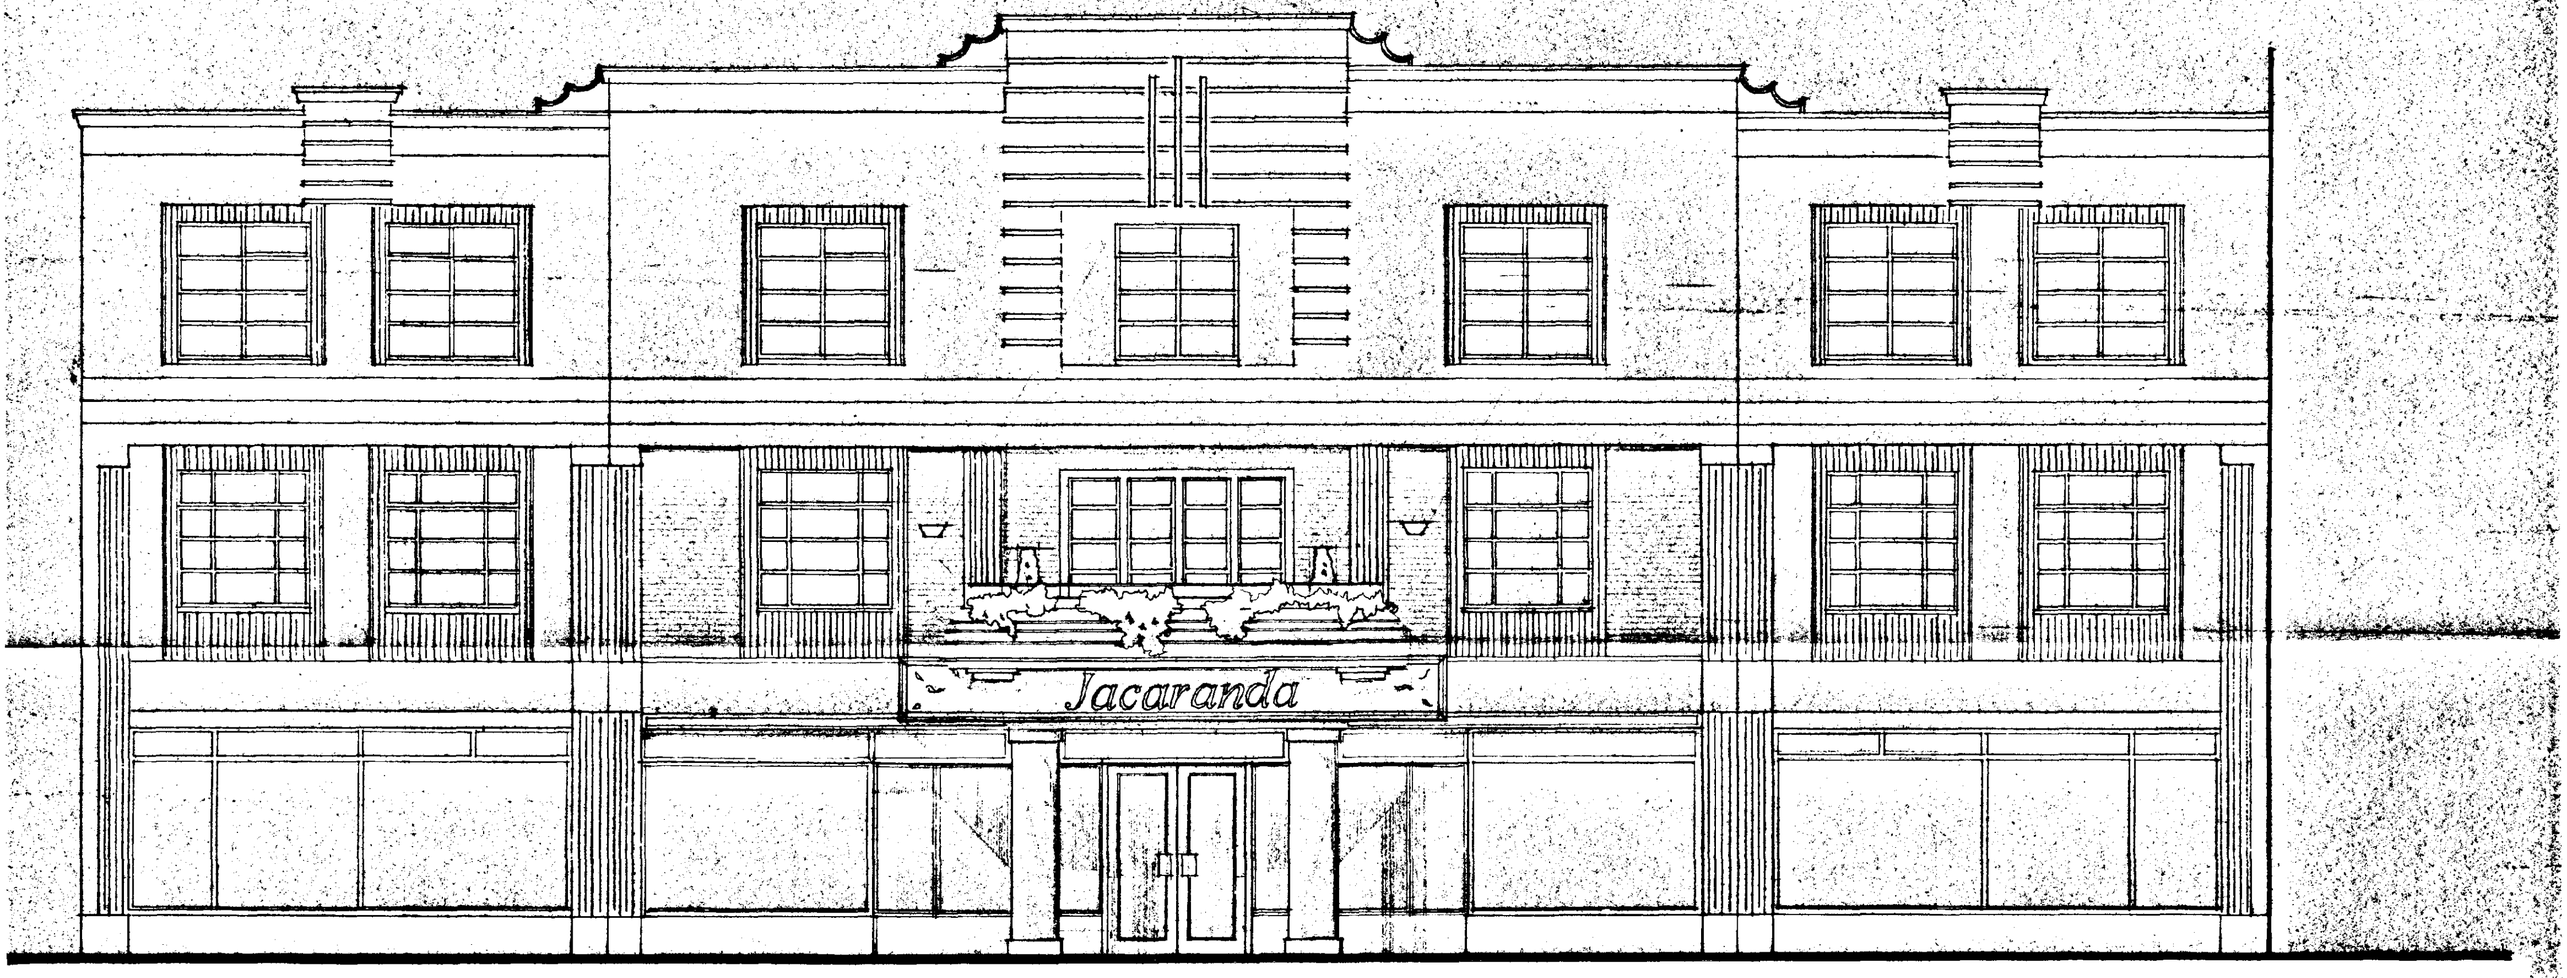

PROPOSED ELEVATION 1:50

SOUTH HOLLAND DC
HOUSING & PLANNING
27 NOV 1996
Ref. 1078/96

Project Details
Proposed Alterations to Elsom House, Broad Street, SPALDING, Lincs.


Date: November 1996
Drawn: SWD/UG
Drawing: Elevation as Proposed
Client: Fen Properties
Scale: 1:50
Drawing Number: 9627/A1/04

STEVEN DUNN
CHARTERED ARCHITECTS

27 West End
Walcott
Lincoln
LN4 3ST

Tel. 01526 860 757
Fax. 01526 861 575

THIS DRAWING IS COPYRIGHT AND NO PORTION SHOULD BE USED WITHOUT CONSENT. NO DIMENSIONS ARE TO BE SCALED FROM THIS DRAWING. ONLY FIGURED DIMENSIONS SHALL BE USED, AND THE CONTRACTOR IS TO CHECK ALL DIMENSIONS ON SITE PRIOR TO COMMENCING WORKS.

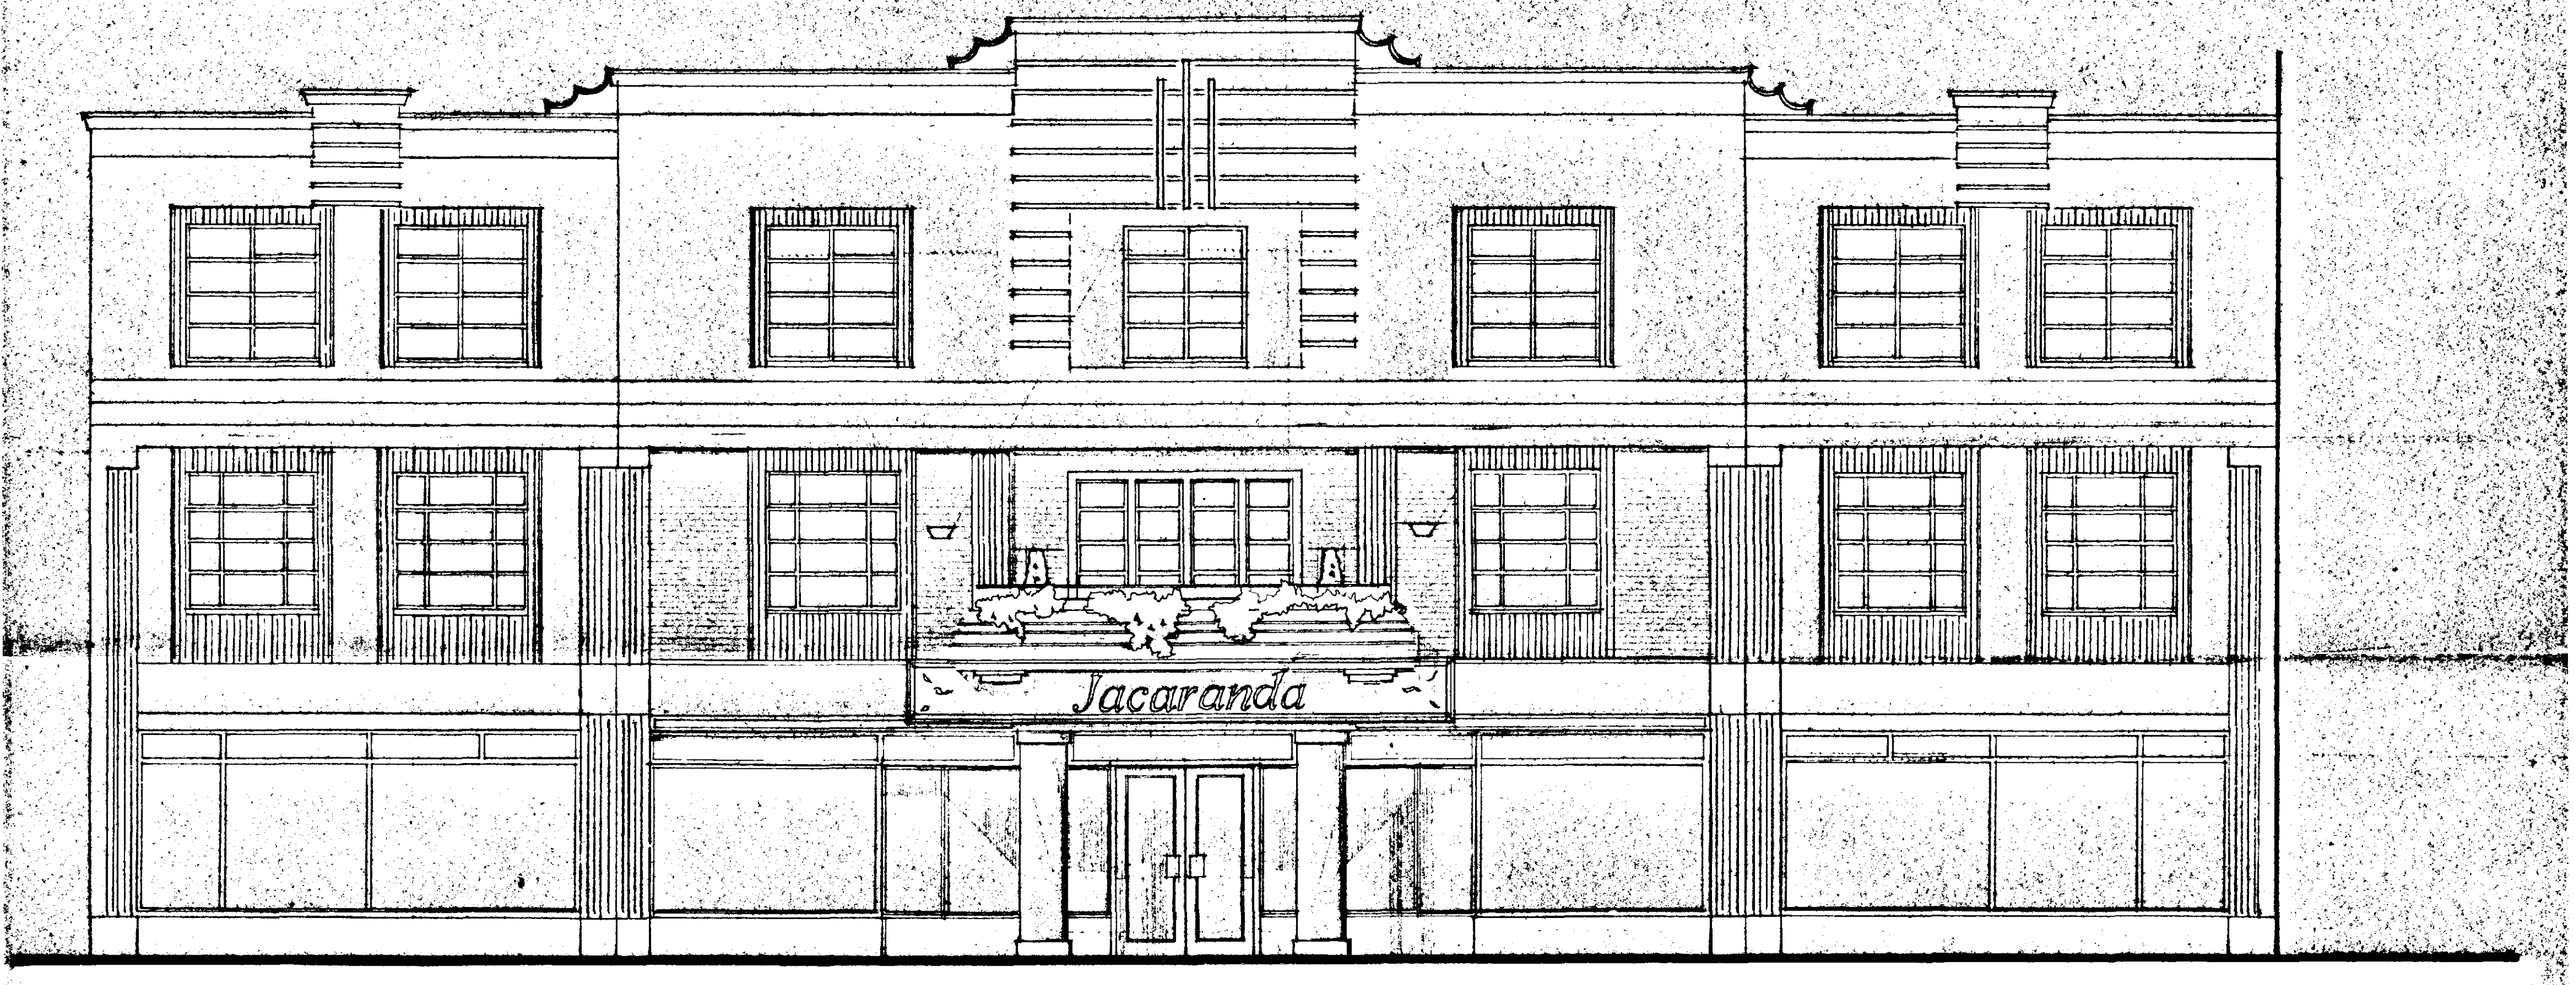

PROPOSED ELEVATION 1:50

SOUTH HOLLAND DC
HOUSING & PLANNING
27 NOV 1996
Ref: 1078/96

Project Details

Proposed Alterations to Elsom House, Broad Street, SPALDING, Lincs.

Date: **November 1996** Drawn: **SWD/LFG**

Drawing: **Elevation as Proposed**

Client: **Fen Properties** Scale: **1:50**

Drawing Number: **9627#/A1/04**

STEVEN DUNN
CHARTERED ARCHITECTS

27 West End
Walcott
Lincoln
LN4 3ST

Tel. 01526 860 757
Fax. 01526 861 575

THIS DRAWING IS COPYRIGHT AND NO PORTION SHOULD BE USED WITHOUT CONSENT. NO DIMENSIONS ARE TO BE SCALED FROM THIS DRAWING. ONLY FIGURED DIMENSIONS SHALL BE USED, AND THE CONTRACTOR IS TO CHECK ALL DIMENSIONS ON SITE PRIOR TO COMMENCING WORKS.