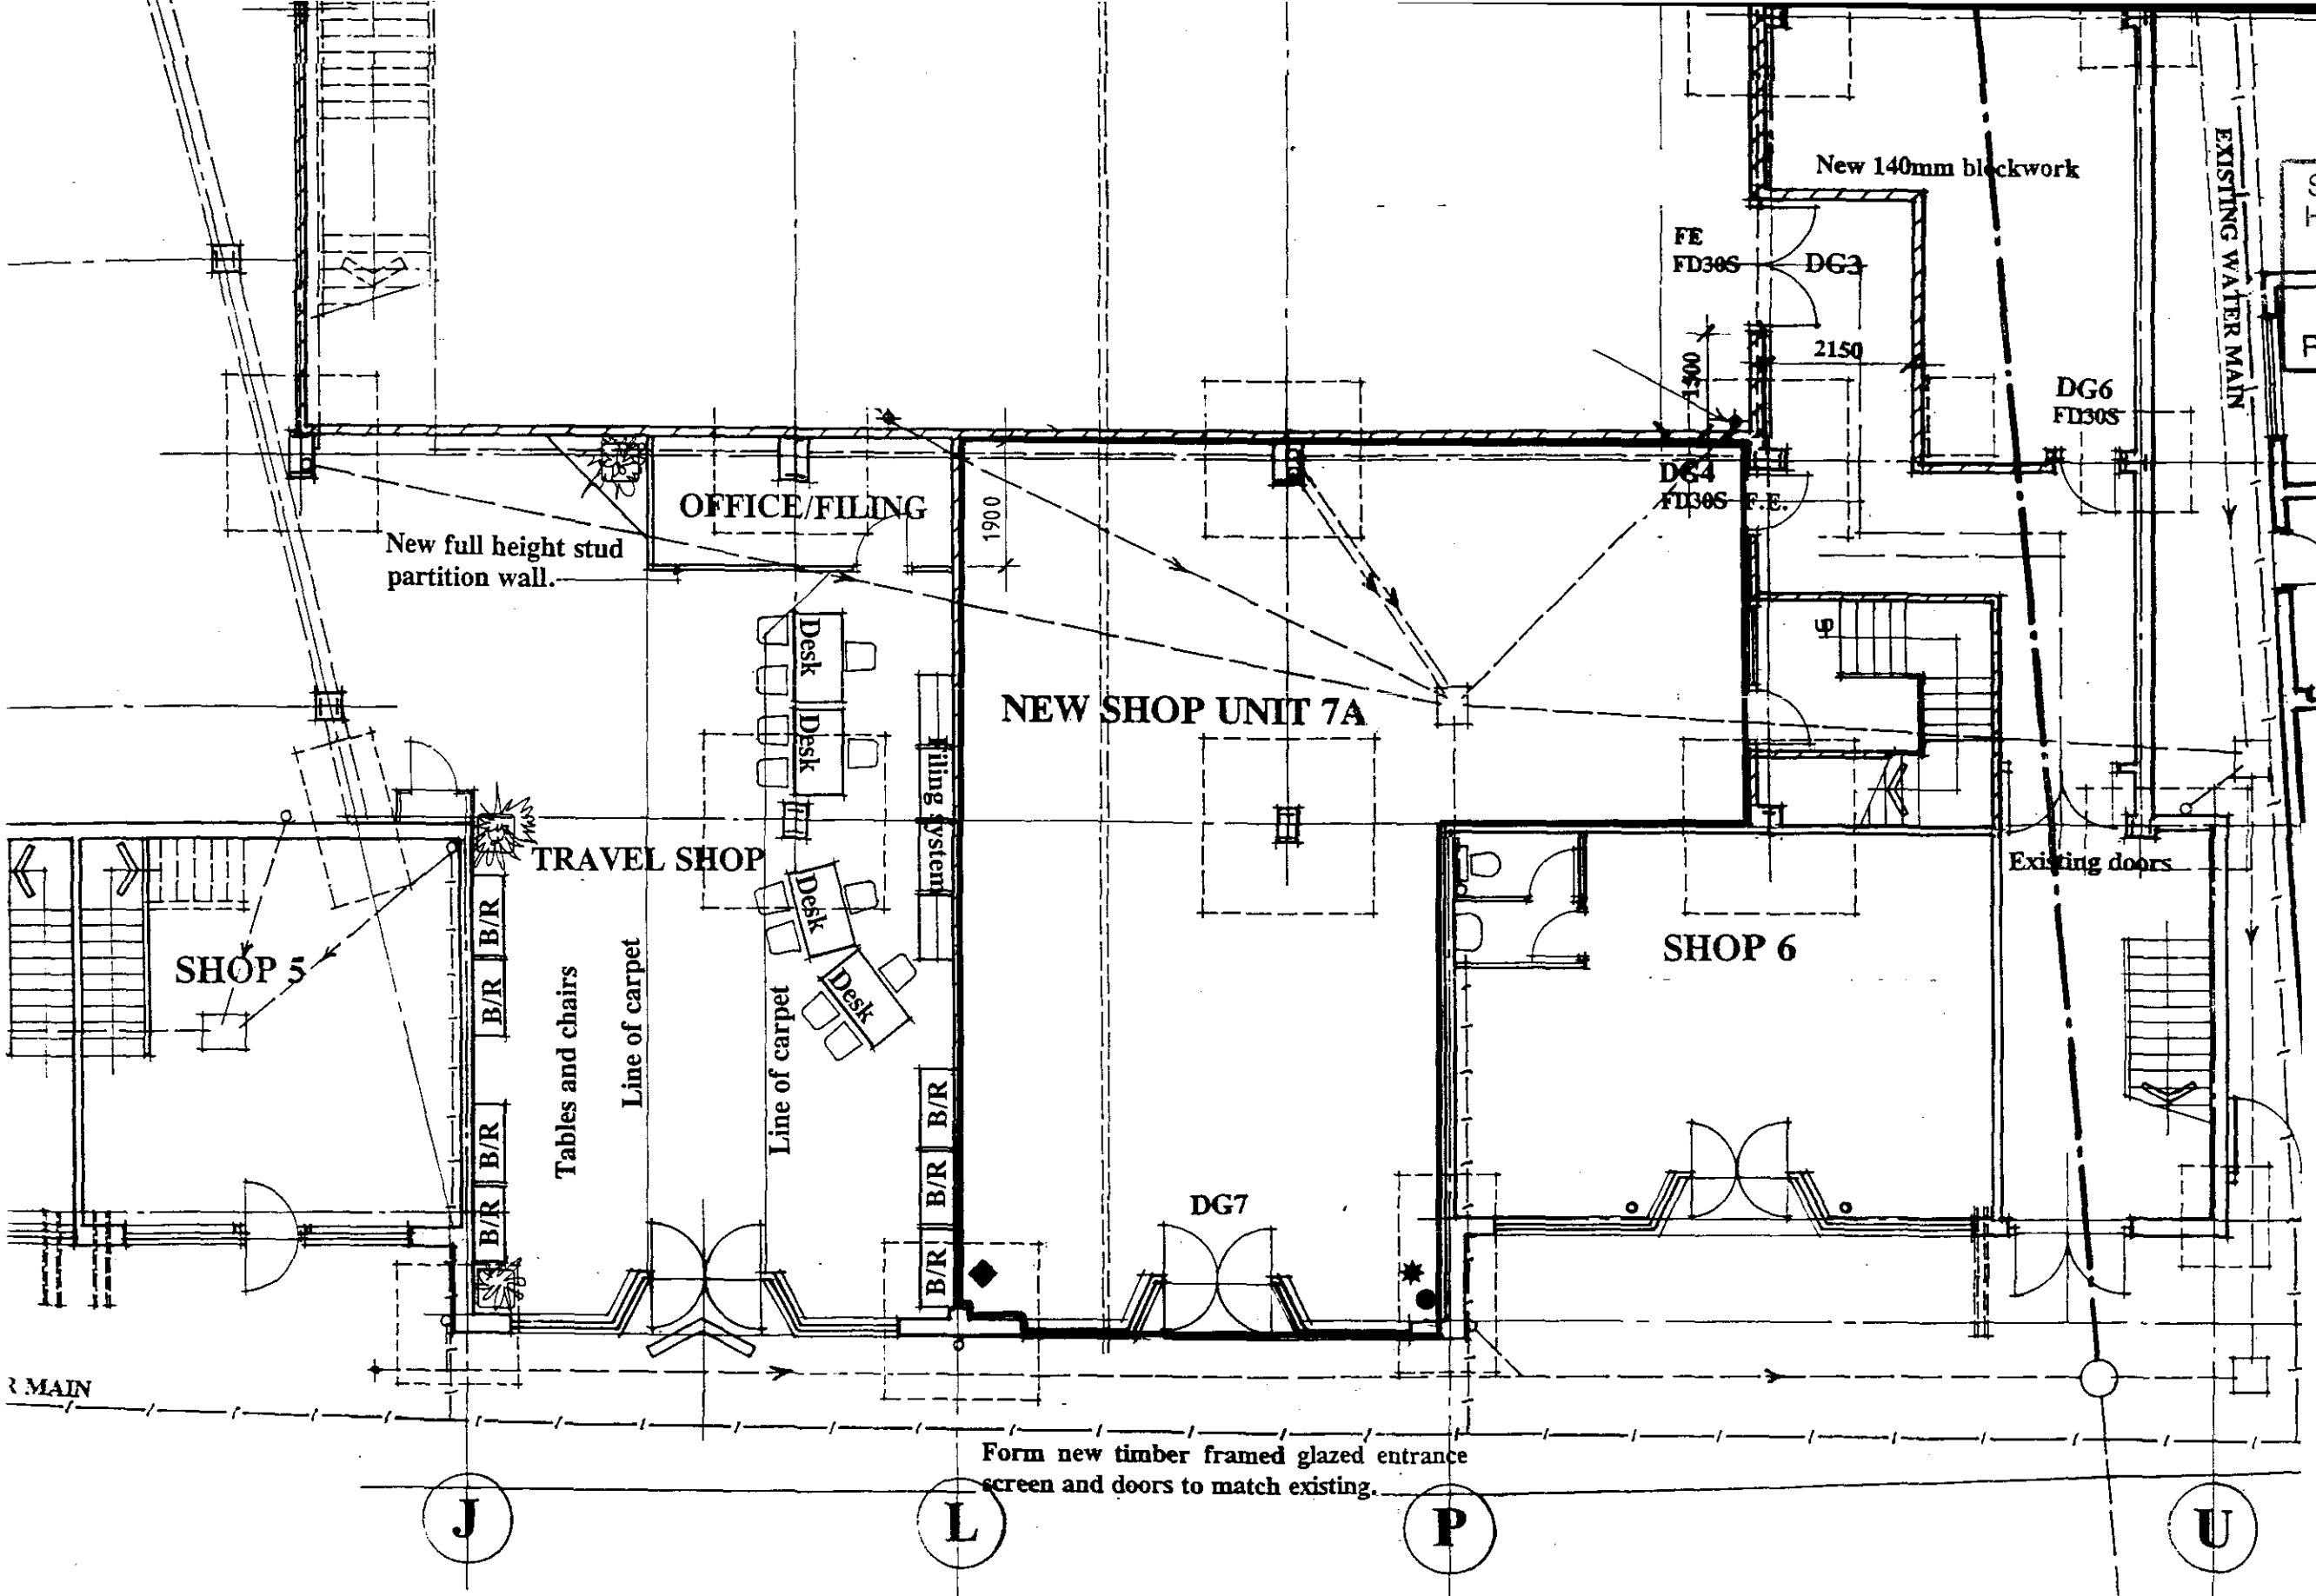


SOUTH HOLLAND DC
HOUSING & PLANNING
21 AUG 2000
Ref: 1049/00

DETERMINED
PLAN

BRIAN E WRIGHT
ARCHITECTS
Hamlet House
7 Oak Hill
Washingborough
LINCOLN
LN4 1BA
Tel: 01522 793528
Fax: 01522 794814

PROJECT
RETAIL DEVELOPMENT
WINSOVER ROAD
SPALDING

CLIENT
LINCOLN CO-OPERATIVE SOCIETY LTD.


DRAWING
GROUND FLOOR PLAN

DATE
AUGUST 2000

SCALE
1:100

DRW. NO.
SK1

DO NOT SCALE FROM THIS DRAWING ALL DIMENSION AND SETTING OUT TO BE VERIFIED ON SITE AND ALL DISCREPANCIES REFERRED TO ARCHITECT BEFORE WORK COMMENCES

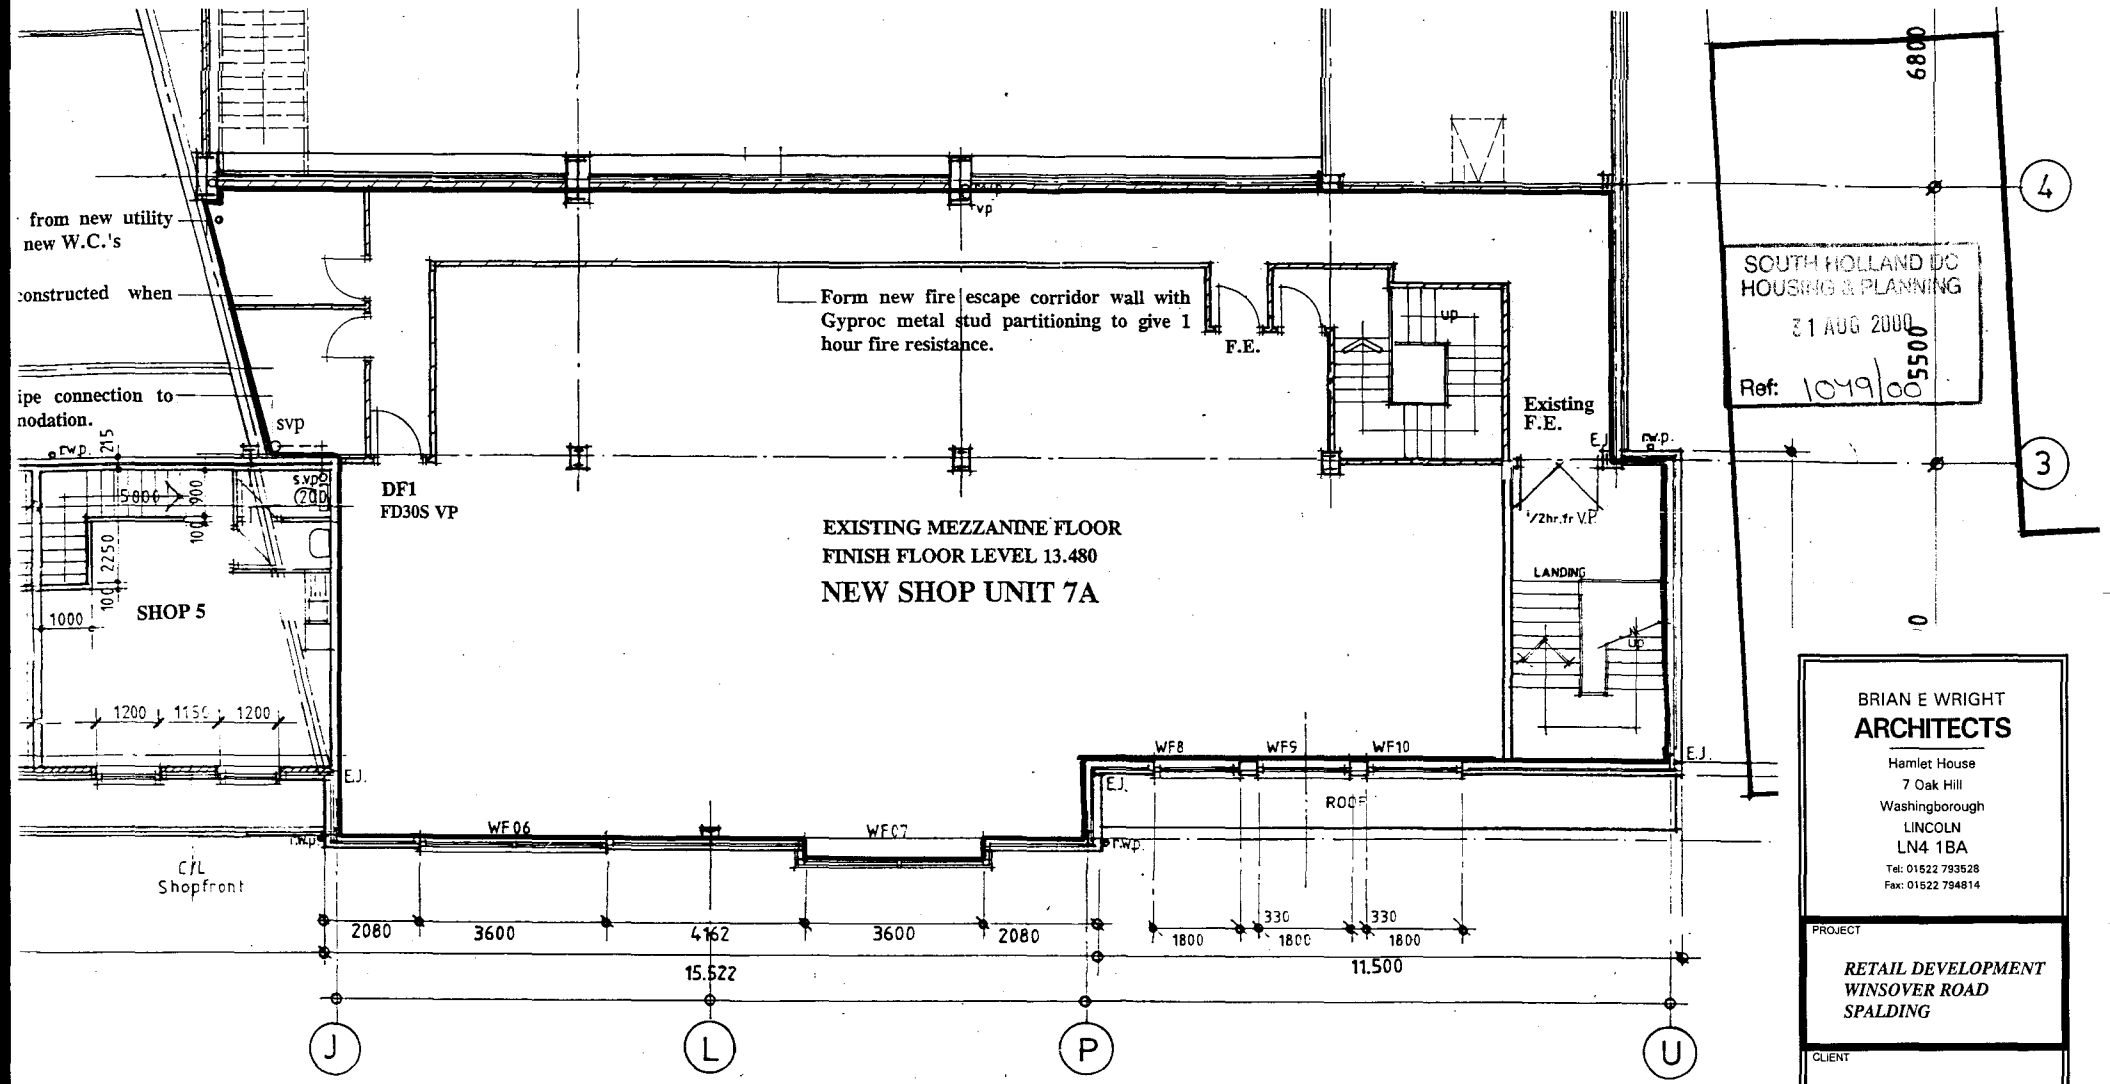

SOUTH HOLLAND DC
HOUSING & PLANNING
31 AUG 2000
Ref: 1049/00

DETERMINED PLAN

BRIAN E WRIGHT
ARCHITECTS
Hamlet House
7 Oak Hill
Washingborough
LINCOLN
LN4 1BA
Tel: 01522 793528
Fax: 01522 794814

PROJECT
RETAIL DEVELOPMENT
WINSOVER ROAD
SPALDING

CLIENT
LINCOLN CO-OPERATIVE SOCIETY LTD.

DRAWING
FIRST FLOOR PLAN

DATE
AUGUST 2000

SCALE
1:100

DRW. NO.
SK2

DO NOT SCALE FROM THIS DRAWING ALL DIMENSION AND SETTING OUT TO BE VERIFIED

New 140mm blockwork

FE
FD30S

DG3

2150

1500

DG6
FD30S

DG4
FD30S

F.E.

EXISTING WATER MAIN

OFFICE/FILING

New full height stud partition wall.

1900

Desk
Desk

NEW SHOP UNIT 7A

Filing System

TRAVEL SHOP

Desk
Desk

SHOP 5

B/R
B/R
B/R
B/R
B/R
B/R

Tables and chairs

Line of carpet

Line of carpet

SHOP 6

up

Existing doors

DG7

R MAIN

Form new timber framed glazed entrance screen and doors to match existing.

J

L

P

U

5

4

EXISTING SH

WINSOVER ROAD

SOUTH HOLLAND DC
HOUSING & PLANNING
21 AUG 2000
Ref: 1049/00

DETERMINED
PLAN

BRIAN E WRIGHT
ARCHITECTS
Hamlet House
7 Oak Hill
Washingborough
LINCOLN
LN4 1BA
Tel: 01522 793528
Fax: 01522 794814

PROJECT
RETAIL DEVELOPMENT
WINSOVER ROAD
SPALDING

CLIENT
LINCOLN CO-OPERATIVE SOCIETY LTD.

DRAWING
GROUND FLOOR PLAN

DATE
AUGUST 2000

SCALE
1:100

DRW. NO.
SK1

DO NOT SCALE FROM THIS DRAWING. ALL DIMENSION AND SETTING OUT TO BE VERIFIED ON SITE AND ALL DISCREPANCIES REFERRED TO ARCHITECT BEFORE WORK COMMENCES.

from new utility
new W.C.'s

constructed when

ipe connection to
nodation.

svp

rwp

215

5800

900

100

2250

100

1000

SHOP 5

1200 1150 1200

C/L
Shopfront

s.vp

200

DF1
FD30S VP

Form new fire escape corridor wall with Gyproc metal stud partitioning to give 1 hour fire resistance.

F.E.

vp

up

Existing
F.E.

E.J.

rwp

½hr.fr V.P.

LANDING

up

EXISTING MEZZANINE FLOOR
FINISH FLOOR LEVEL 13.480

NEW SHOP UNIT 7A

E.J.

WF06

WF07

rwp

rwp

WF8

WF9

WF10

E.J.

E.J.

ROOF

2080 3600 4162 3600 2080

15.522

1800 330 1800 330 1800

11.500

J L P U

4

3

0

6800

5500

SOUTH HOLLAND DC
HOUSING & PLANNING
31 AUG 2000
Ref: 1049/00

DETERMINED
PLAN

BRIAN E WRIGHT
ARCHITECTS
Hamlet House
7 Oak Hill
Washingborough
LINCOLN
LN4 1BA
Tel: 01522 793528
Fax: 01522 794814

PROJECT
RETAIL DEVELOPMENT
WINSOVER ROAD
SPALDING

CLIENT
LINCOLN CO-OPERATIVE SOCIETY LTD.

DRAWING
FIRST FLOOR PLAN

DATE
AUGUST 2000

SCALE
1:100

DRW. NO.
SK2