
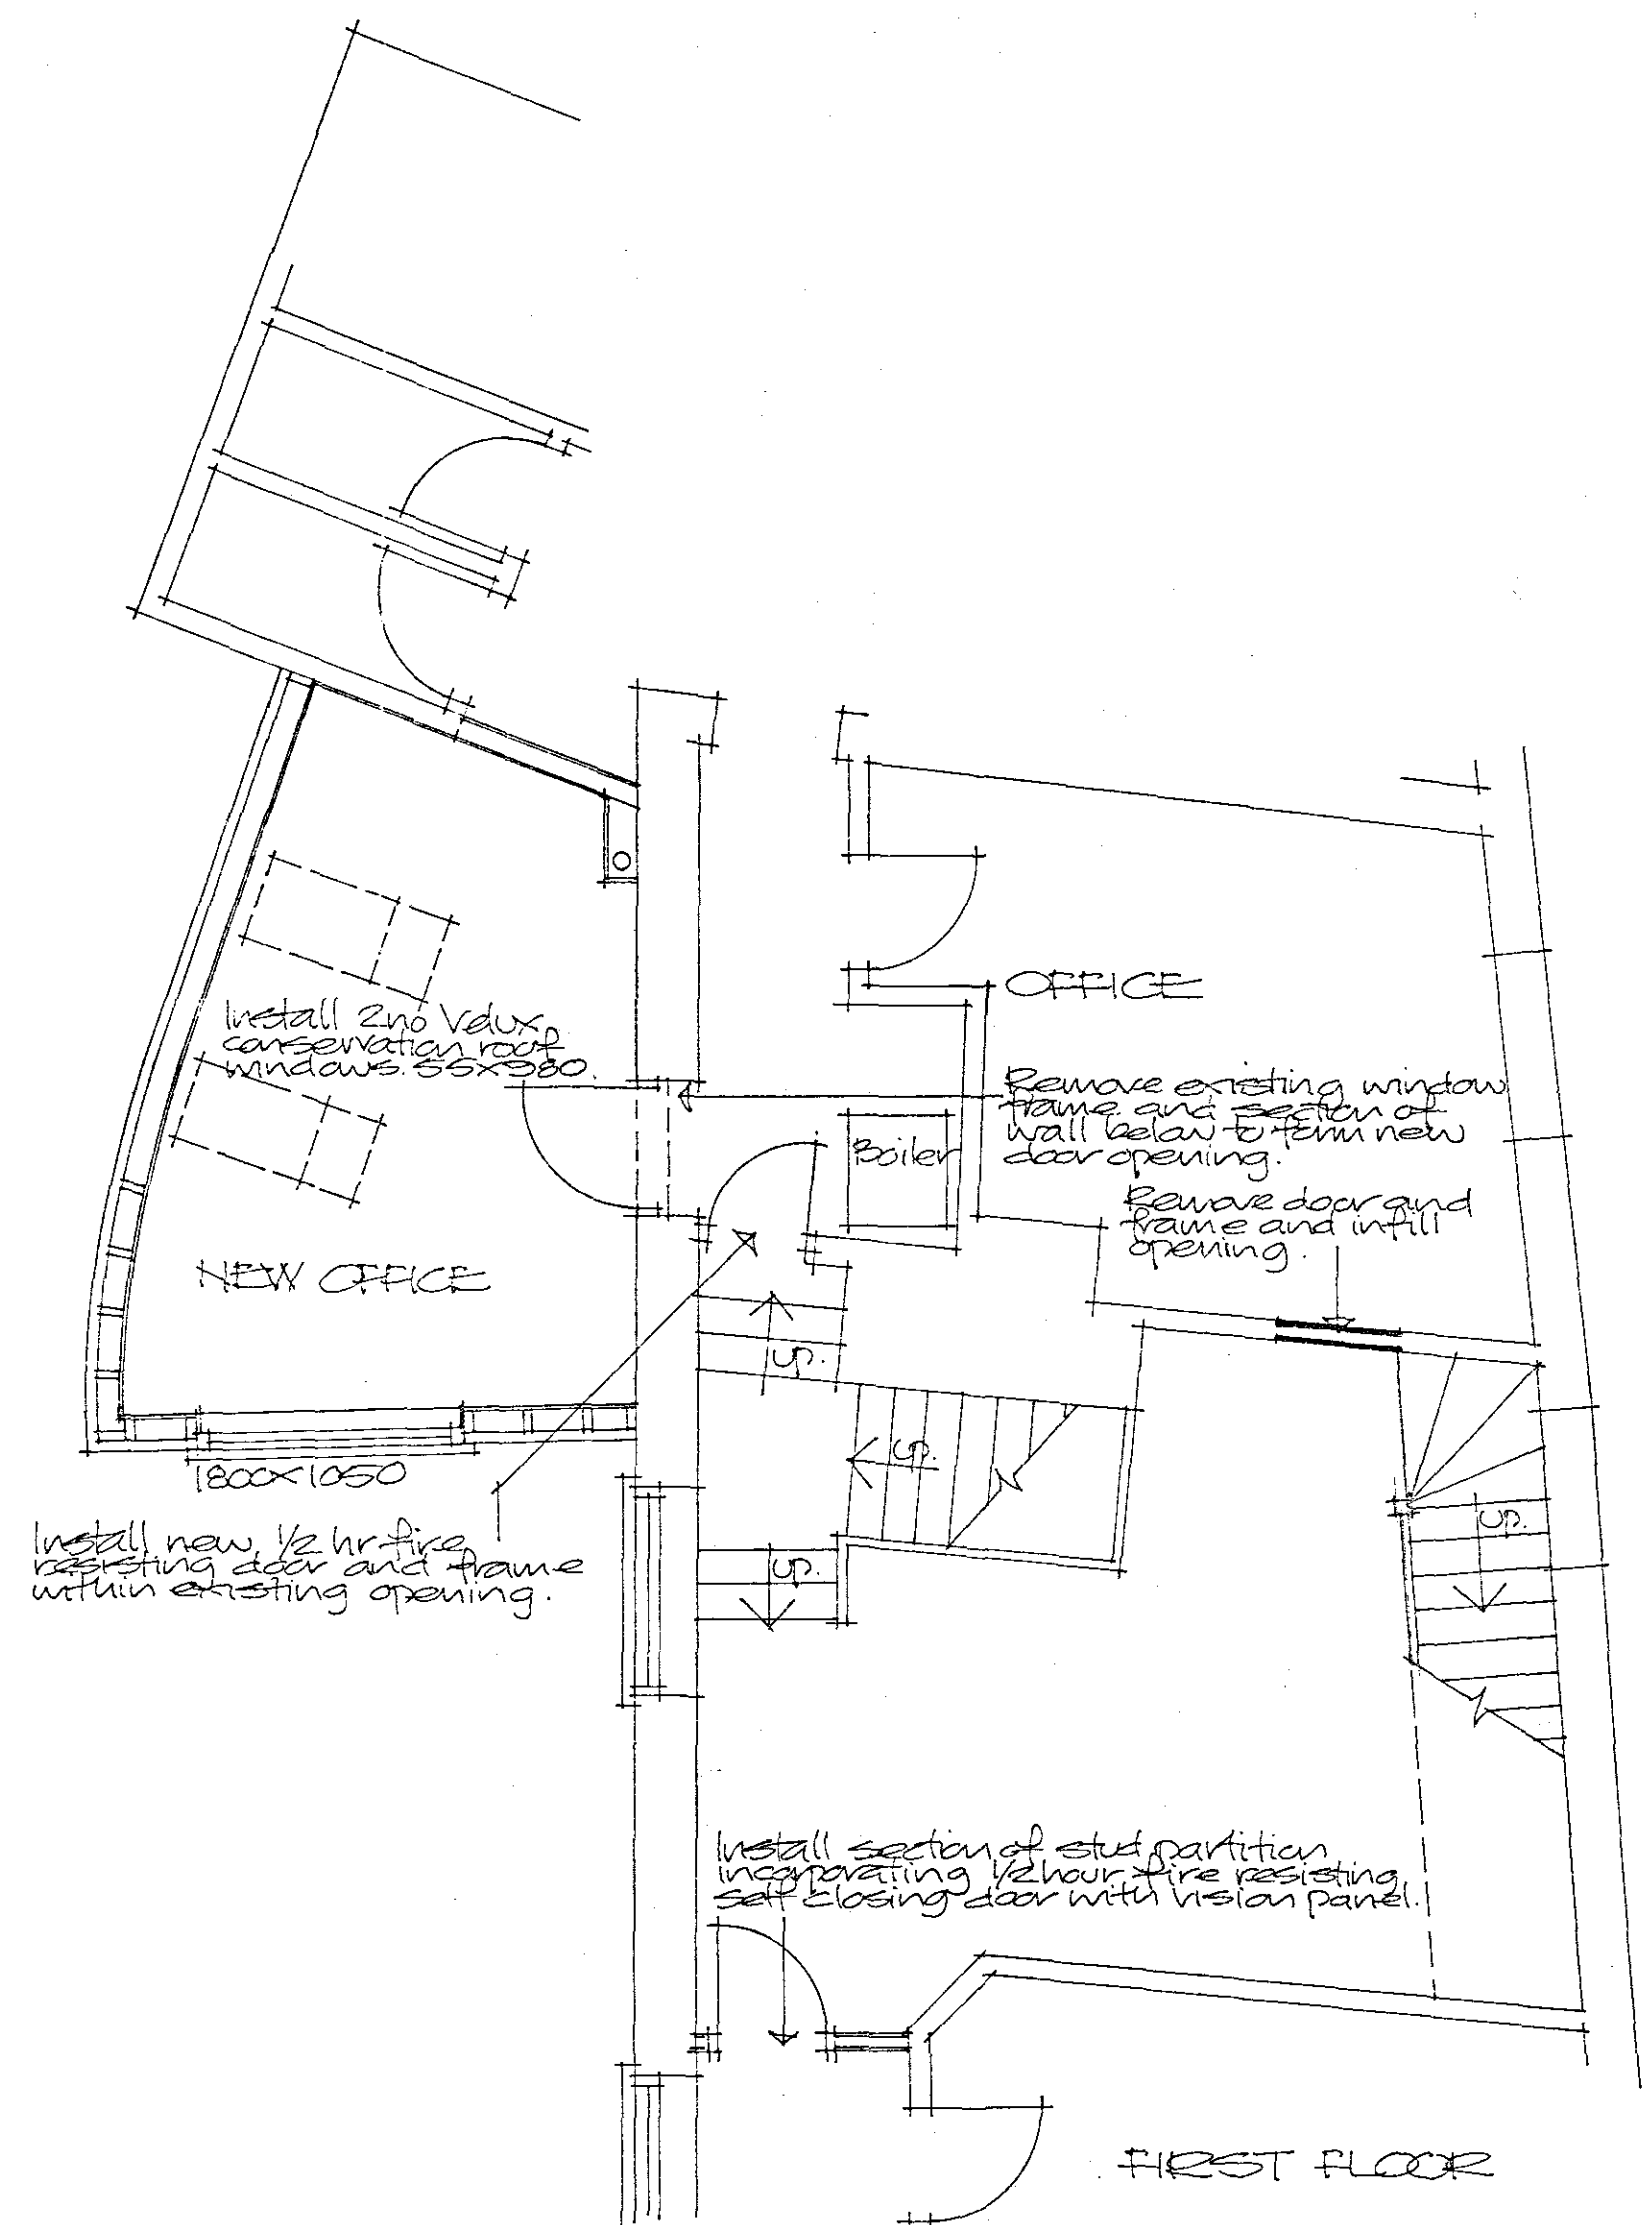
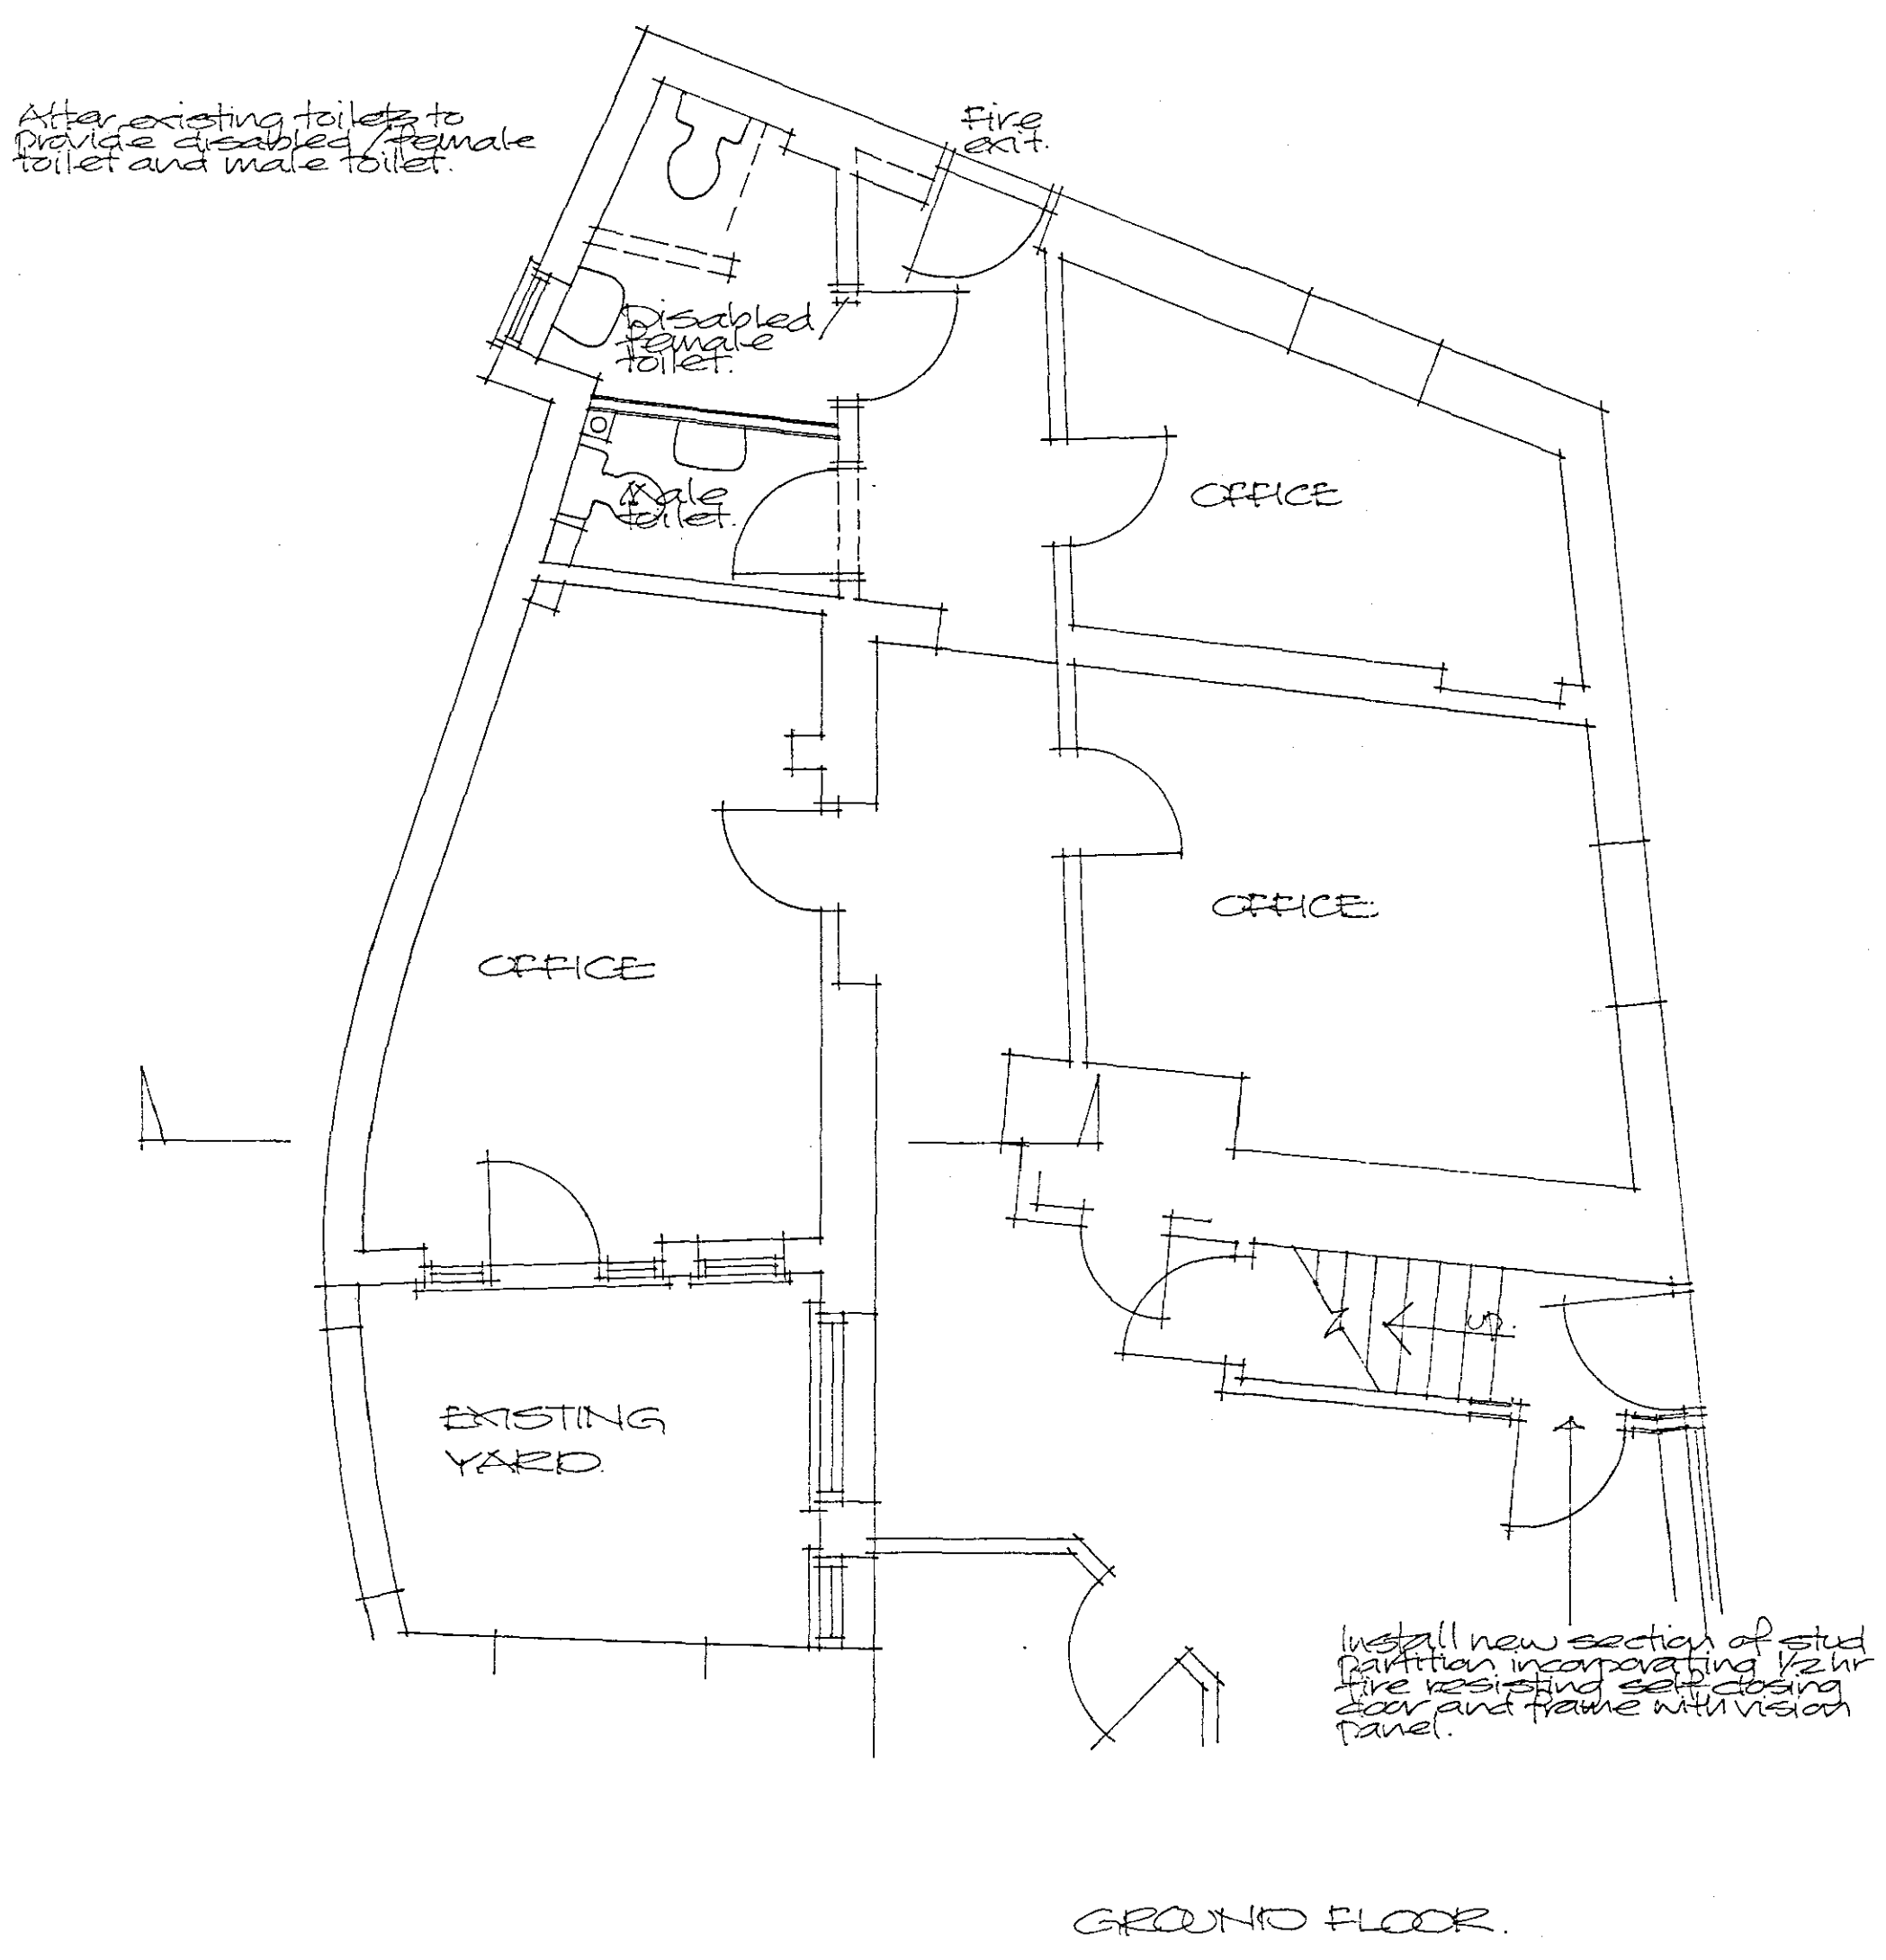
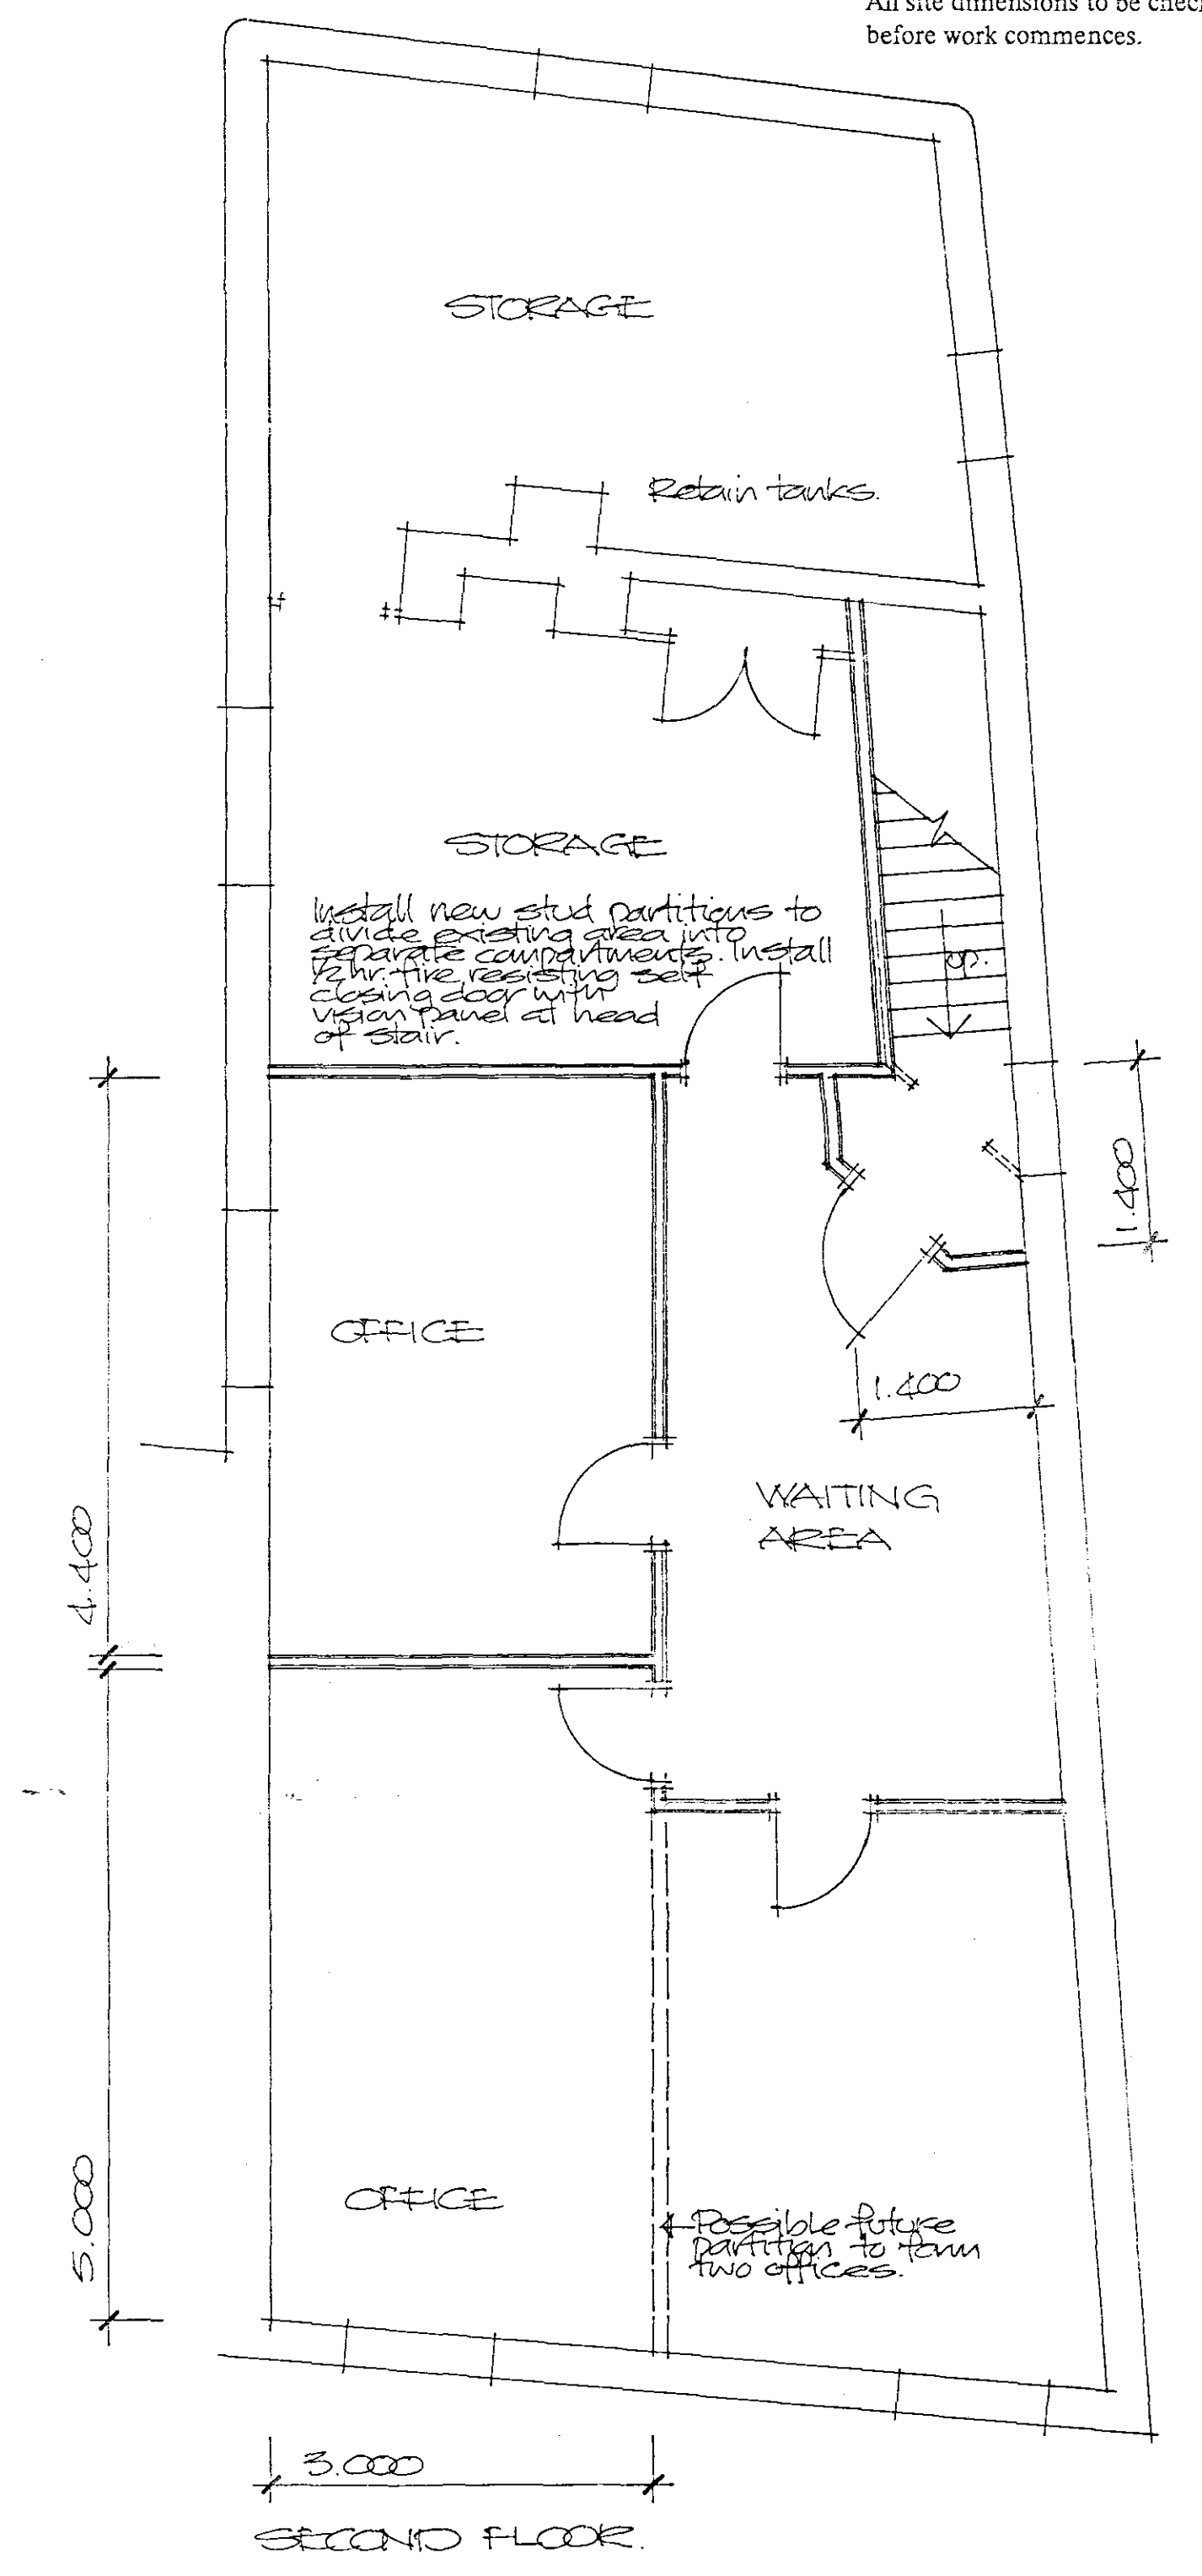
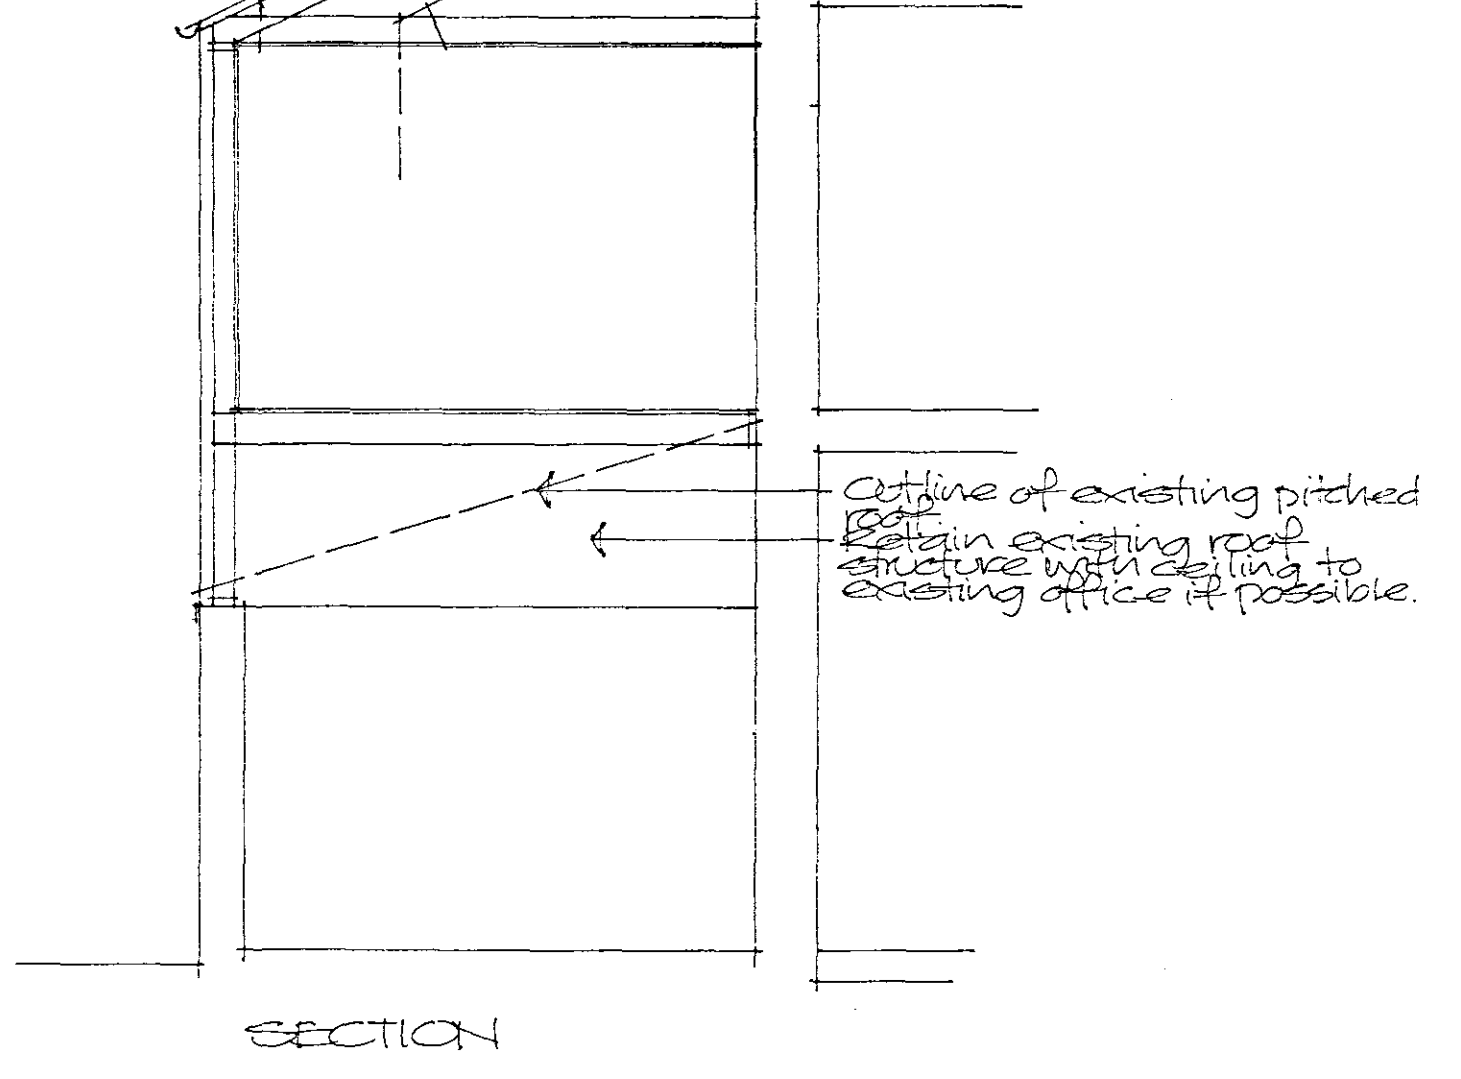


All site dimensions to be checked before work commences.

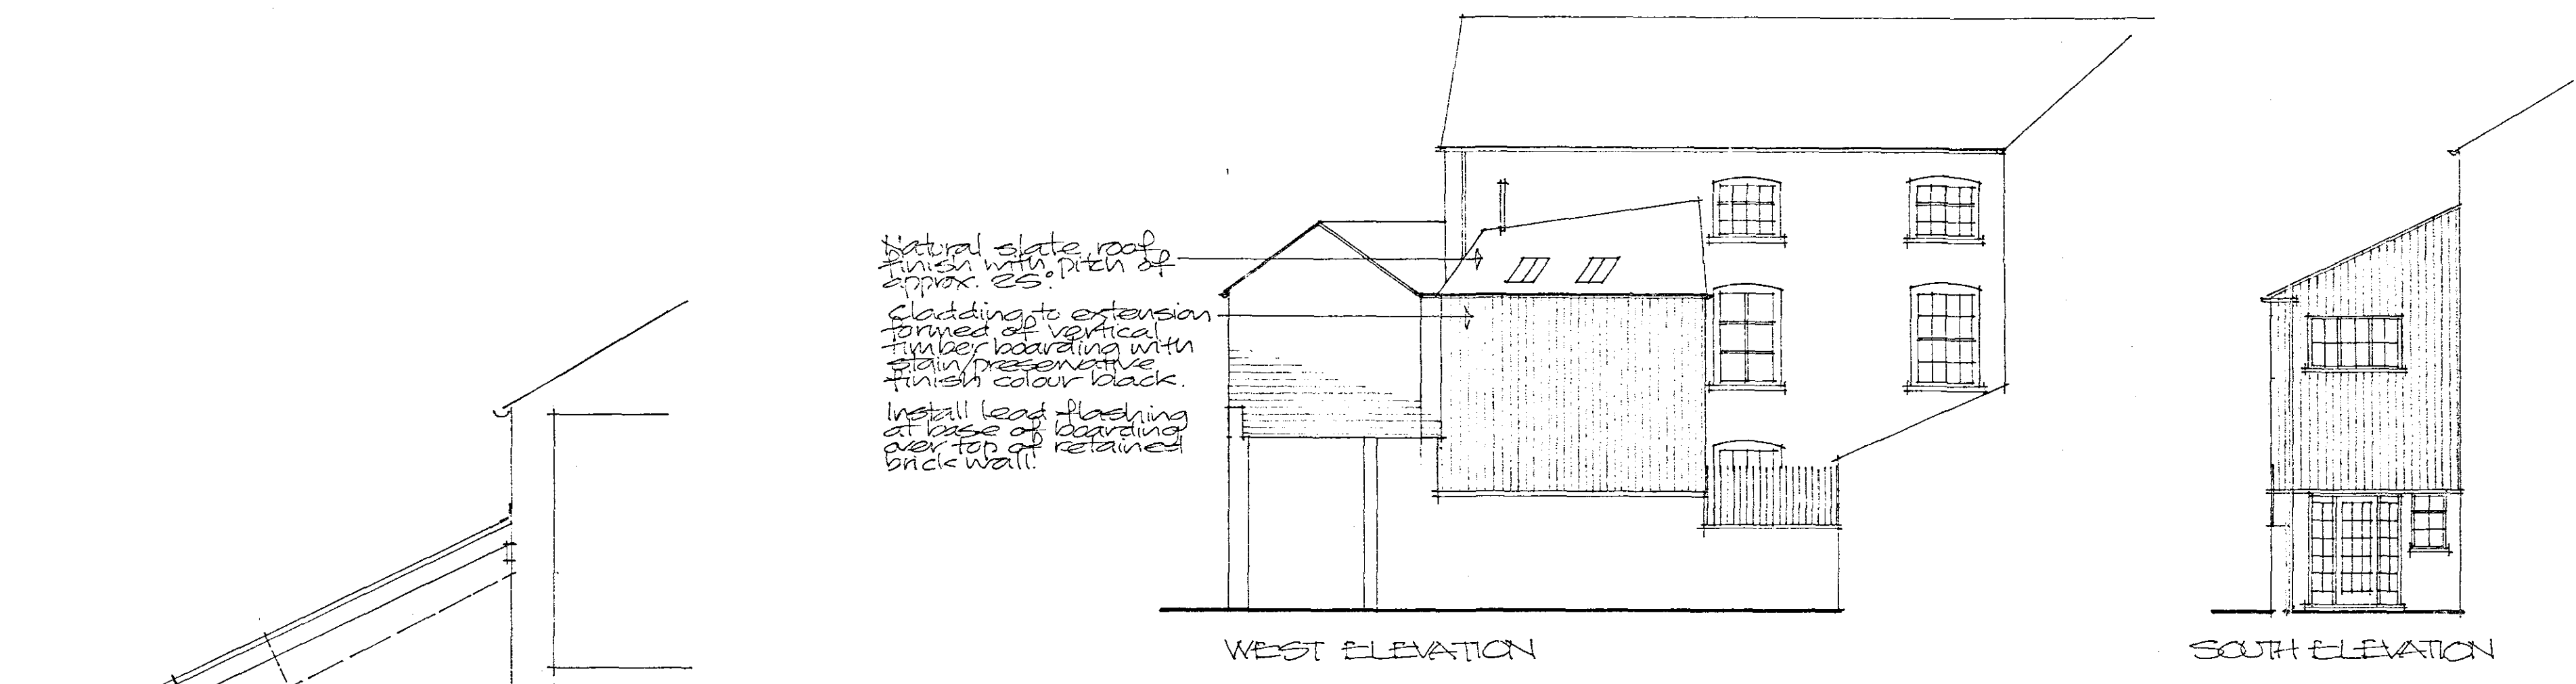

1079/05

SUPERSEDED

Project
PROPOSED ALTERATIONS AND EXTENSION TO OFFICES
 5 NEW ROAD, SPALDING.

Client
R. LONGSTAFF & CO.

ALAN HORNSBY
 ARCHITECTURAL SERVICES

'Little Acre'
 Peak Hill, Cowbit,
 Spalding, Lincs. PE12 6AW
 Tel. Holbeach (01406) 380591

Scale 1:50/1:100
 Date August 05

Drw. no.
 05/45/01