


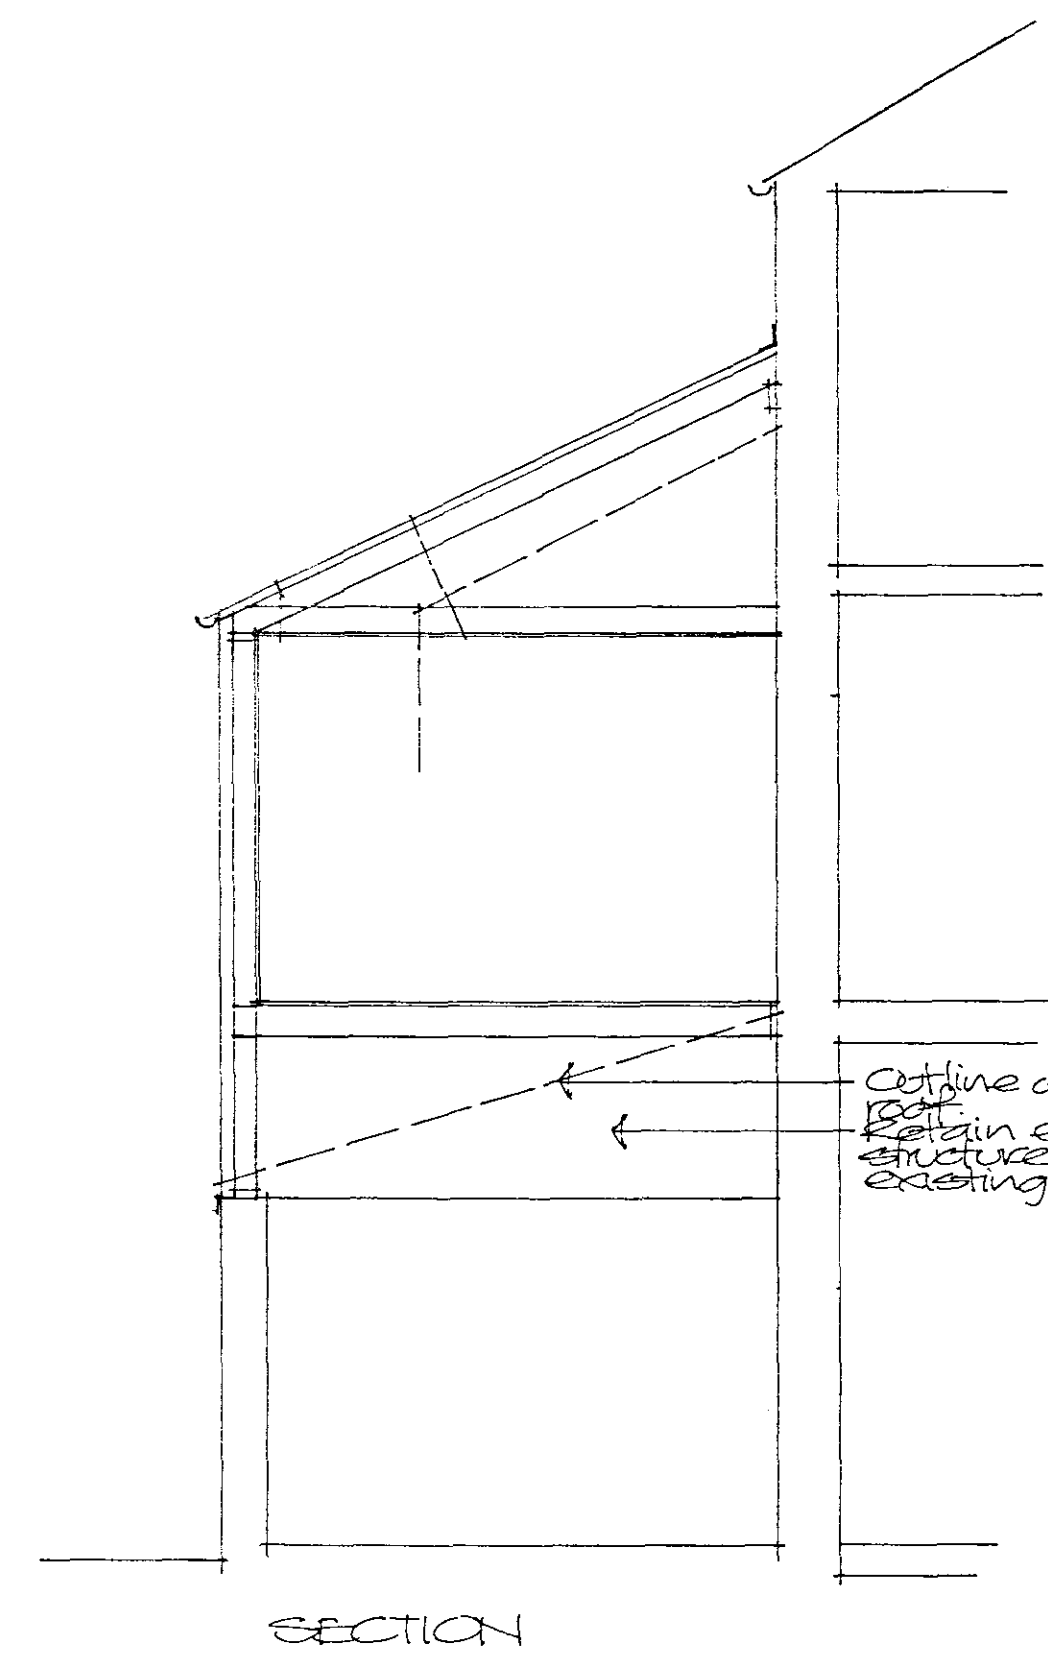


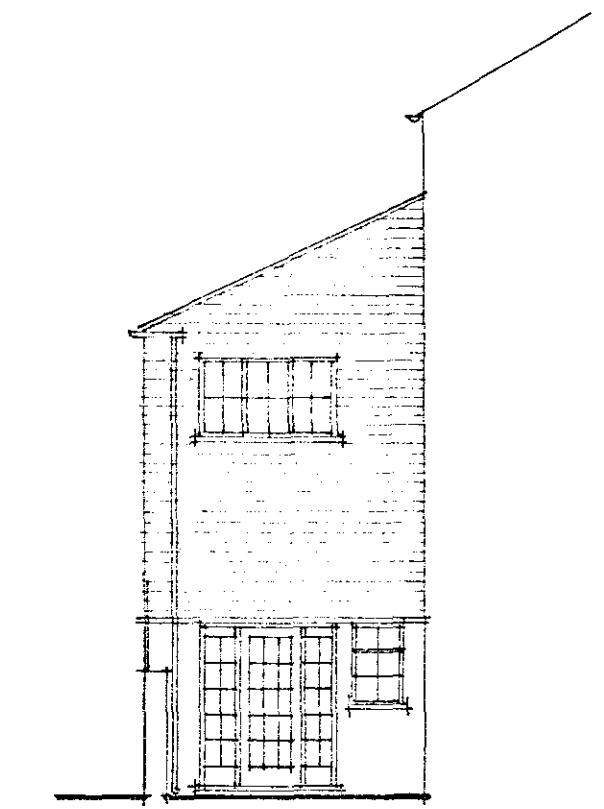



Natural slate roof finish with pitch of approx. 25°
Cladding to extension formed of horizontal timber boarding with stain/preservative finish colour black.
Install lead flashing at base of boarding over top of retained brick wall.

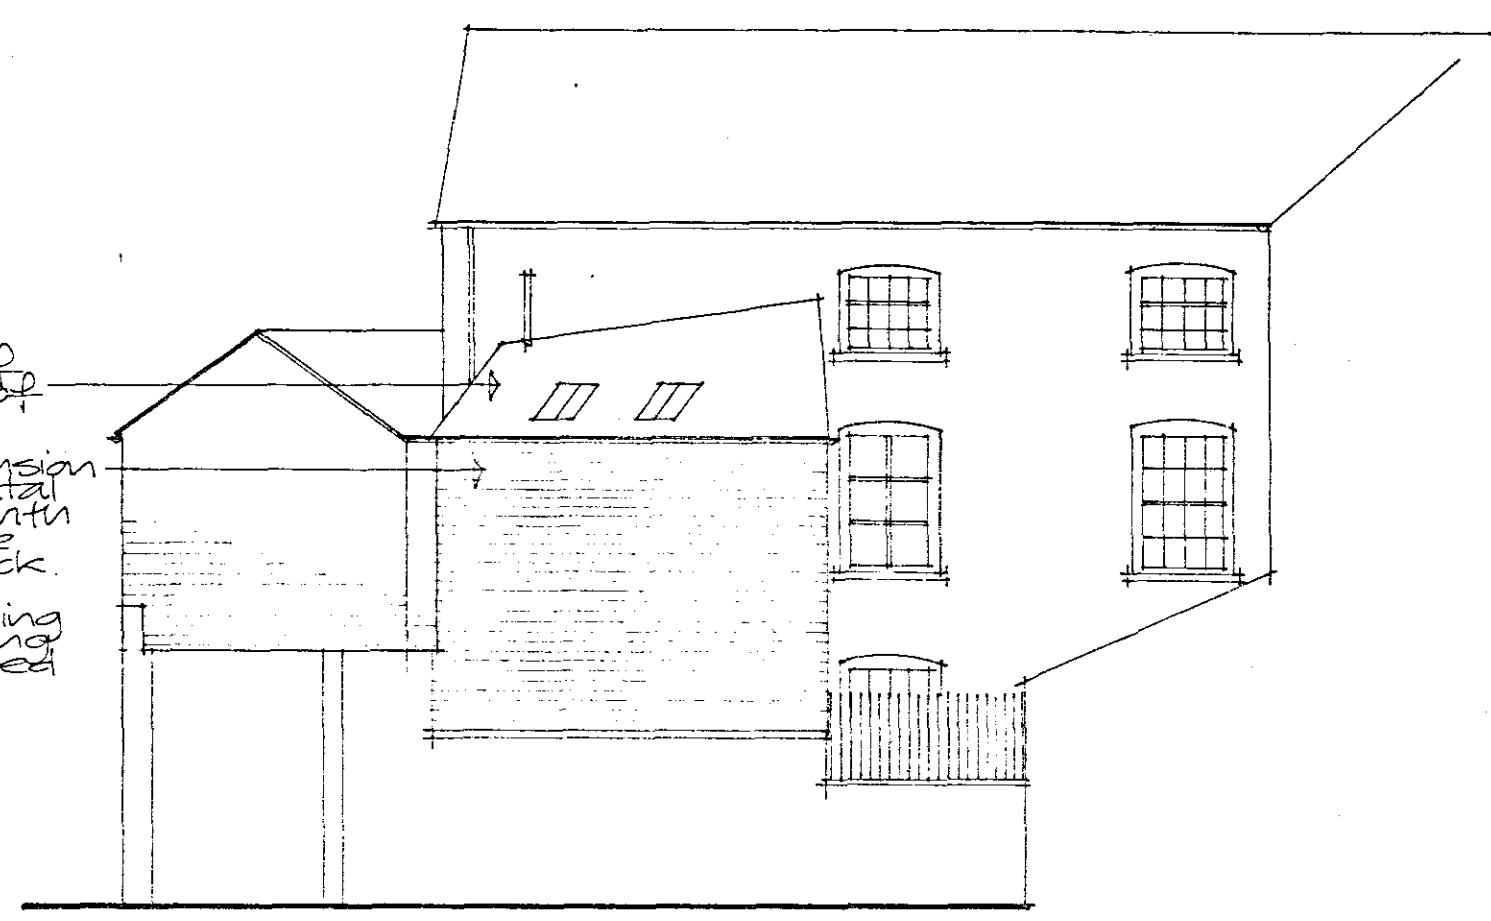

Outline of existing pitched roof.
Retain existing roof structure with ceiling to existing office if possible.

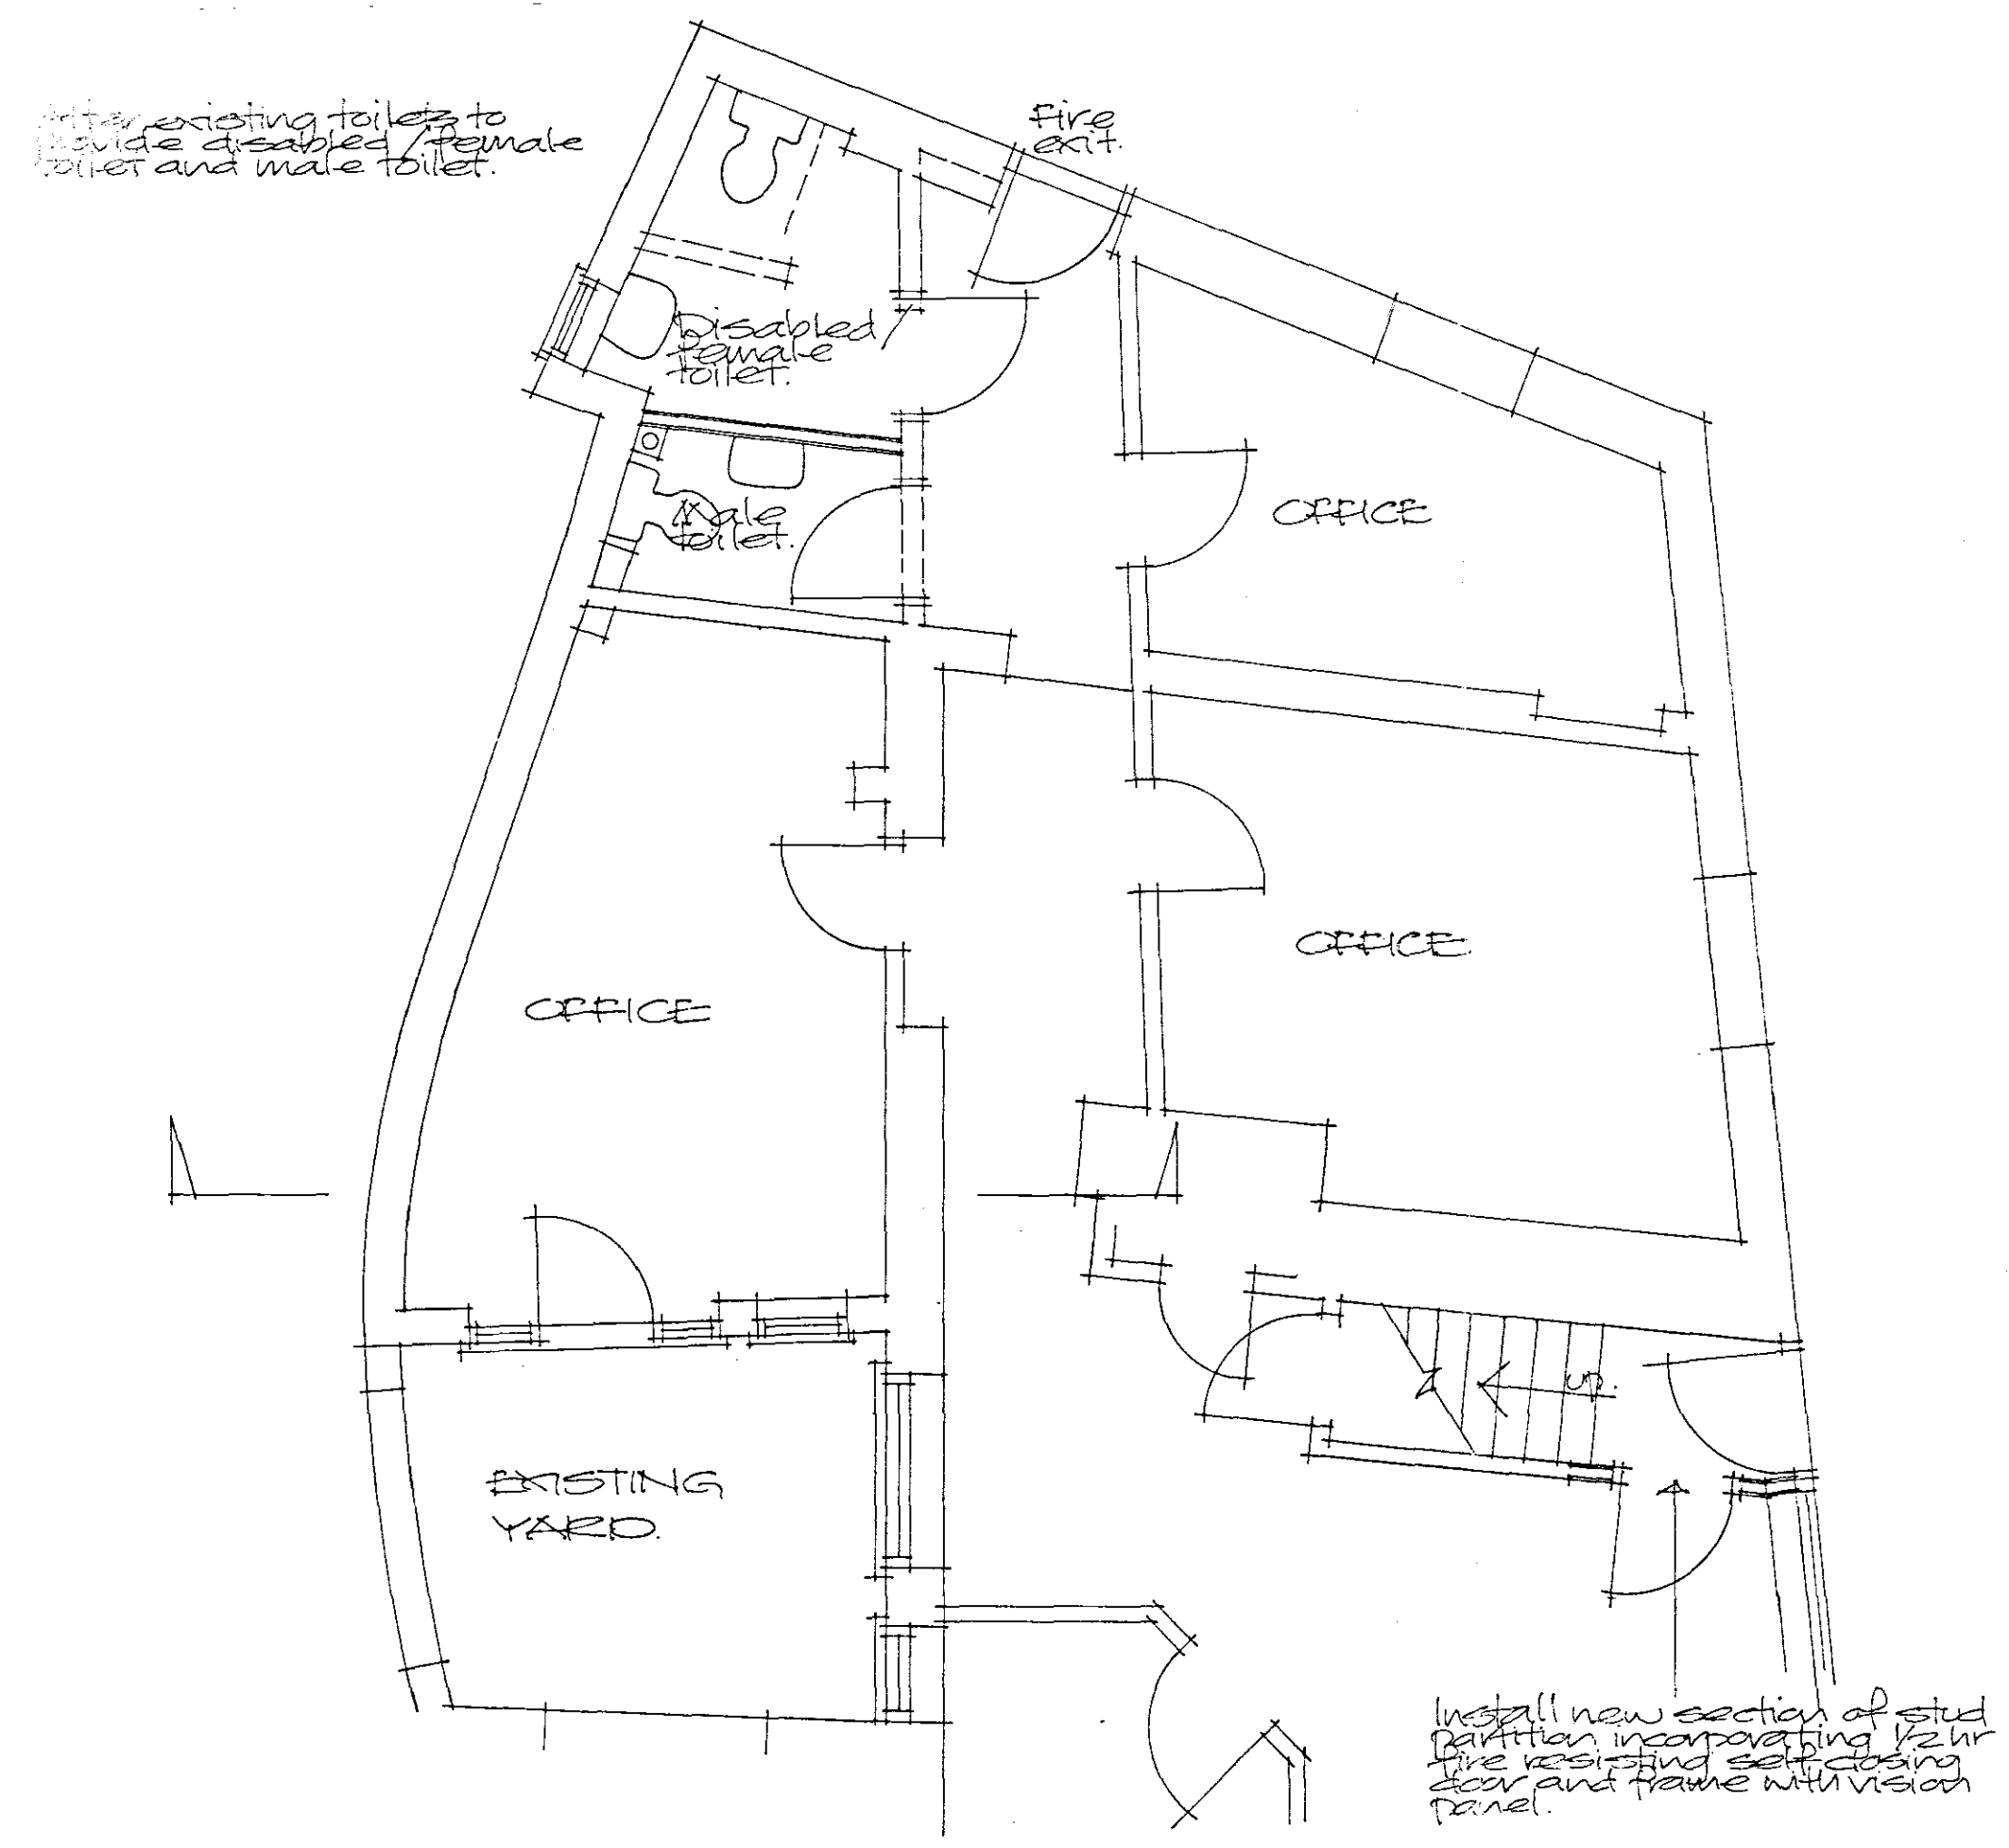

Install new section of stud partition incorporating 1/2 hr fire resisting self-closing door and frame with vision panel.

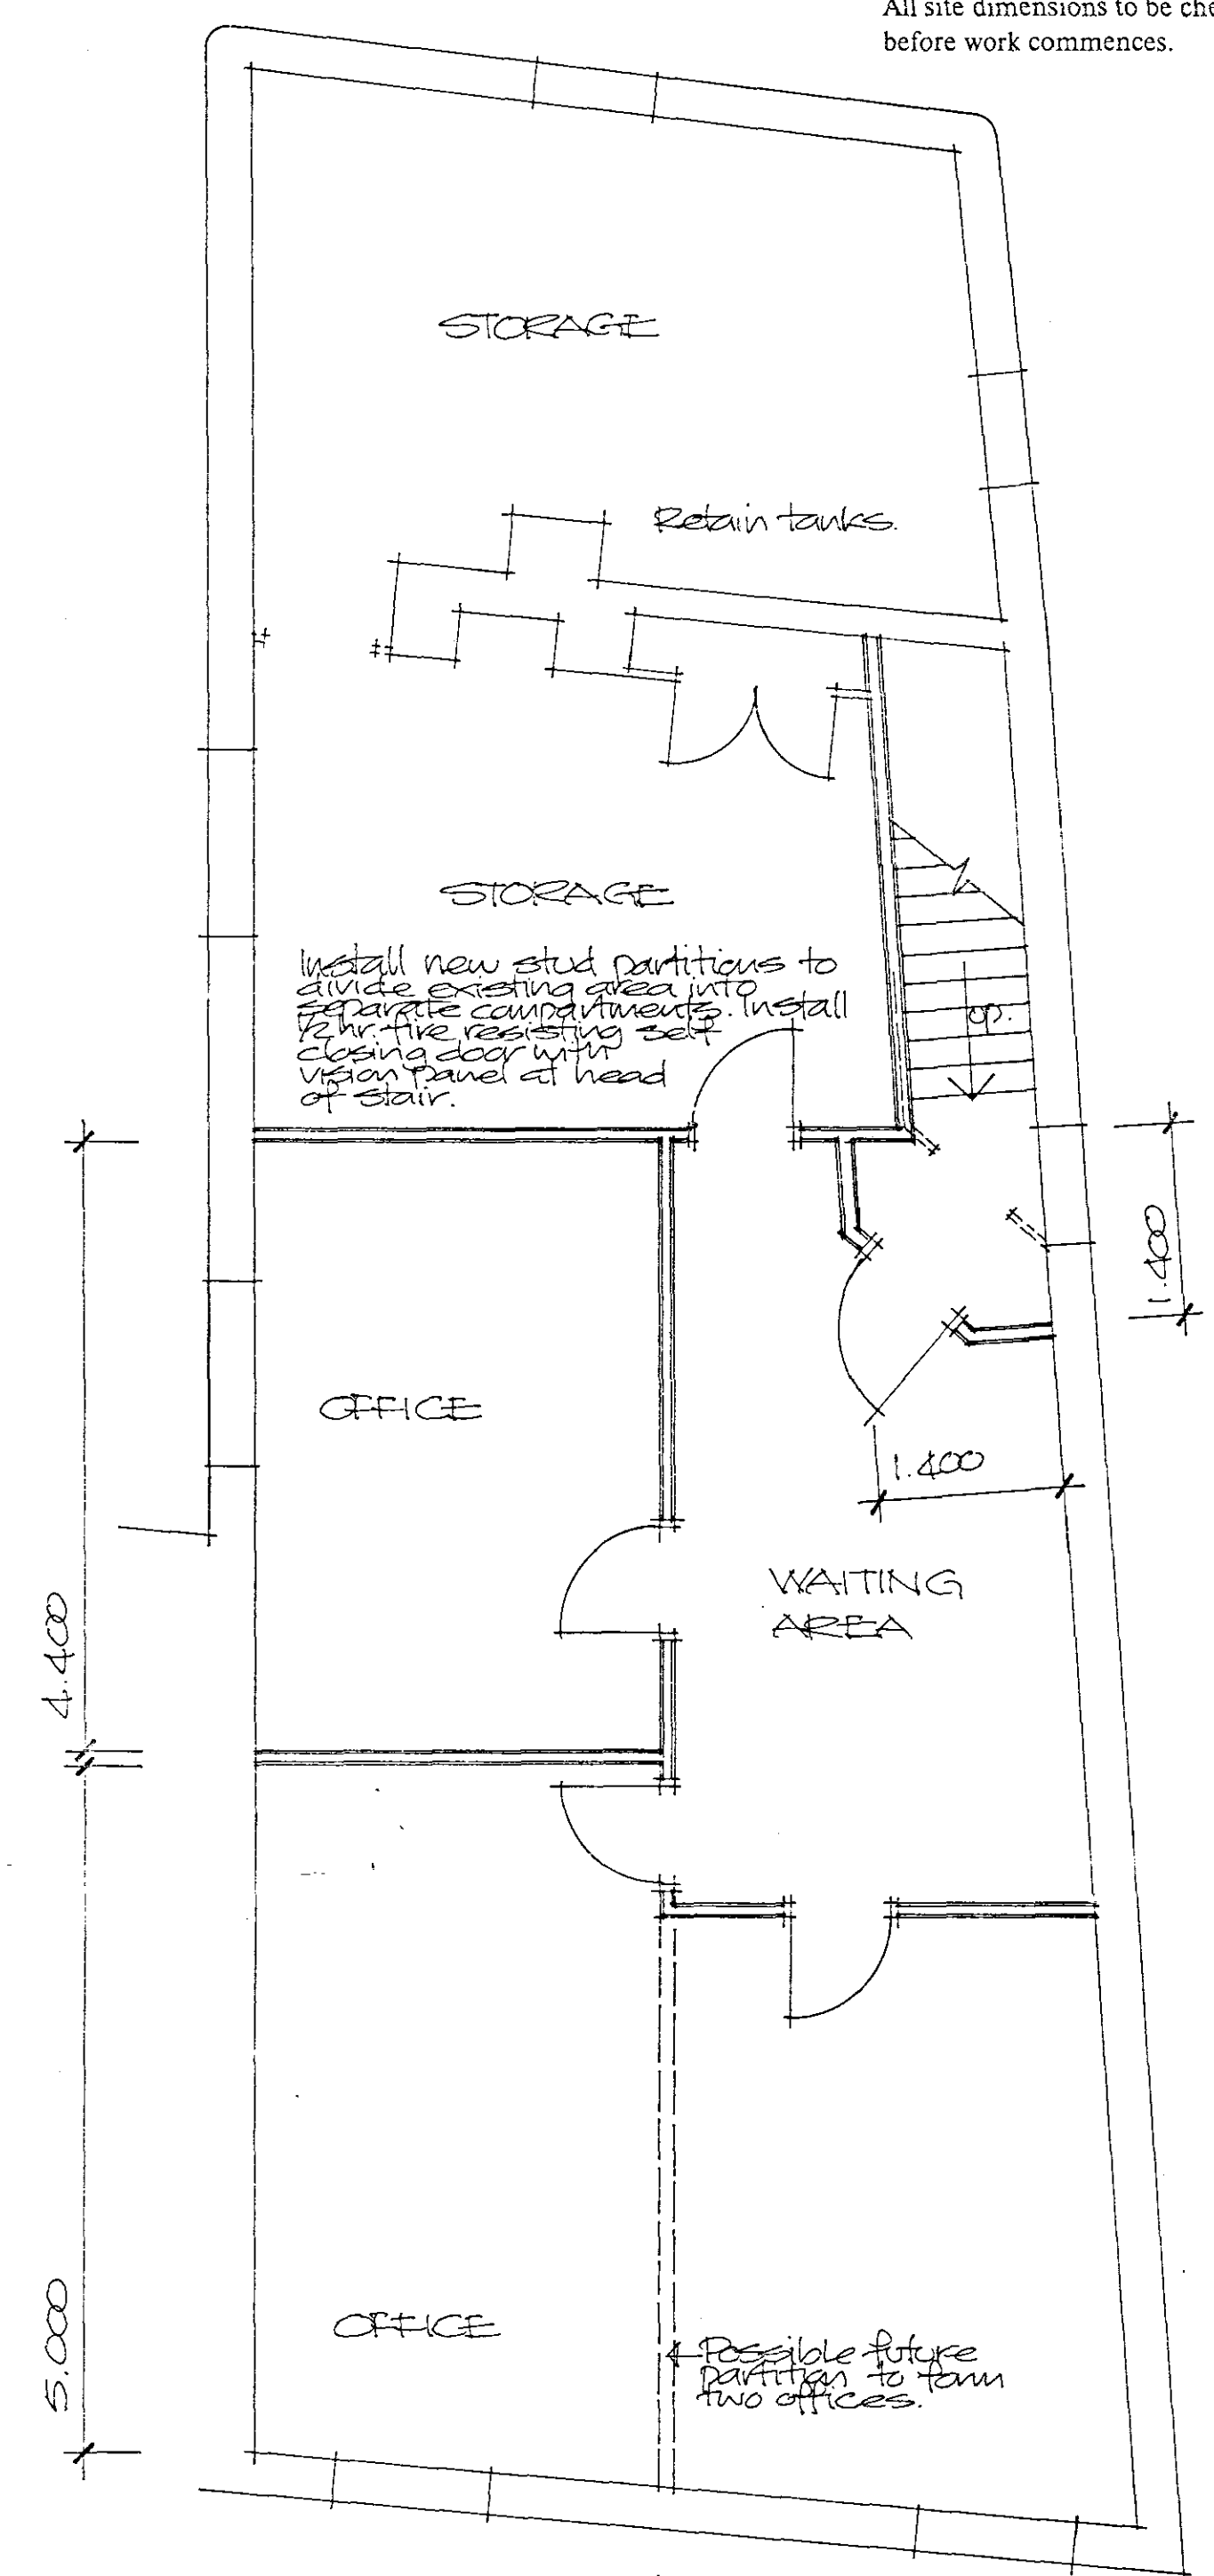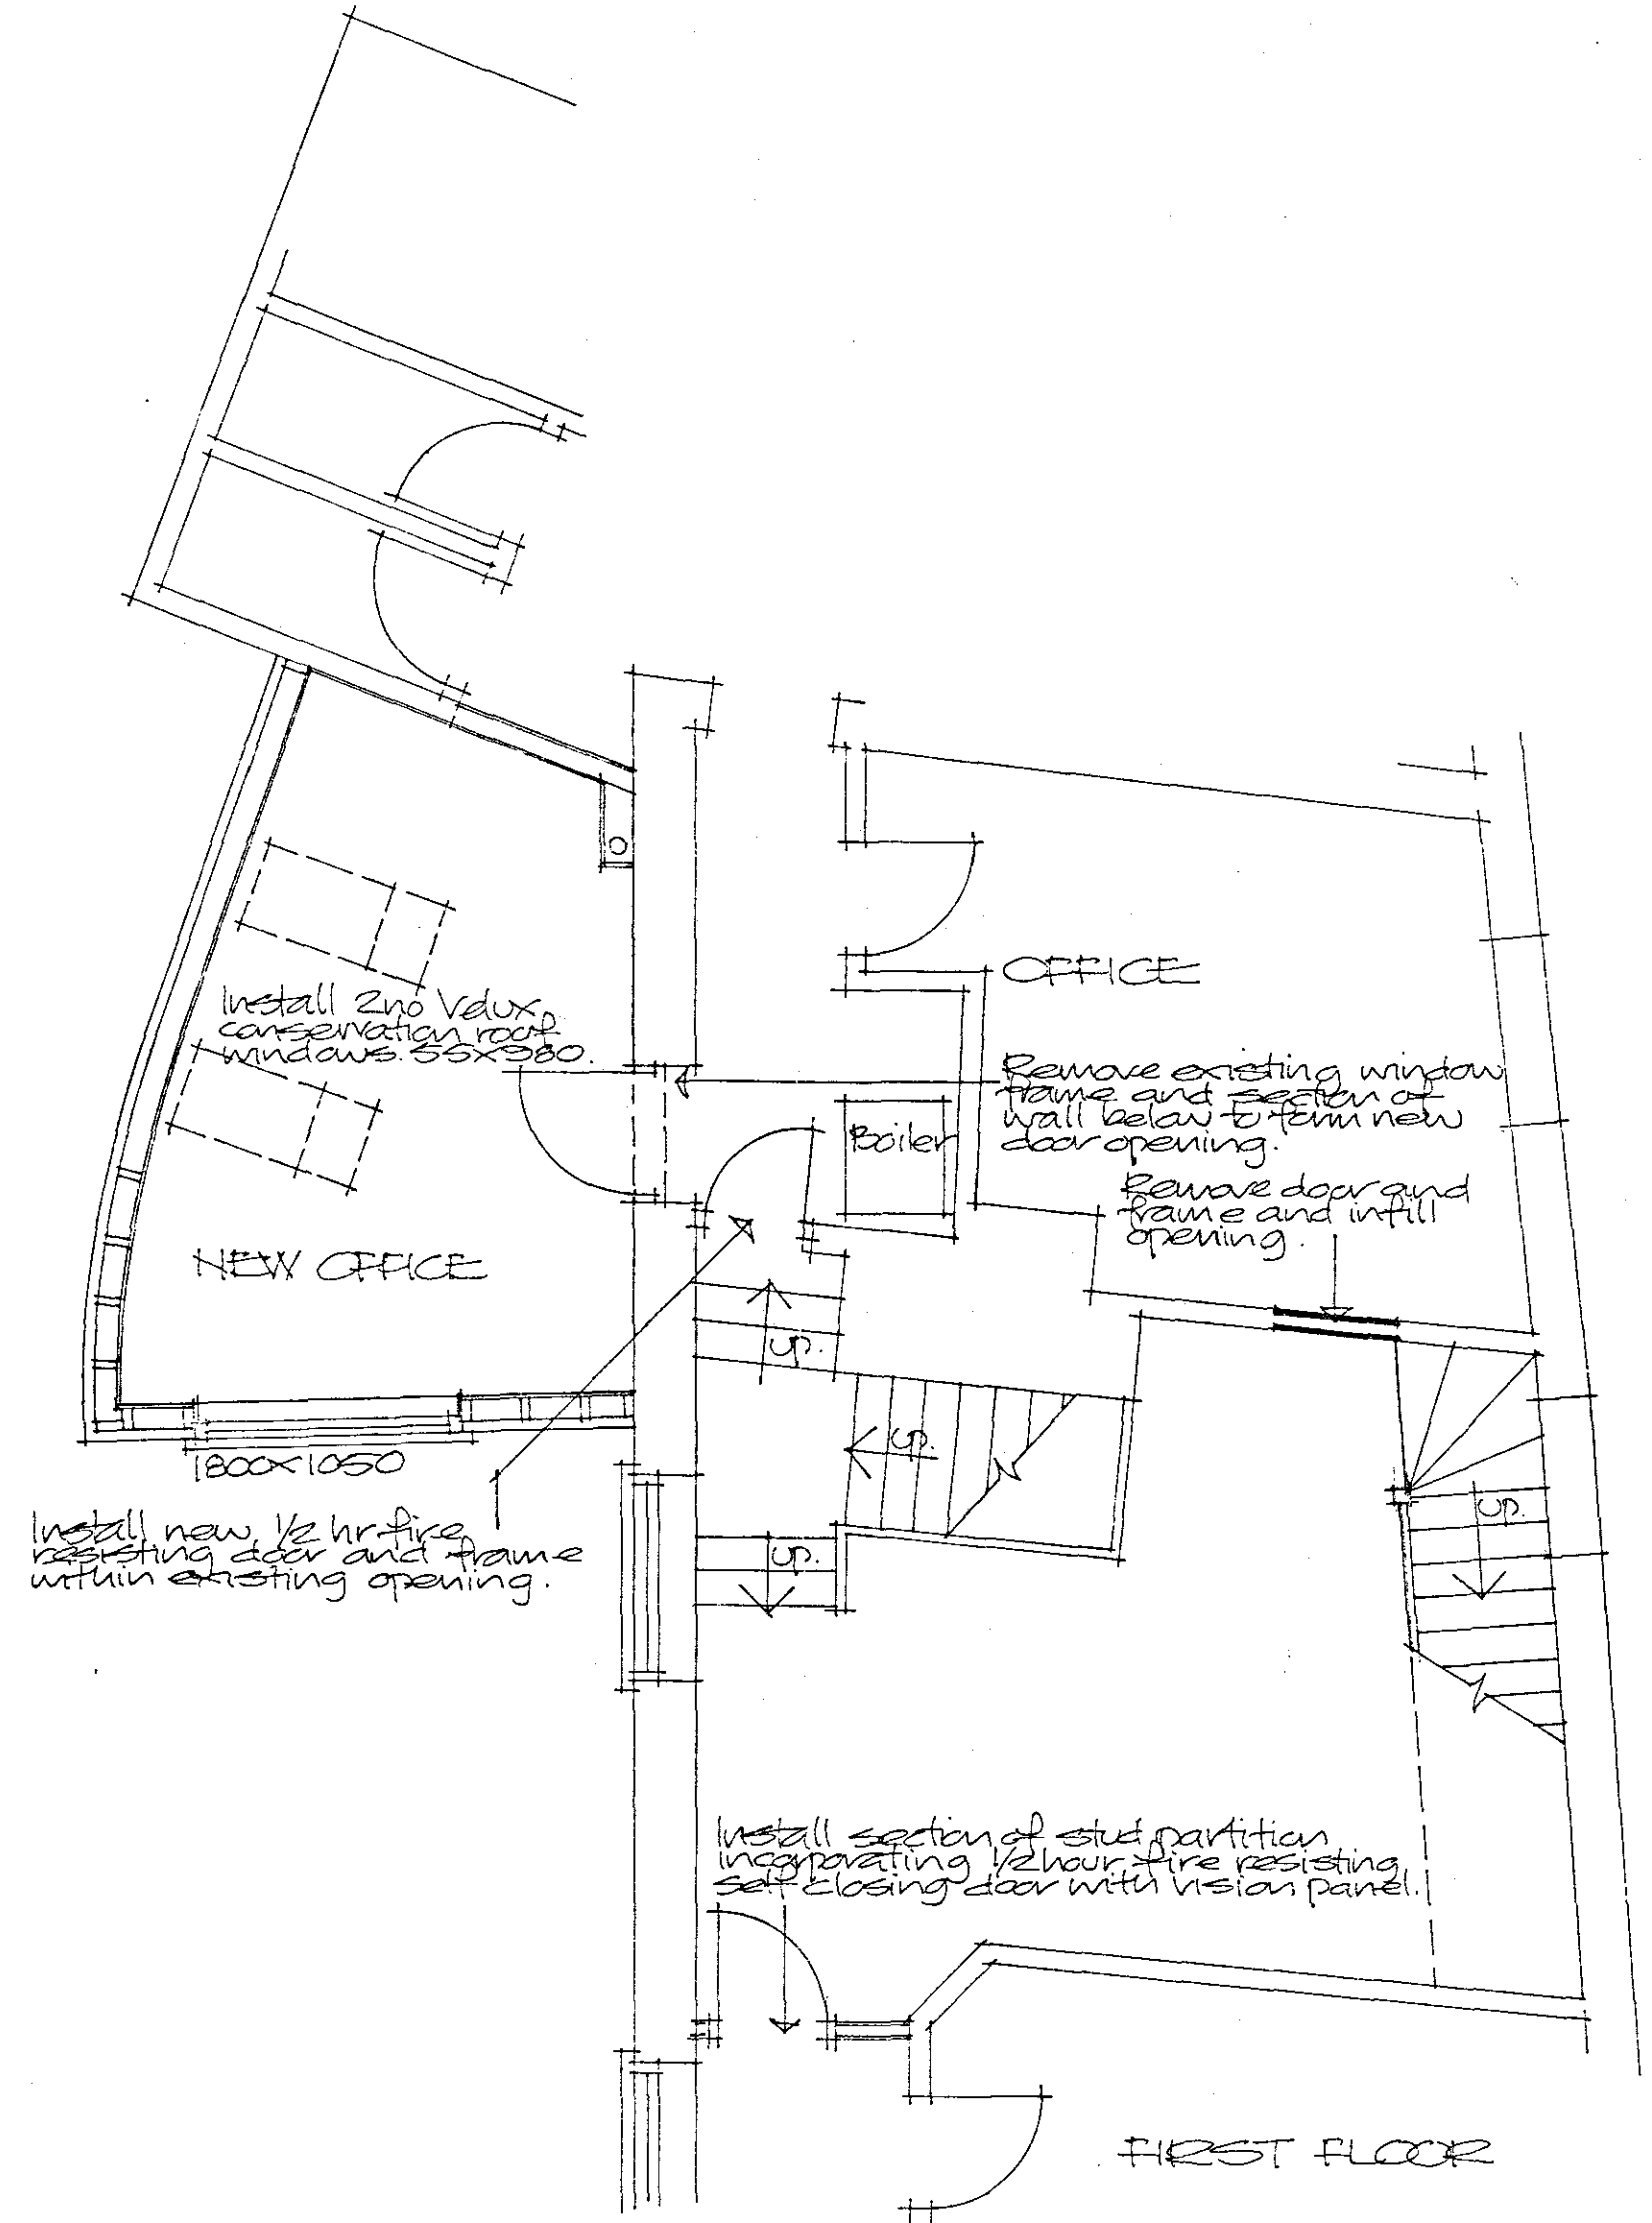

This is the only difference T.

SHDC
Planning & Development
29 SEP 2005
Ref: 1079/05

AMENDED PLAN
Ref: A1

Amendment:
'A' 28.9.05 External cladding changed to horizontal.

Project
PROPOSED ALTERATIONS AND EXTENSION TO OFFICES
5 NEW ROAD, SPALDING.

Client
R. LONGSTAFF & CO.

ALAN HORNSBY
ARCHITECTURAL SERVICES
'Little Acre'
Peak Hill, Cowbit,
Spalding, Lincs. PE12 6AW
Tel. Holbeach (01406) 380591

Scale 1:50/1:100
Date August 05
Drg. no. 05/13/01A