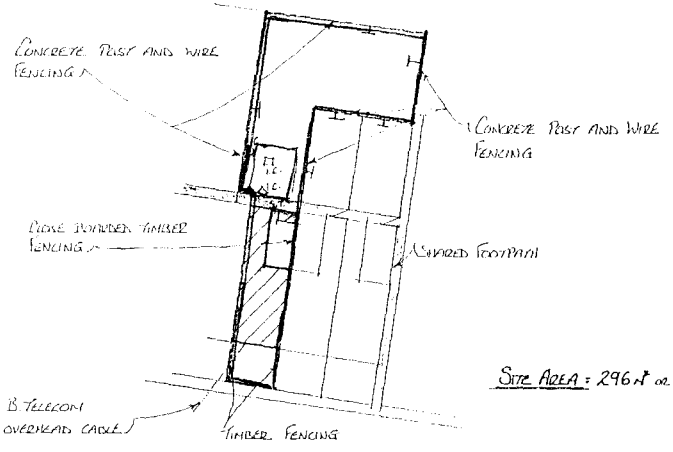
PLAN A

SOUTH HOLLAND DC
HOUSING PLANNING
27 NOV 1996
Ref: 1079/96

## BLOCK PLAN : SCALE 1:500



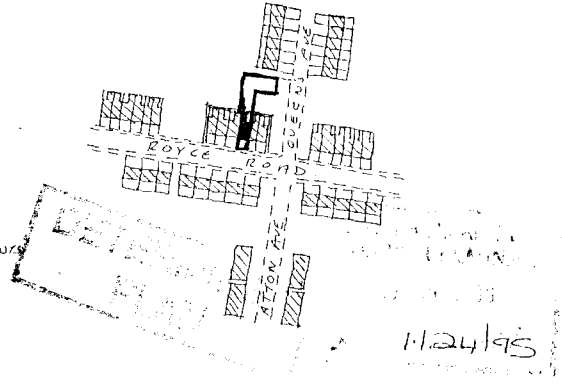

SITE AREA = 296 m² OR THEREABOUTS

## LOCATION PLAN: SCALE 1:2500

REPRODUCED FROM THE 1974 ORDNANCE SURVEY 1:2500 SCALE SOUTH HOLLAND DISTRICT MAP WITH THE PERMISSION OF THE CONTROLLER OF HER MAJESTY'S STATIONERY OFFICE.

CROWN COPYRIGHT RESERVED.

EXTRACT T.F. 2623 - 2723





KLEYLEIN PLAN A

| | | | |
|---|---|---|---|
| SOUTH HOLLAND DISTRICT COUNCIL | HOUSING AND PROPERTY SERVICES<br>MRS SALLY WALTHAM<br>BA (Hons) F.I.H.<br>Director of Housing and Property Services<br>Tel. (0775) 761161 | PROJECT<br>COUNCIL HOUSE CONVEYANCE PLAN<br>31 ROYCE ROAD, SPALDING<br>MR. I.K. & MRS. J.C. WARNER | DATE: MARCH '95<br>SCALE: 1:500 & 1:2500<br>DRAWN: J. Hollinson<br>DRAWING No. |

JOB No. R.T.D. 604

AM ADMEL 920415

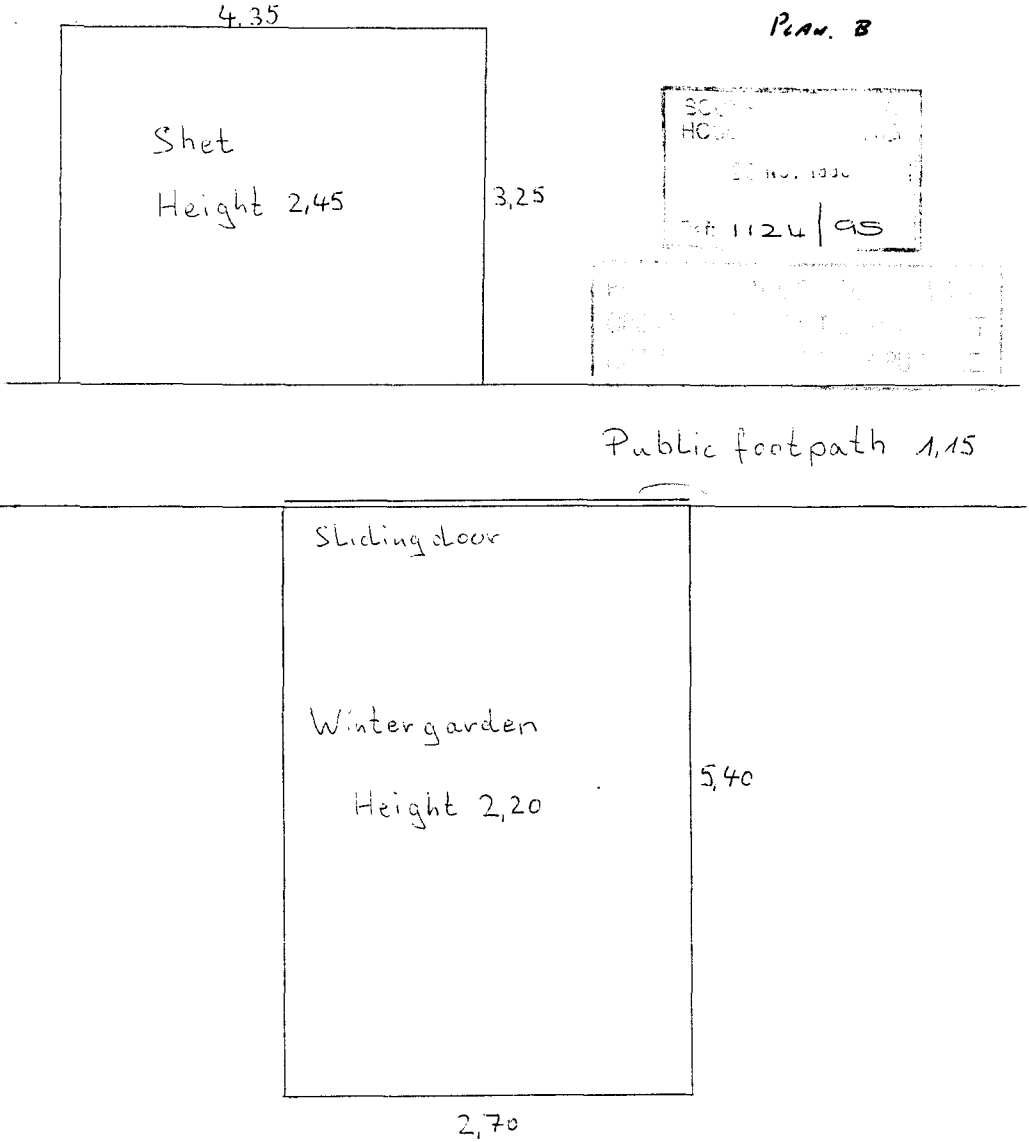PLAN. B





All measurements in metre Kleytein, 31 Royce Rd.

Plan No. 2.

N

## Block Plan : Scale 1:500

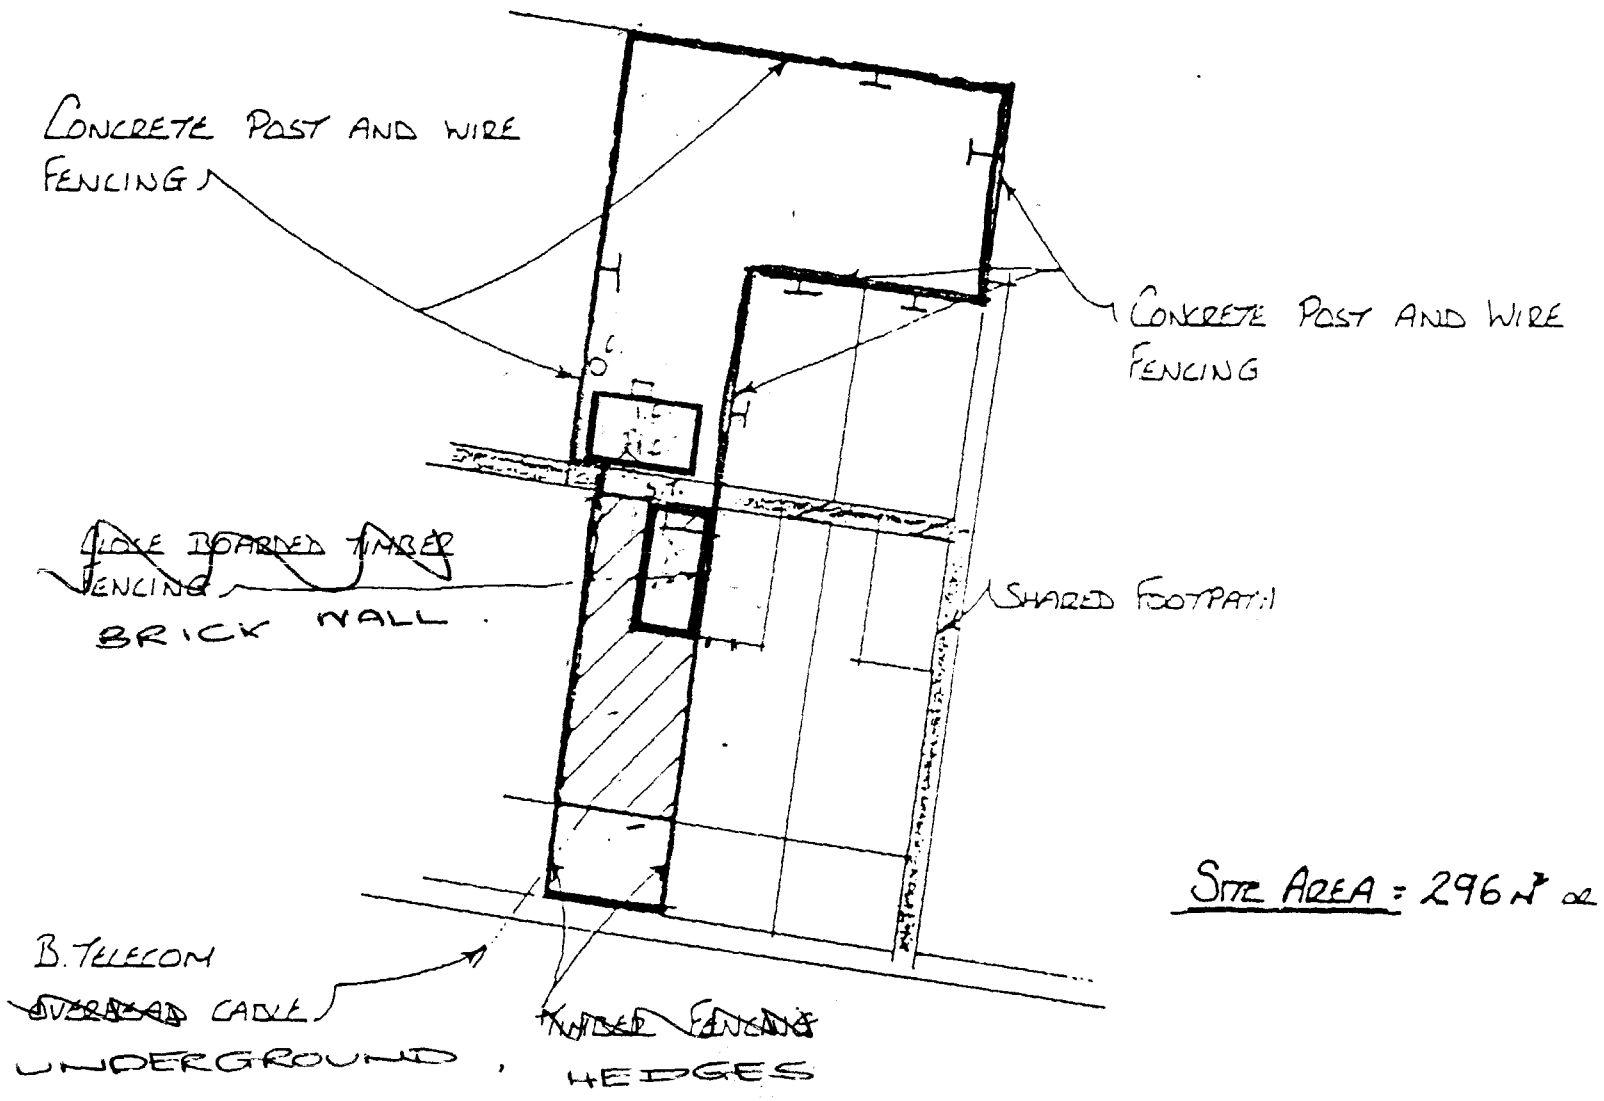



Site Area = 296 m² or thereabouts

## Location Plan: Scale 1:2500

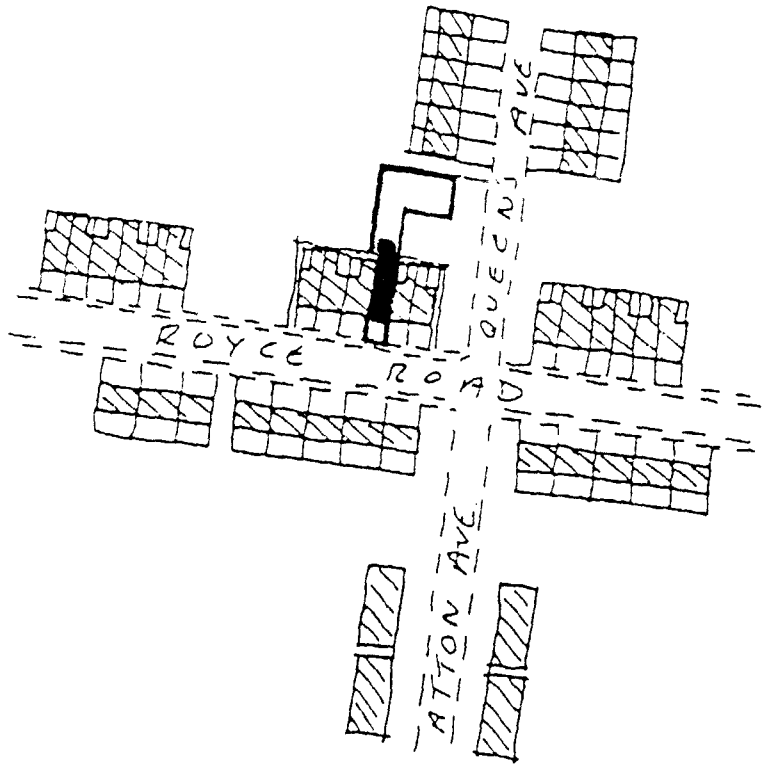Reproduced from the 1974 Ordnance Survey 1:2500 South Holland District map with the Permission of the Controller of Her Majesty's Stationery Office.

Crown copyright Reserved.

Extract T.F. 2623 - 2723





SOUTH HOLLAND

HOUSING AND PROPERTY SERVICES
MRS SALLY WALTHAM
BA (Hons) F.I.H.

| PROJECT | DATE | SCALE |
|---|---|---|
| Council House Conveyance Plan | March '95 | 1:500 or 1:2500 |

Plan No. 2.

## Block Plan : Scale 1:500

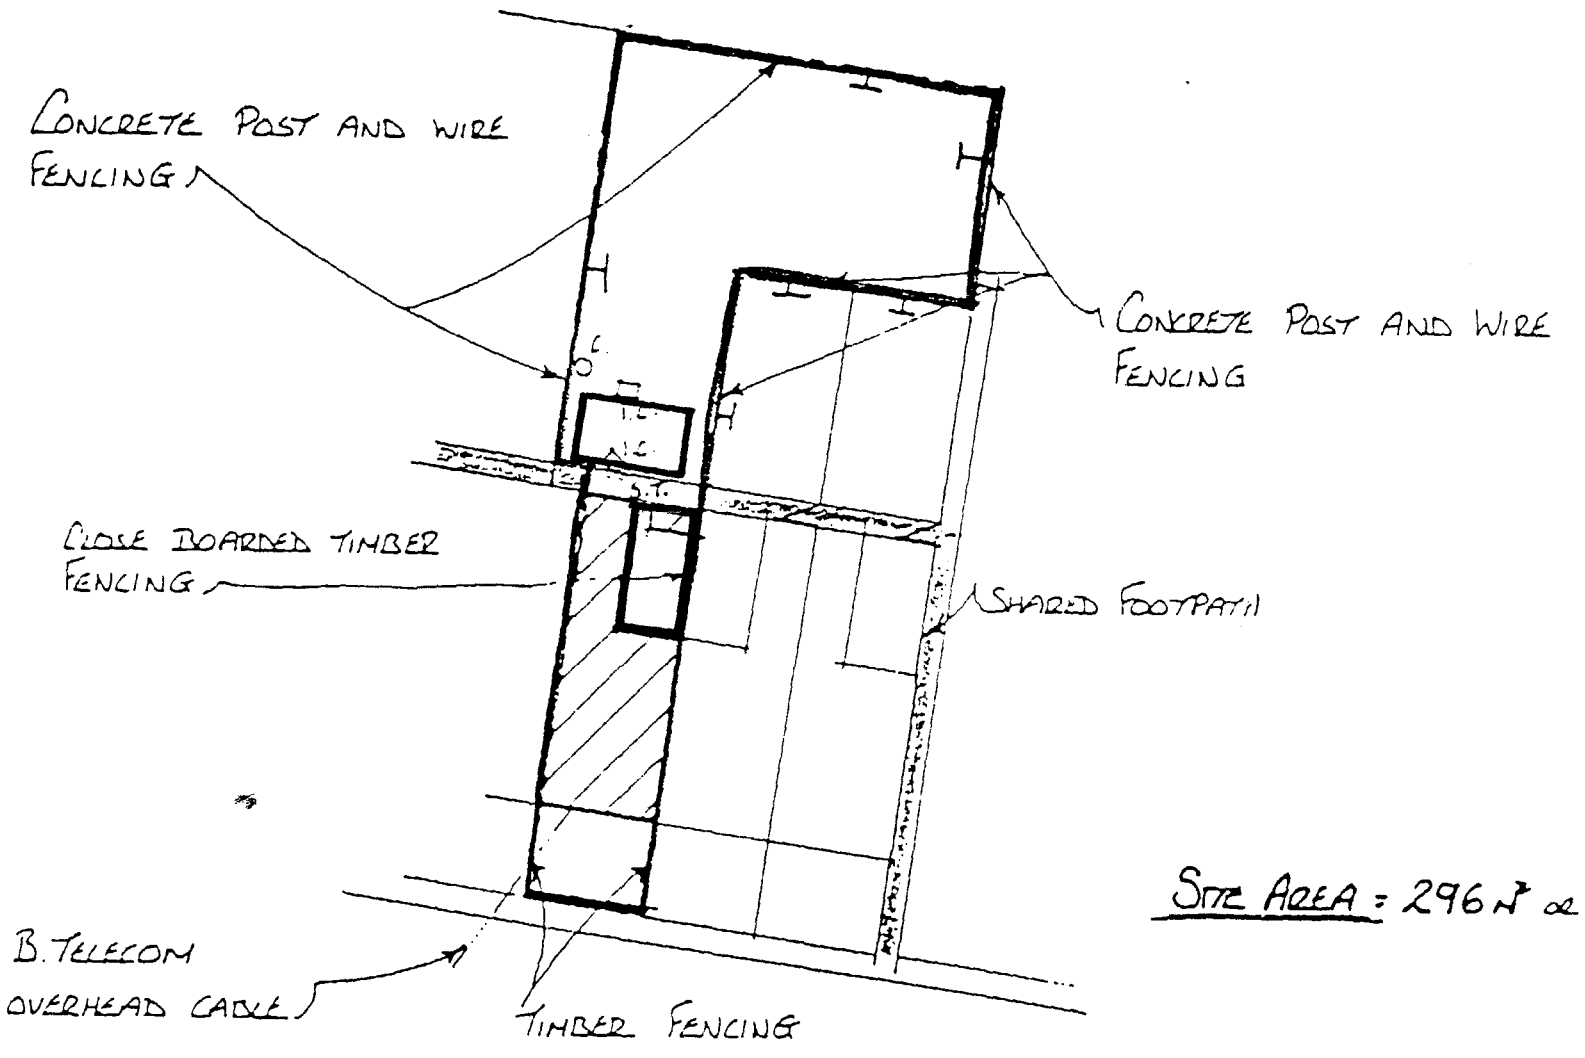



Site Area = 296 m² or thereabouts

## Location Plan: Scale 1:2500

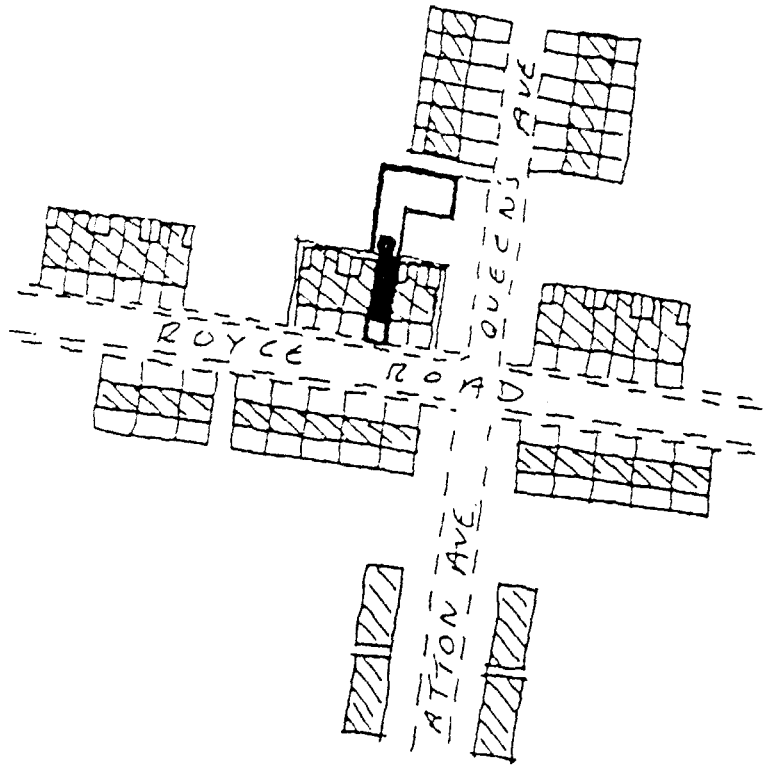Reproduced from the 1974 Ordnance Survey 1:2500 South Holland District map with the Permission of the Controller of Her Majesty's Stationery Office.

Crown copyright Reserved.

Extract T.F. 2623 - 2723




SOUTH


HOUSING AND PROPERTY SERVICES

MRS SALLY WALTHAM
BA (Hons) F.I.H.

| PROJECT | DATE | SCALE |
|---|---|---|
| Council House Conveyance Plan | March '96 | |

Plan No. 2.

## Block Plan : Scale 1:500

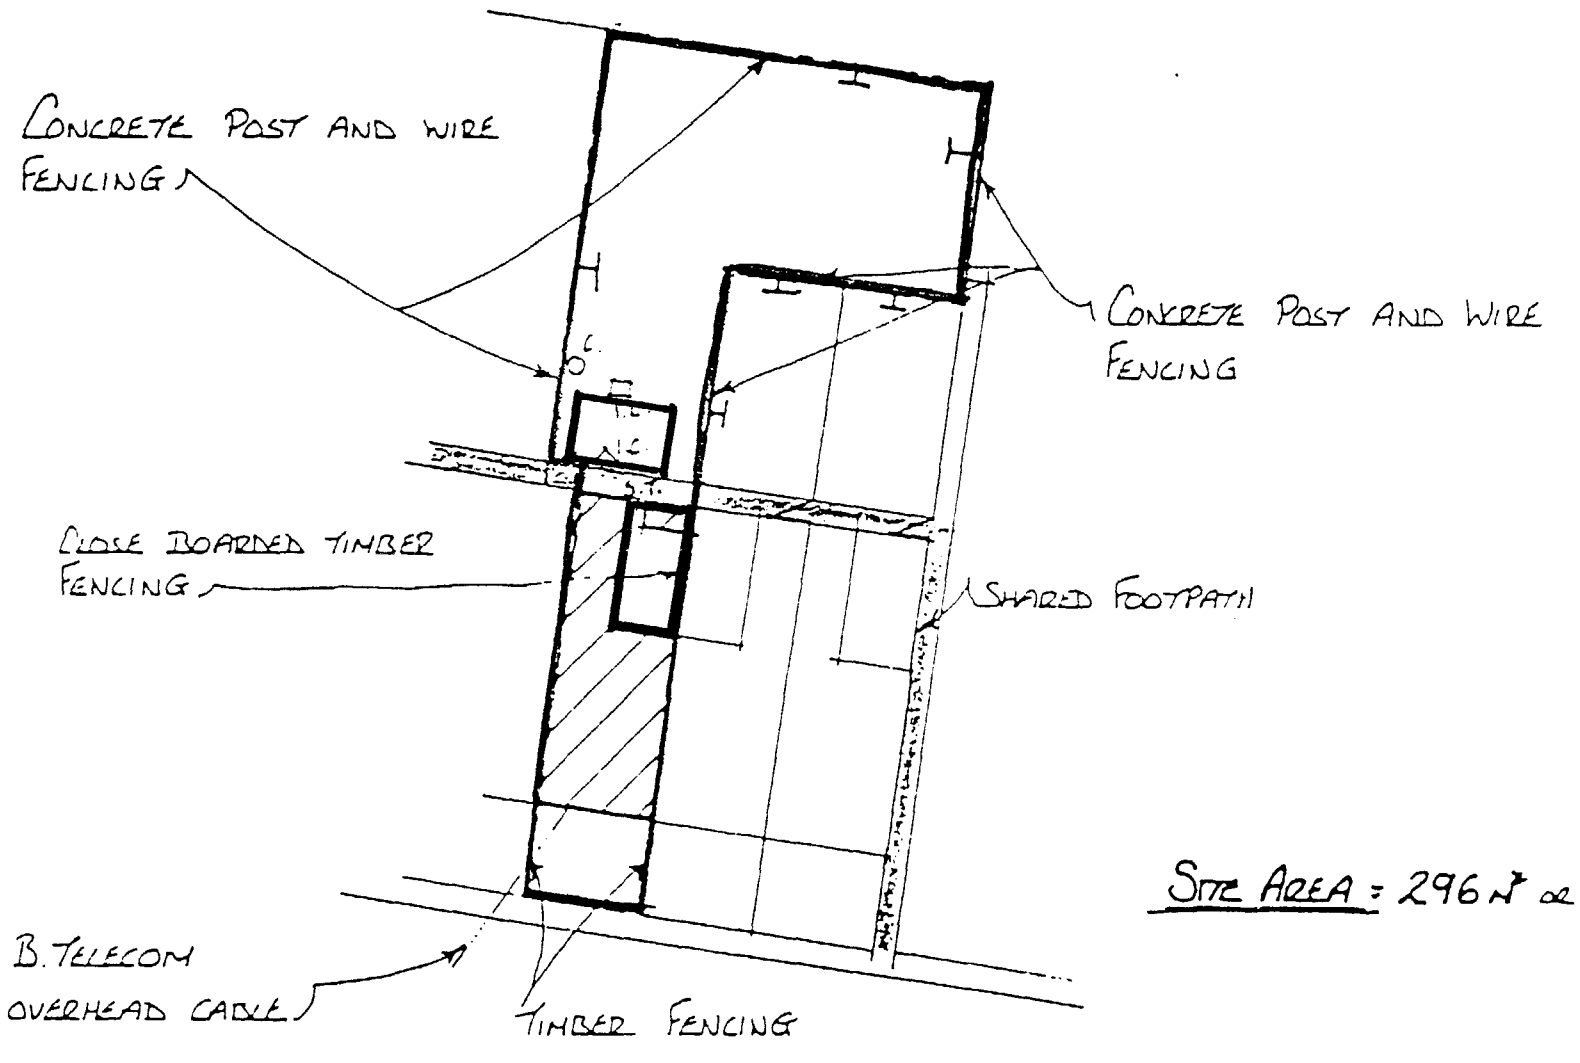



Site Area = 296 m² or thereabouts

## Location Plan: Scale 1:2500

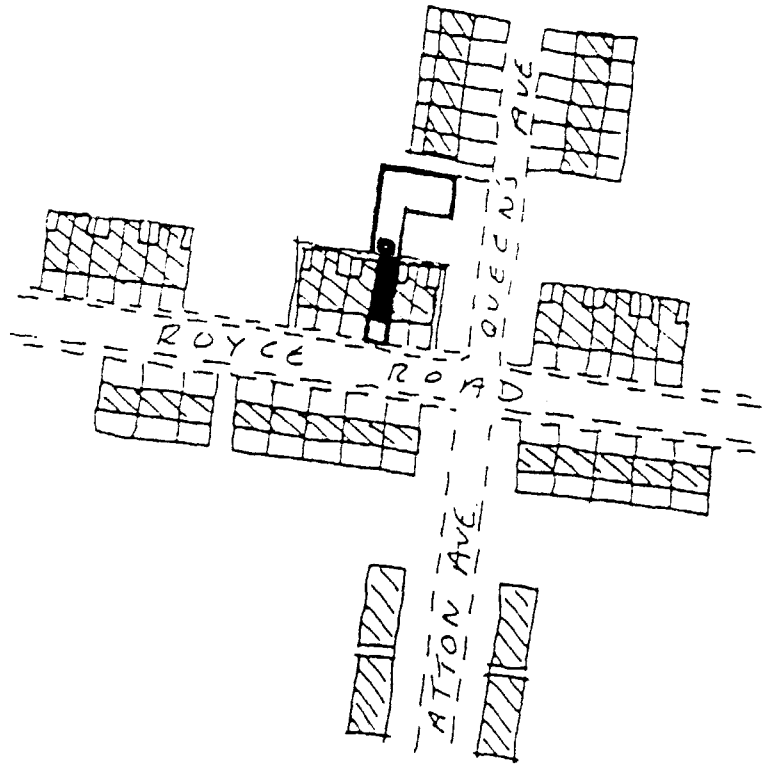Reproduced from the 1974 Ordnance Survey 1:2500 South Holland District map with the Permission of the Controller of Her Majesty's Stationery Office.

Crown copyright Reserved.

Extract T.F. 2623 - 2723





S O U T H

HOUSING AND PROPERTY SERVICES
MRS SALLY WALTHAM
BA (Hons) F.I.H.

| PROJECT | DATE | SCALE |
|---|---|---|
| Council House Conveyance Plan | March '95 | 1:500 or 1:1250 |

Plan No. 2.

## Block Plan : Scale 1:500

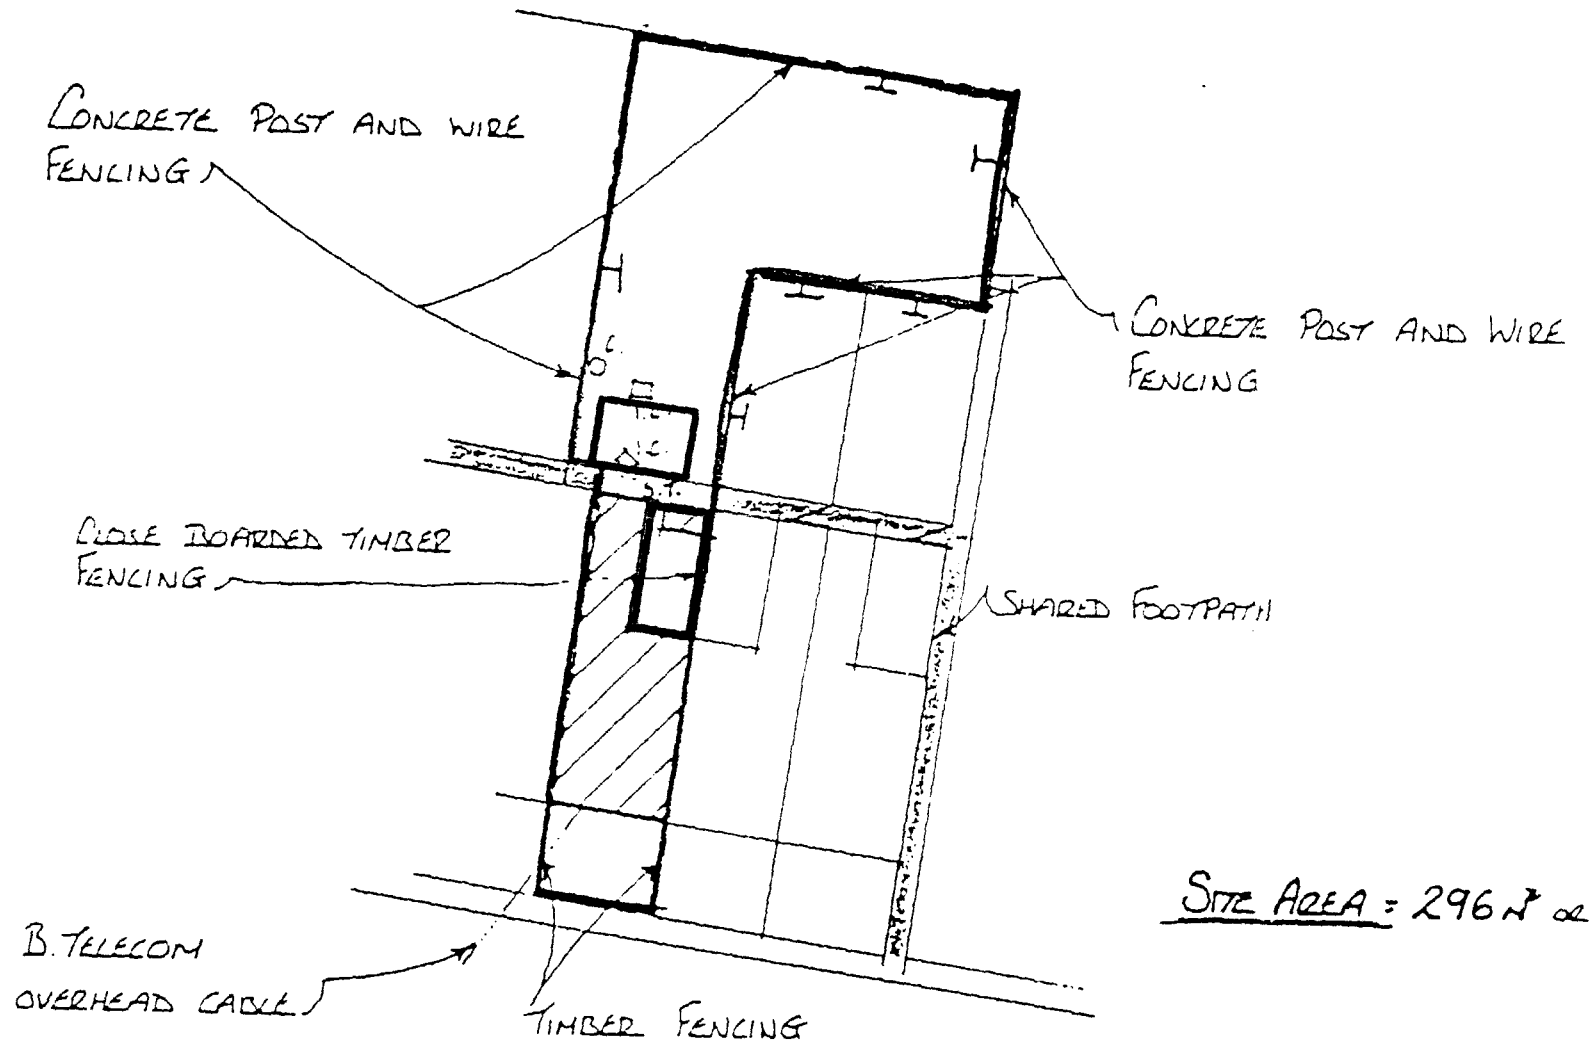



Site Area = 296 m² or thereabouts

## Location Plan: Scale 1:2500

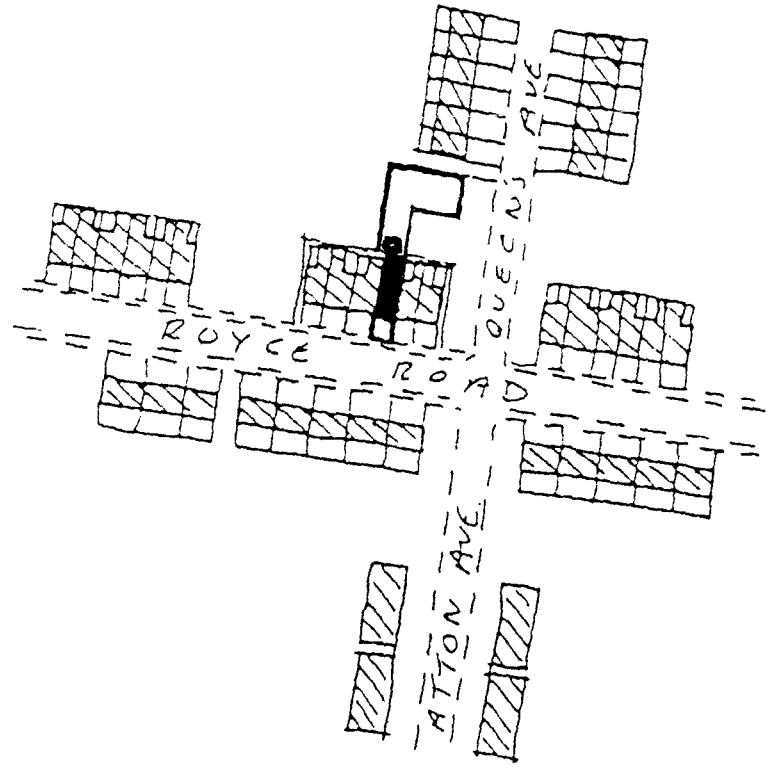Reproduced from the 1974 Ordnance Survey 1:2500 South Holland District map with the Permission of the Controller of Her Majesty's Stationery Office.

Crown copyright Reserved.

Extract T.F. 2623 - 2723




S O U T H

HOUSING AND PROPERTY SERVICES

MRS SALLY WALTHAM

| PROJECT | DATE | SCALE |
|---|---|---|
| Council House Conveyance Plan | | |

REAR GARDEN

Nº 29

Nº 31

TIMBER SHED

REAR GARDEN

Nº 33

ORIGINAL ROOF

SLIDING DOOR

COMMUNAL FOOTPATH

80mm OVERHANG

GUTTERING
(120mm OVERHANG)

OUT HOUSE

EXTERNAL WALL

OUT HOUSE

EXTENSION

FORMER LINE OF BOUNDARY

200mm OVERHANG

WINDOW

Nº 29

Nº 31

Nº 33

OWNER OCCUPIER

OWNER OCCUPIER

COUNCIL PROPERTY

DETERMINED PLAN

BLOCK PLAN SCALE 1:50

HOUSING AND PROPERTY SERVICES
MRS SALLY WALTHAM
BA(Hons) F I H
Director of Housing and Property Services
Civic Offices, Priory Road

SOUTH HAMPSHIRE COUNCIL

Town Plans unit
Q/L
18/2.
to Gammon
to Winchester
Thank you
Sitcham.
Wright!
22-1-97

| DATE | SCALE |
|---|---|
| 9TH JANUARY 1997 | 1:50 |

| DRAWN | JOB No. | DRAWING No. |
|---|---|---|