


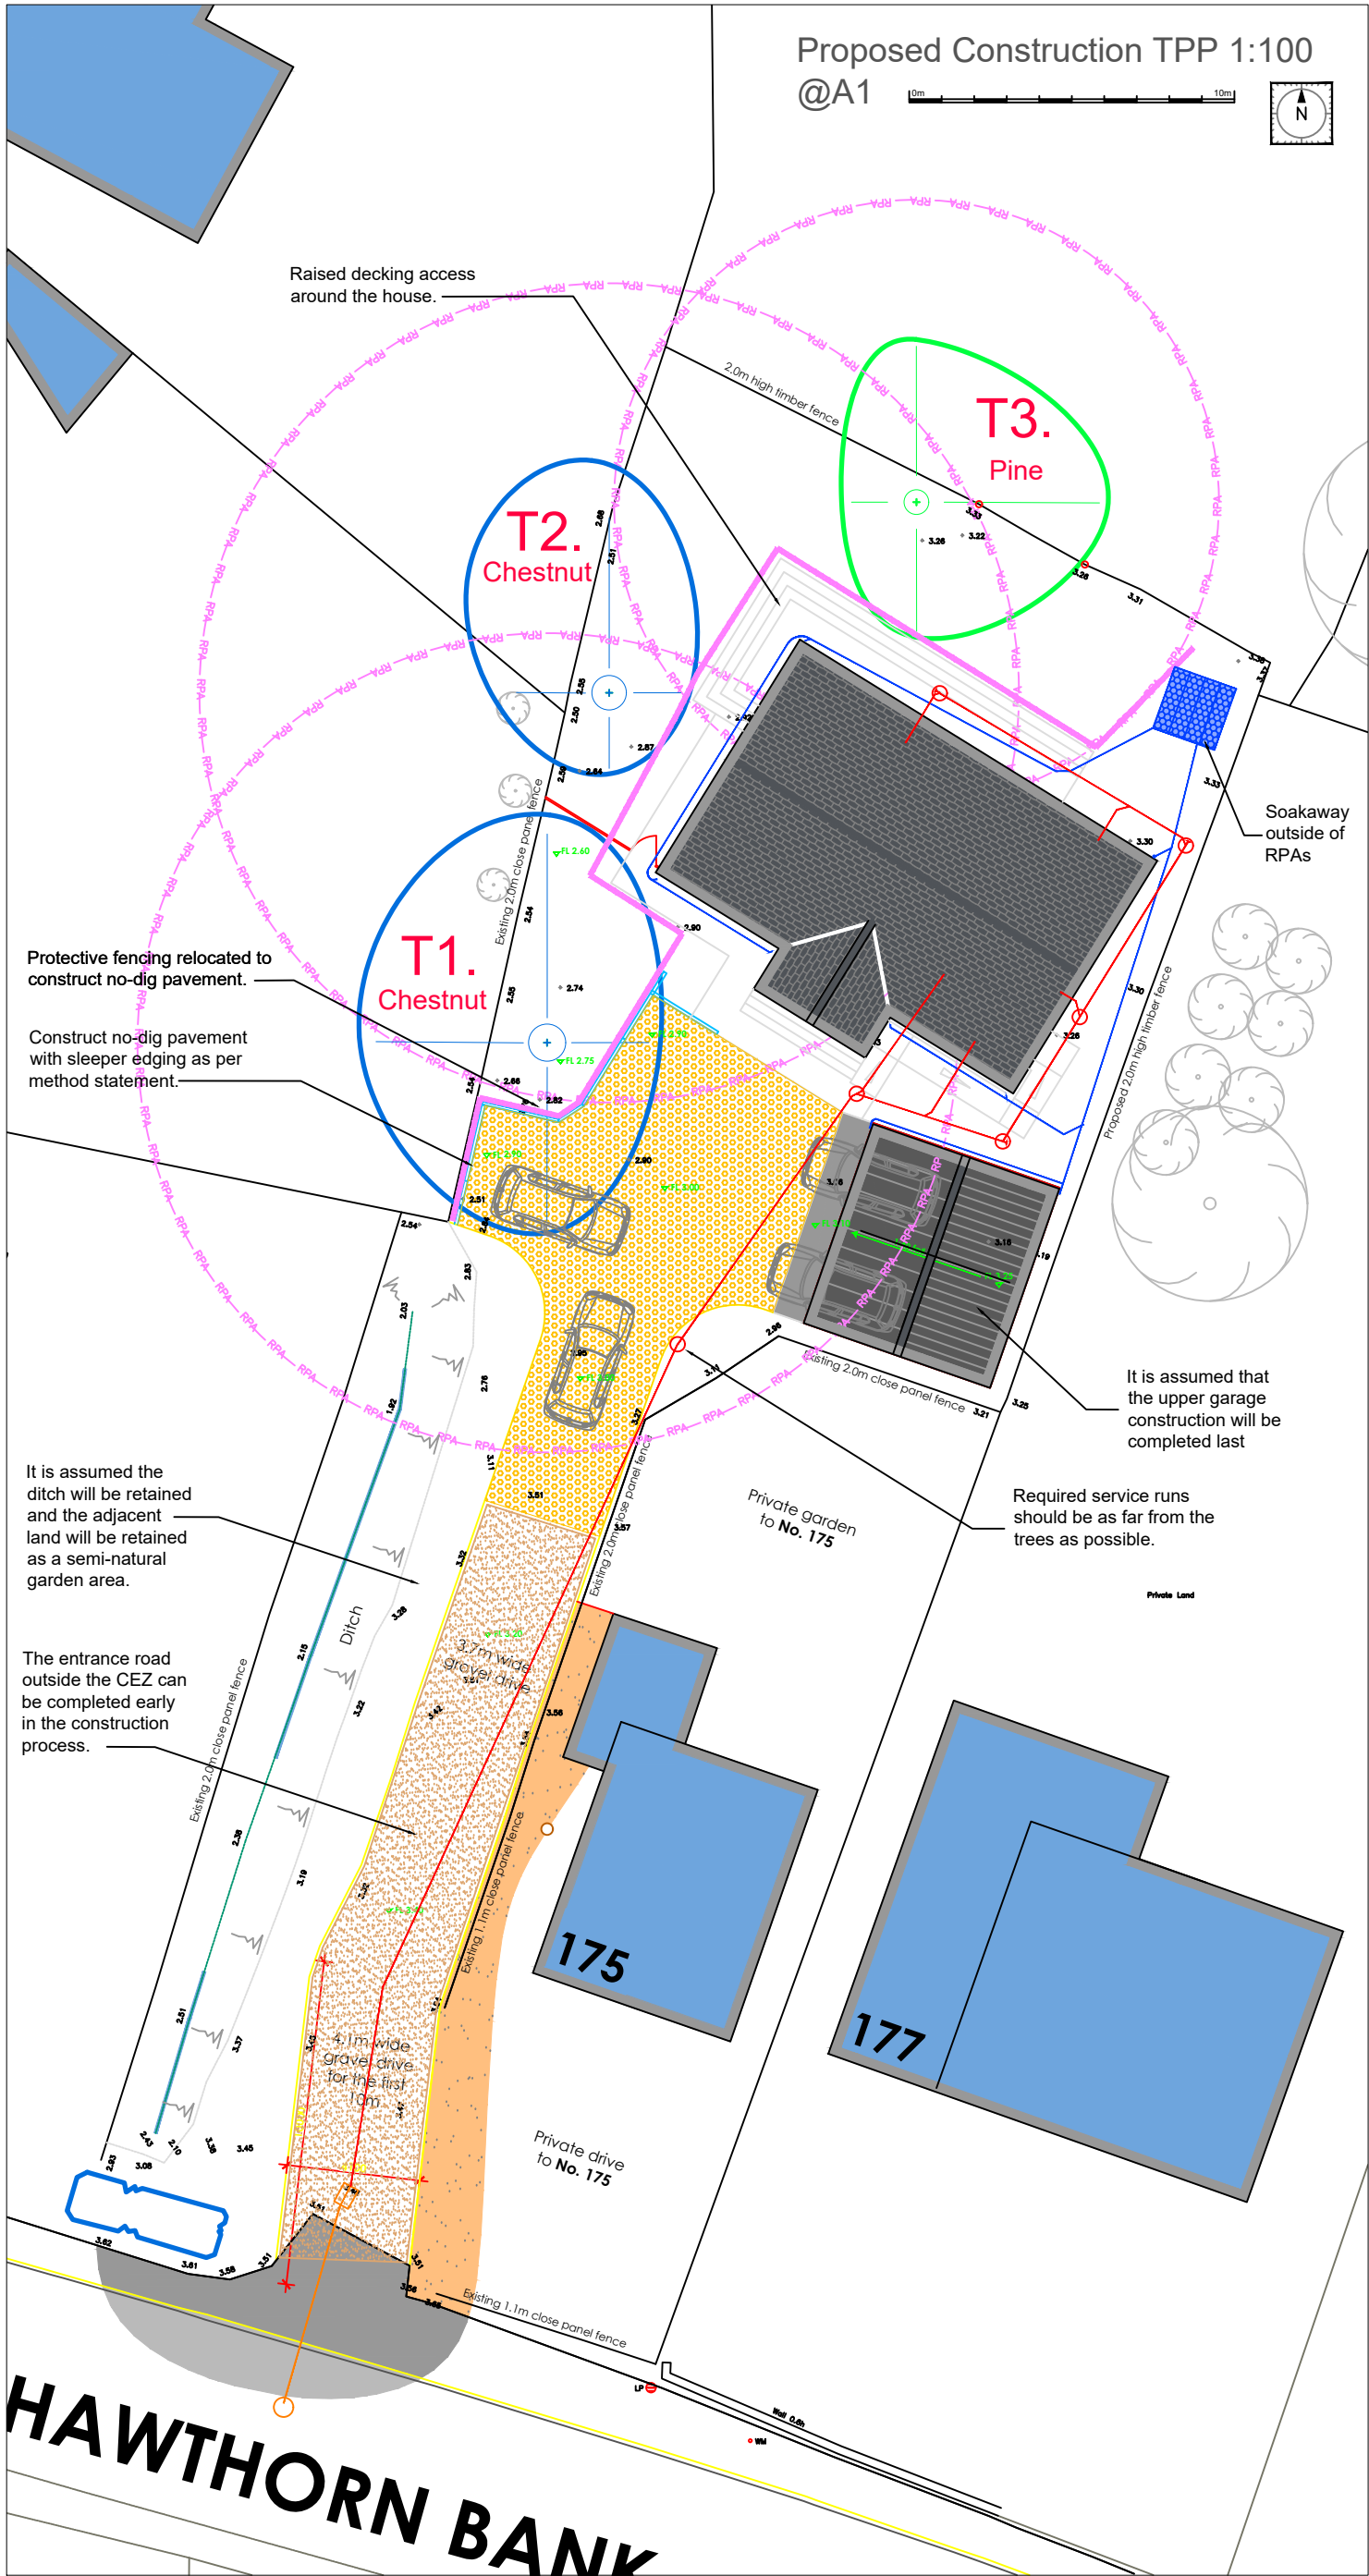

Key

- 'A' category tree's retained.
- 'B' category tree's retained.
- 'C' category tree's
- Root Protection Area
- Tree/ bush to be removed
- Protective fence barrier
- Ground protection
- Root pruning
- No dig construction (Provisional only)
- Proposed development.

The following order of works is proposed:
(The Contractor must also refer to the full AMS)

1. Use a light machine (eg a 1 tonne mini-digger with rubber tracks) to access and clear the site of dead wood, previous building waste, ruderal and scrub vegetation. Place cleared material on proposed house footprint.
2. Employ trained arborist to prune dead branches from T3. Remove arisings from site.
3. Erect heras fencing as per plan. Place temporary ground protection as shown (refer to AMS).
4. Undertake groundworks: House foundations, services, garage floor slab and entry driveway outside of the tree RPA, working off the temporary ground protection. When excavating for foundations and services, if tree roots are exposed ensure they are carefully pruned as per the AMS.
5. The completed garage floor slab can now be used for materials storage. Additional materials storage space will also be available alongside the main driveway.
6. Remove the temporary ground protection and construct the no-dig pavement area between house and garage as per the AMS. The protective fencing will need relocating near T1. It is recommended to retain ground protection around the whole house - or construct the decking, once the foundations and services are complete.
7. Undertake the main construction works, retaining the protective heras fencing throughout.
8. At completion of all main construction works take down the heras fencing and complete garden and external works taking care to protect the retained trees.

Indicative protective fence barrier using Heras type fencing.

Ground protection. (If later required).

Client: IBA

Job: Proposed Dwelling
Hawthorn Bank, Spalding

Drawing: Tree Protection Plan - Construction (ii)

Rev	Amendment	Ch'd	Date
1	Issue for comment		29-09-23
2	Issue for comment		29-09-23
Drawn: RM **Date:** 29-09-23 **Proj. No.:** 706/23

Check: RM **Scale:** 1:100 @ A1 **Draw No.:** TPP 02