
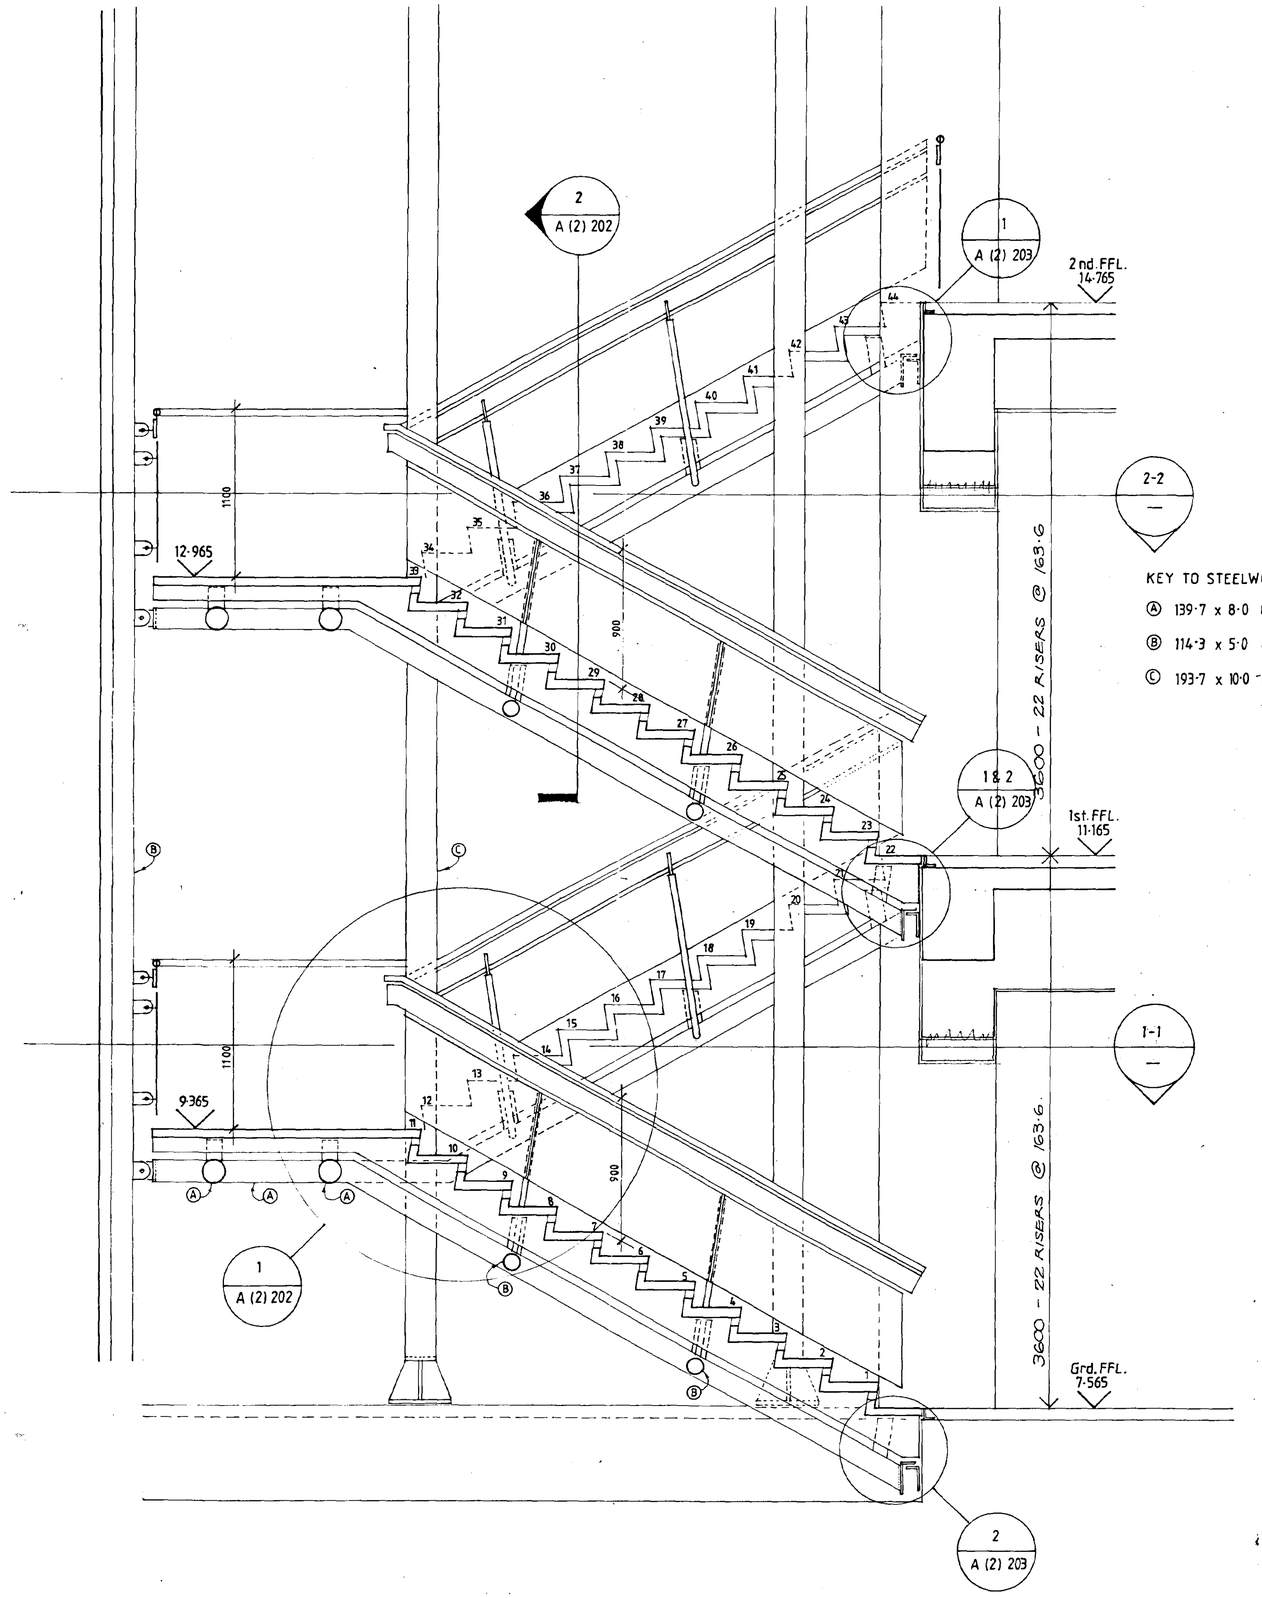


KEY TO STEELWORK


Ⓐ 139·7 x 8·0 CHS

Ⓑ 114·3 x 5·0 CHS

Ⓒ 193·7 x 10·0 CHS

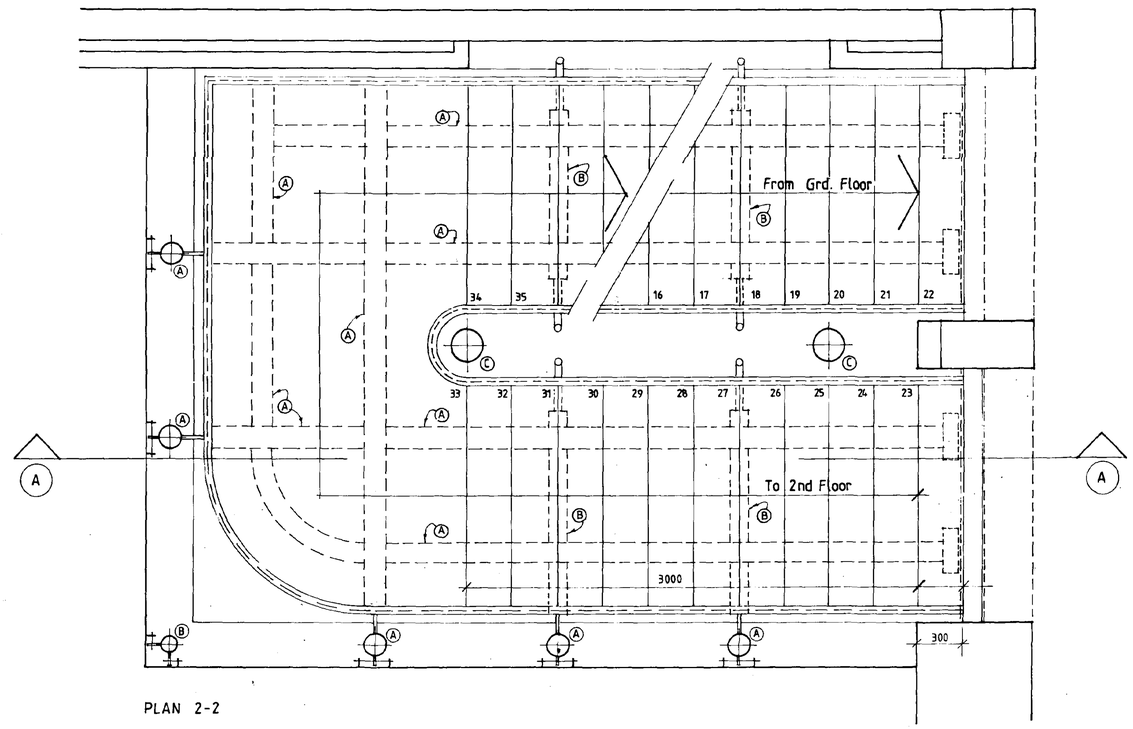

PLAN 2-2

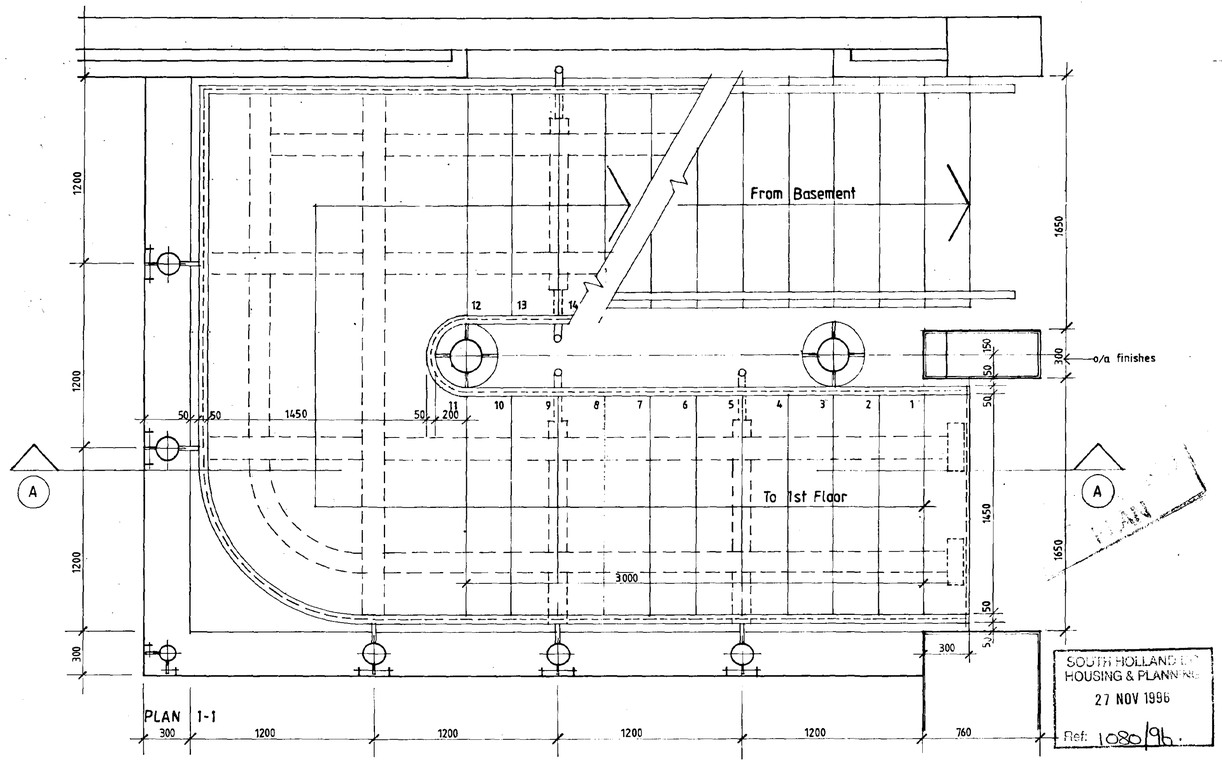

PLAN 1-1

SOUTH HOLLAND DC
HOUSING & PLANNING
27 NOV 1996
Ref: 1080/96


SANSOME HALL ARCHITECTS
REGENCY COURT 220 UPPER FIFTH ST. CENTRAL MILTON KEYNES MK9 2HR TEL: 01908 666555 FAX: 01908 666002

REVISIONS:

PROJECT: SOUTH HOLLAND CENTRE · SPALDING

TITLE: STAIRCASE 1 DETAILS

SCALE:	DATE:	JOB:	DWG:	REV:
1·20	Oct·96	9215	L (2) 201	

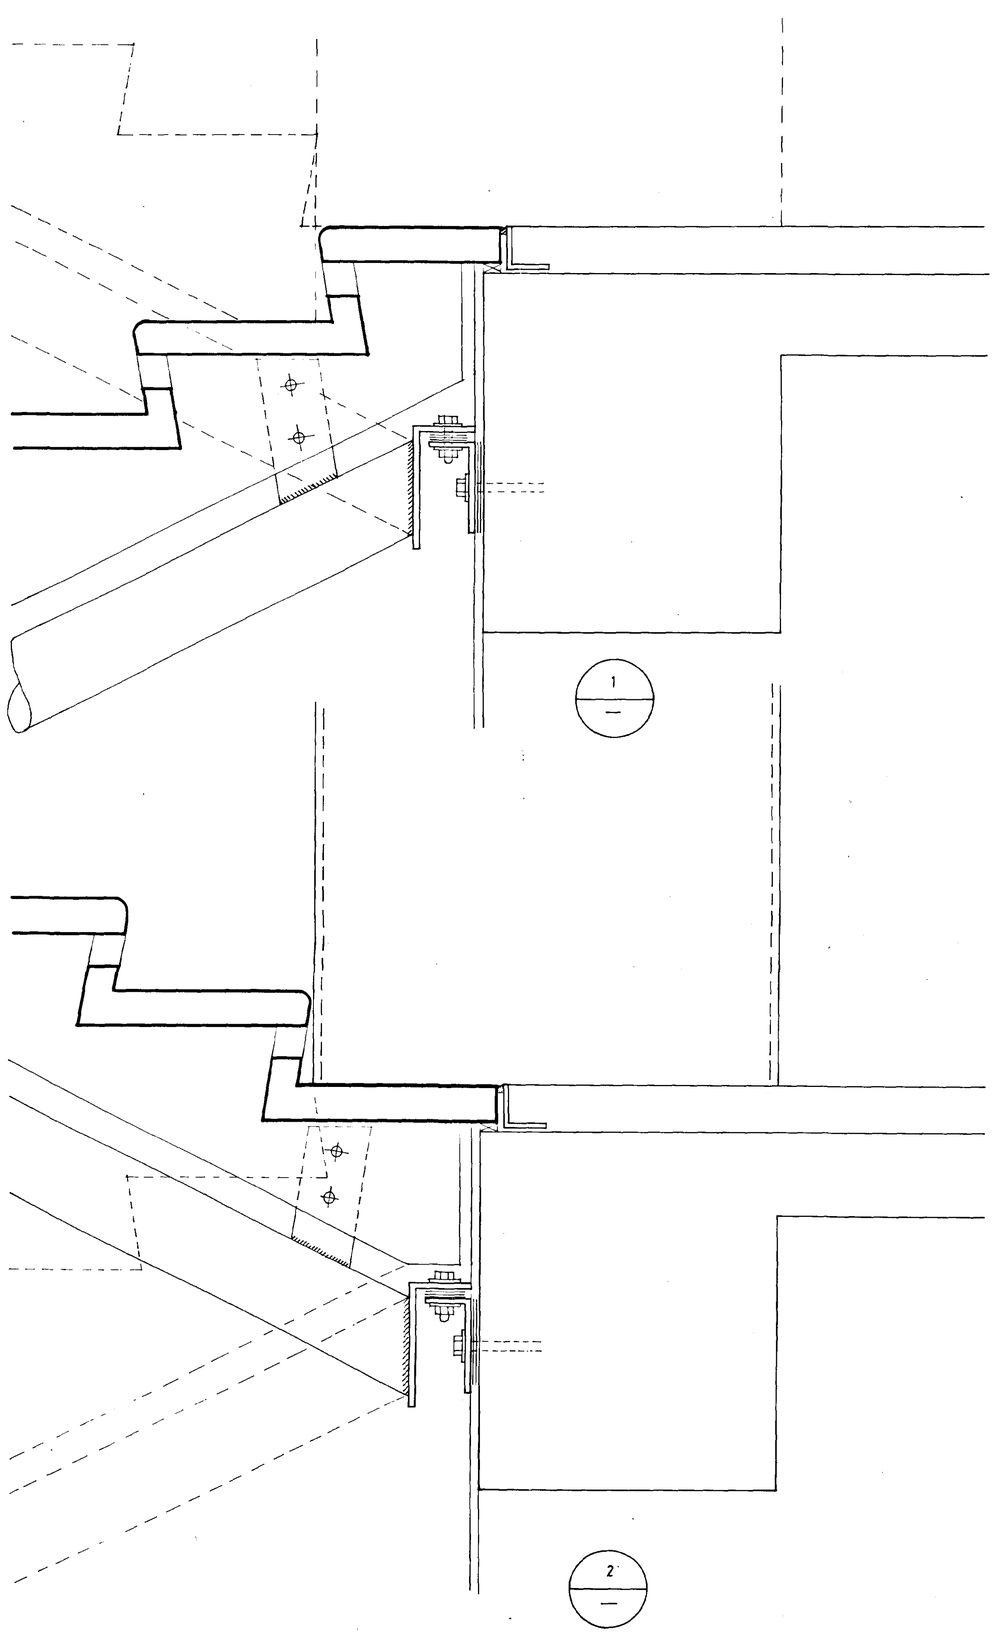

DEVELOPMENT CONTROL PLAN

SOUTH HOLLAND DC
HOUSING & PLANNING
27 NOV 1996
Ref: 1080/96

SANSOME HALL ARCHITECTS
REGENCY COURT 220 UPPER FIFTH ST. CENTRAL MILTON KEYNES MK9 2HR TEL: 01908 666555 FAX: 01908 666002


REVISIONS

PROJECT: SOUTH HOLLAND CENTRE · SPALDING


TITLE: STAIRCASE 1 DETAILS

SCALE:	DATE:	JOB:	DWG:	REV:
1:5	Oct:96	9215	A (2) 203	

Figured dimensions to be used in preference to scaled sizes. All dimensions must be checked by contractor before commencing work on site. No deviation from this drawing will be permitted without prior written consent of the architect. The copyright of this drawing remains with the architect and

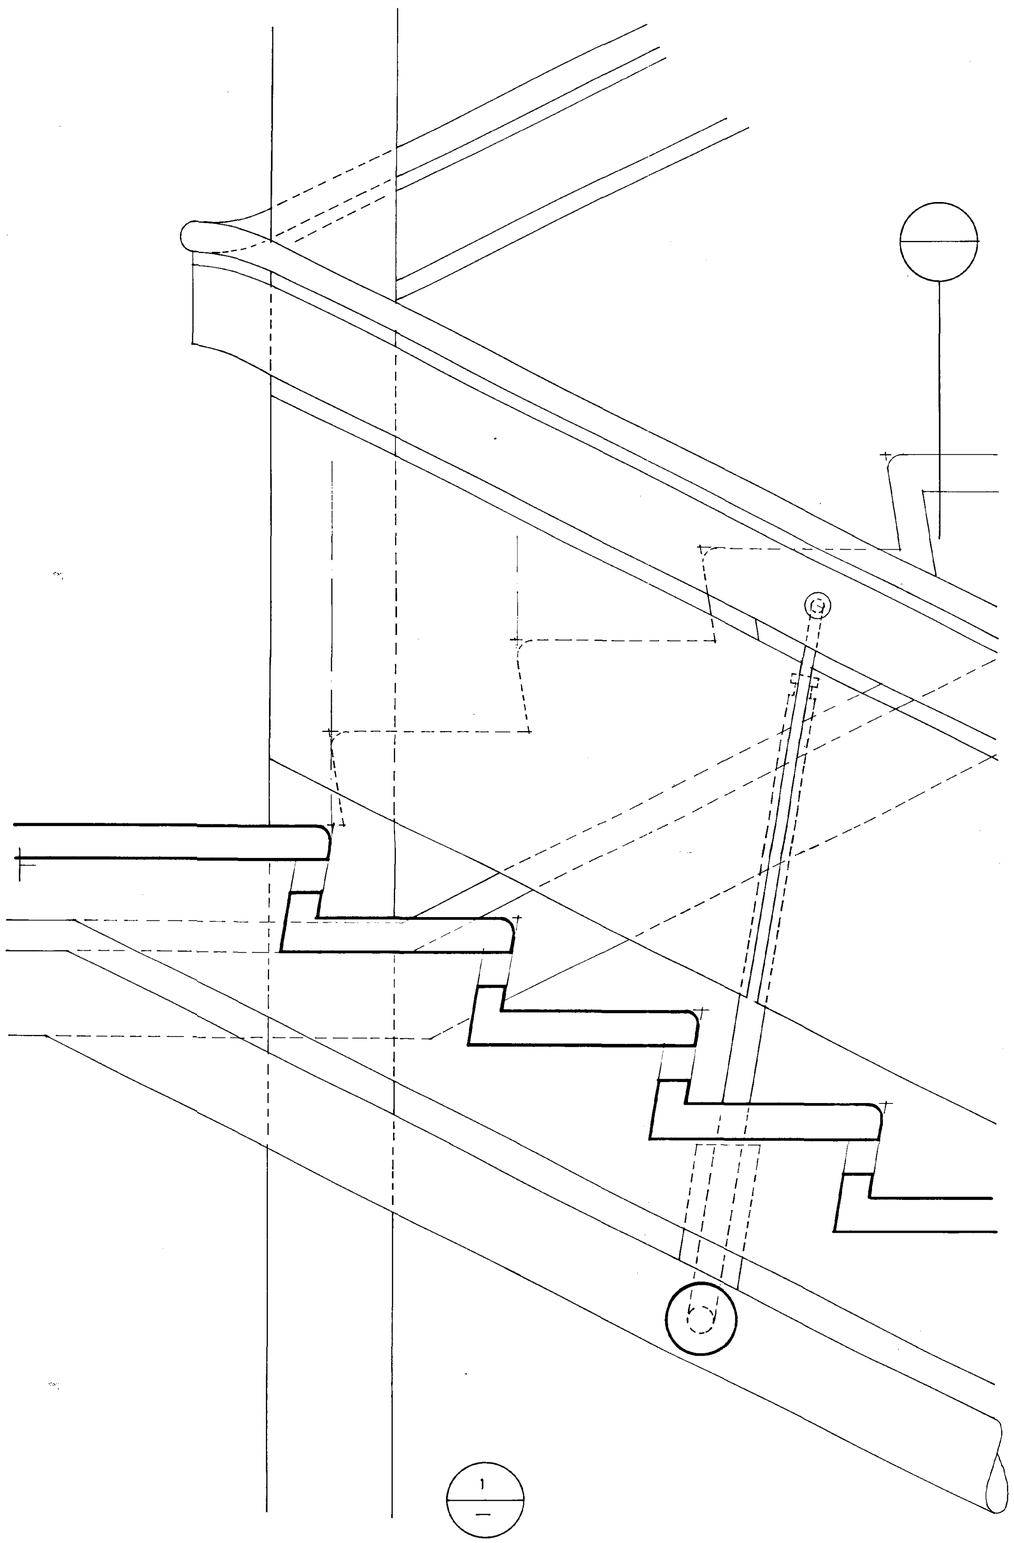

1
—

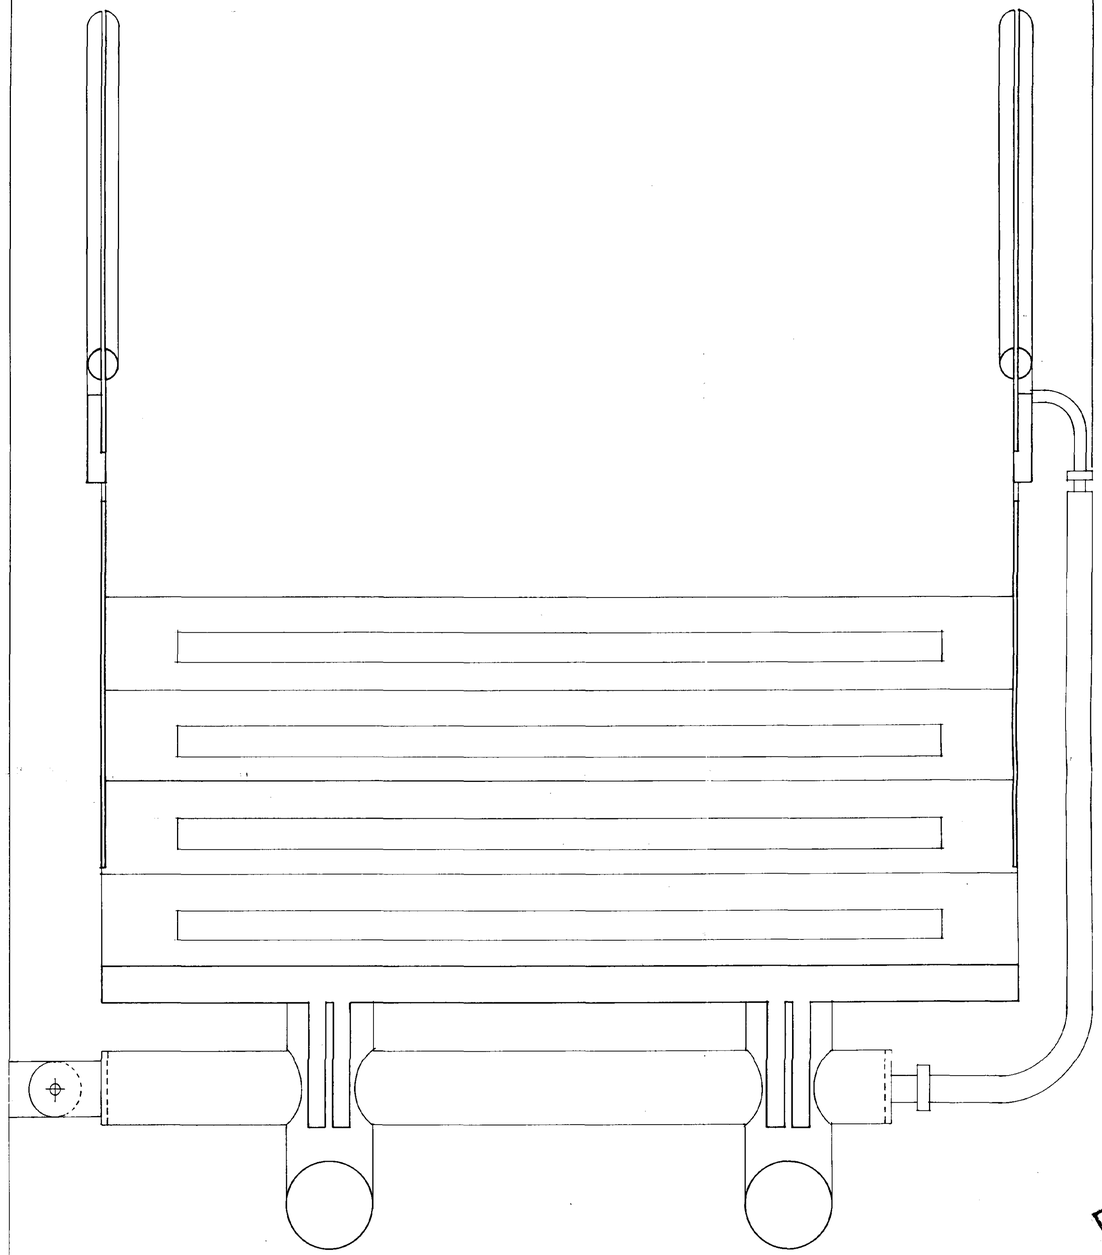

2
—

DETERMINED
PLAN

SOUTH HOLLAND DC
HOUSING & PLANNING
27 NOV 1996
Ref: 1080/96

SANSOME HALL ARCHITECTS
REGENCY COURT 220 UPPER FIFTH ST. CENTRAL MILTON KEYNES MK9 2HR TEL: 01908 666555 FAX: 01908 666002

REVISIONS

PROJECT
SOUTH HOLLAND CENTRE-SPALDING

TITLE
STAIRCASE 1 DETAILS

PART	DATE	JOB	DWG	REV
1-5	Oct.'96	9215	A (2) 202	