

NORMALLY 2No PER CONTRACT AS PER THE CURRENT LAYOUT PLAN AND ELEVATIONS

COPYRIGHT: Drawing is the property of INTERIORS UK Ltd. and is to be used for the project only. It is not to be retained, copied or disclosed without authorisation.
READ IN CONJUNCTION WITH DESIGNERS DWG


NOTES

SPECIFICATION,


ALL IRONMONGERY TO BE BRASS

ALL IROKO STAINED AND POLISHED AS EXTERNAL JOINERY


SIKKENS TEAK
BASECOAT :- CETOL BL 21 plus 085
TOPCOAT :- CETOL BL 31 085

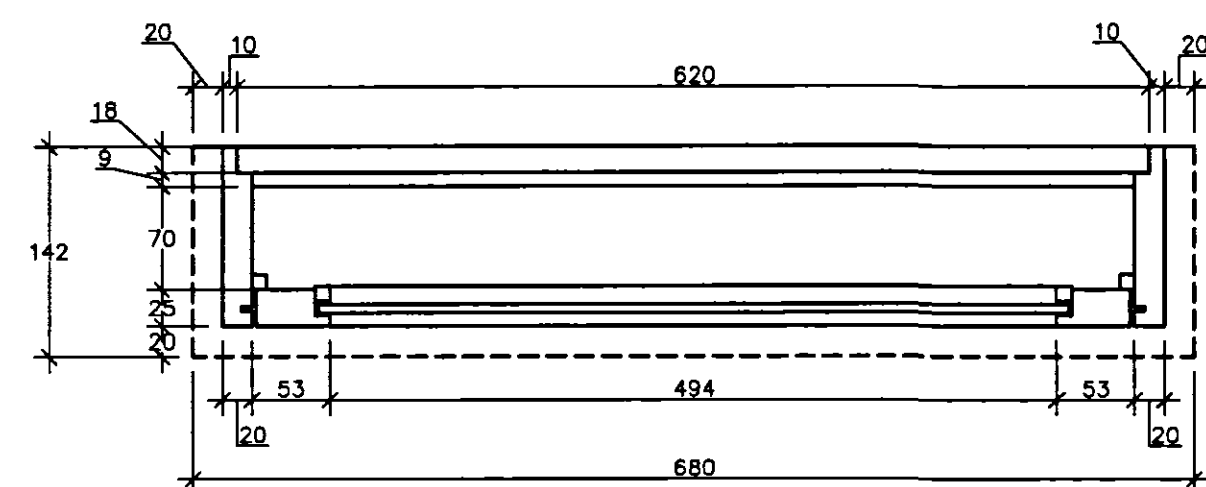


Plan, 1:5

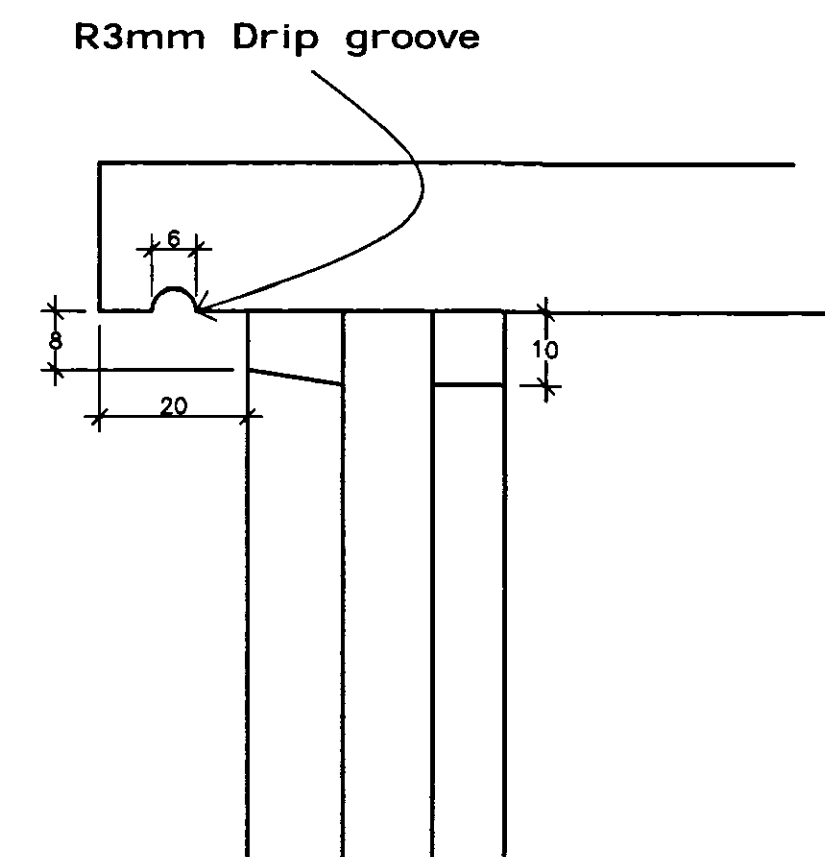


Detail A, 1:1

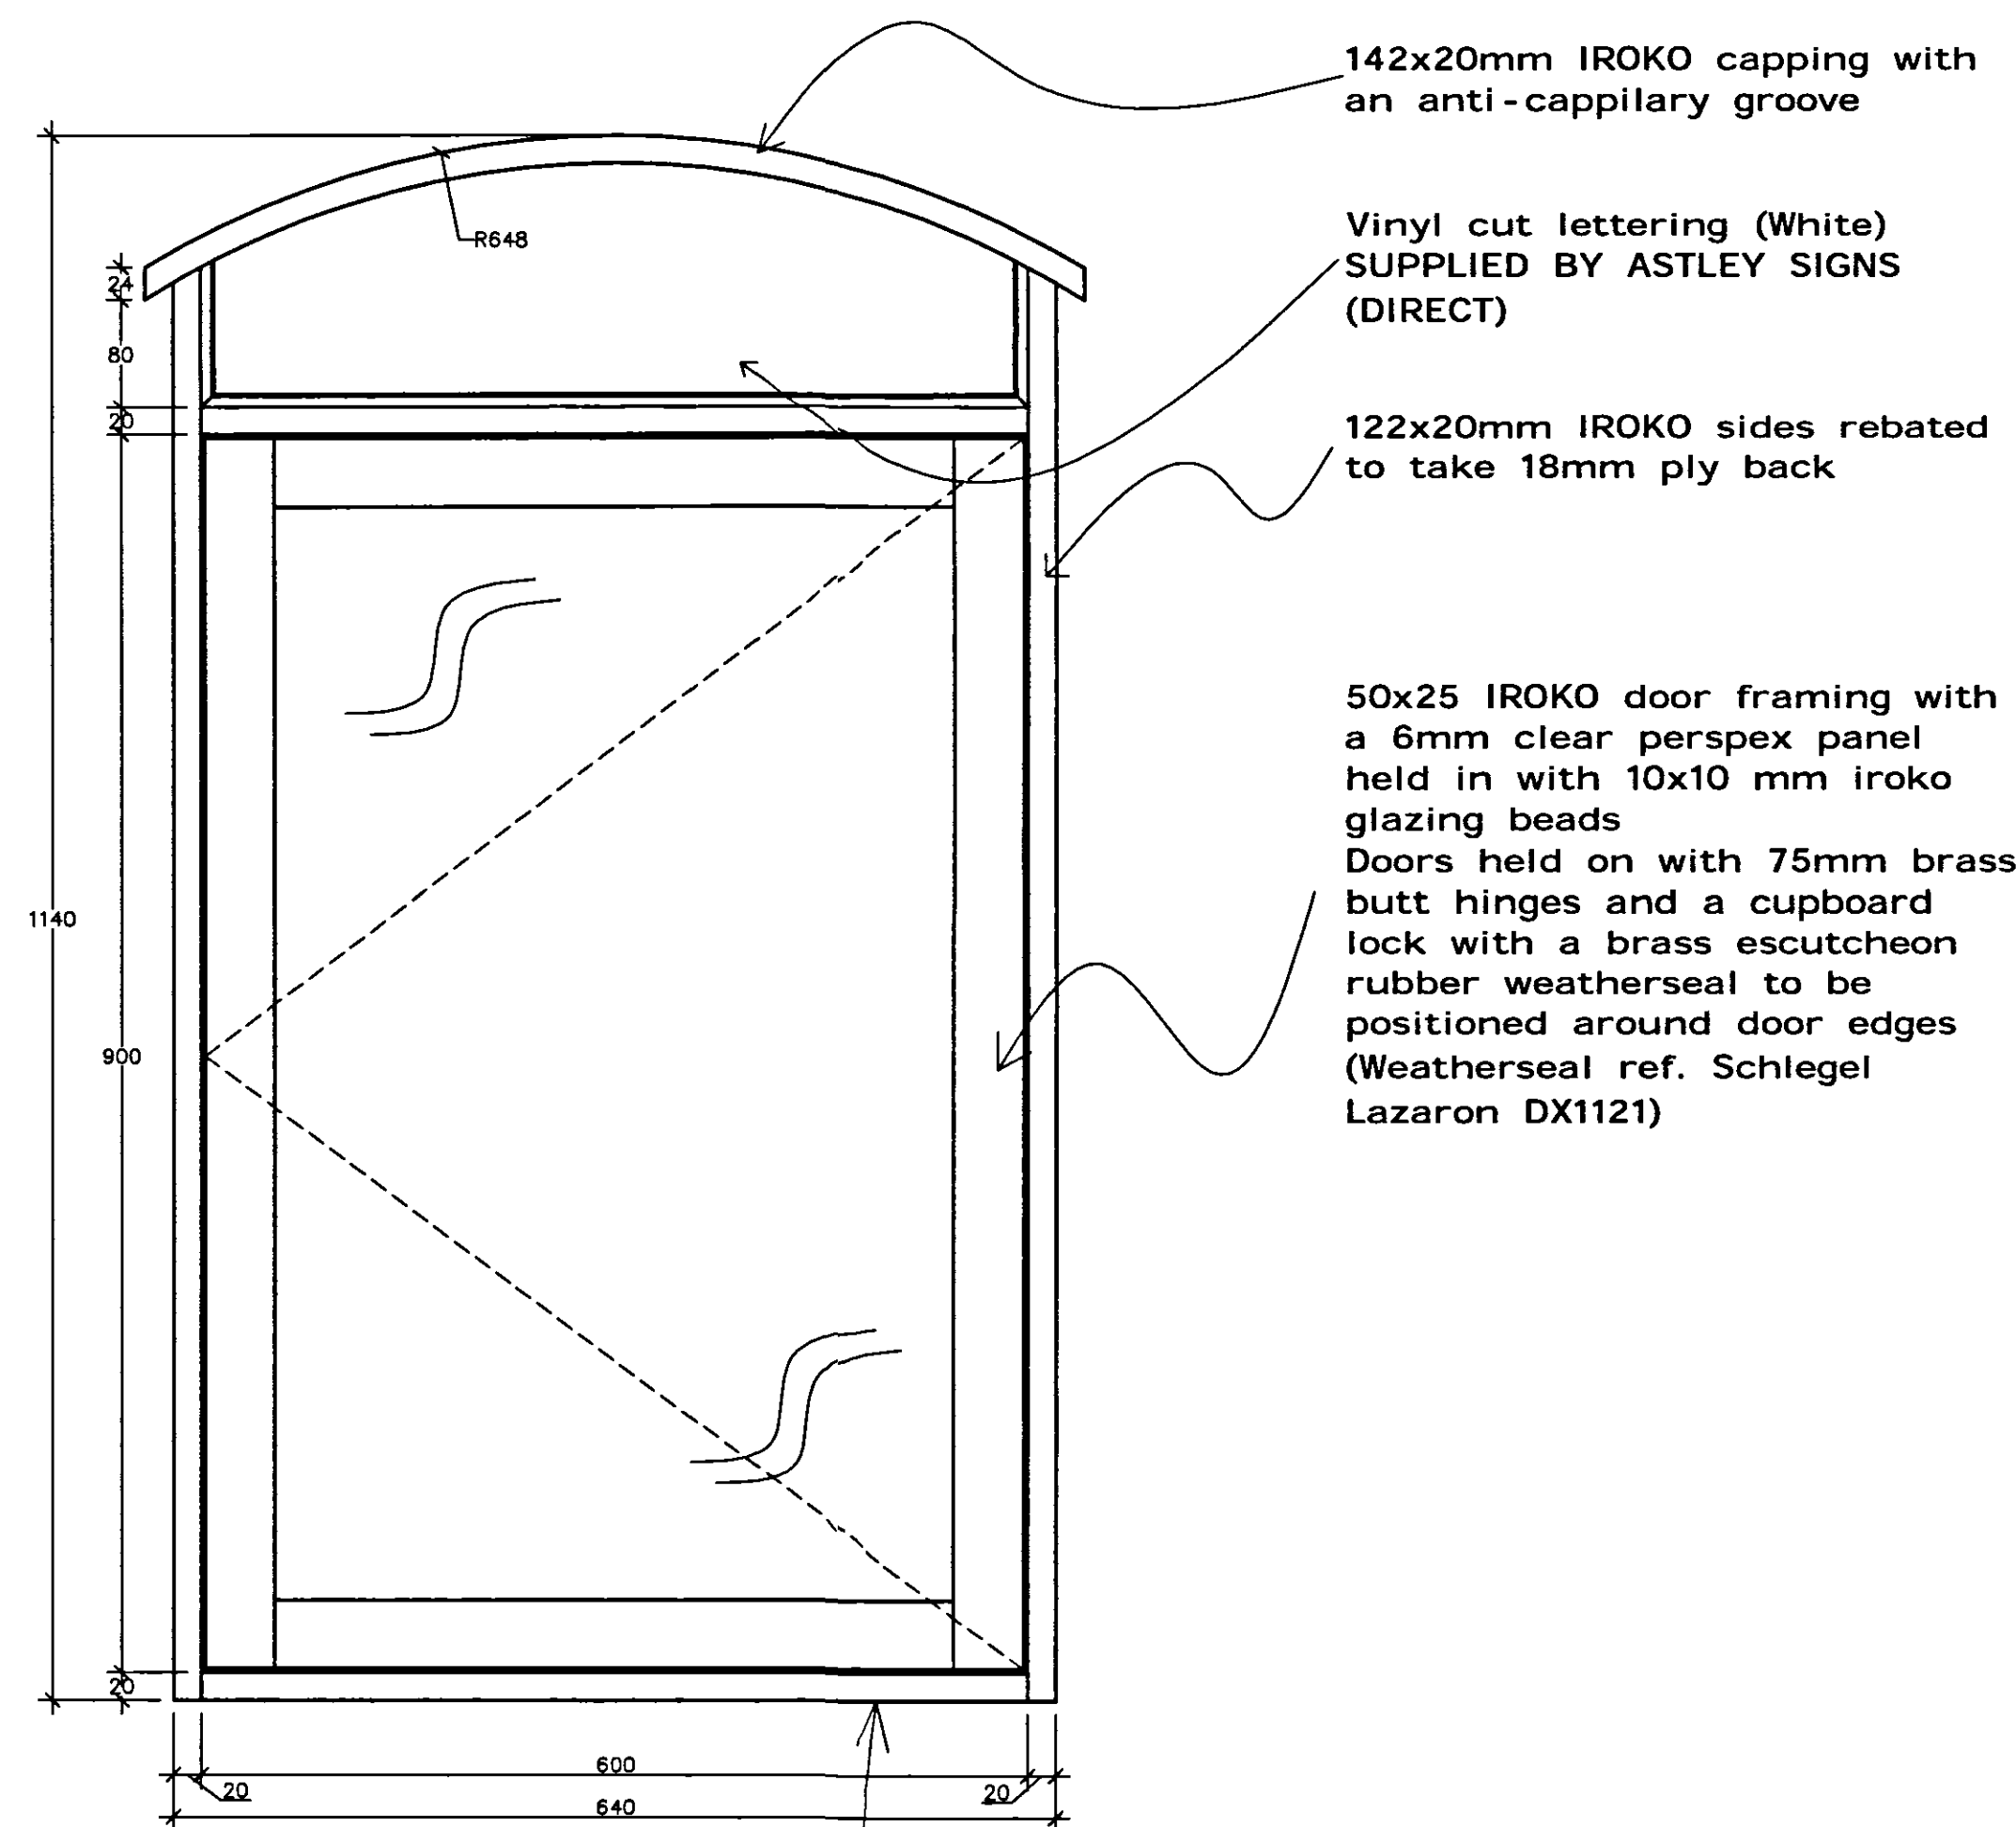


Elevation, 1:5

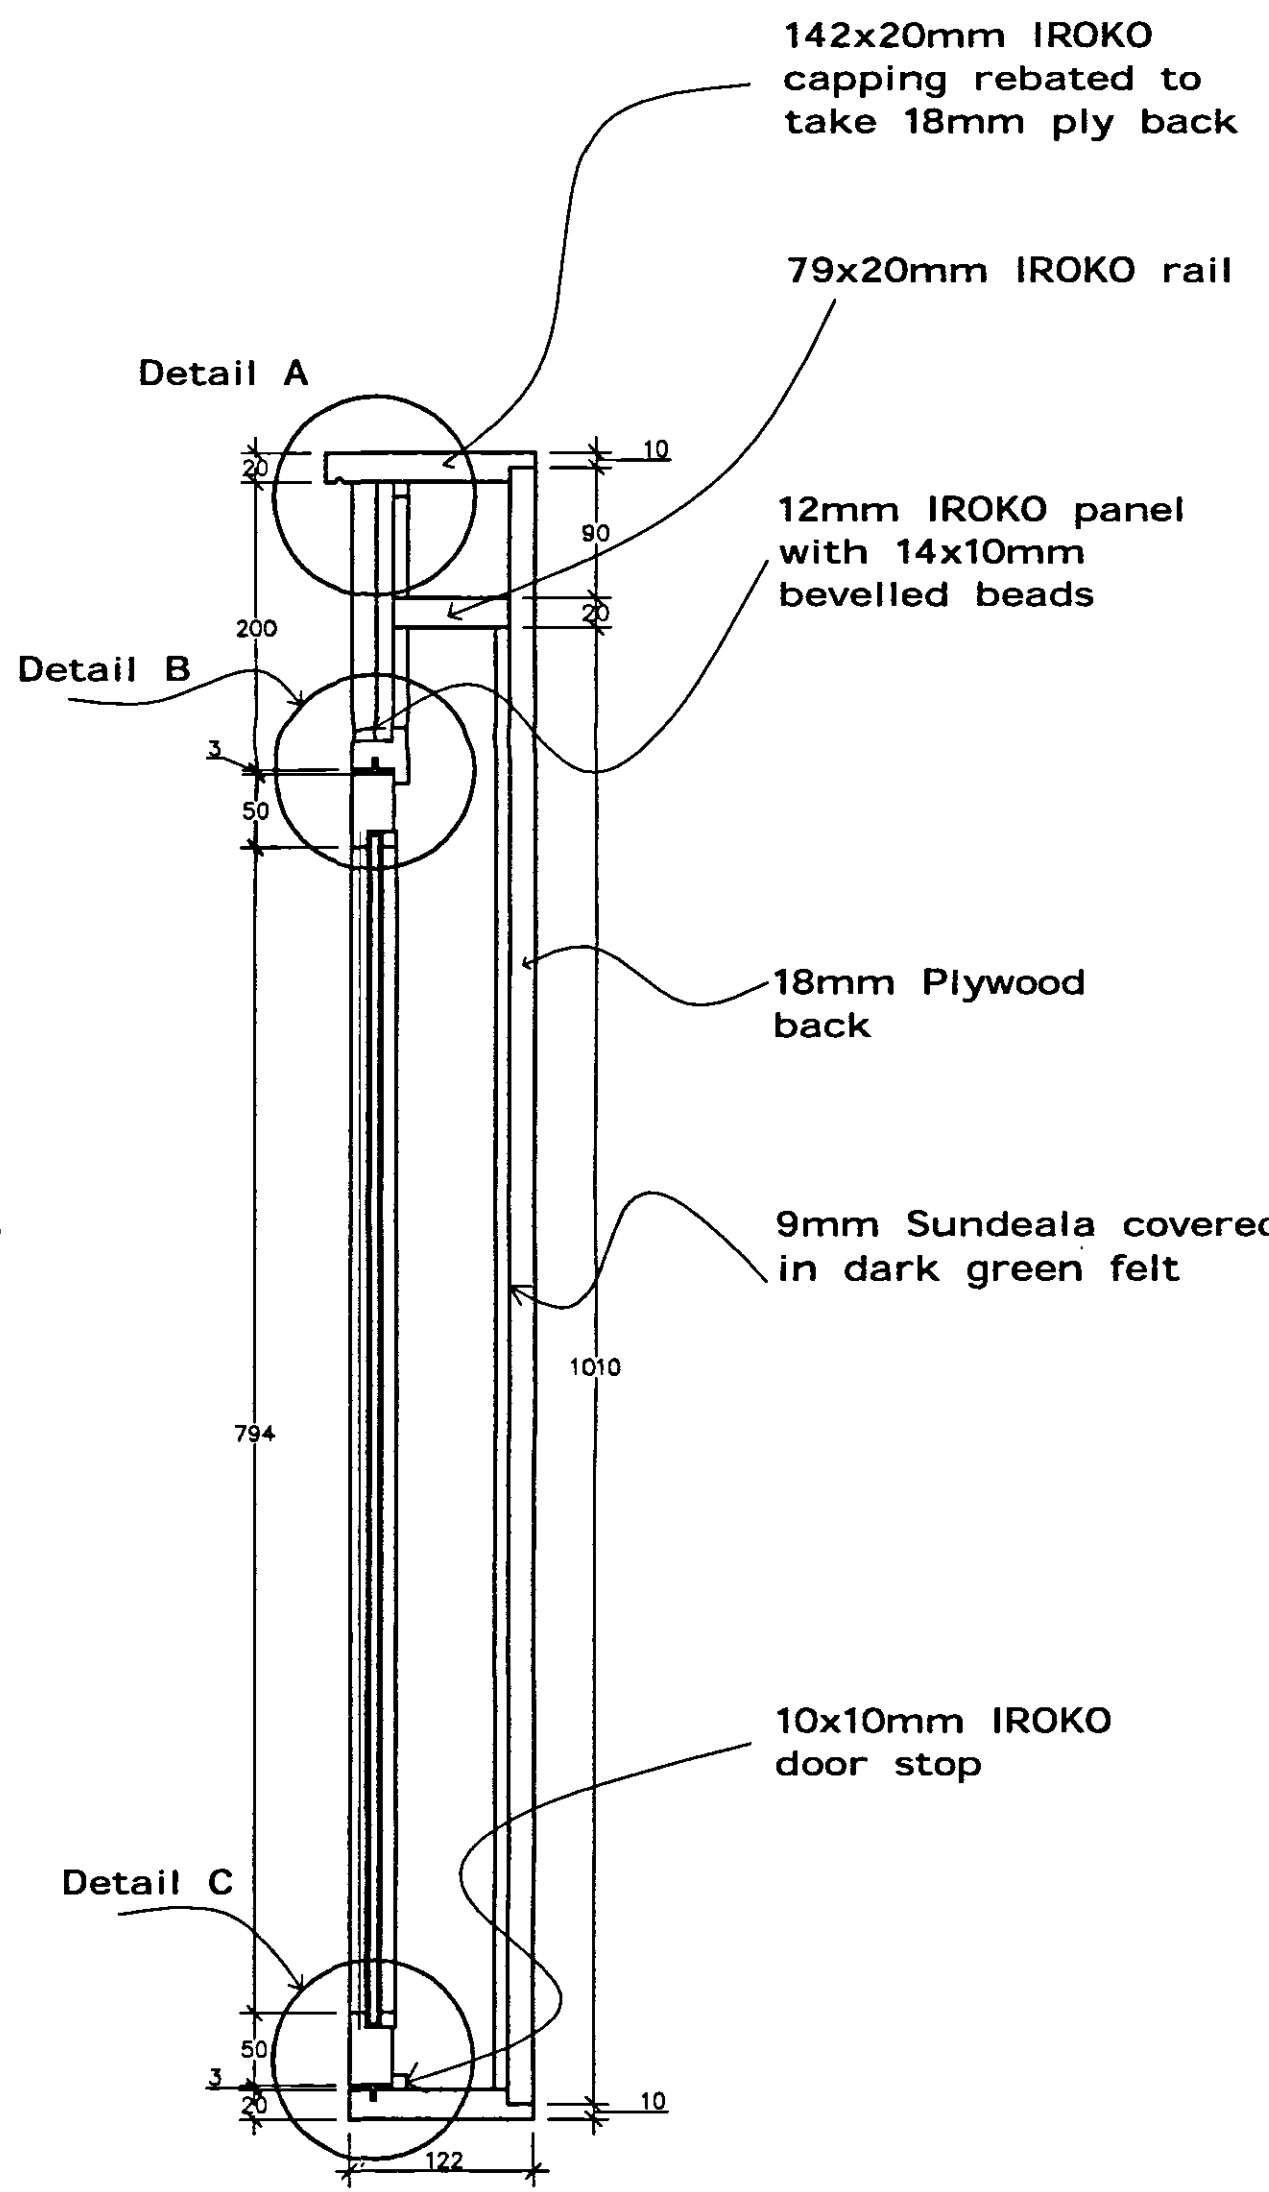

Section, 1:5

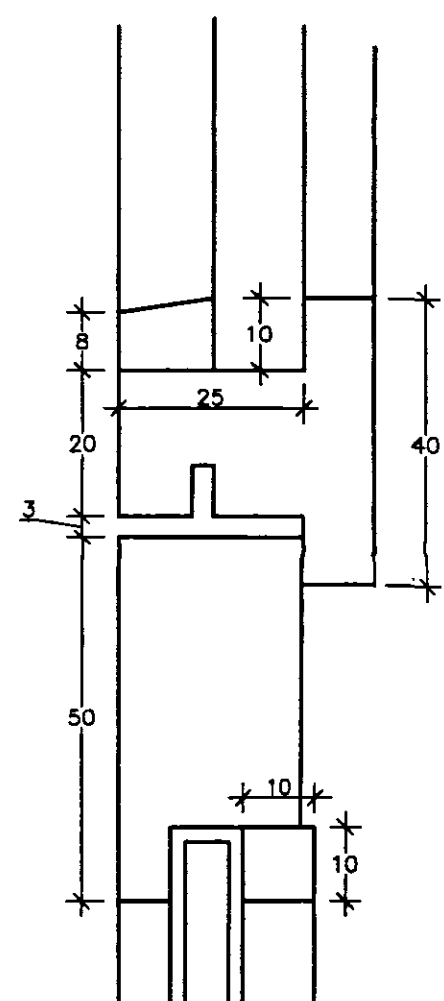

Detail B, 1:1

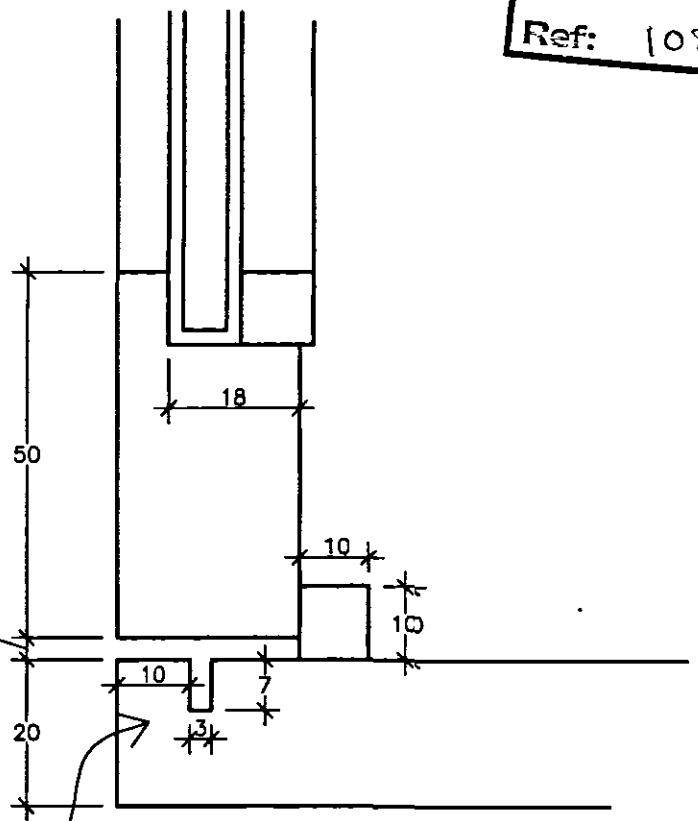

Detail C, 1:1

Planning & Development
14 OCT 2008
Ref: 1083/08

ALL EXTERNAL JOINERY IN IROKO

STAIN & POL REFS ADDED		24/06/05	TTa
Rev	By	Date	Initial
1	T.T. ATKINSON	04/06/05	TTa
INTERIORS UK LTD			
Office 18F6 Yorkshire Technology & Office Pa Armitage Bridge Huddersfield HD4 7NR			
TEL: 01484 660023/24 - FAX: 01484 660024 email: office@interiors-uk.wanadoo.co.uk			
CLIENT			
THE RESTAURANT GROUP			
PROJECT			
Frankie & Benny's			
STANDARD DETAIL SHEET			
TITLE			
EXTERNAL MENU DISPLAY BOX DETAILS			
SCALE		PROJECT No.	
1:5, 1:1 @ A1			
1:10, 1:2 @ A3			
DRAWING No.		REVISION	
FBSTD - 004		A	

DETERMINED
PLAN