
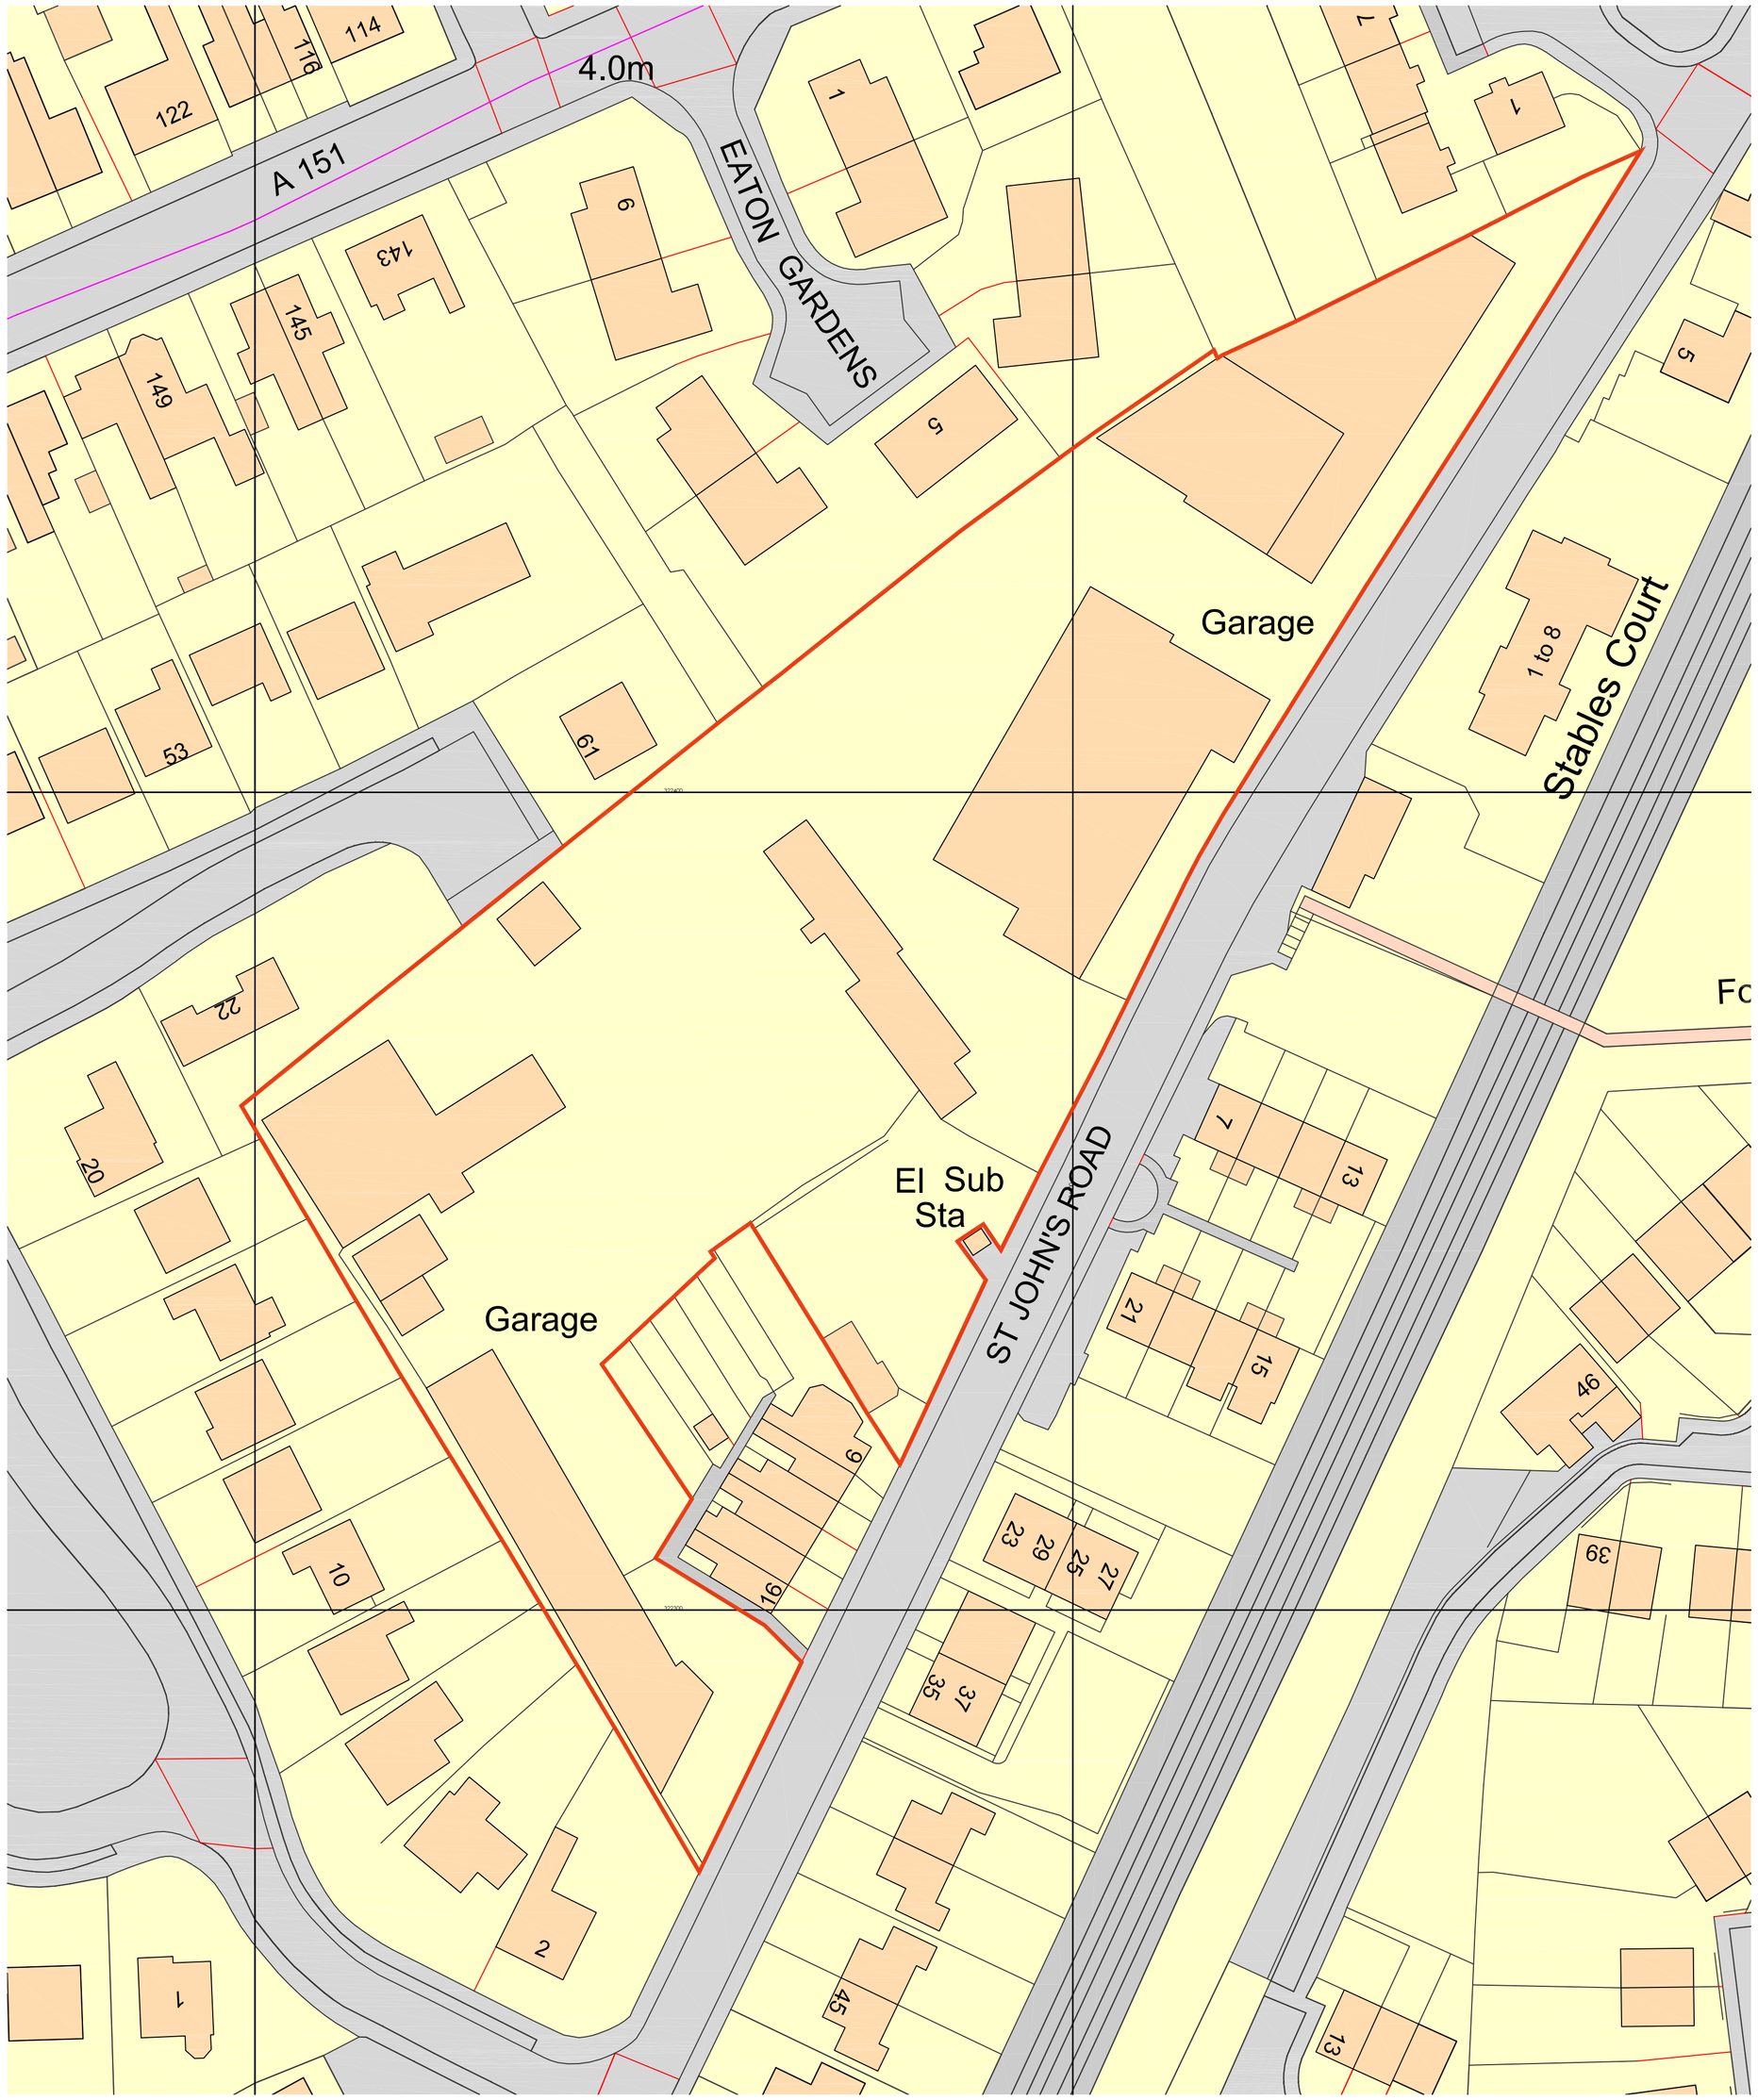


Location Plan 1:500

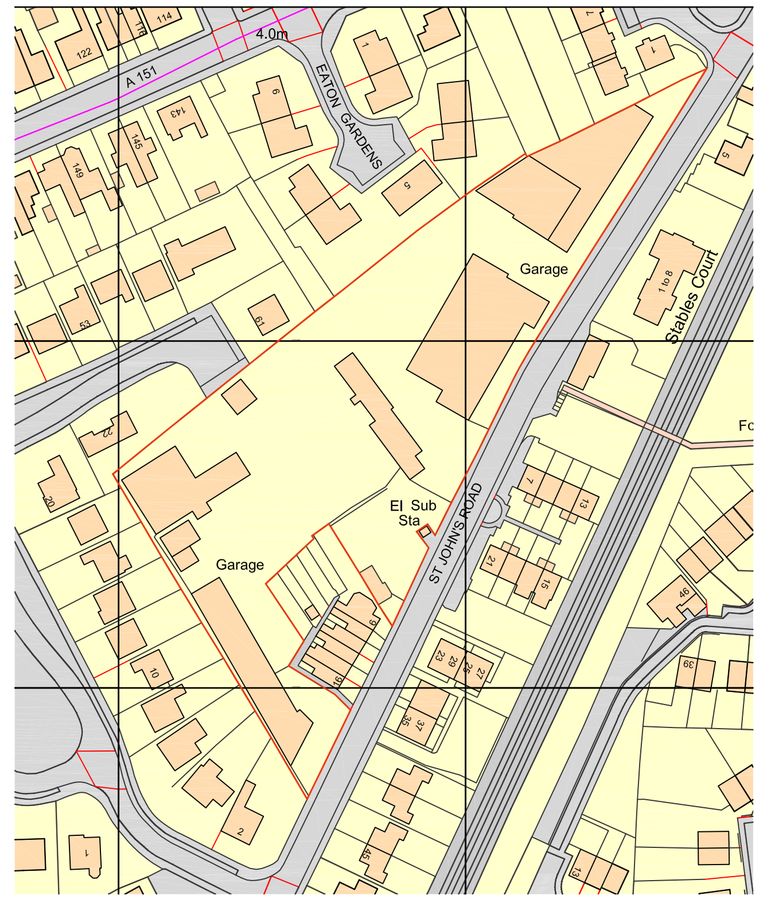

Location Plan 1:1250

Printed or electronic copies of this drawing can be scaled for planning purposes only. Any discrepancies with this drawing to be reported and clarified prior to commencing work on site, if in doubt - Ask.
Corporate Architecture Ltd accept no responsibility for works not undertaken fully in accordance with this drawing and relevant specifications.
Copyright © Corporate Architecture Limited

North point:

NORTH

Notes:

Revision Log:

Rev:	Description:	By:	Date:
-	-	-	-

Project:
Proposed Development at
St Johns Road
Spalding

Client:
Kaplan Property Group

Scale:
VARIOUS

Drawn by:	Checked:	Date:	Paper Size:
JAE		Mar 16	A1

Drawing Title:
Location Plans

Drawing Status:
PLANNING ISSUE

Drawing Number:	Revision Number:
4070/KPG/16/001	/

CORPORATE ARCHITECTURE LIMITED
CHARTERED ARCHITECTS

HEAD OFFICE
Venari House, 1 Trimbush Way,
Market Harborough,
Leicestershire, LE16 7XY
Tel: 01858 467476

ISO9001
office@corporatearchitecture.co.uk
www.corporatearchitecture.co.uk
RIBA Chartered Practice