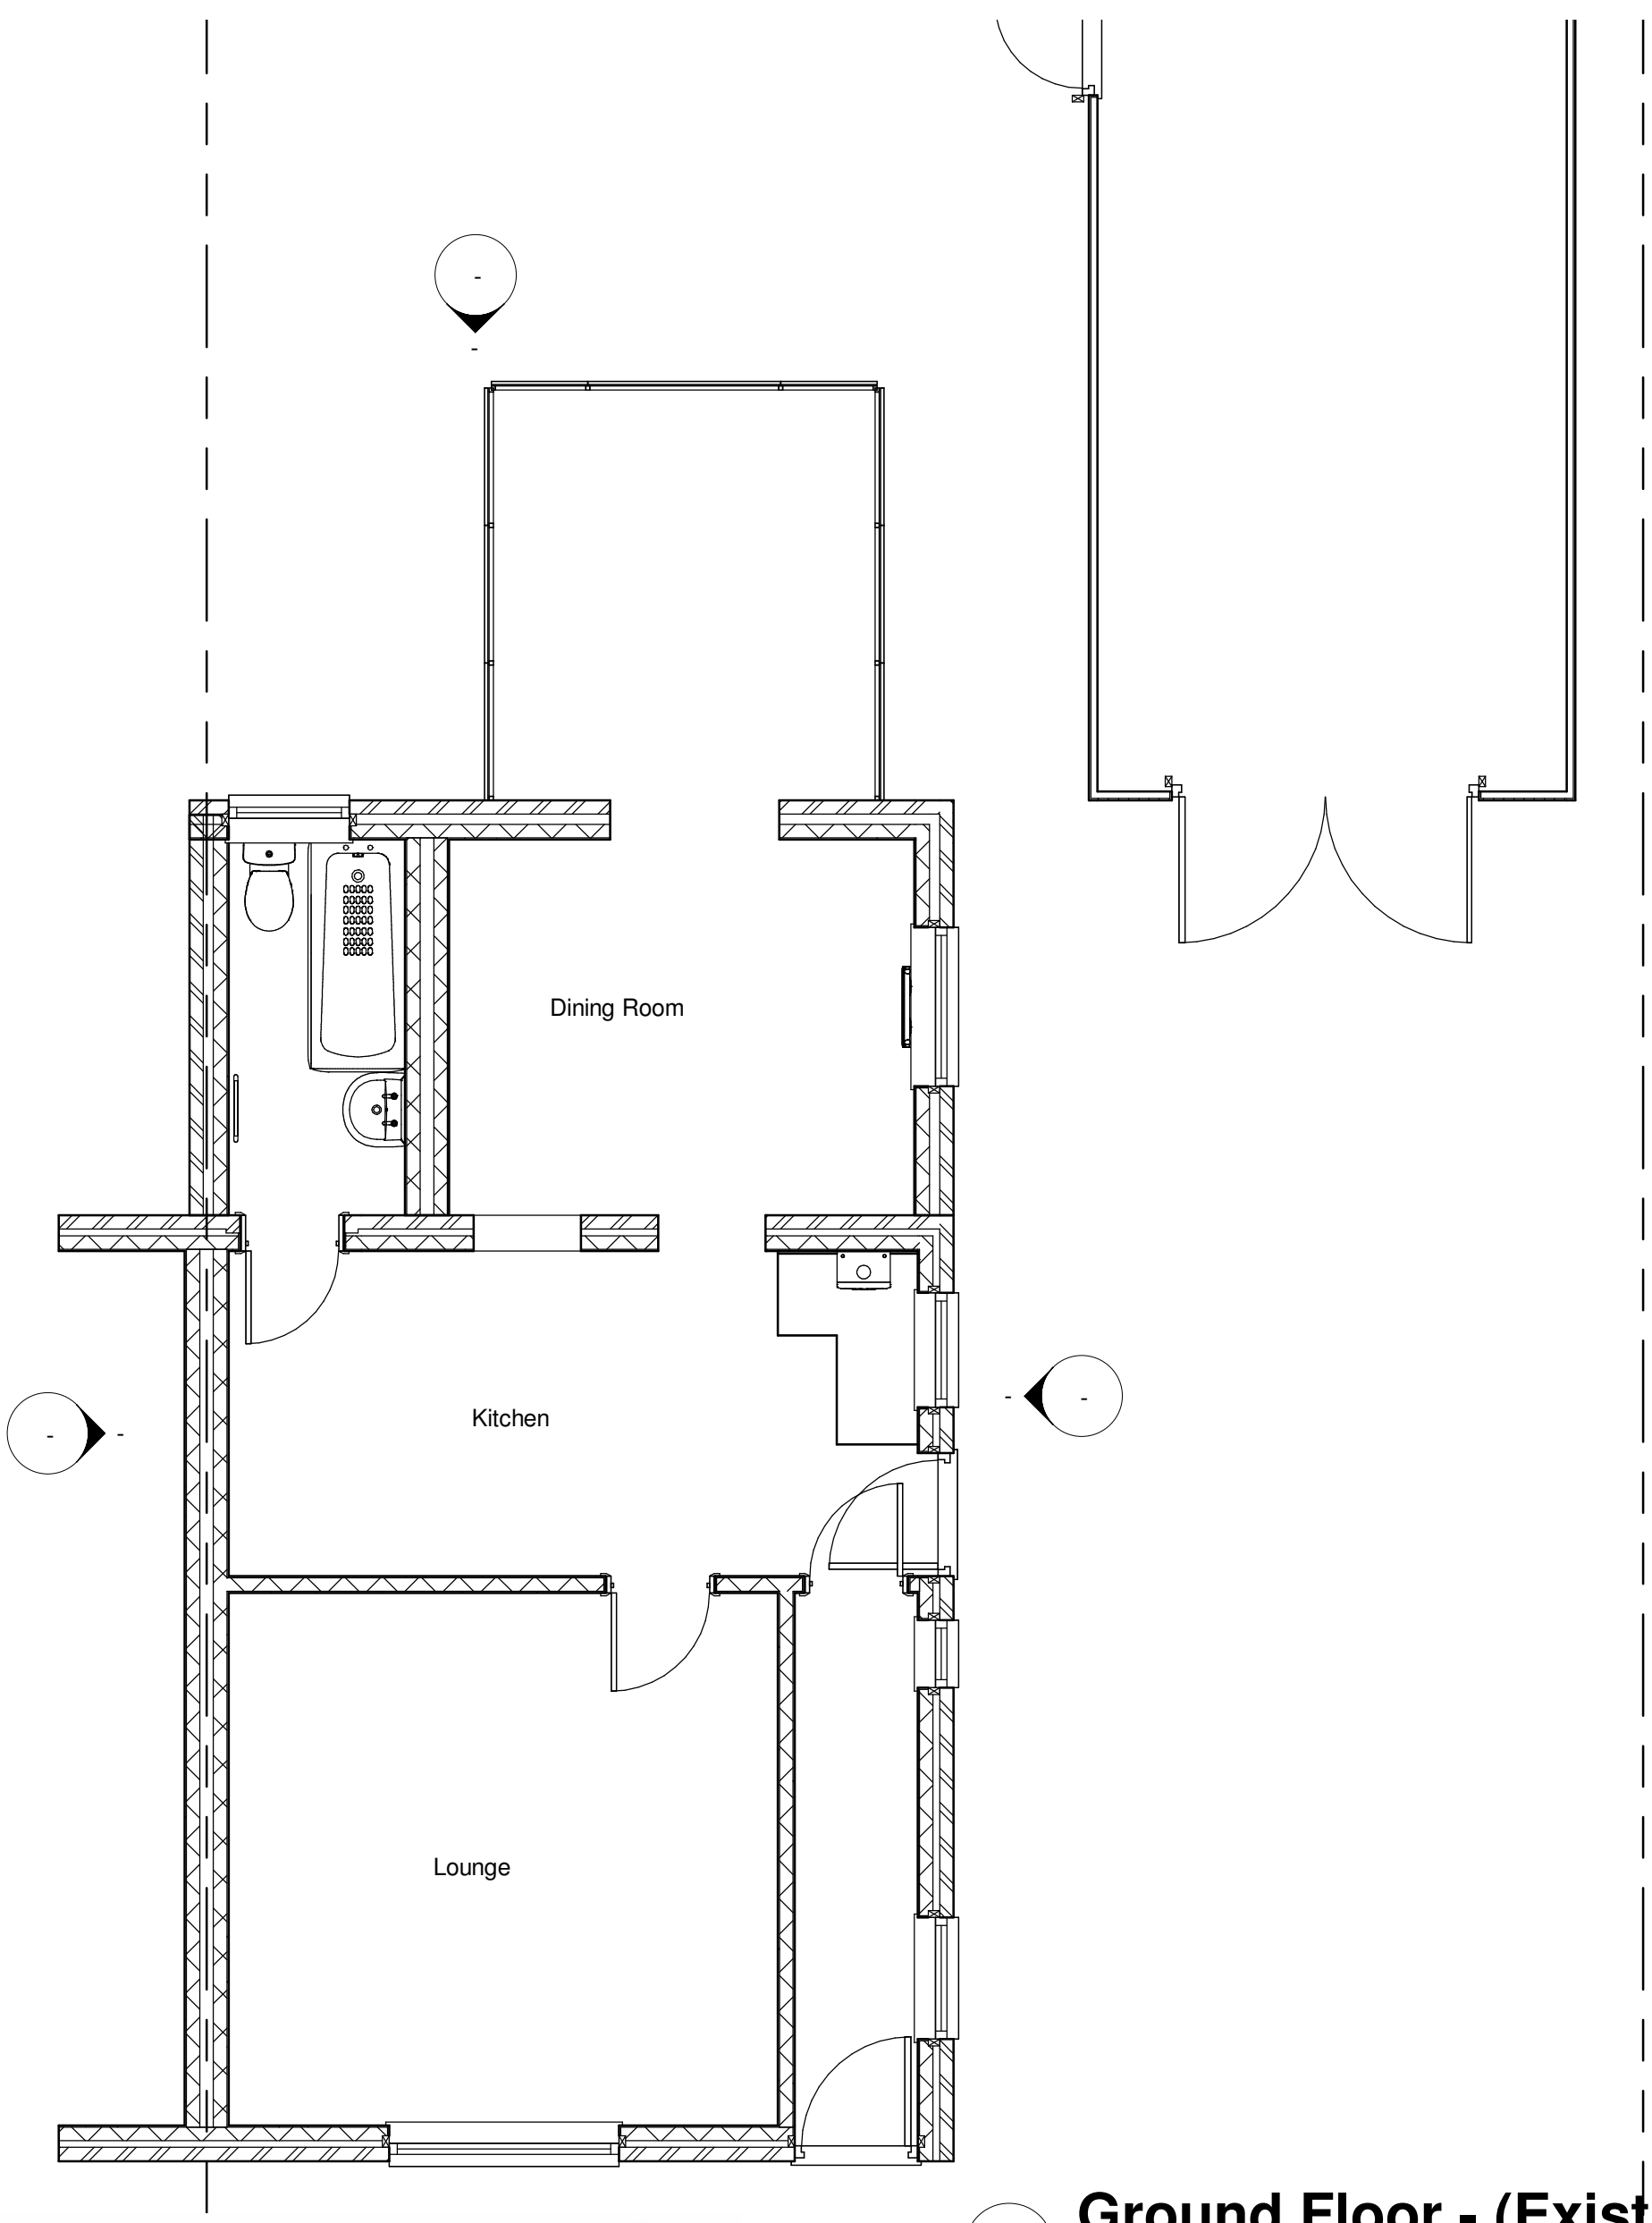


1 Ground Floor - (Existing)

1 : 50

Rev.	Description	Date

CLIENT ADDRESS Mr S LeFeuvre 89 Hereward Road Spalding PE11 1HG	PROJECT Disabled Adaptations	Date 12/10/2017	Project number 857/Grant	Scale (@ A3) 1 : 50
	SHEET Existing Ground	Drawn by SG	DRAWING NUMBER 01	REV