



Do not scale directly from this drawing. All discrepancies are to be brought to the attention of the Practice.
The copyright to this drawing is owned by Trevor A Clay RIBA Ltd.

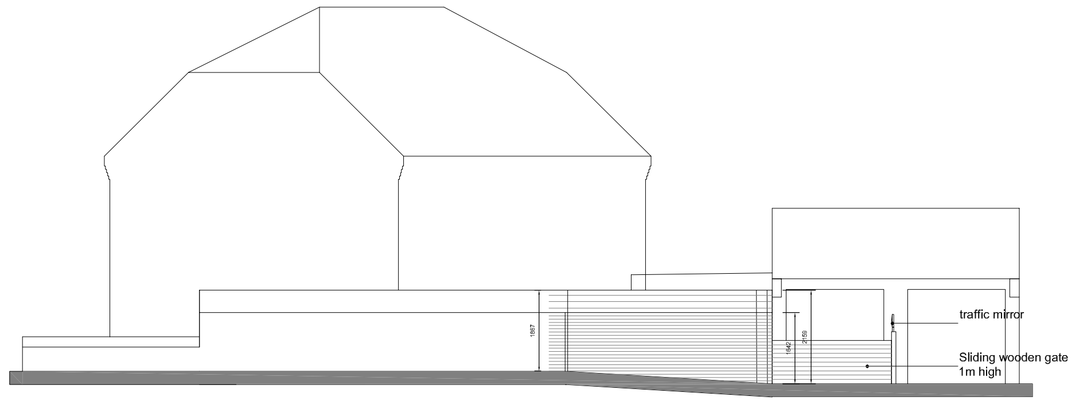

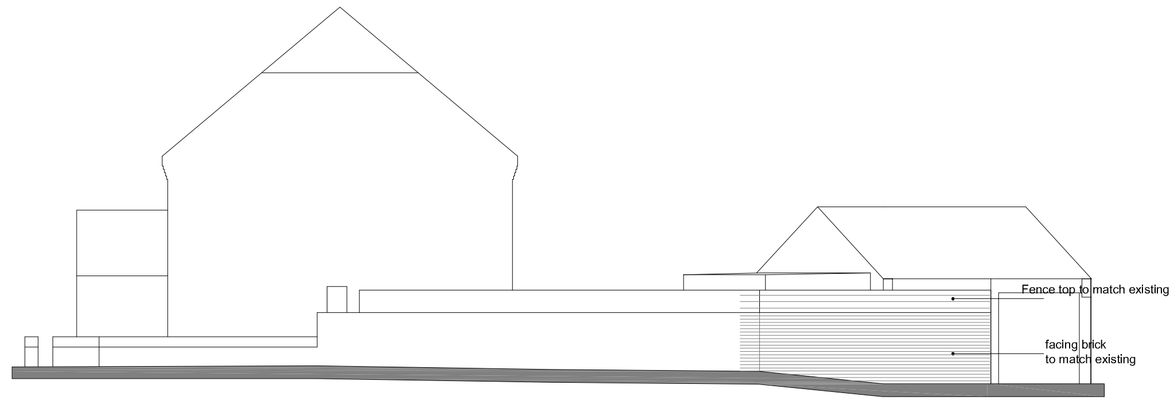


PROPOSED ELEVATIONS

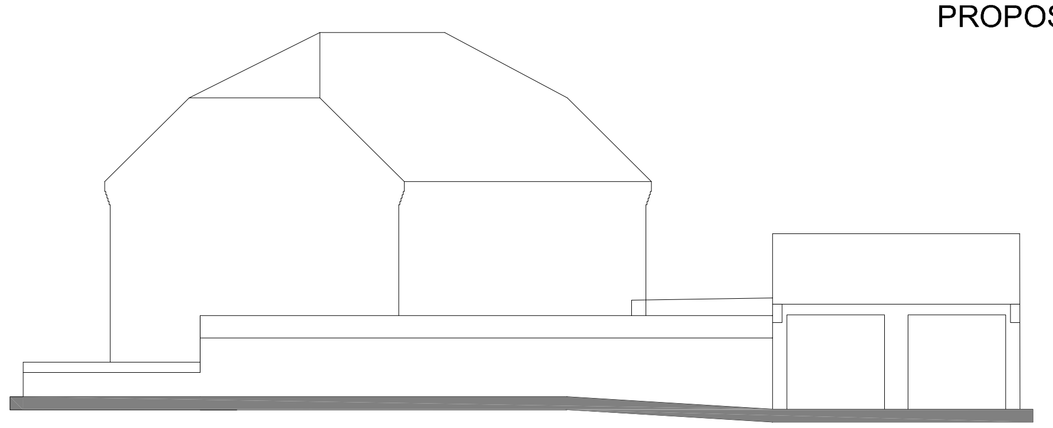


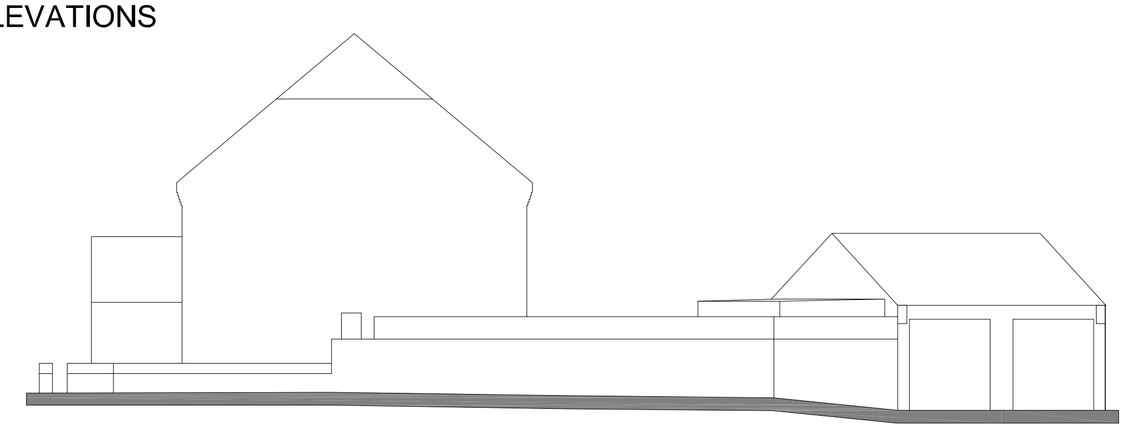


EXISTING ELEVATIONS

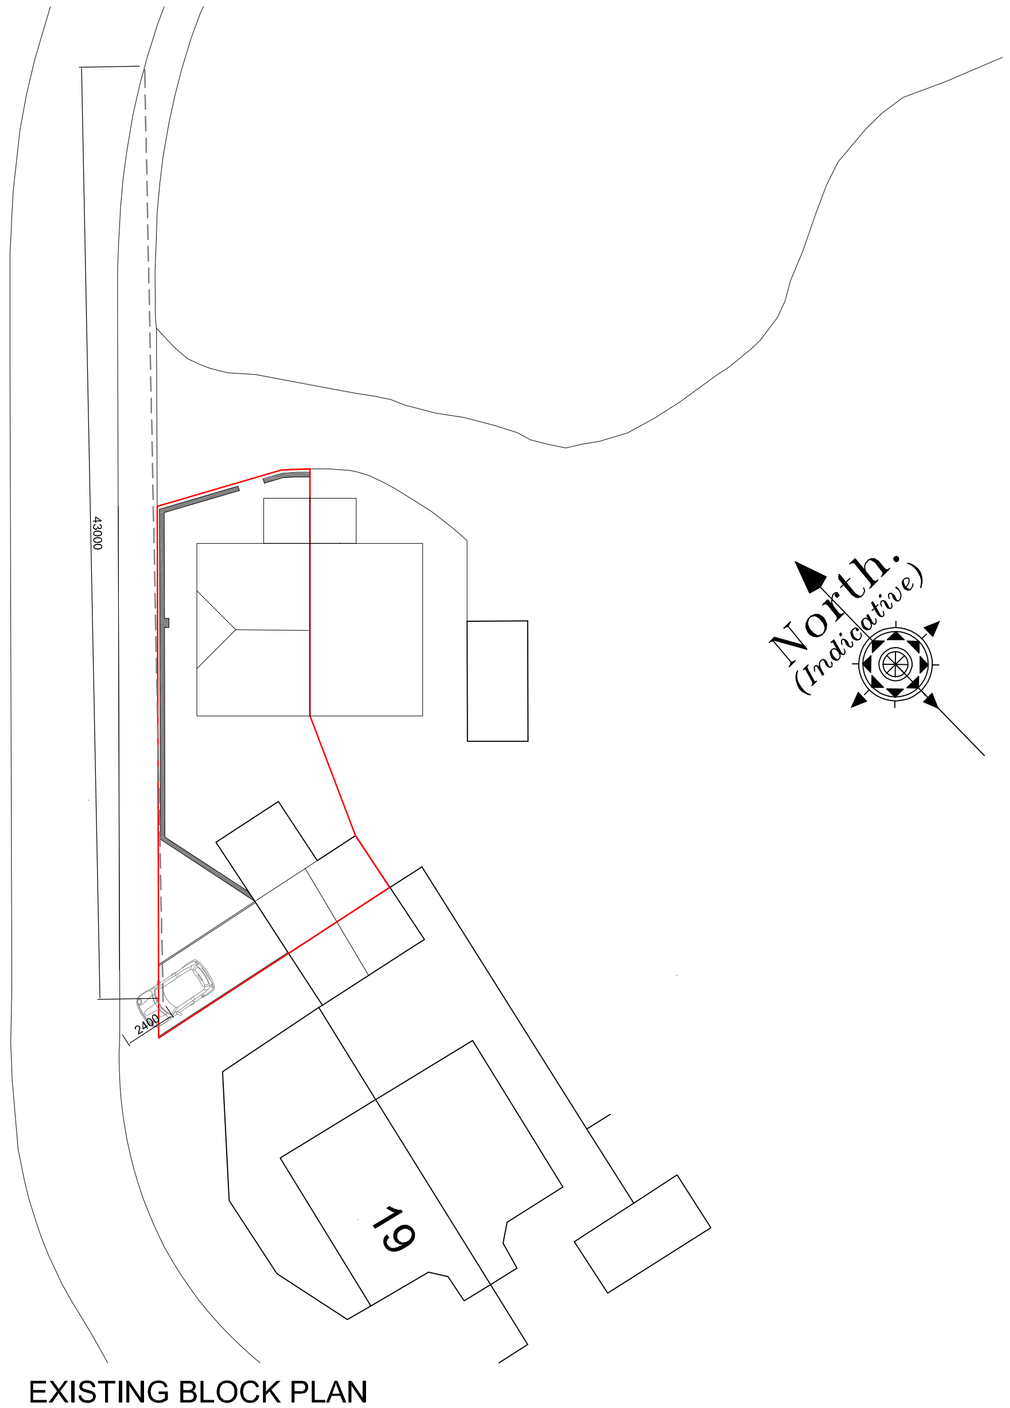

EXISTING BLOCK PLAN

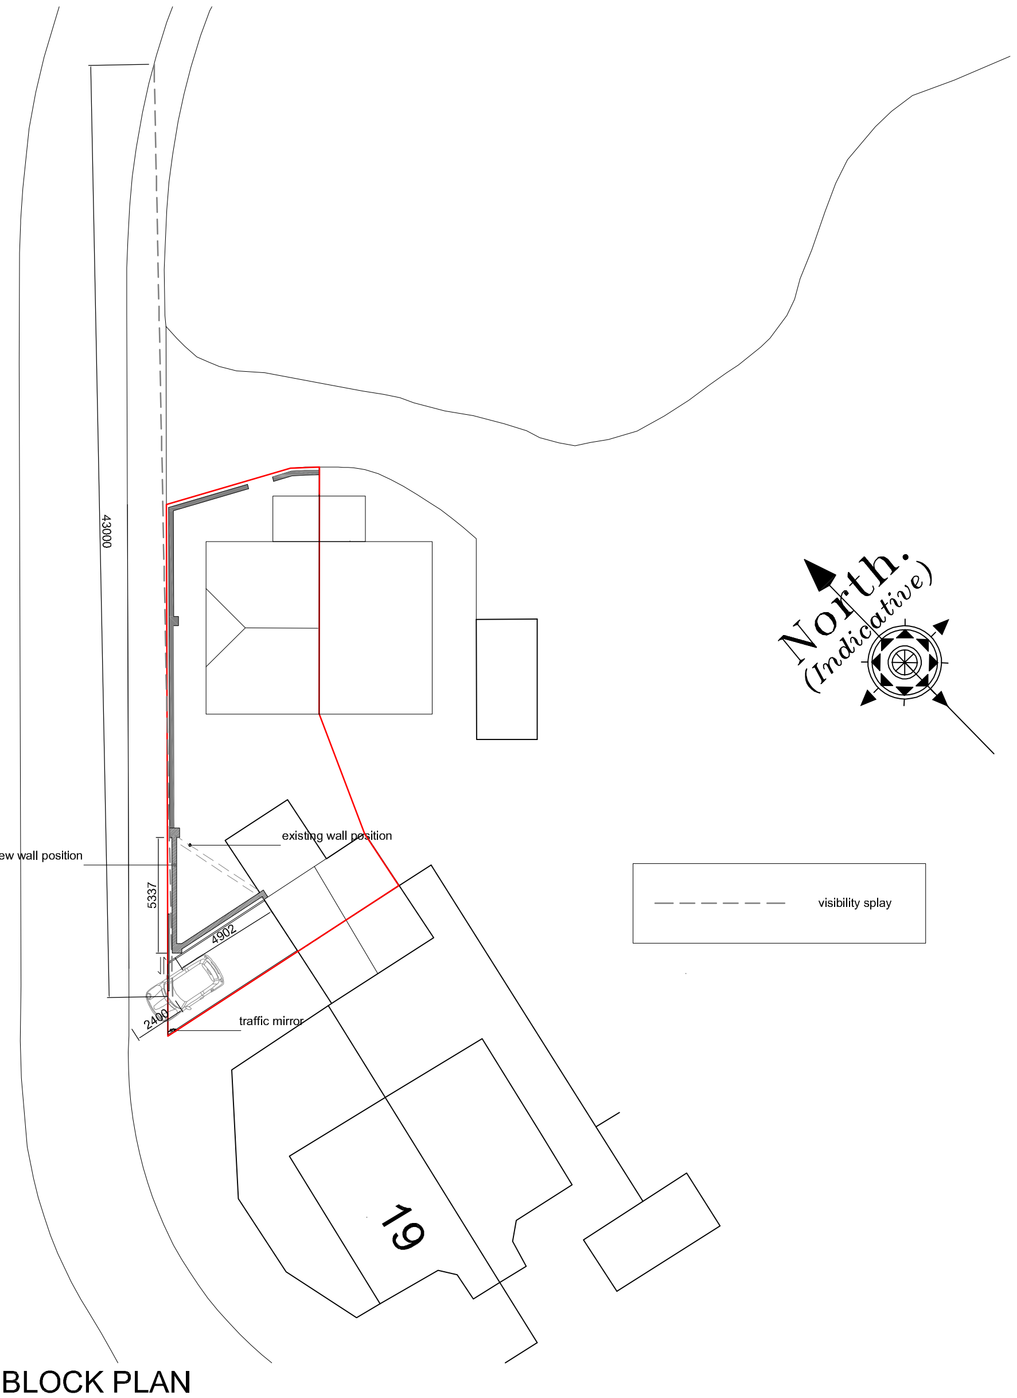

PROPOSED BLOCK PLAN

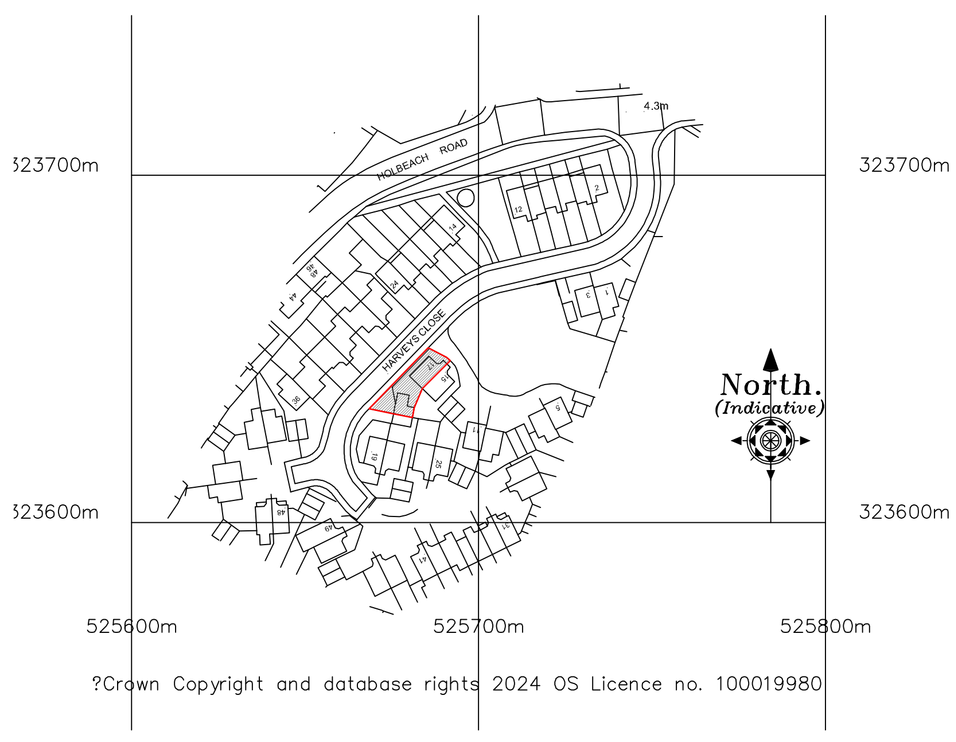

LOCATION PLAN

Revision	Date	Drawn	Description
Client	Fernando Martins		
Project	Alteration of wall to 17 Harveys Close, Spalding.		
Drawing	Planning		
Scale	1:100, 1:200 1:1250 @ A1	Drawn AWM Checked TAC Date 16/12/2024	Drawing No. 24/664/PA/003

Trevor A Clay RIBA Ltd, 14 Old Fendike Road, Weston Hills, Spalding, Lincs. PE126DD
01406 380027 07778 597975 trevor@tacarchitects.co.uk www.tacarchitects.co.uk