




Haise
group

TYPE

F7

CONSTRUCTION

TRADITIONAL

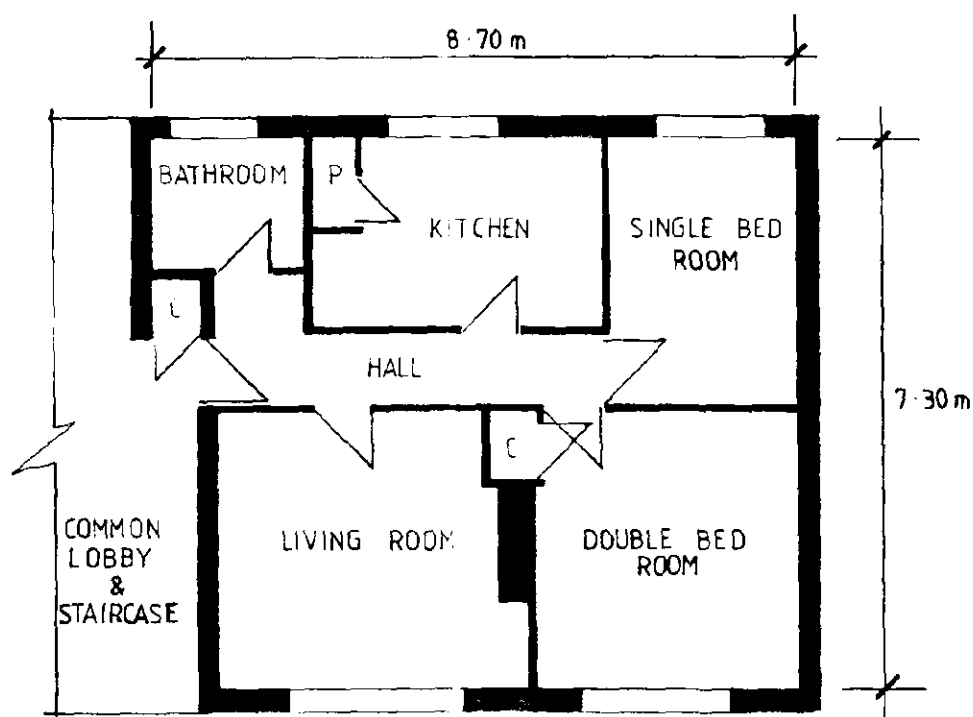

FRONT

Coleman's


25°

Landsdown
Court

3.2 m

5 m.

1:50

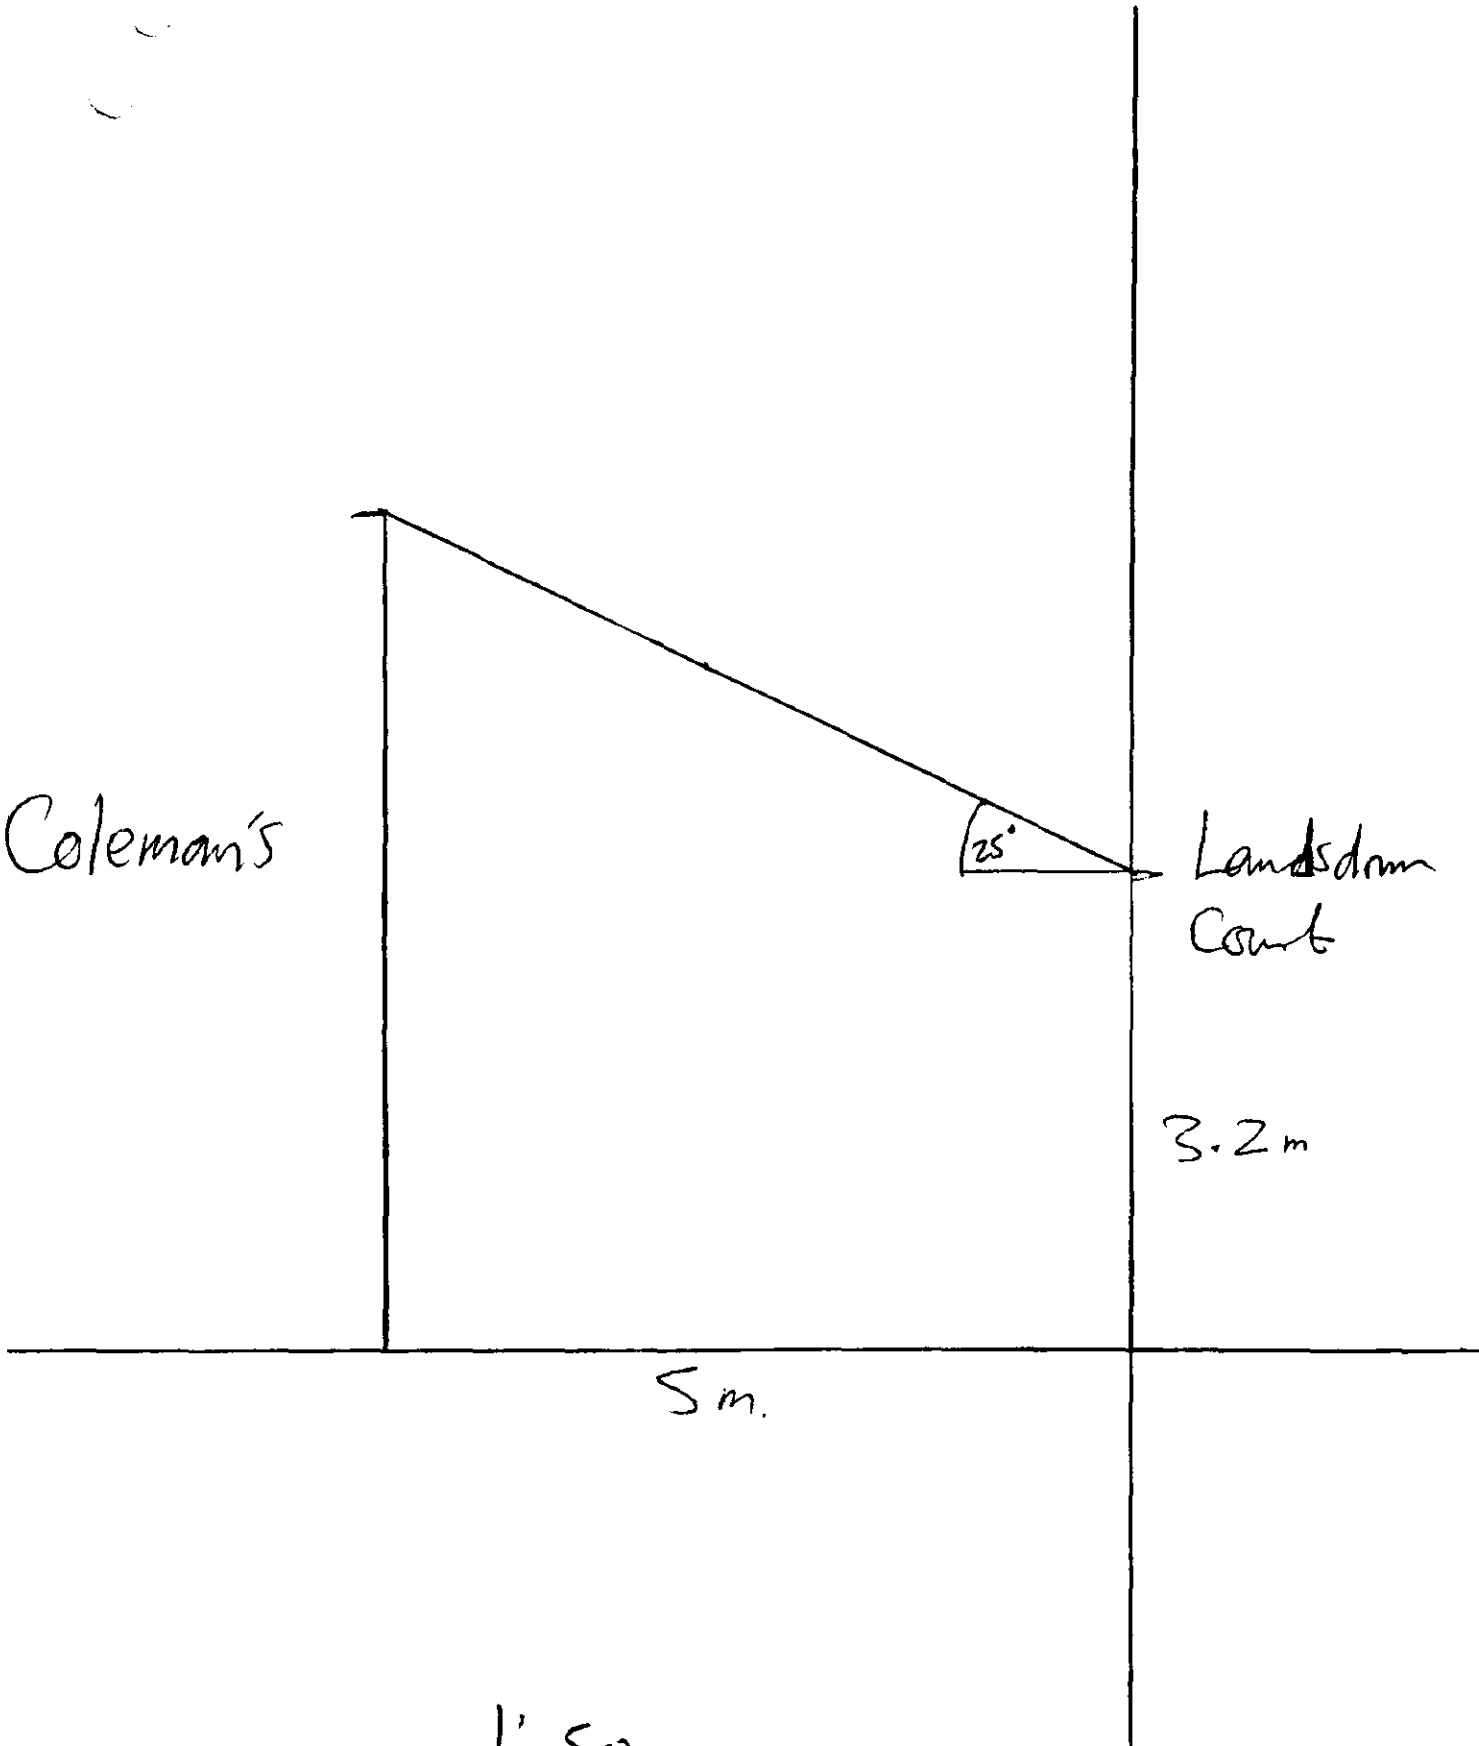

2. on life tablets to external walls
with cavity tray and PSD-m and
bearings.

Section.

Big Six corrugated
sheeting - natural finish

22mm clipboard on
75x225mm SC3
joists at 400mm centres.

2 layers 12.5mm plasterboard
to give 1 hour fire protection

A hand-drawn site plan showing the layout of a proposed replacement building and its surroundings. The plan includes the following features:

- Replacement Building:** A central rectangular building labeled "replacement building" with a thick black border.
- Existing Structures:**
 - "existing store" located to the north of the replacement building.
 - "existing exchange" located to the east of the replacement building.
 - "Office" located to the south of the replacement building.
 - "Zoners" located to the west of the replacement building.
- Other Features:**
 - "W.C." (Water Closet) located to the east of the replacement building.
 - "bushes for wind guard, etc." located to the south of the replacement building.
 - "gutter" located to the east of the replacement building.
- Orientation:** A north arrow is located in the upper right corner, pointing towards the top right of the page.

South West

North East.

[illegible]

Ground Floor

Floor plan of the second floor. The plan shows a large central area labeled "Storage" and a smaller area on the right labeled "Existing Store". Stairs are located at the top left and top right.

First Floor

SOUTH HOLLAND DC
HOUSING PLANNING
09 NOV 1995
Ref: 1084/95

**DETERMINED
PLAN**

COLEMAN BUILDERS
ROMAN BANK, SPALDING
Replacement Building.

Written dimensions to be used in preference to scaled, and all measurements to be verified by checking on site.

Scale
1 : 100

Local Authority Ref.
Planning

Drawing No.	95101
-------------	-------

Building Regulations

Date
Oct. 194

A. ROFFE

BUILDING DESIGN & PLANS
1, Green Lane,
SPALDING, Lincs. PE11 2YB
Tel: 01775-723 680