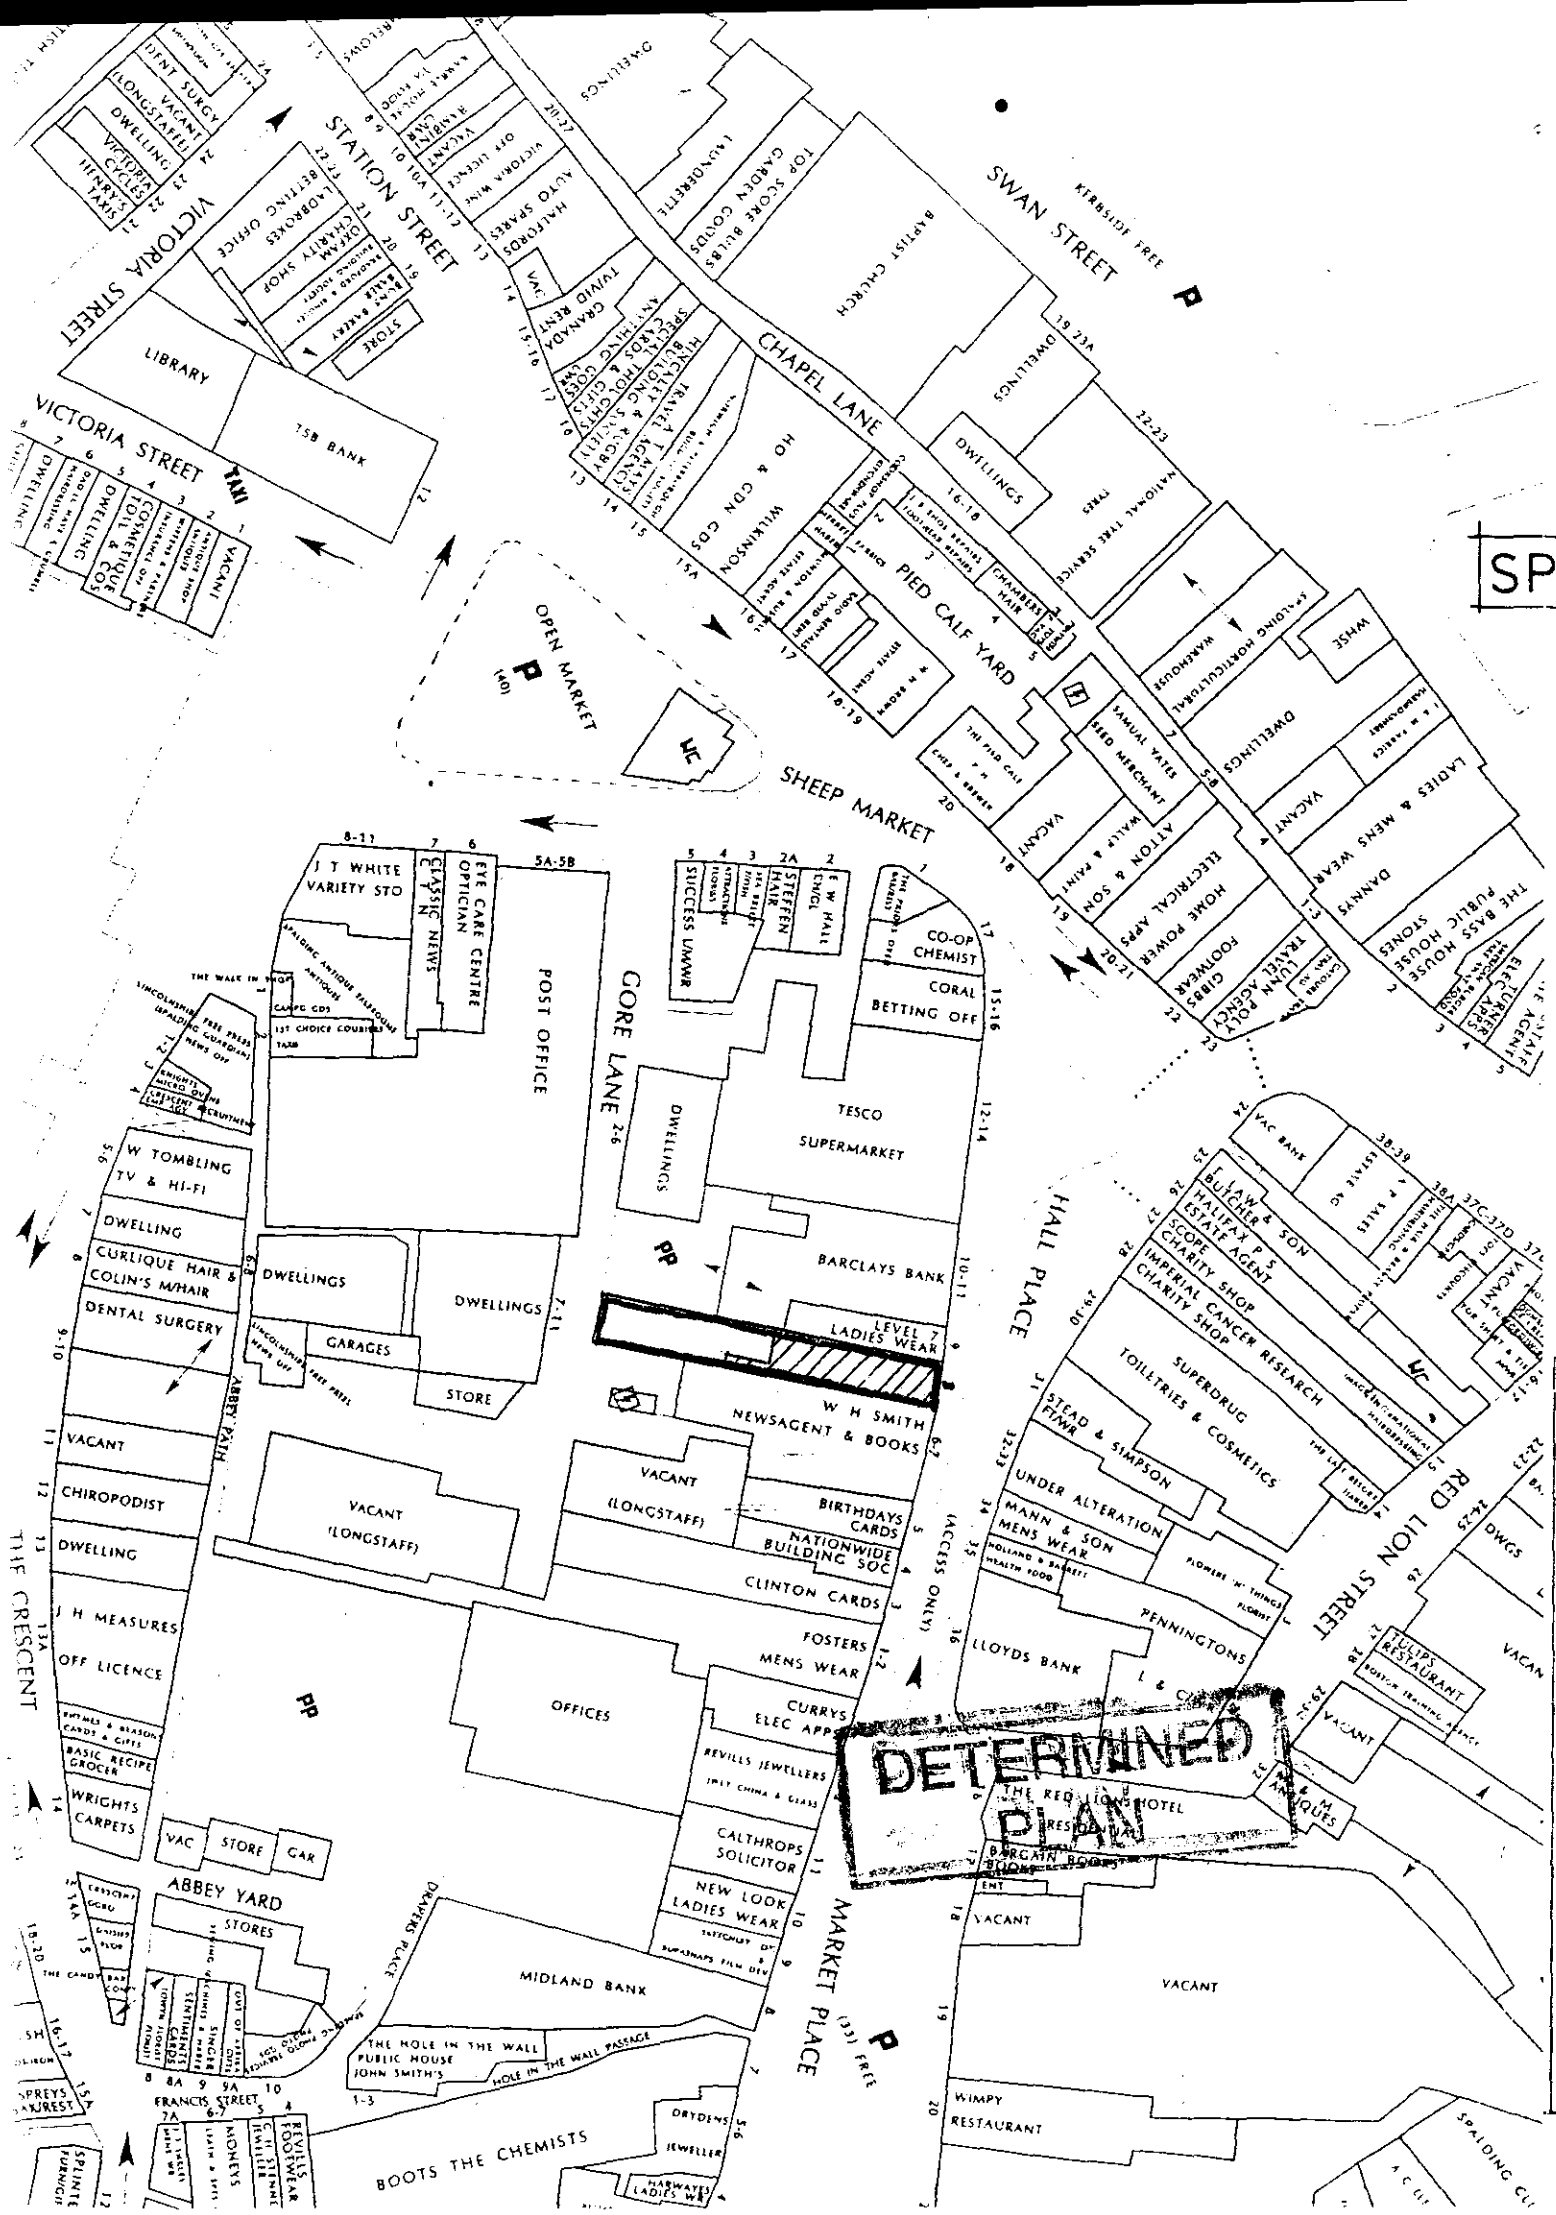


SOUTH HOLLAND DC
HOUSING & PLANNING
04 NOV 1998
Ref: 1085/98

Le Sage
ASSOCIATES
CHARTERED ARCHITECTS

40 BRIDGE STREET DEEPING ST. JAMES
PETERBOROUGH PE6 8HA
TEL. (01778) 344200 FAX. (01778) 344391

PROJECT
8 Hall Place,
Spalding, Lincs.

CLIENT
Shepherd Development Co Ltd.

DRAWING
Location Plan.

DATE
April '97

SCALES
1:1000

DRAWING NO
1122:04

REV.