


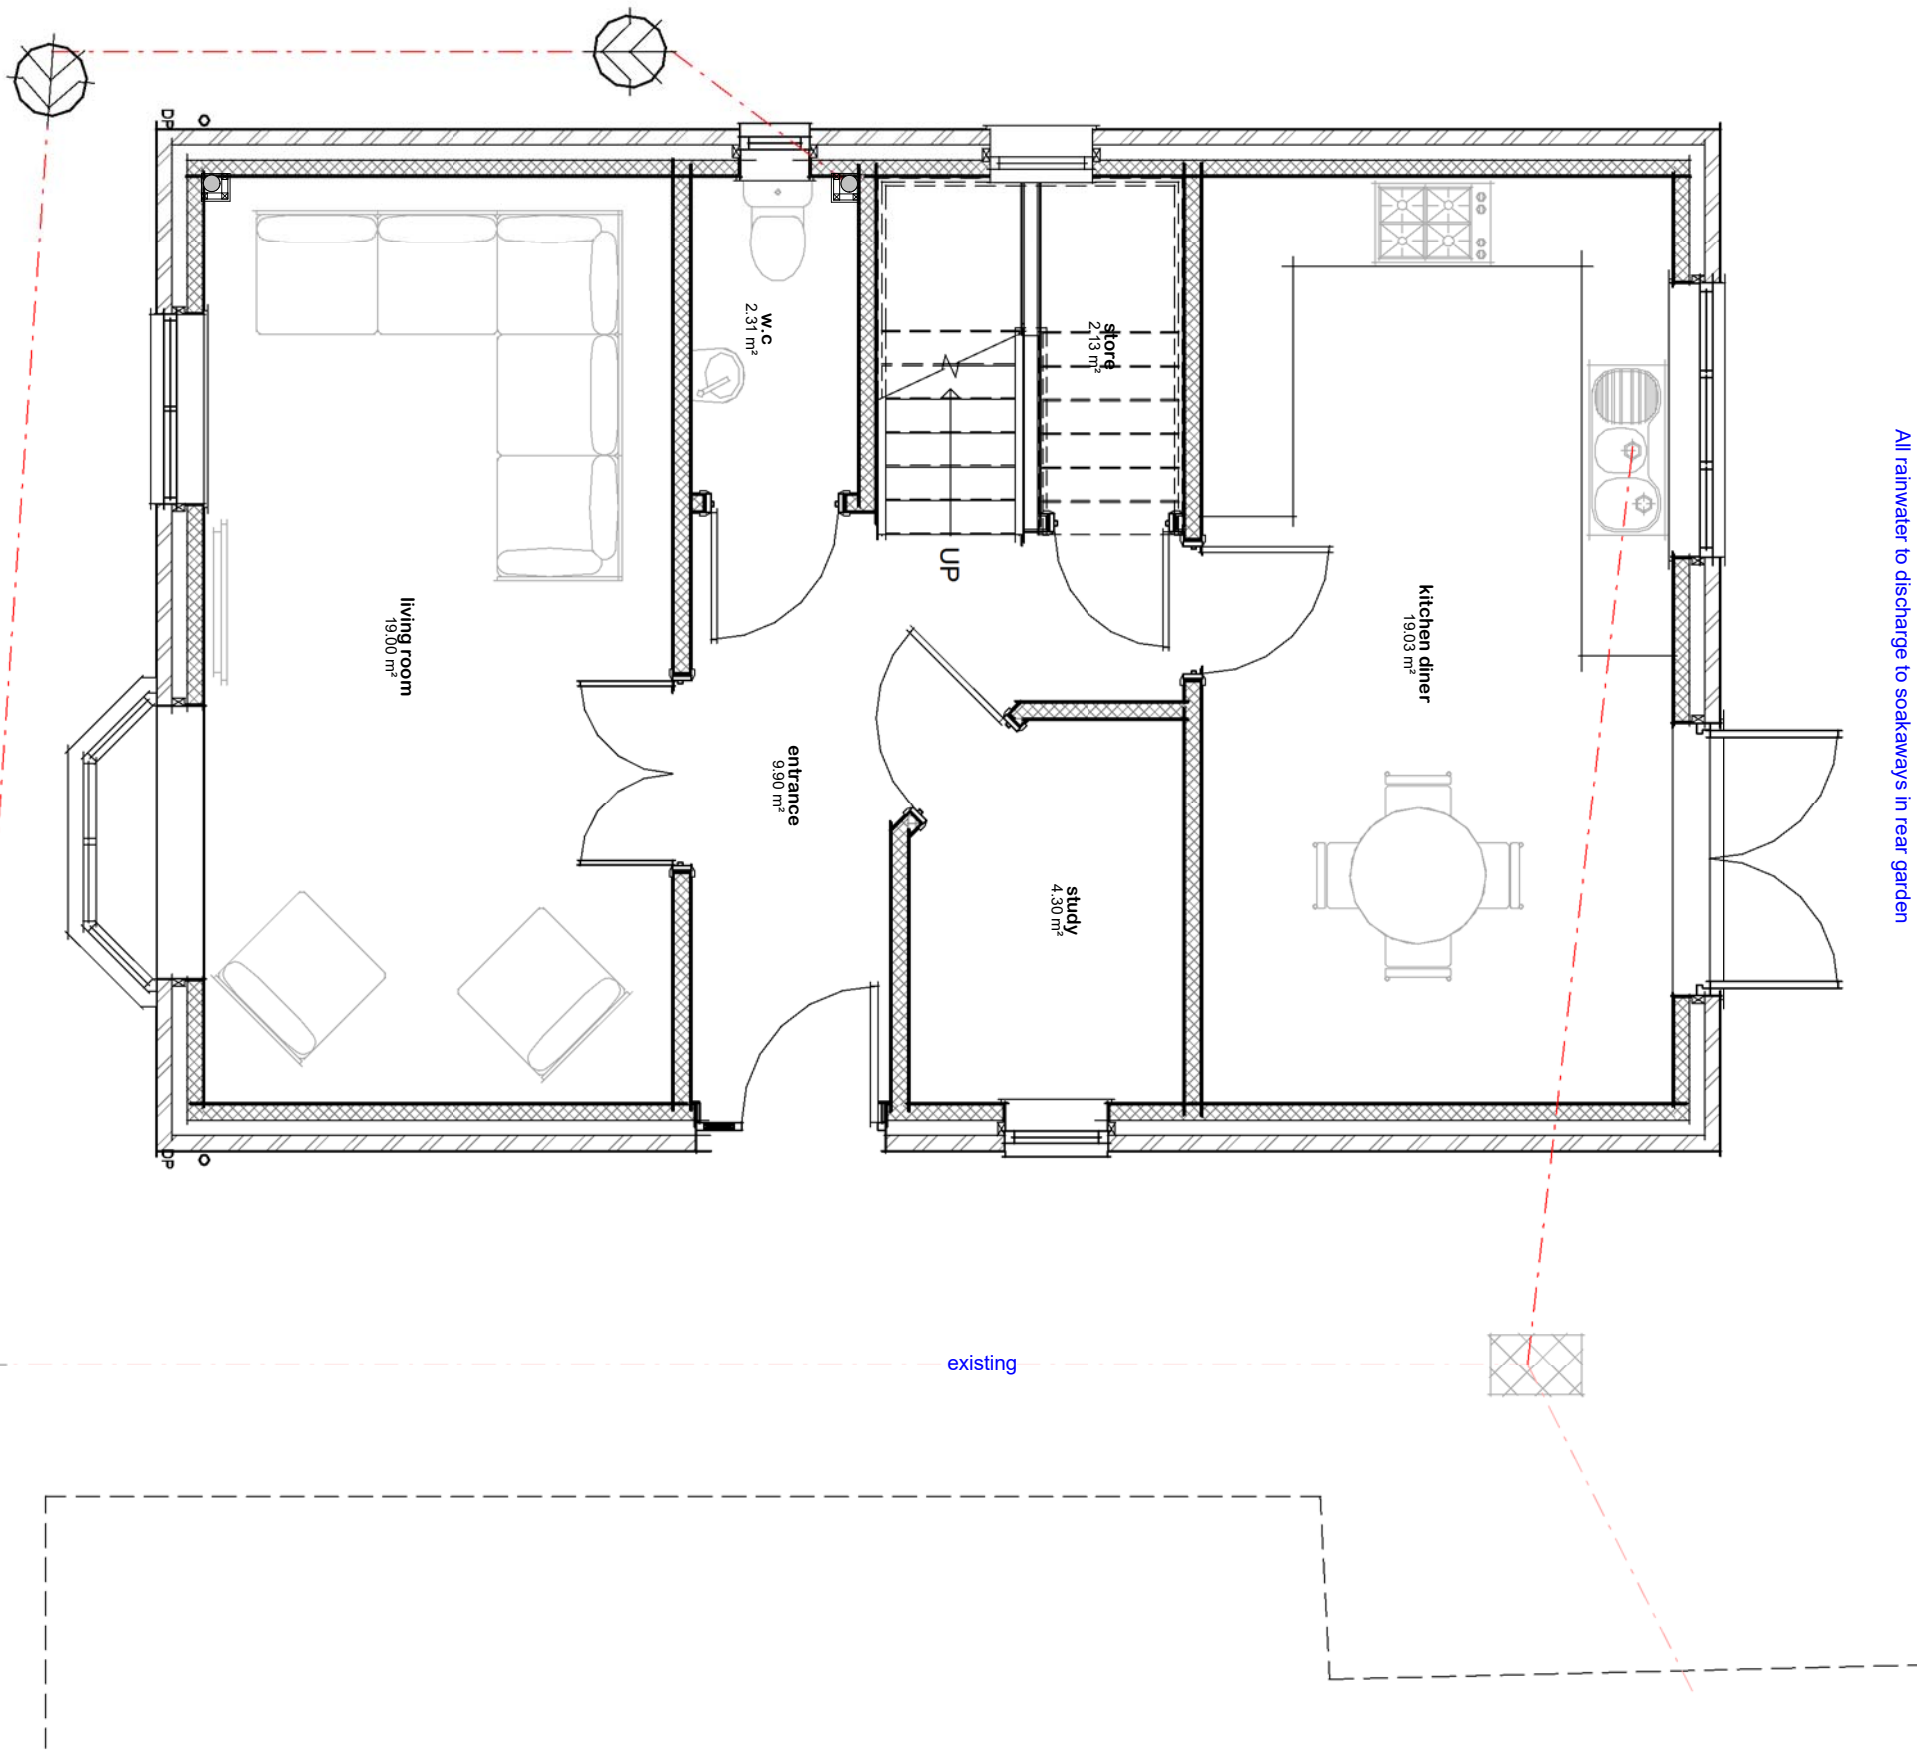

Floor Layout 01 - Ground
1 : 50

Room Schedule Ground Floor		
Name	Area	Perimeter
entrance	9.90 m²	18.3 m
kitchen diner	19.05 m²	18.5 m
living room	19.00 m²	18.5 m
store	2.15 m²	6.4 m
study	4.30 m²	8.2 m
W.C.	2.30 m²	6.4 m
Grand total: 6		76.2 m