
Contractors are responsible for checking all dimensions on site prior to work commencing.Due to areas of the structure being covered, unexposed or otherwise inaccessible the notes / specifications of existing materials are subject to confirmation of site when it is feasible to expose the relevant areas of construction. All material schedules are given in good faith and for pricing purposes only. It is the responsibility of the contractor to check their accuracy before ordering any materials.

0m 1m 2m 3m 4m 5m

VISUAL SCALE 1:50 @ a3

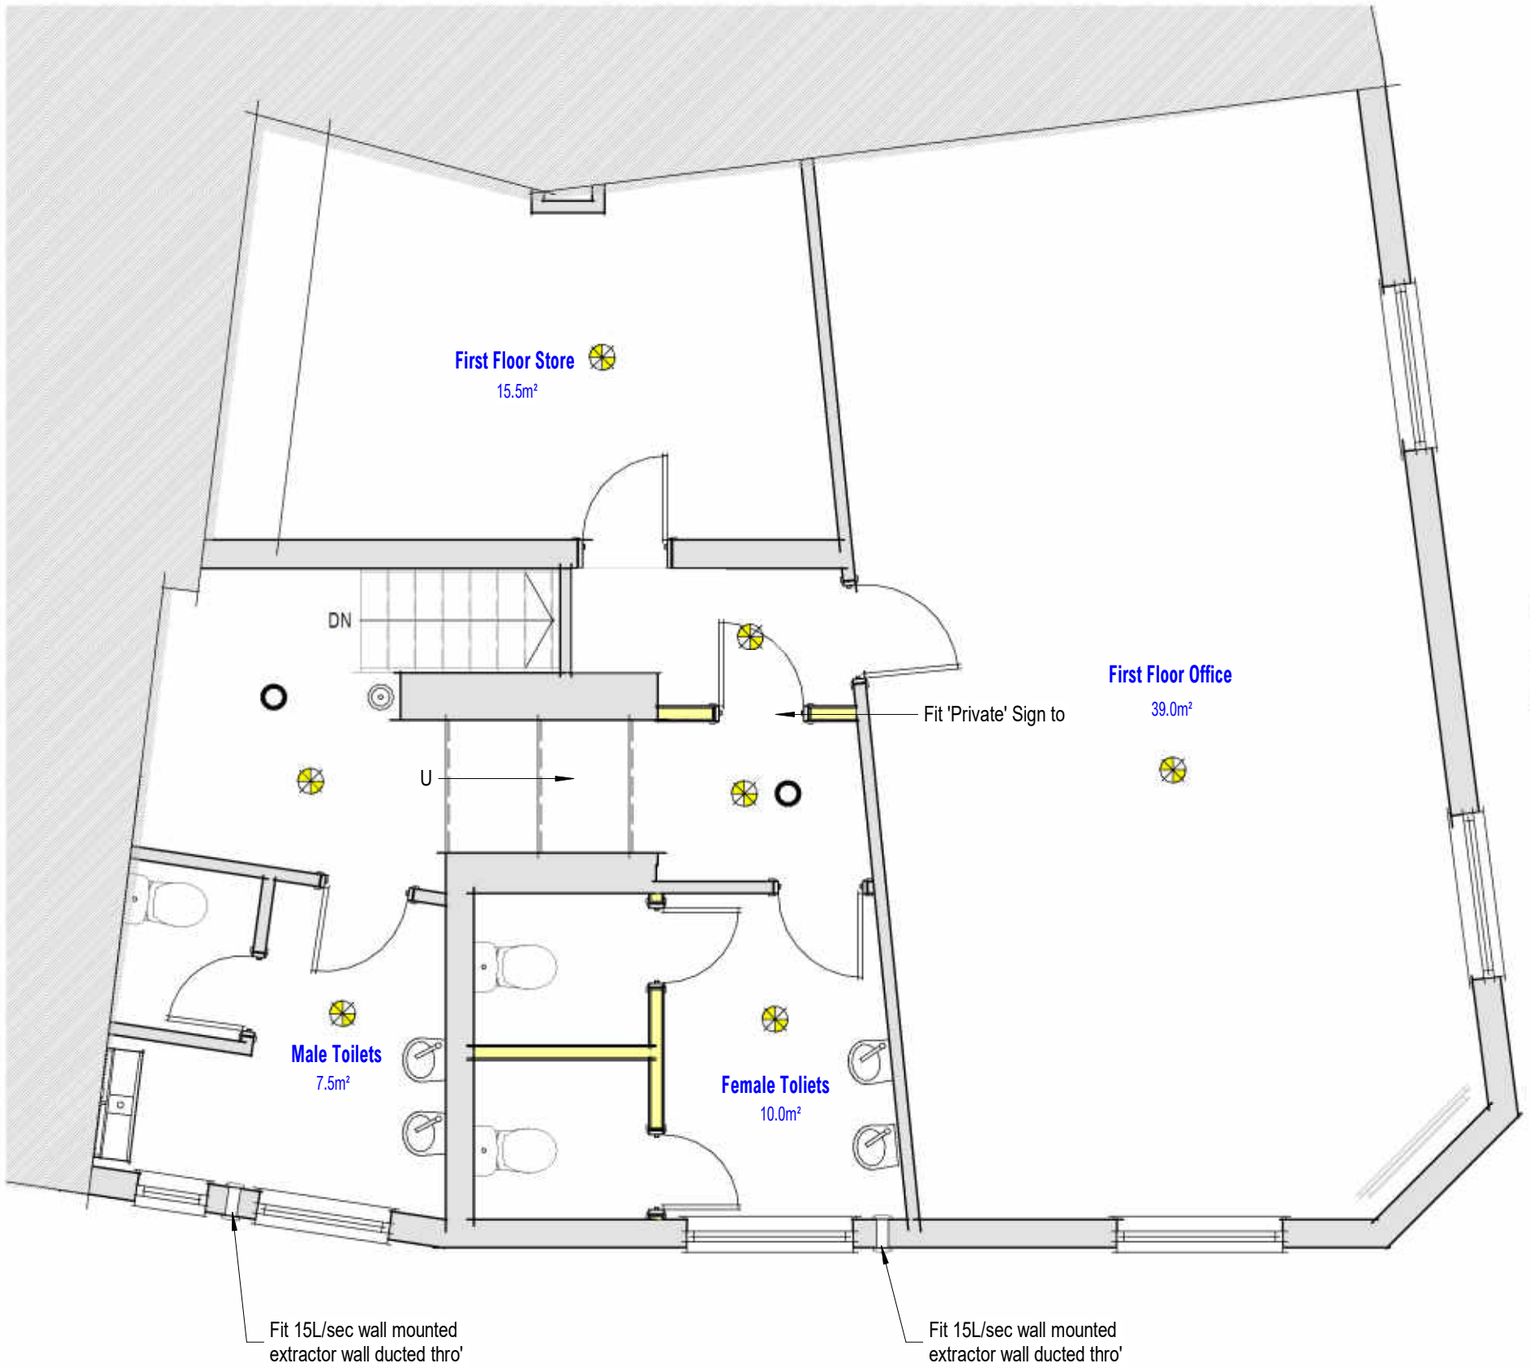

PLEASE NOTE:
First floor to be used for flexible commercial, business and service purposes within Use Class E.
The Existing male and female toilets on the first floor are to be shared facilities serving both floors

- Emergency
- Call
- Smoke Detector &

32 New Road | Spalding

Proposed First Floor

Drg No
2994 - 06 rev F

remway Design Ltd