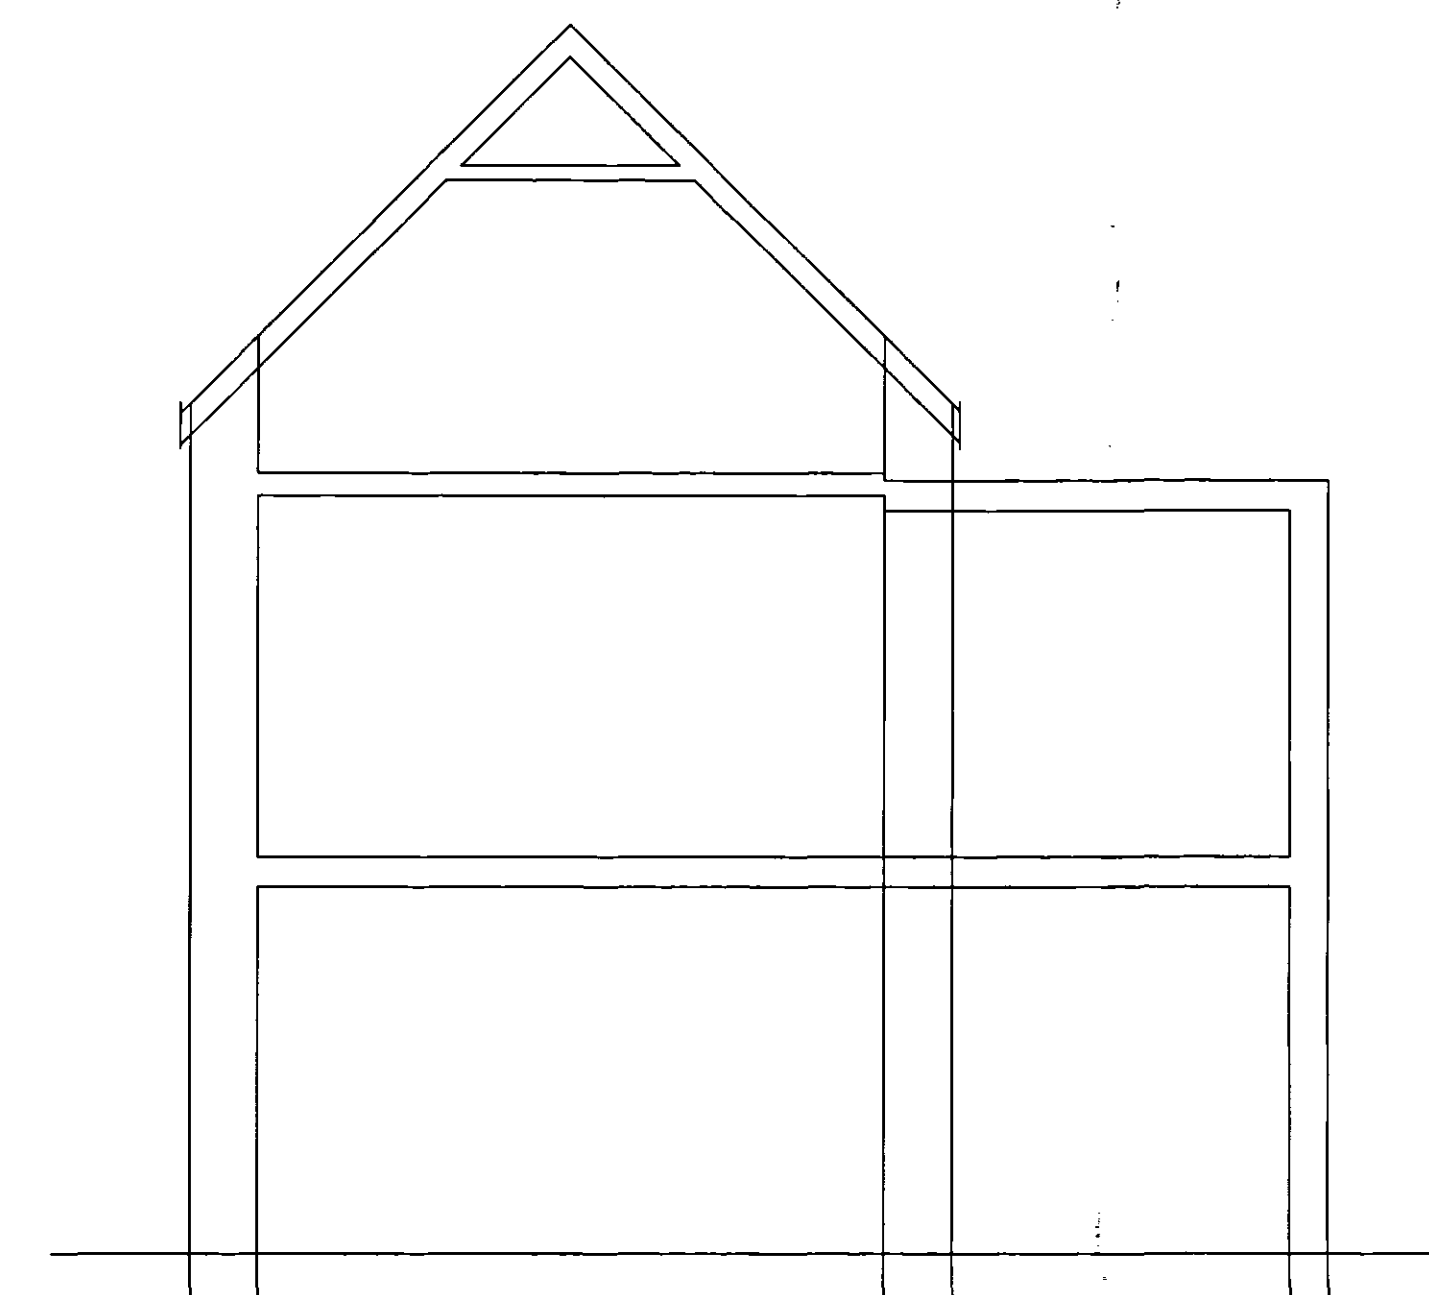
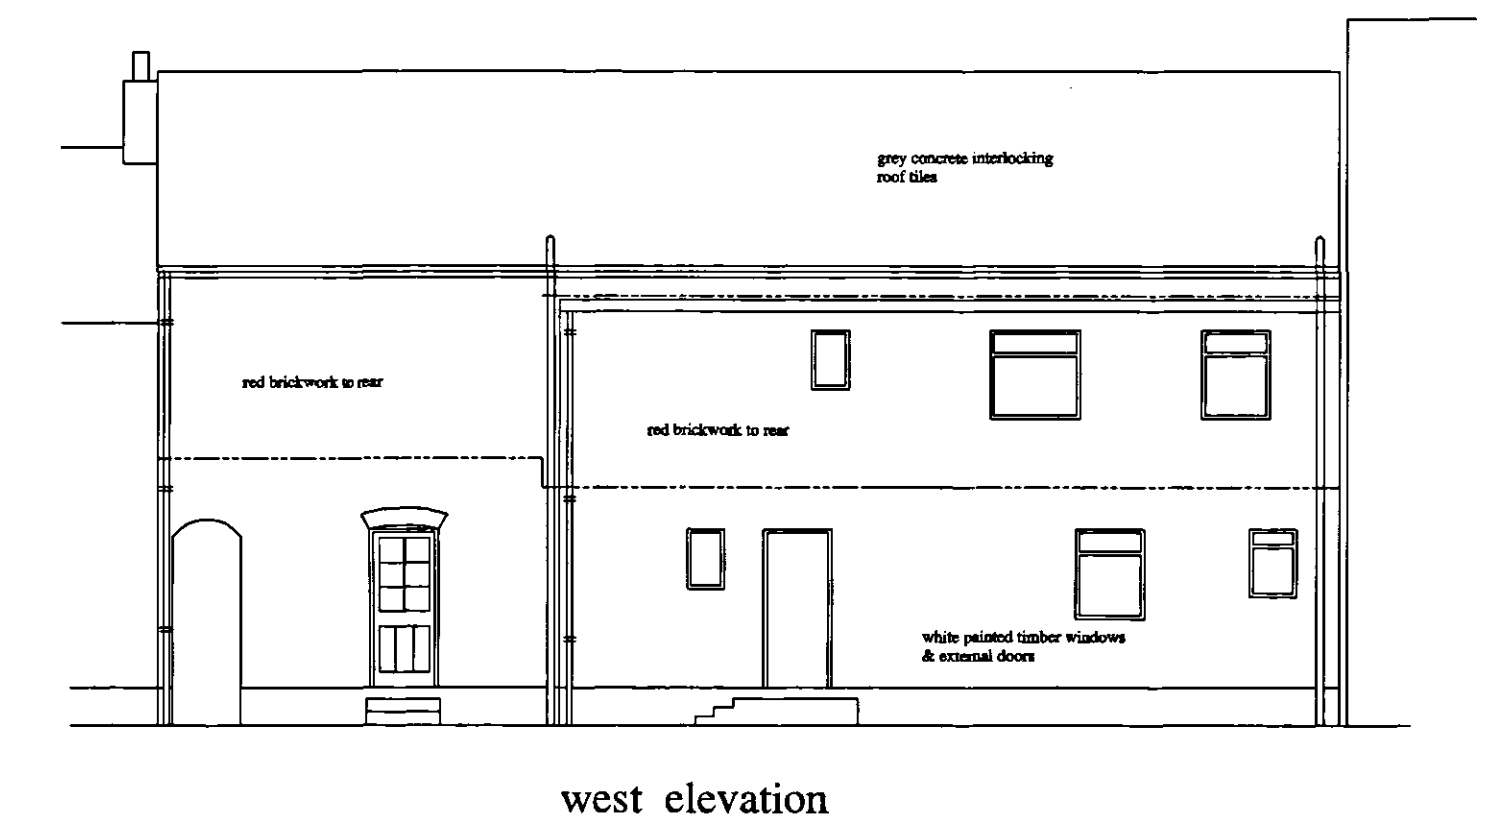
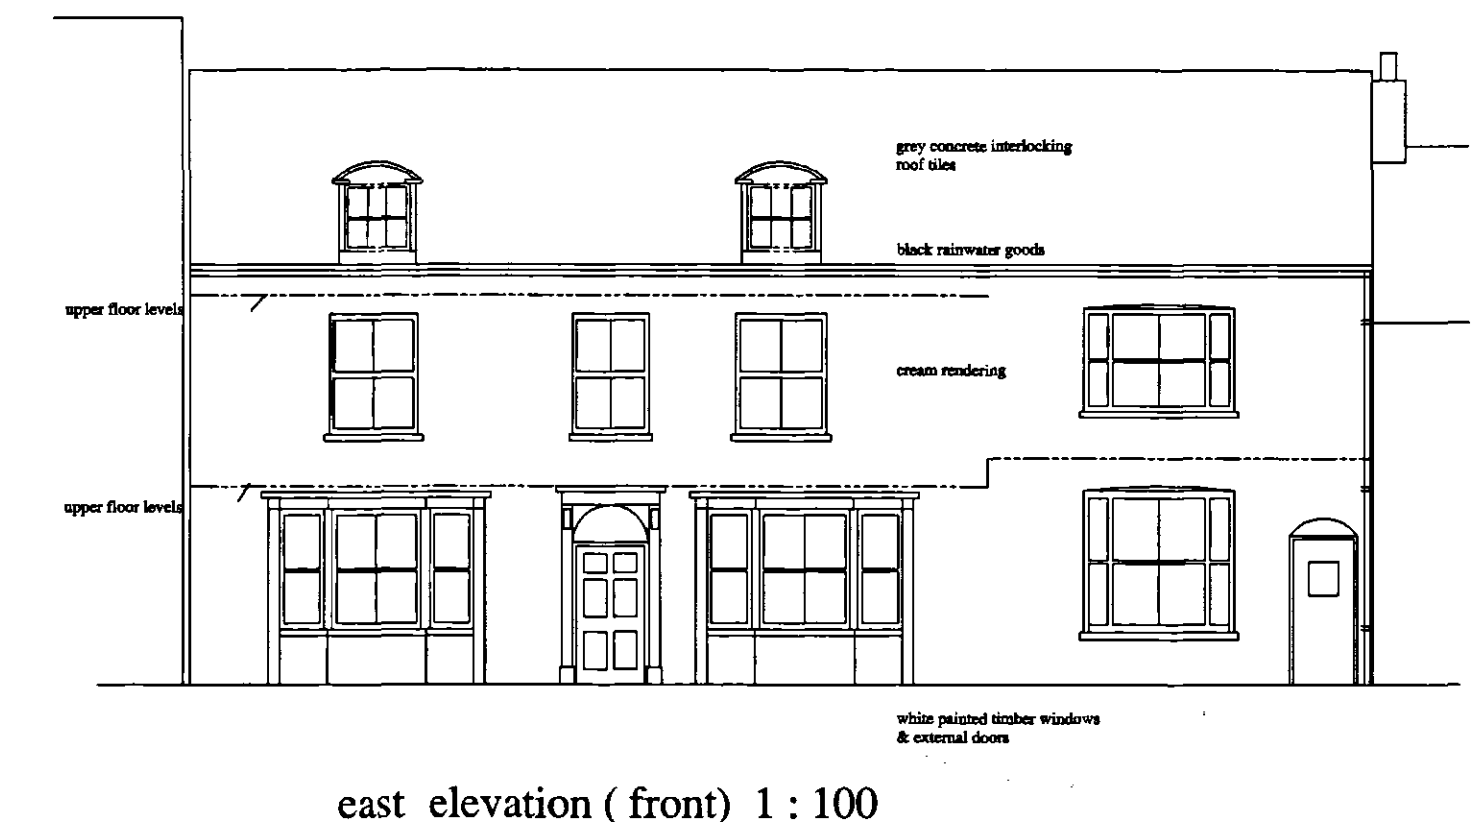
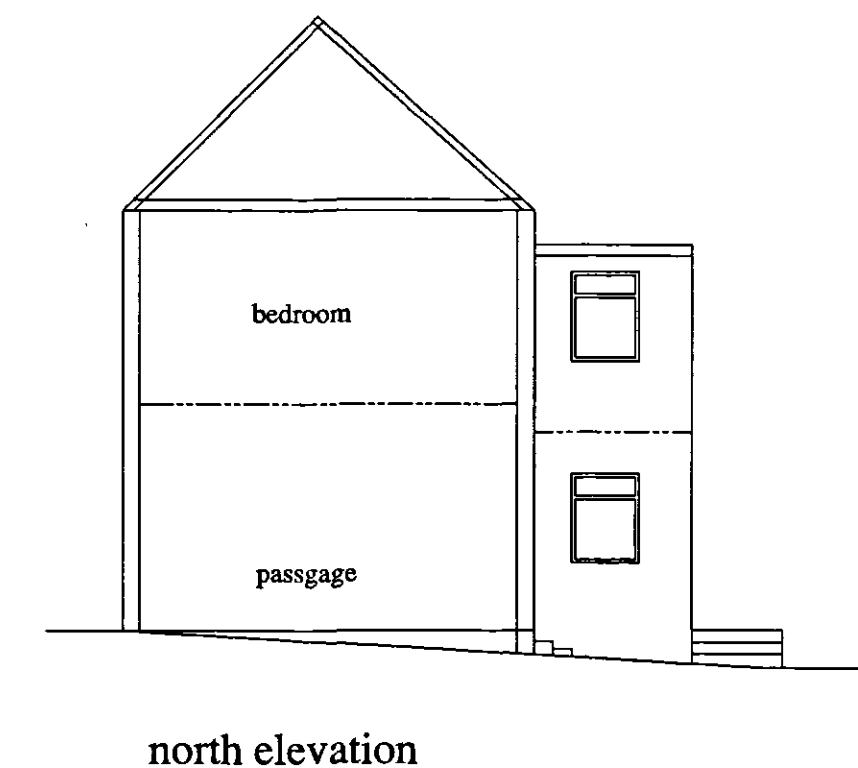
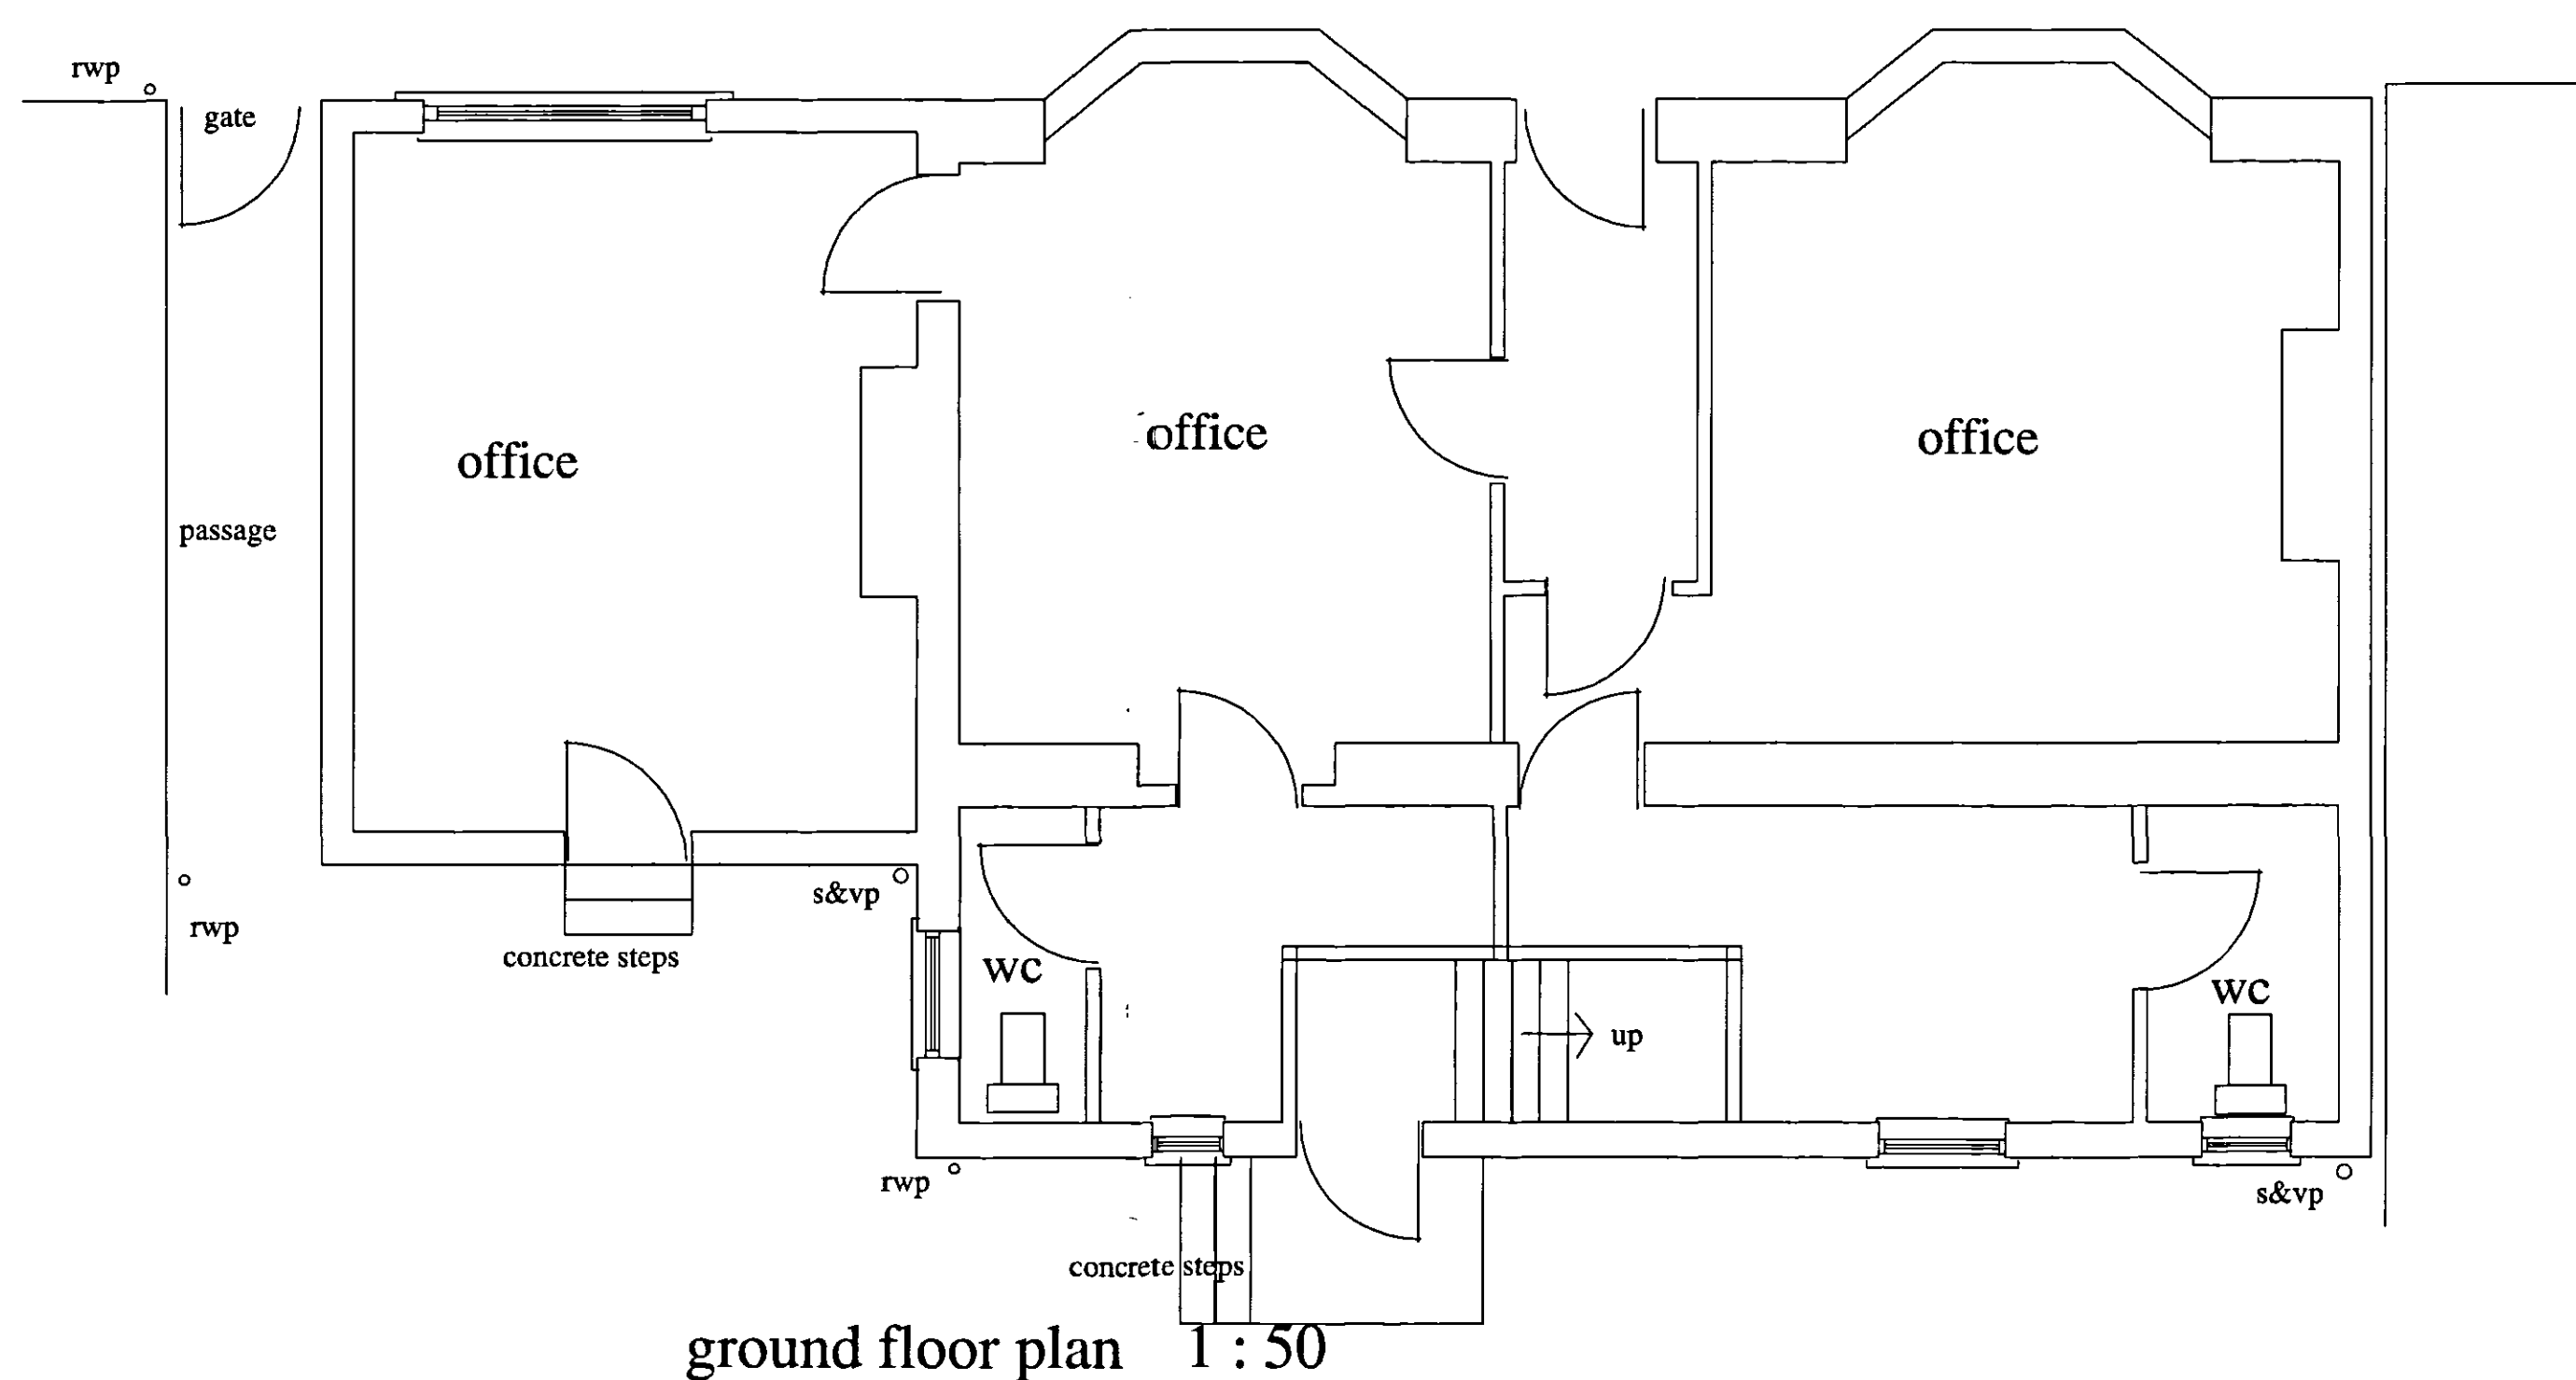
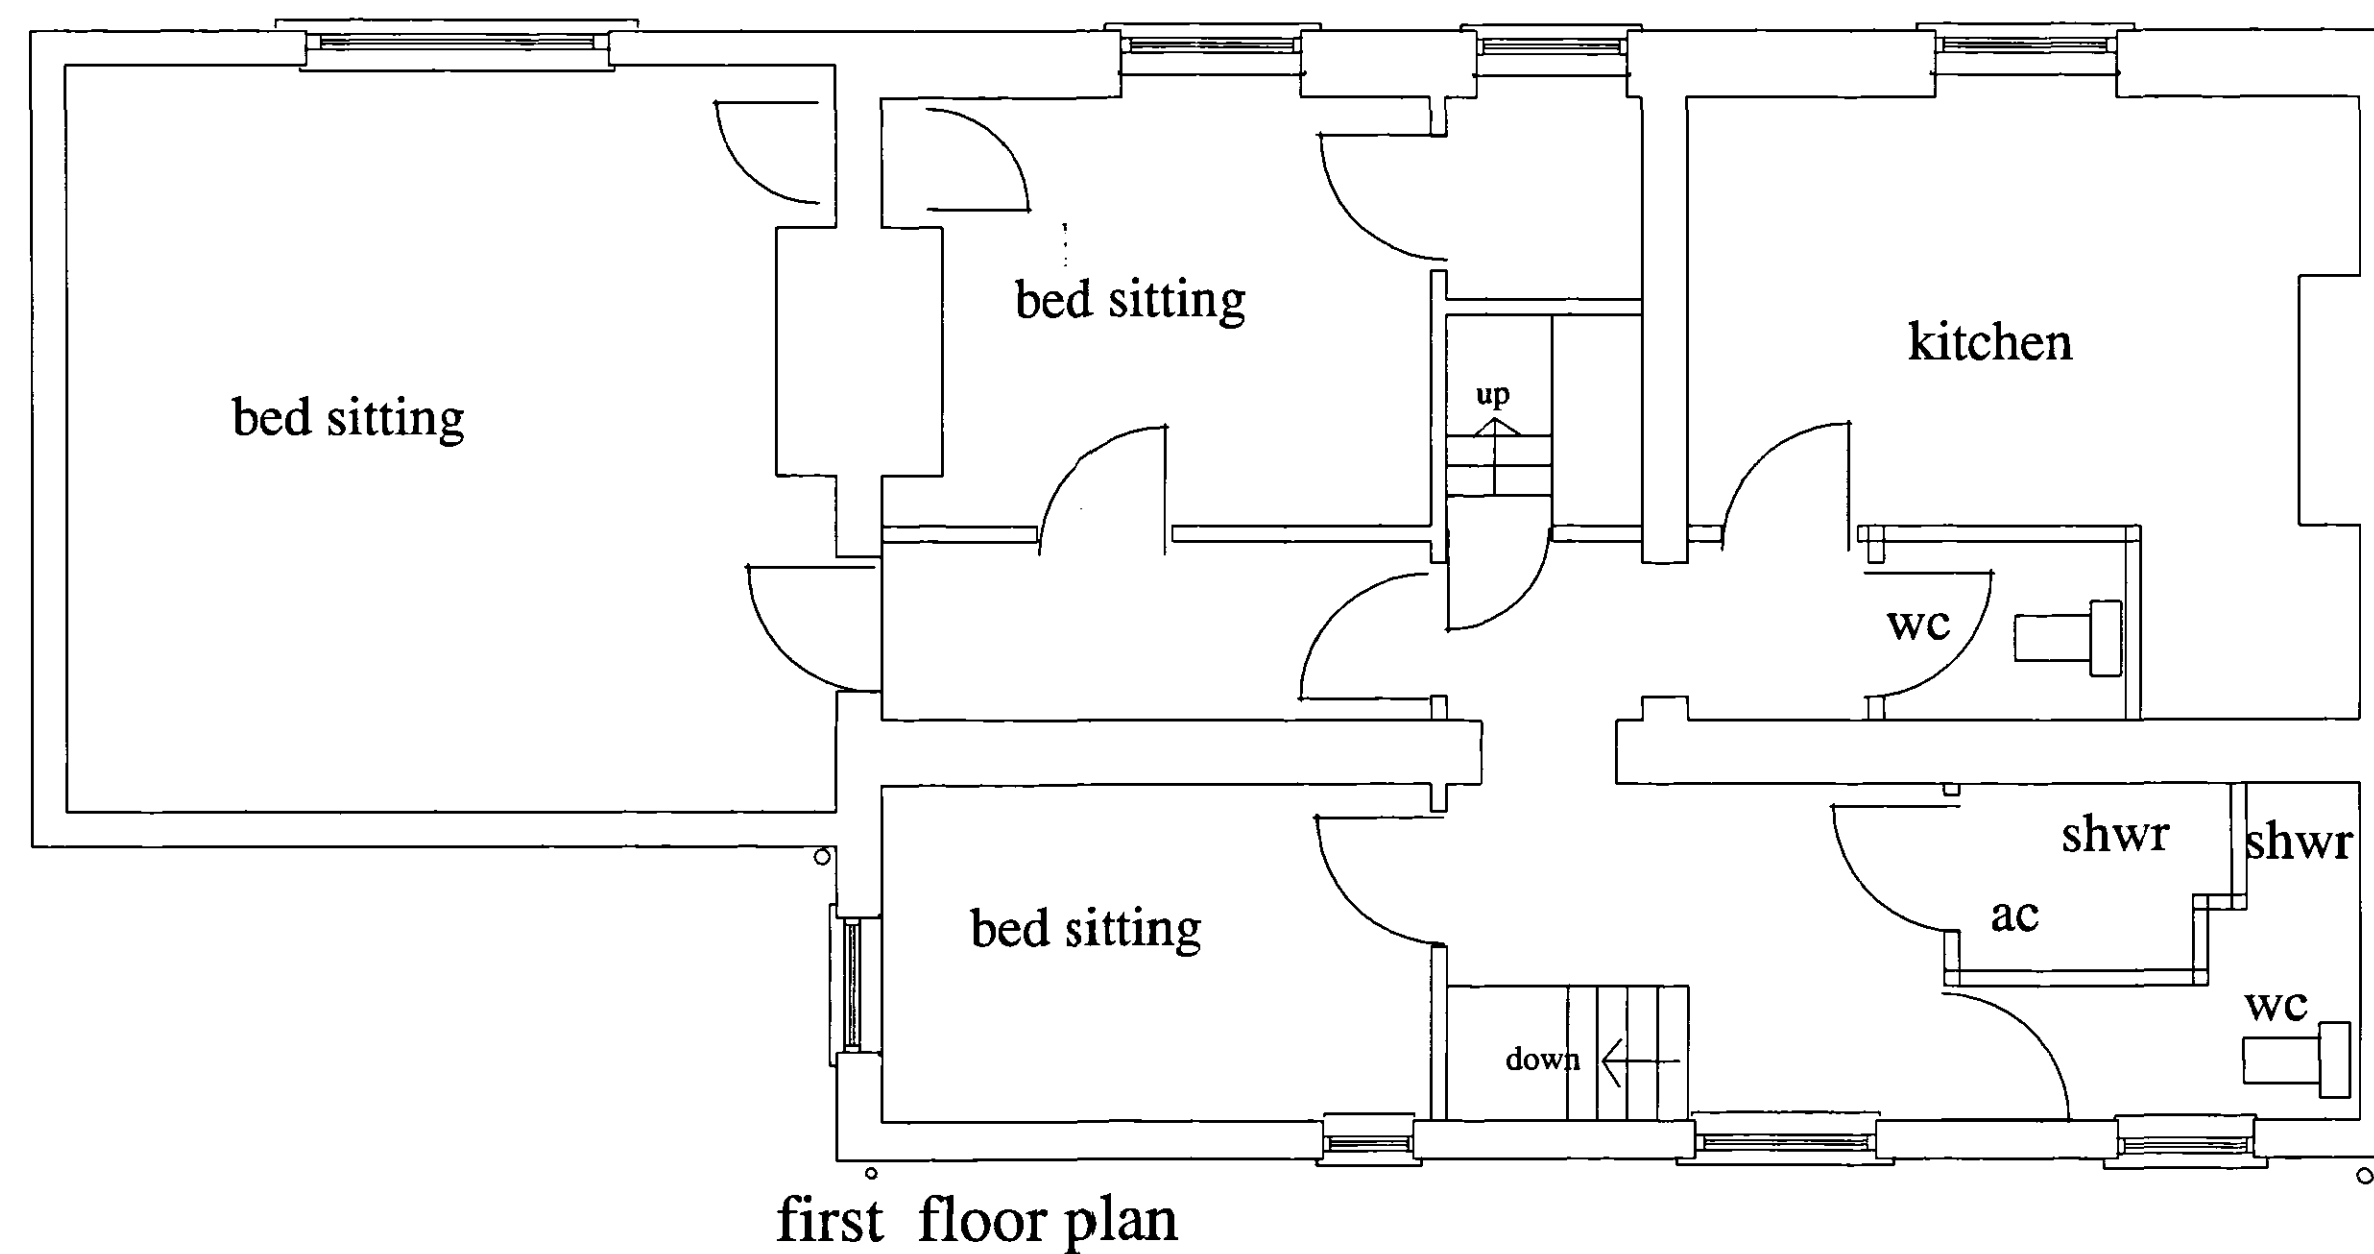
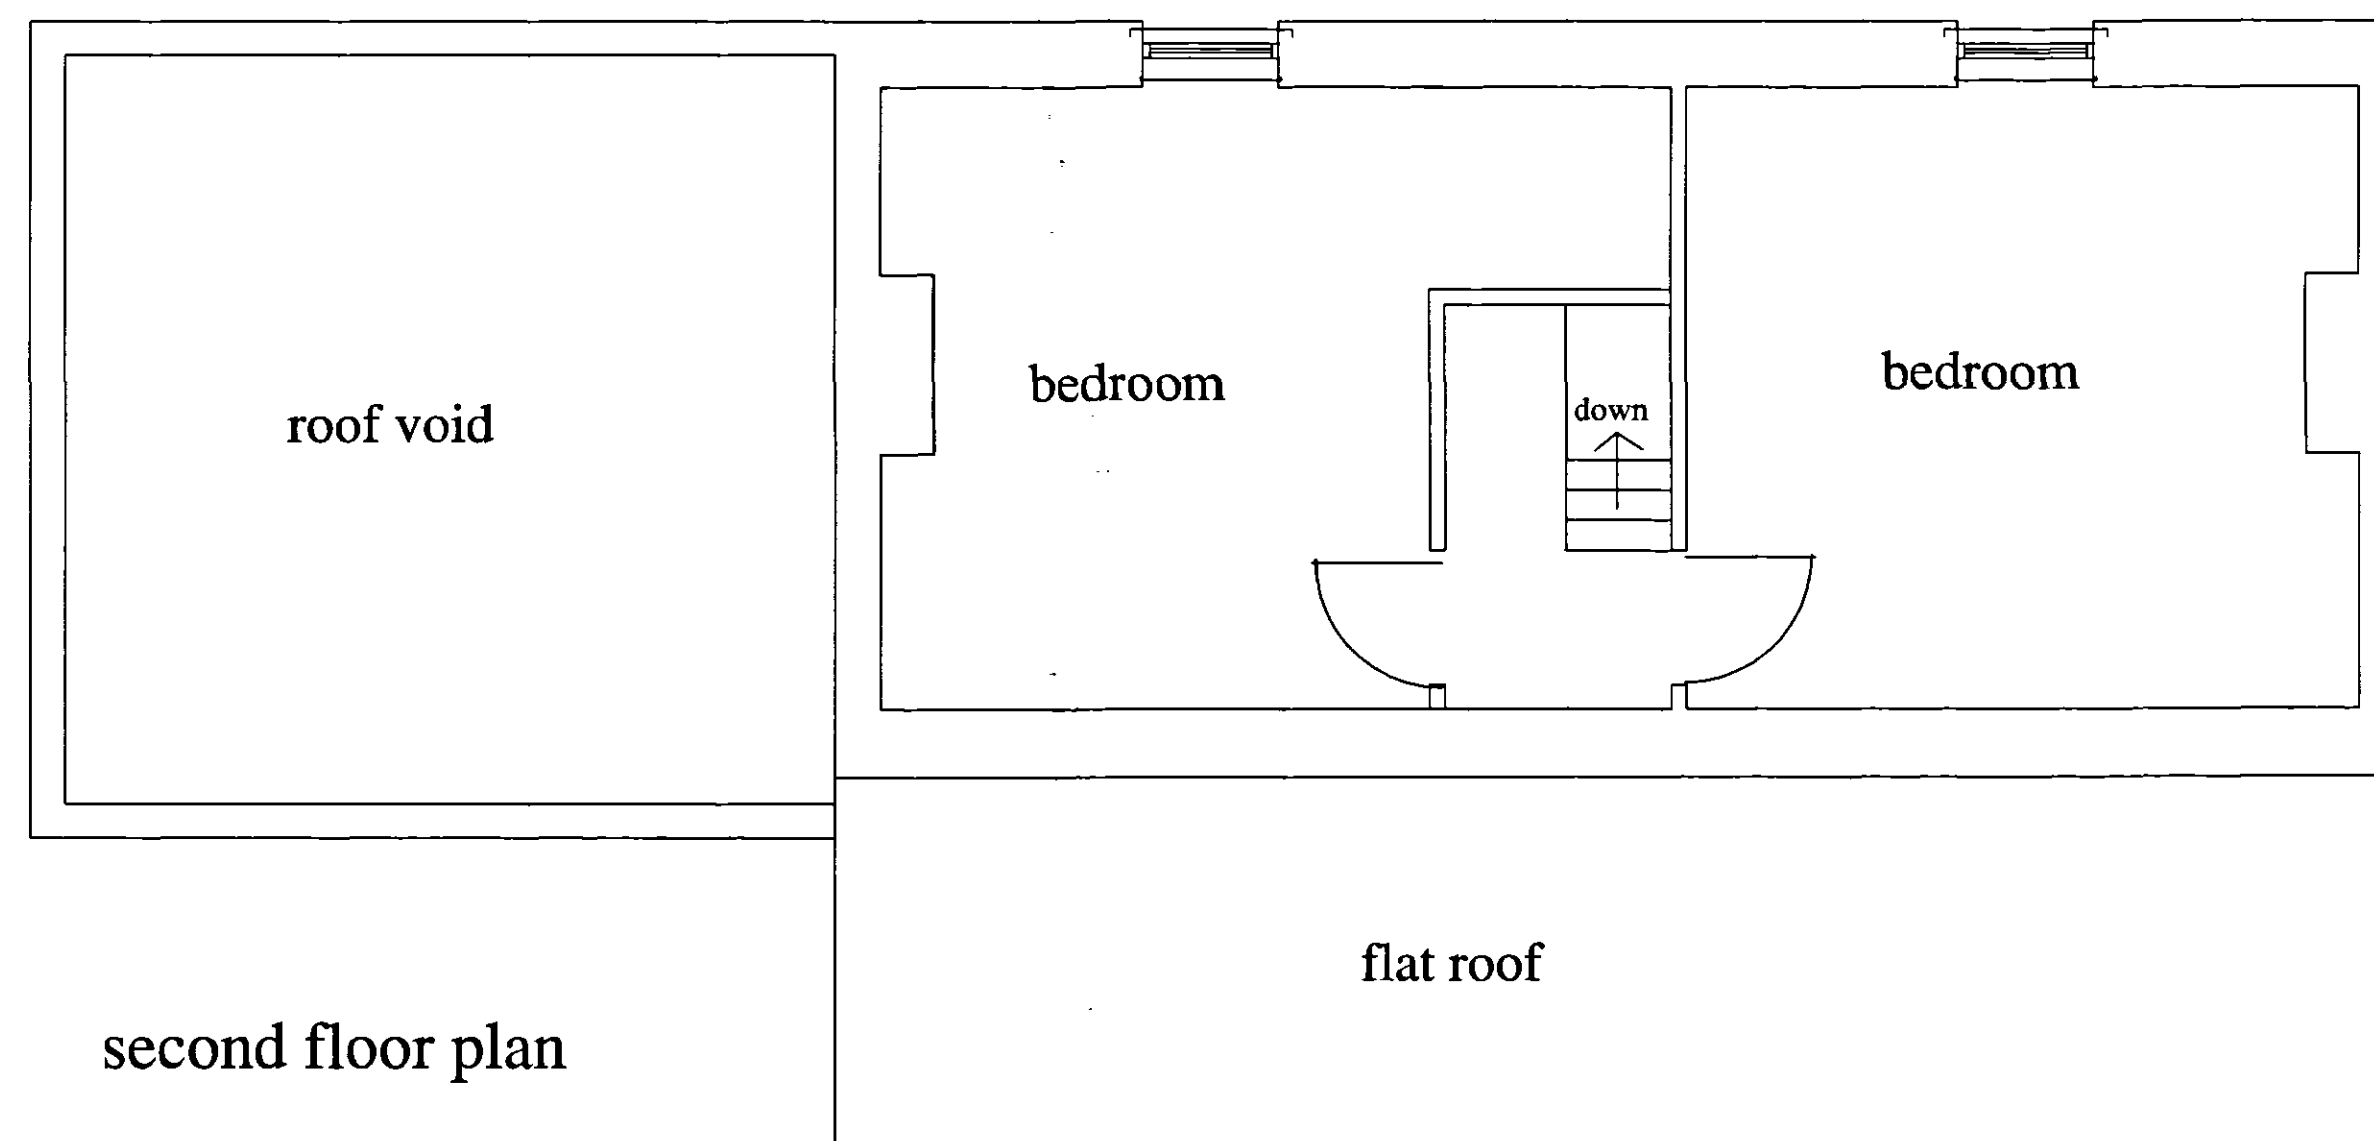


DETERMINED
PLAN

D. W. Bradley
chartered surveyor

Hawthorn Lodge, Church Lane, Algarkirk,
Boston, Lincs PE20 2HH
Tel : (01205) 460944
Fax : (01205) 460911
Mobile : 07946 569326
EMail : dwb@dwbradley.force9.co.uk

client : MR T HO

project : 7 PINCHBECK ROAD
SPALDING
Lincs

title : SURVEY OF EXISTING

date : APR 2008 scales :



drg.no. 0849 / 1

SIZE A1 - scales as shown