

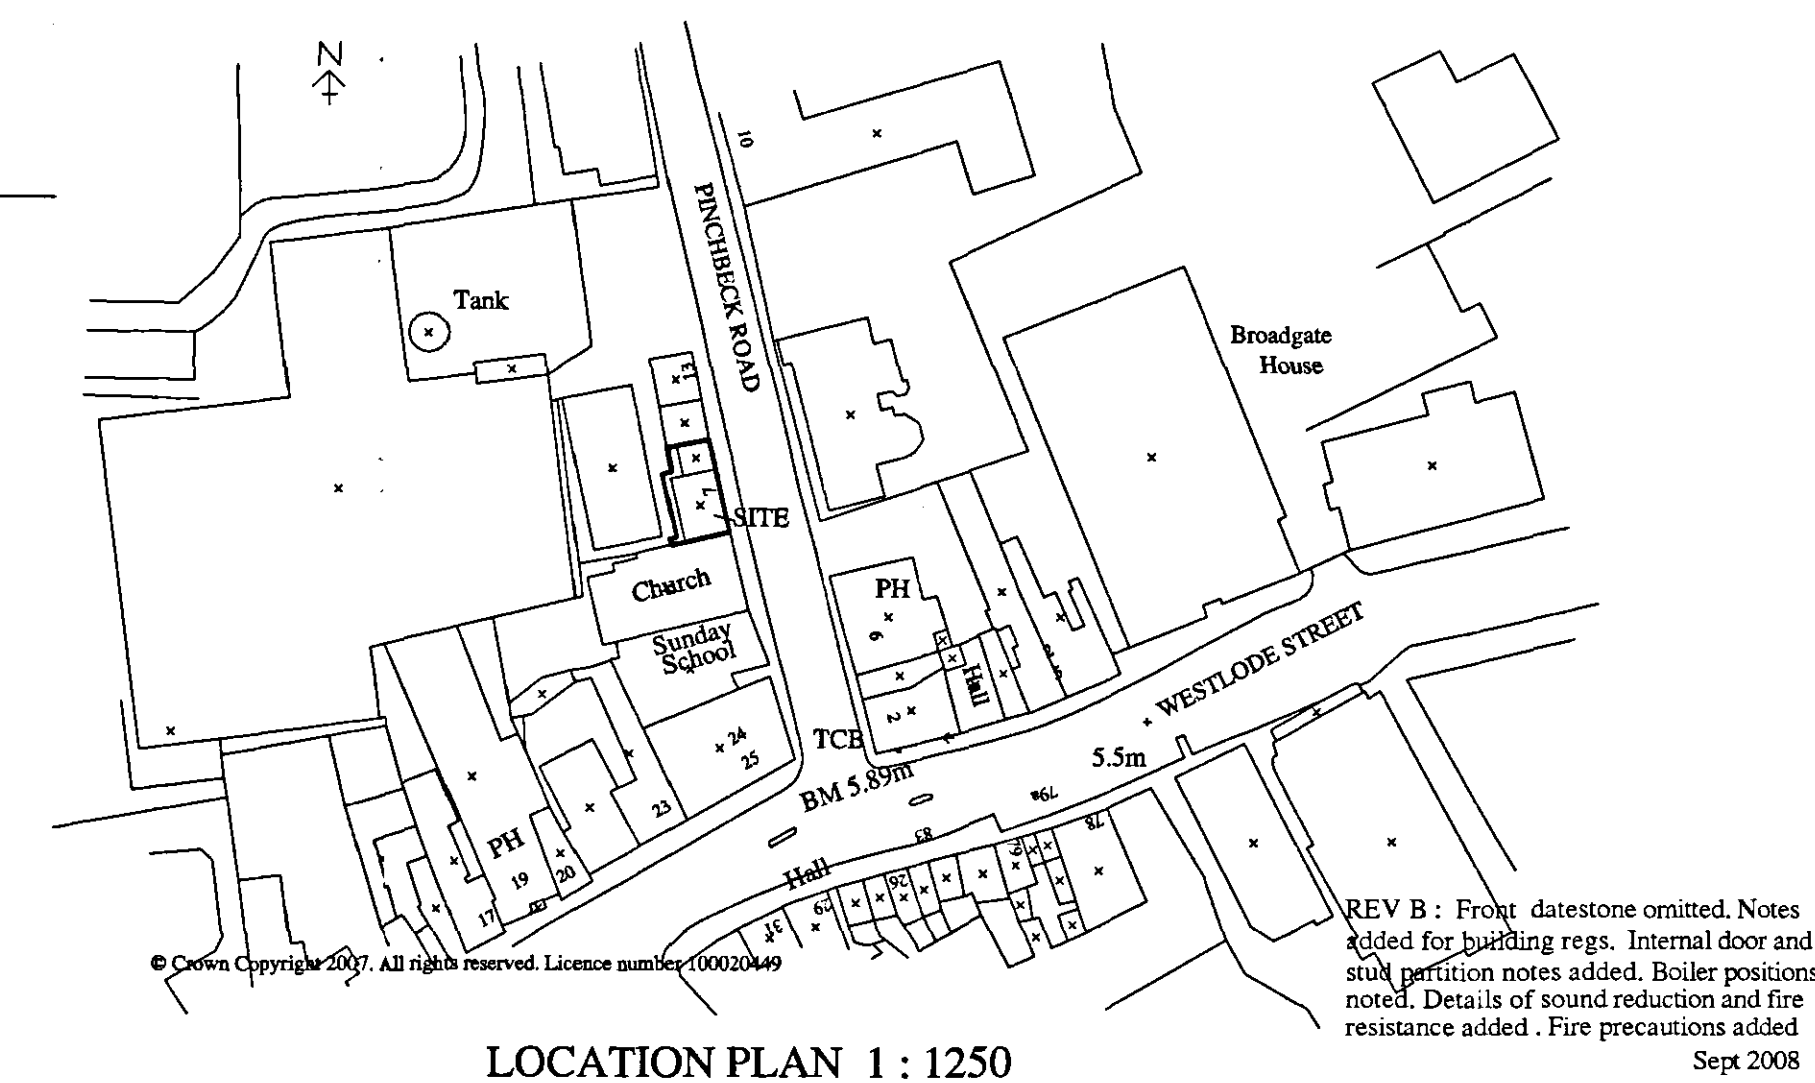
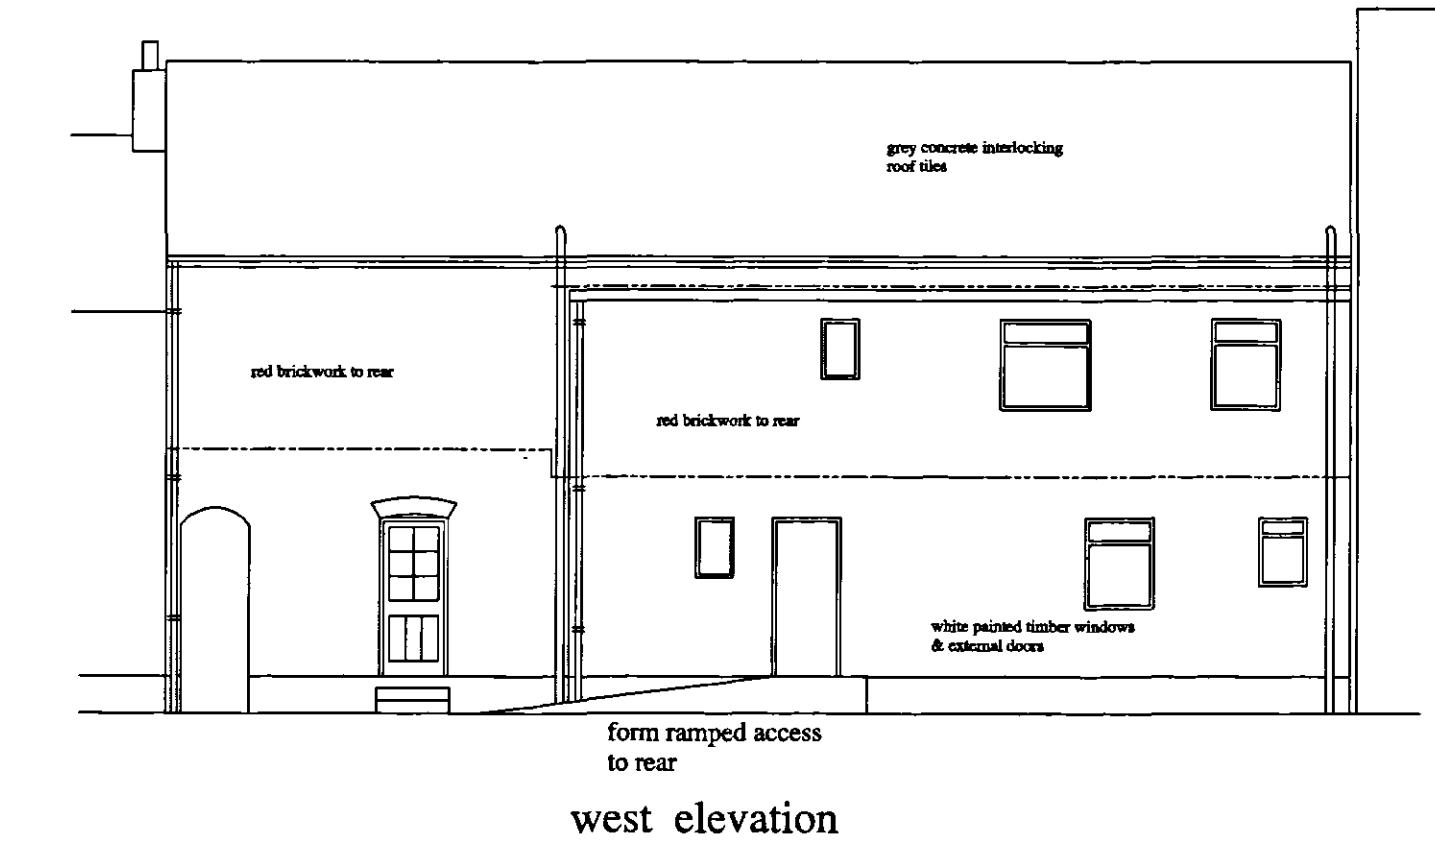
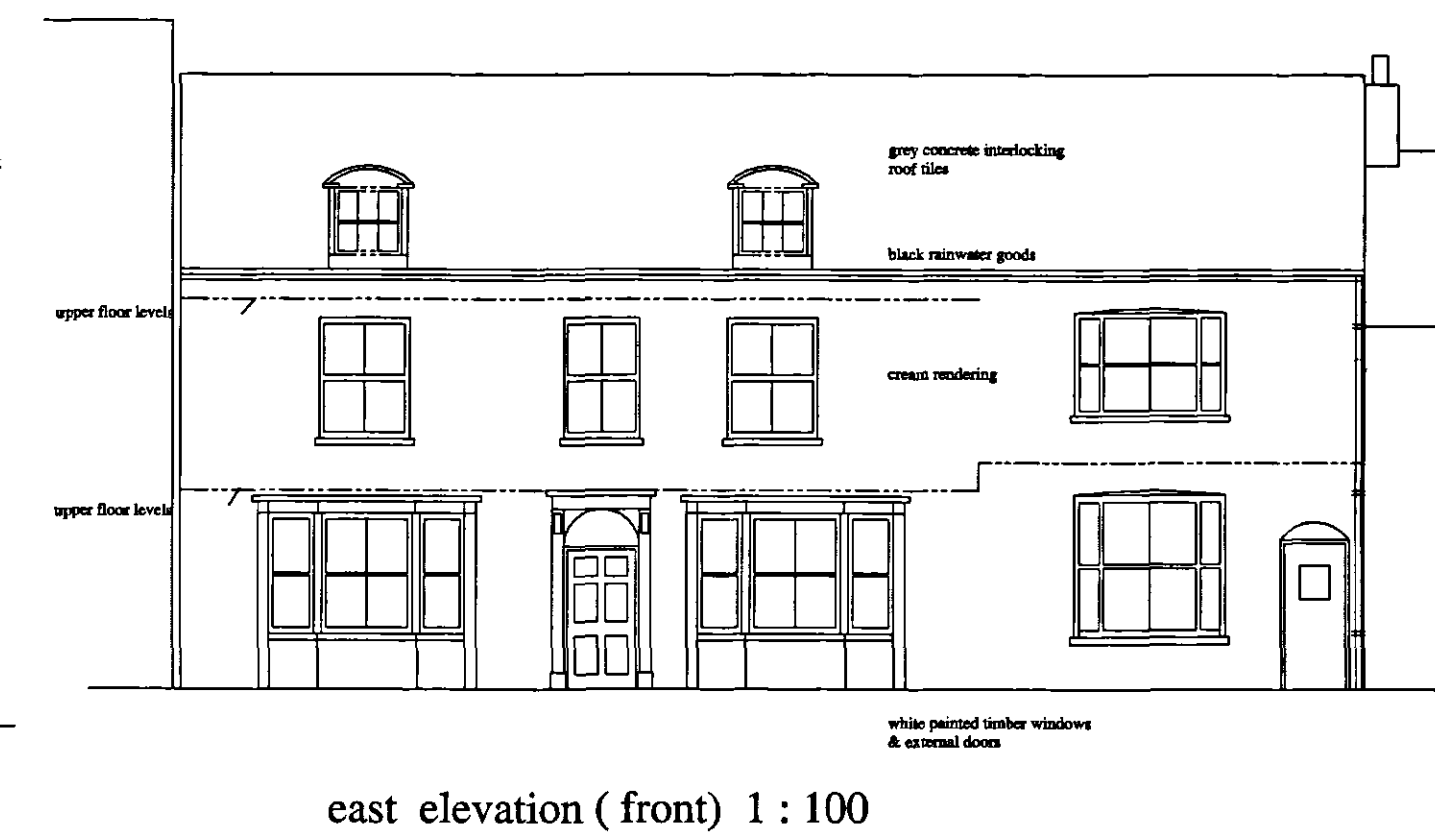
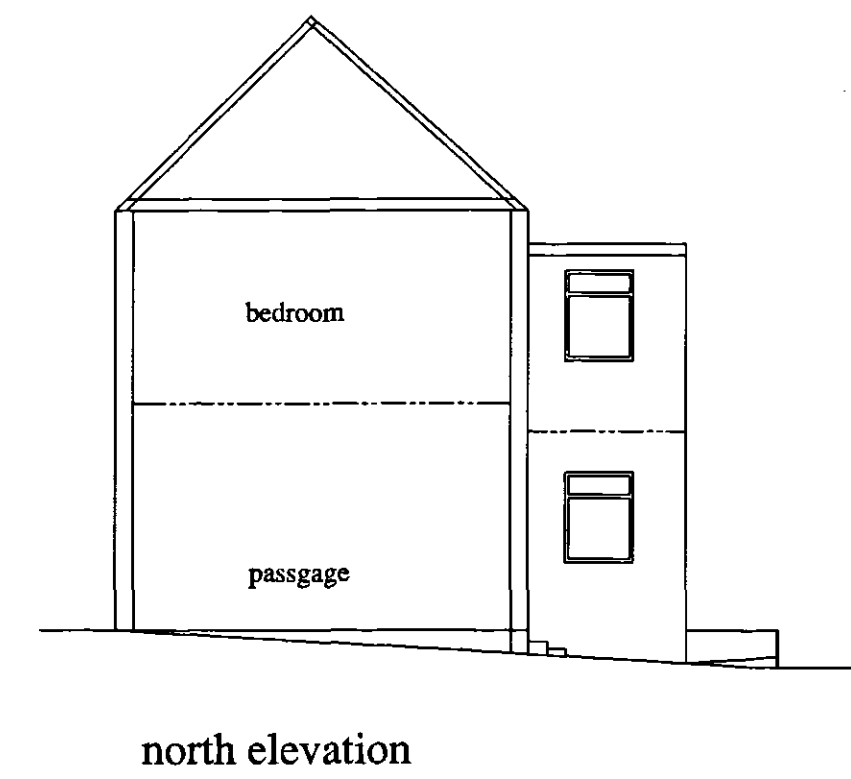
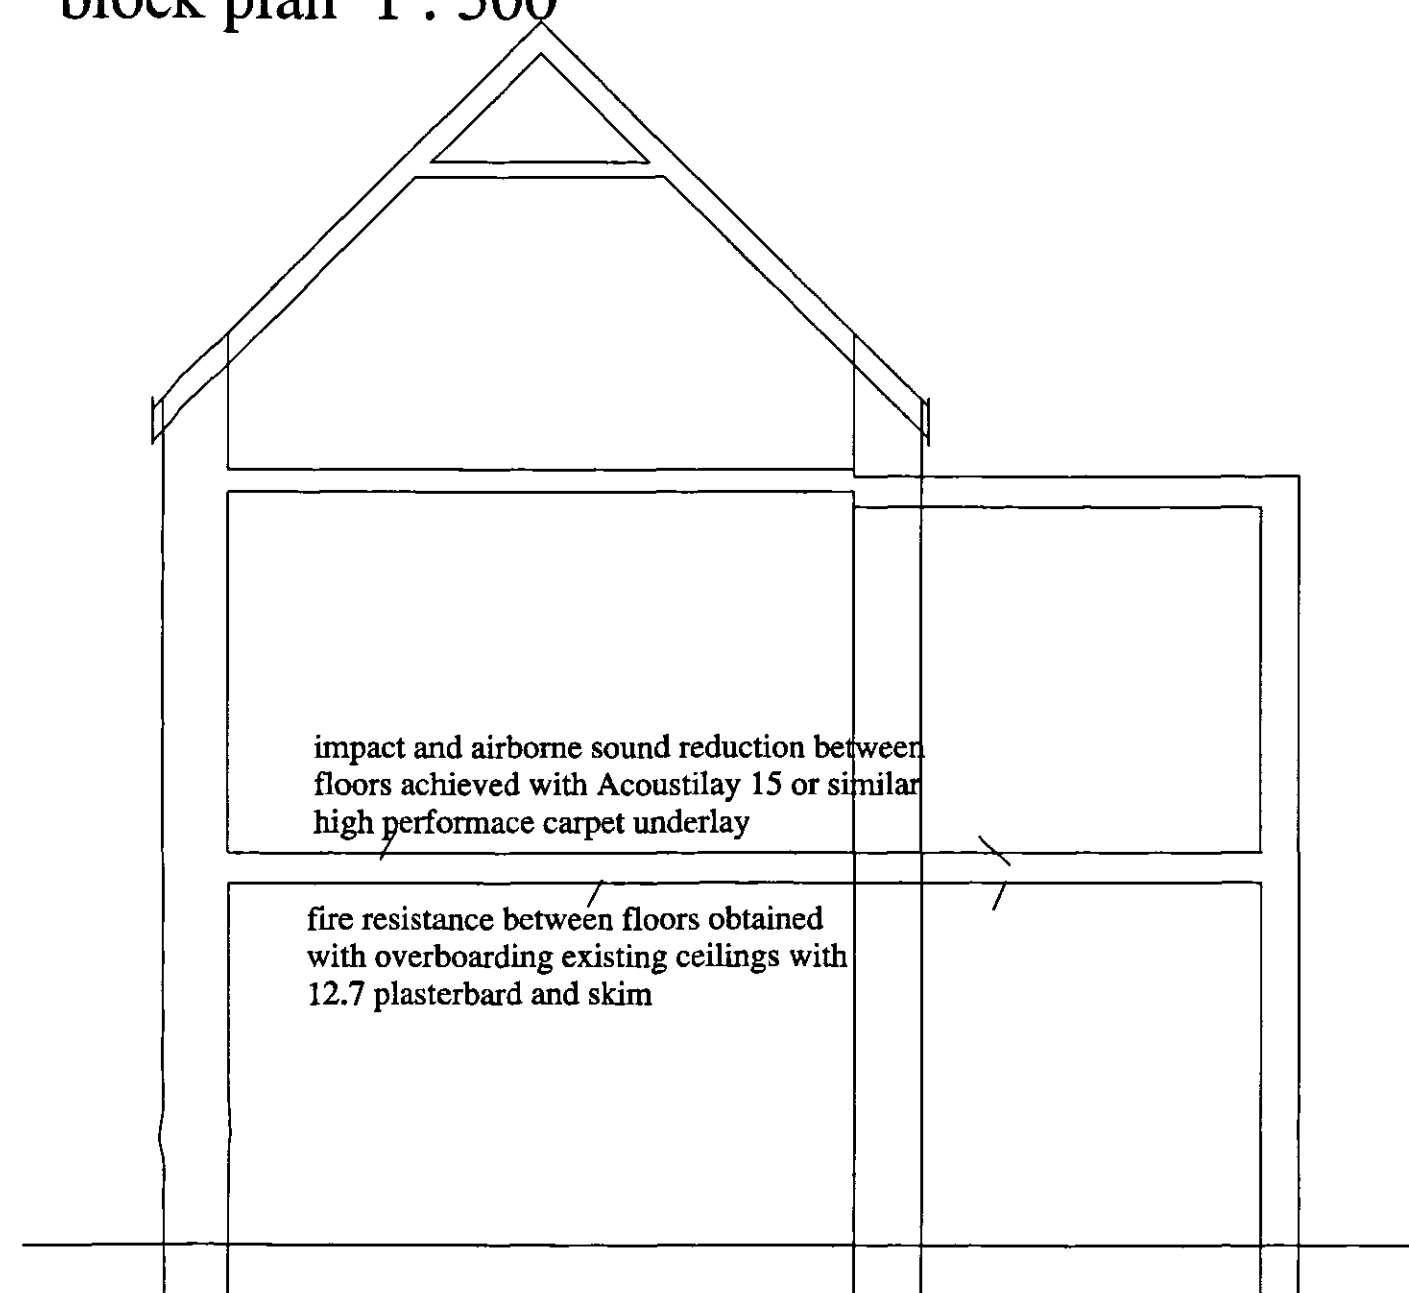
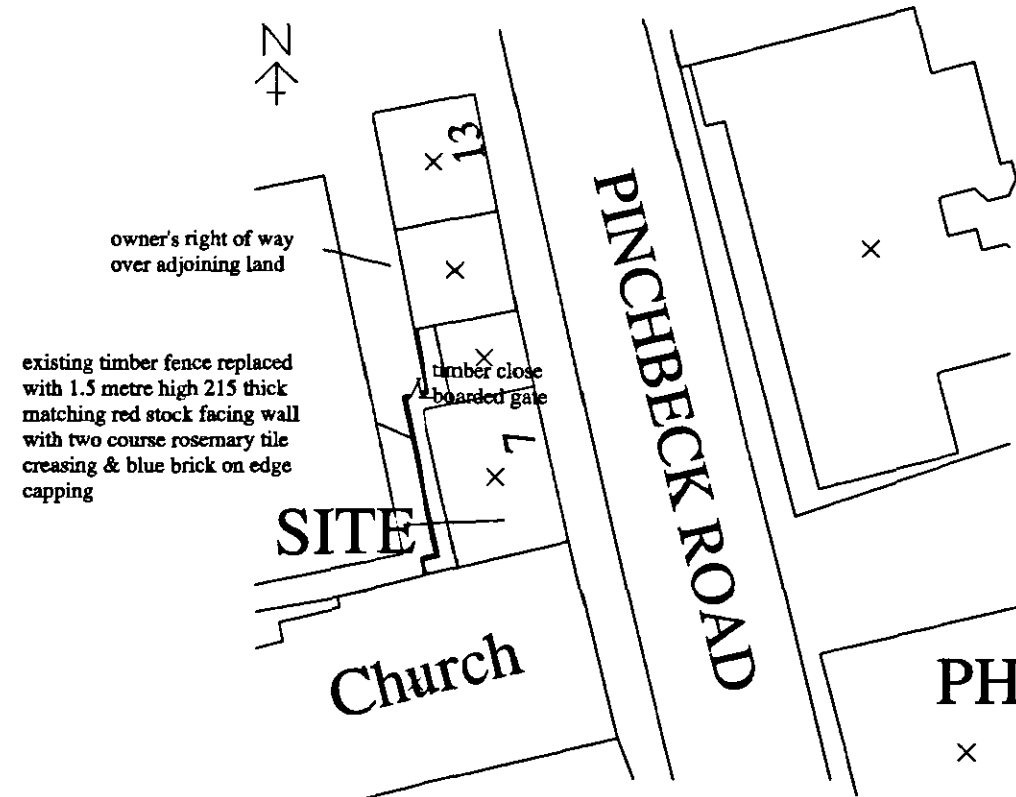
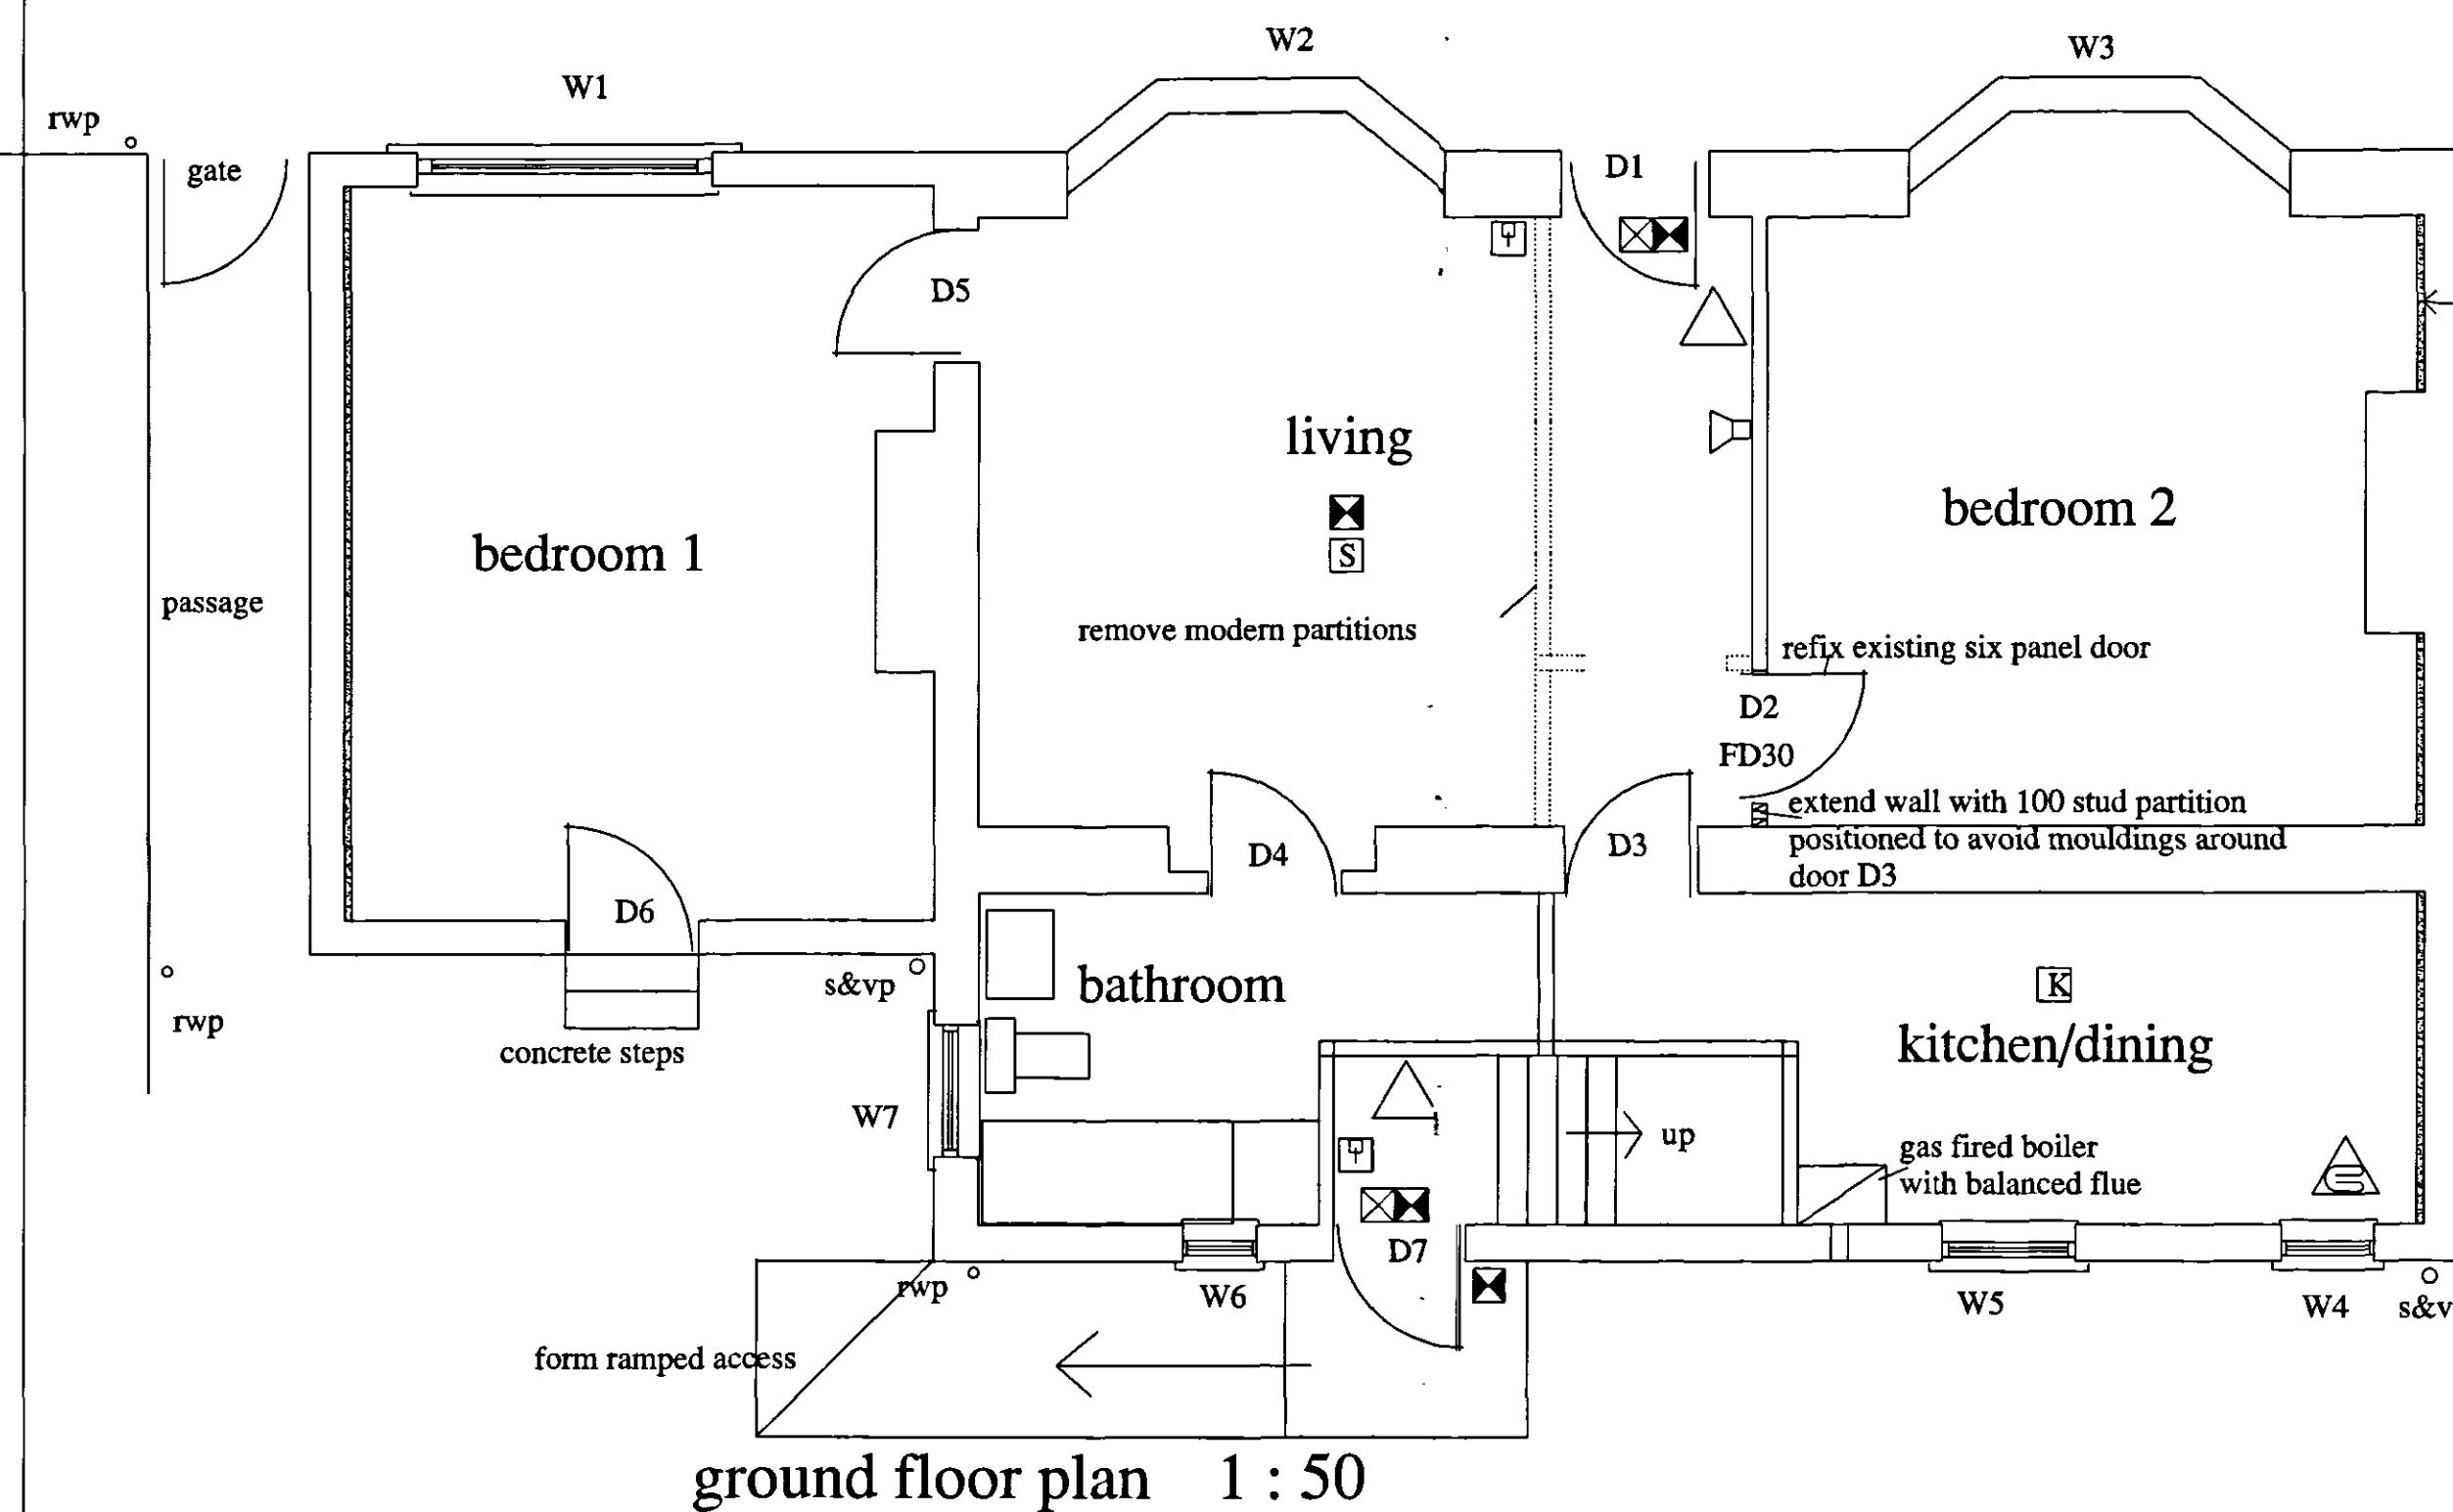
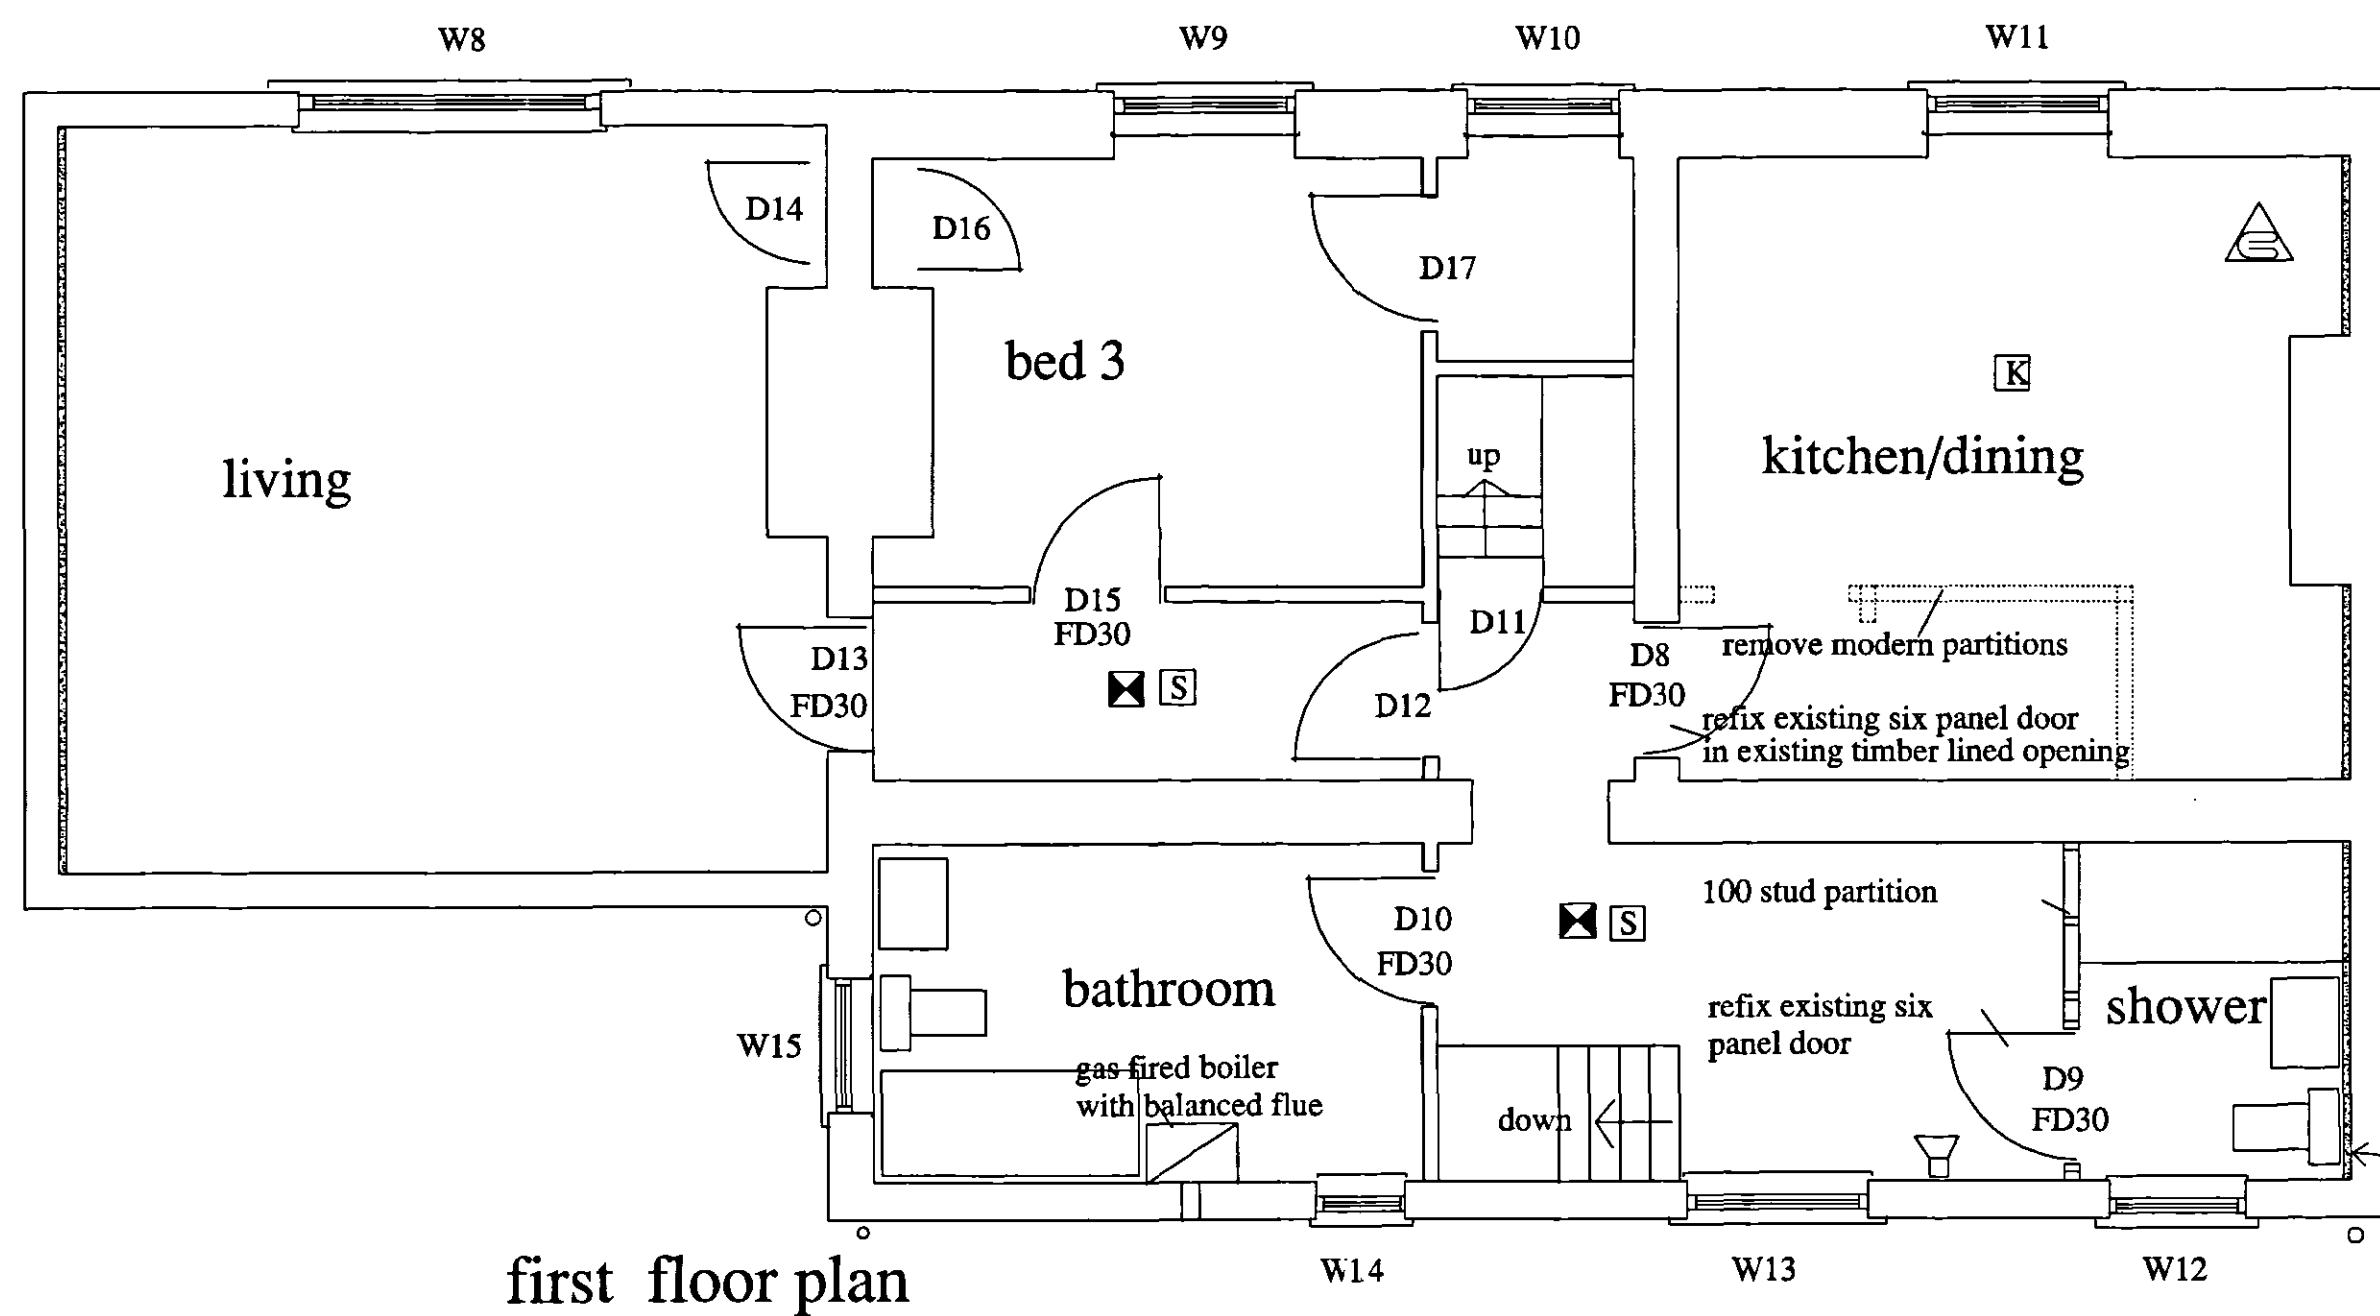
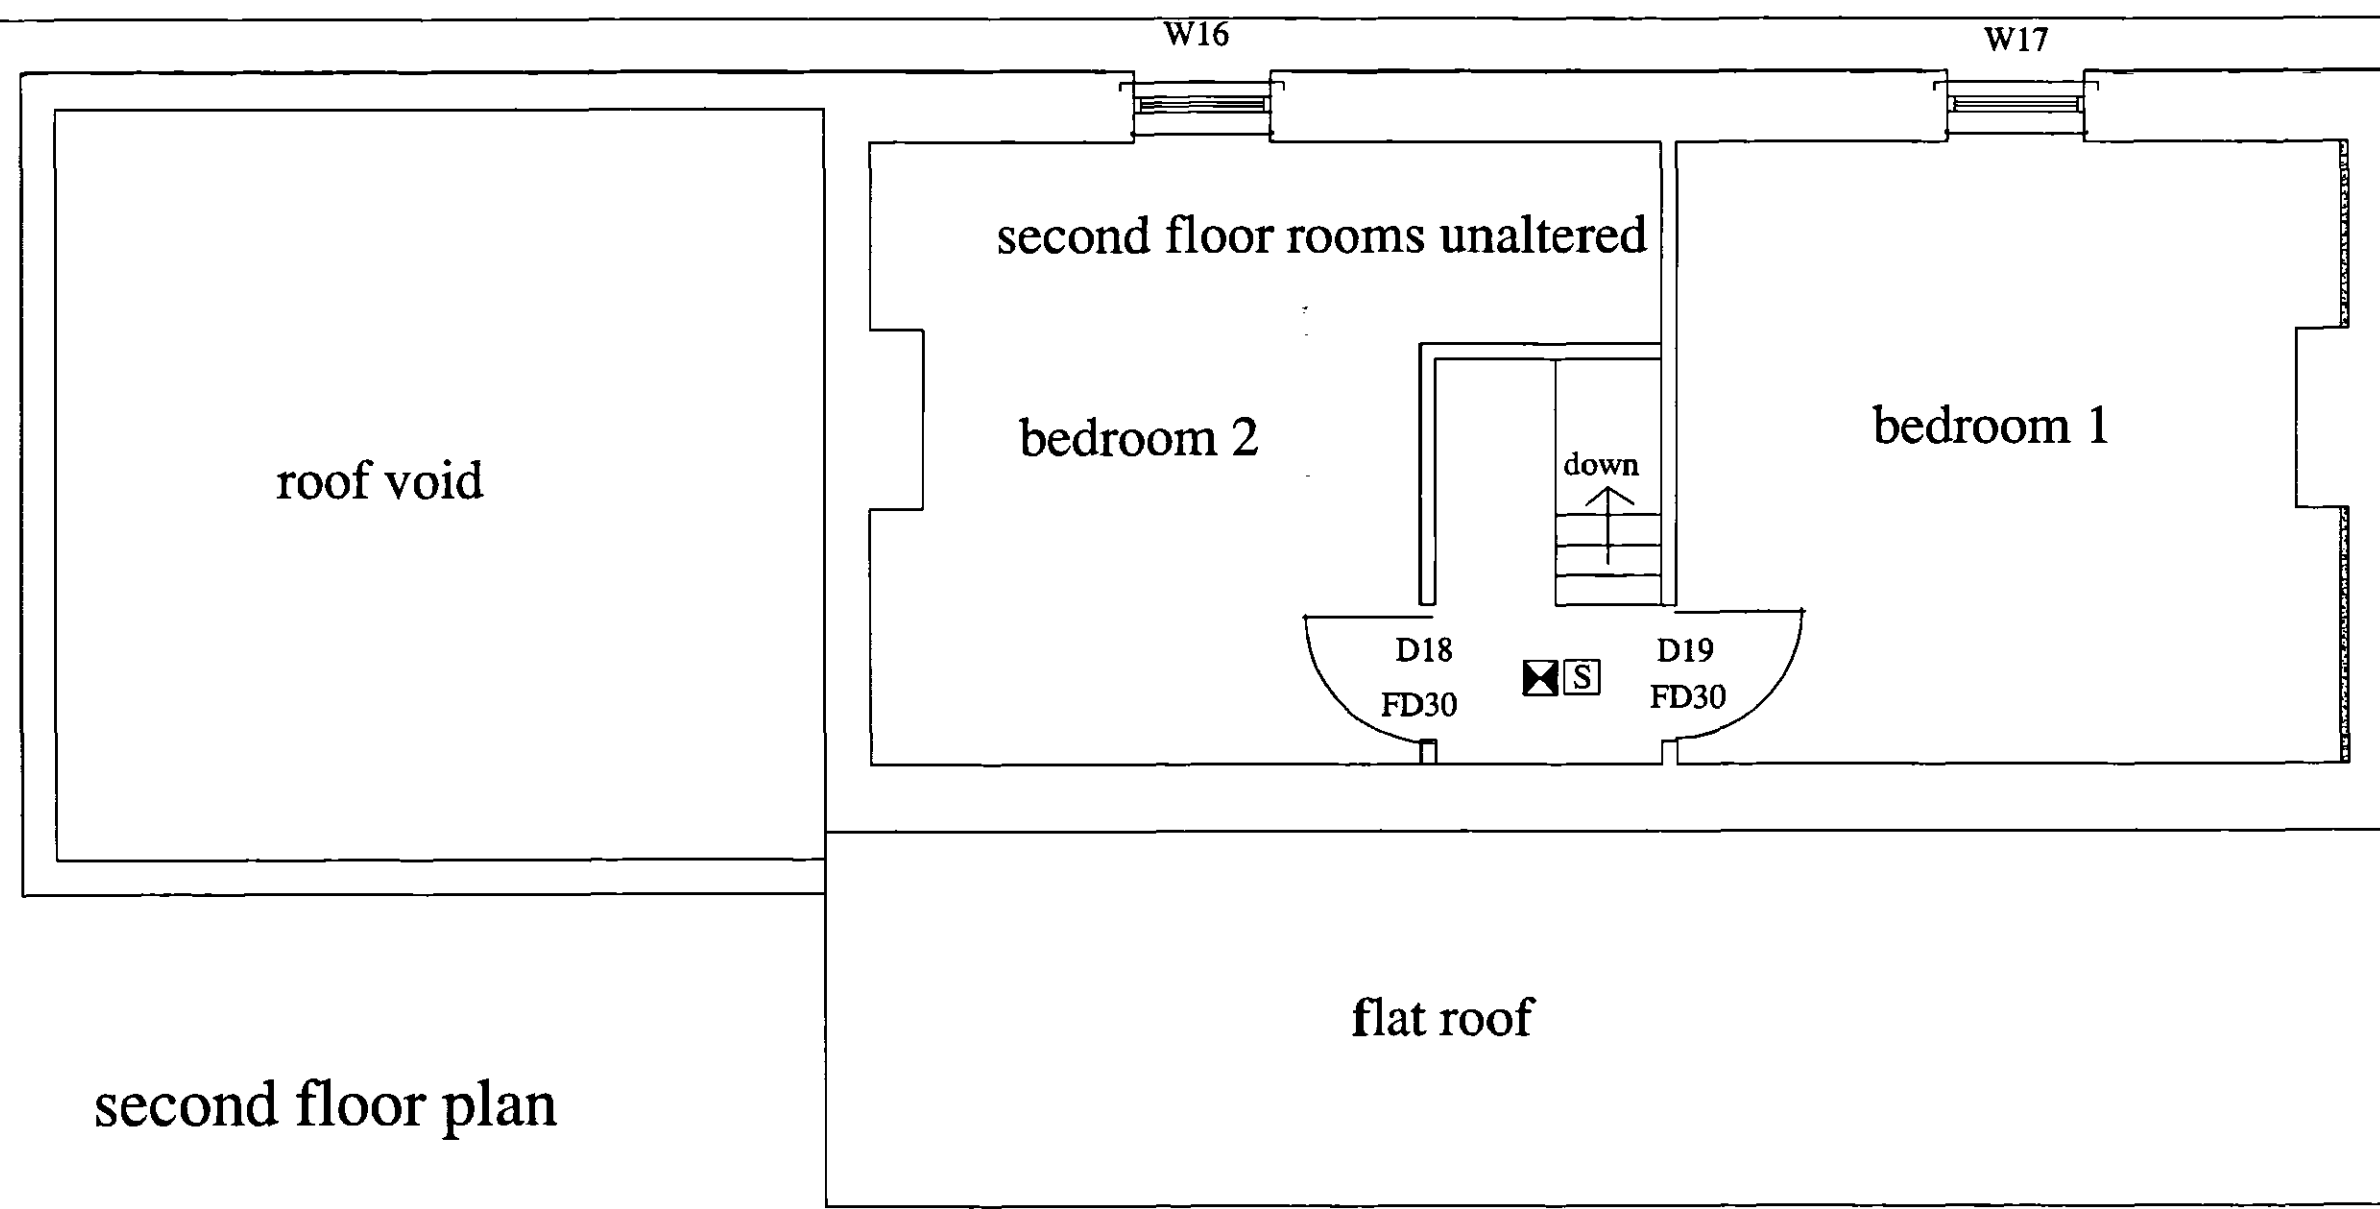


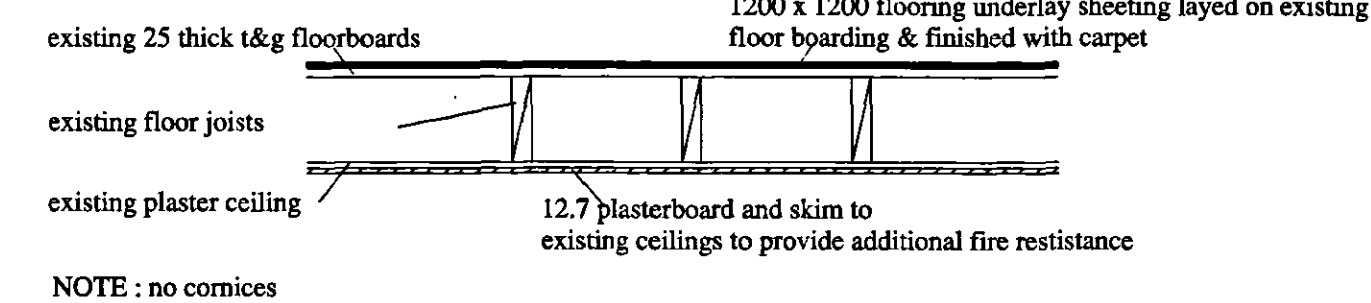

KEY TO FIRE PRECAUTIONS

- ☒ Emergency light
- ☒ Fire exit internally illuminated
- ☒ Manual call point
- ☒ Sounder
- ☒ Smoke detector
- ☒ Heat detector
- ☒ 2Kg foam extinguisher
- ☒ Fire blanket

existing min 230 thick masonry walls

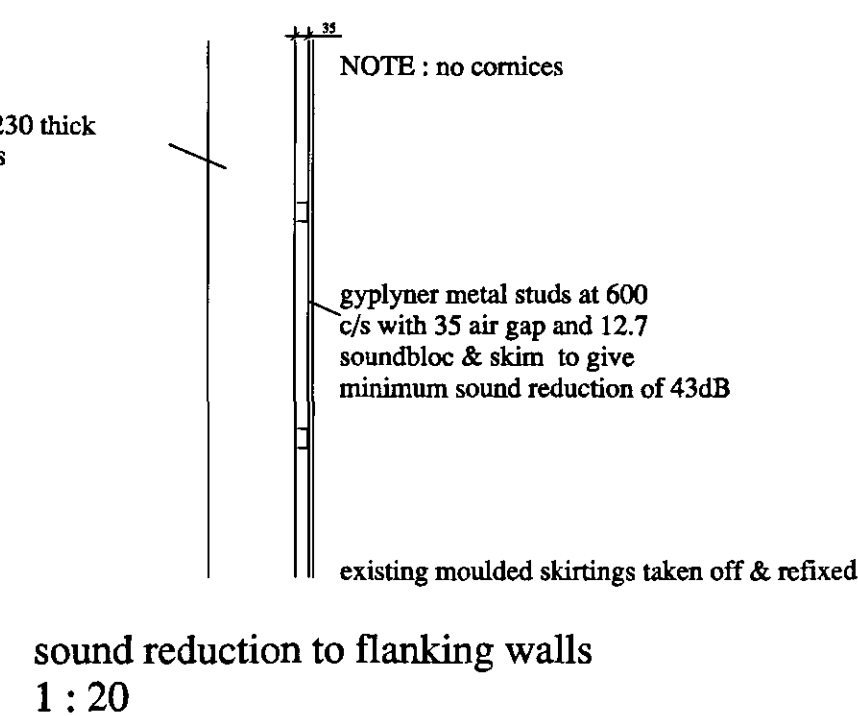

SIZE A1 - scales as shown

DETERMINED PLAN

FLANKING DEVELOPMENT
15 OCT 2008
D.W.B. 1055/08

D. W. Bradley
chartered surveyor

Hawthorn Lodge, Church Lane, Algarkirk, Boston, Lincs PE20 2HH
Tel : (01205) 460944
Fax : (01205) 460911
Mobile : 07946 569326
EMail : dwb@dwbradley.force9.co.uk

client : MR T HO

project : ALTERATIONS TO FORM 2 No FLATS AT 7 PINCHBECK ROAD SPALDING, Lincs

title : PROPOSED DETAILS

date : APR 2008 scales :

RICS

drg.no. 0849 / 2 B